Appendix E

Civil Design and Cost Engineering

September 2015
(revised December 2015)

Appendix E1

Civil Design

Civil Design Appendix

South San Francisco Bay Shoreline Study

U.S. Army Corps of Engineers, San Francisco District



September 2015

.

Contents

1.0 General E1-6
1.1 Purpose E1-6
1.2 Authority E1-6
1.3 Background E1-6
1.4 Study Area and Existing Conditions E1-7

2.0 Alternative Selection and Project Development E1-7
2.1 Flood Risk Management Options E1-7
2.1.1 Levee Design Considerations E1-8
2.1.2 Alignments E1-8
2.1.3 Artesian Slough Closures E1-9
2.1.4 Levels of Protection E1-9
2.1.5 FRM Final Array E1-10
2.1.6 FRM Option 1A – Alviso North and WPCP North, 200-year event E1-10
2.1.7 FRM Option 1B – Alviso North and WPCP North, 100-year event E1-11
2.1.8 FRM Option 1C – Alviso North and WPCP North with no Tide Gate, 50-year event E1-11
2.1.9 FRM Option 1D – Alviso North and WPCP North, 25-year event E1-12
2.1.10 FRM Option 2 – Alviso North and WPCP South, 100 year event E1-12
2.1.11 FRM Option 3 – Alviso RR and WPCP North, 200-year event E1-13
2.1.12 FRM Option 4 – Alviso South and WPCP South, 50-year event E1-13
2.1.13 FRM Option 5 – Alviso RR and WPCP South, 100-year event E1-14
2.1.14 FRM Option 6 – Alviso South and WPCP South, 100-year event E1-14
2.1.15 FRM Option 7 – Alviso North and WPCP South, 25-year event E1-15
2.1.16 FRM Option 8 – Alviso North and WPCP South, 200-year event E1-15
2.2 Ecosystem Restoration Measures E1-16
2.2.1 Transitional Habitat E1-16
2.2.2 Tidal Marsh Restoration E1-17

3.0 Locally Preferred Plan E1-20
3.1 Flood Risk Management Levees E1-20
3.1.1 Alignment E1-20
3.1.2 Design, Considerations, and Construction E1-21
3.2 Closure Structures E1-21
3.2.1 Railroad Closure – Flood Gate E1-21
3.2.2 Artesian Slough Closure – Tide Gate E1-22
3.3 Ecosystem Restoration E1-22
3.3.1 Transitional Habitat Alignment E1-22
3.3.2 Design, Consideration, and Construction E1-22
3.3.3 Pond/Tidal Marsh Restoration E1-22

4.0 National Economic Development Plan E1-23
4.1 Flood Risk Management Levees E1-23
4.1.1 Alignment E1-23
4.1.2 Design, Considerations, and Construction E1-23
4.2 Closure Structures E1-24
4.2.1 Railroad Closure – Flood Gate E1-24
4.2.2 Artesian Slough Closure – Tide Gate E1-24
4.3 Ecosystem Restoration E1-25
4.3.1 Transitional Habitat Alignment E1-25
4.3.2 Design, Consideration, and Construction E1-25
4.3.3 Pond/Tidal Marsh Restoration E1-25

5.0 Recreation Mitigation E1-25
5.1 Bridges E1-25
5.2 Bay Trails E1-26

6.0 Real Estate E1-26
6.1 Easements and R/W Requirements E1-26
6.2 Borrow Locations E1-27
6.3 Disposal and Storage Area E1-27
6.4 Staging Area E1-27

7.0 Relocations and Modifications E1-27
7.1 Overview E1-27
7.2 LPP and NED E1-28

8.0 Development of Construction Quantities E1-28
8.1 Levee and Transitional Habitat Quantities E1-28
8.2 Pond Restoration Quantities E1-29
8.3 Recreation Mitigation Quantities E1-29
8.3.1 Bay Trail Quantities E1-29
8.3.2 Bridge Quantities E1-29

9.0 Cost Estimates E1-29

10.0 Value Engineering E1-30

Figures

Figure 1 – Shoreline Study Area
Figure 2 – Option 1A Plan View
Figure 3 – Option 1B Plan View
Figure 4 – Option 1C Plan View
Figure 5 – Option 1D Plan View
Figure 6 – Option 2 Plan View
Figure 7 – Option 3 Plan View
Figure 8 – Option 4 Plan view
Figure 9 – Option 5 Plan View
Figure 10 – Option 6 Plan View
Figure 11 – Option 7 Plan View
Figure 12 – Option 8 Plan View
Figure 13A – Pond Restoration 2020
Figure 13B – Pond Restoration 2025
Figure 13C – Pond Restoration 2030
Figure 14 – Levee Volume Sample Calculations
Figure 15 – Transitional Habitat Fill Sample Calculations
Figure 16 – Existing Levee and Foundation Excavation Sample Calculations
Figure 17 – Hydroseeding Sample Calculations
Figure 18 – Aggregate Base / Asphalt Concrete Sample Calculations
Figure 19 – Gravel Sample Calculations
Figure 20 – Clearing and Grubbing Sample Calculations
Figure 21 – Stripping Sample Calculations
Figure 22 – Wick Drains Sample Calculations
Figure 23 – Utilities Relocation Sample Calculations
Figure 24 – Utilities Relocation Sample Calculations
Figure 25 – Ecotone Hydroseeding Sample Calculations
Figure 26 – Levee Breaches Sample Calculations

Figure 27 – Pilot Channels Sample Calculations
Figure 28 – Ditch Blocks Sample Calculations
Figure 29 – Internal Berm Interim Raising Sample Calculations
Figure 30 – Bay Trails Recreation Mitigation Sample Calculations

Quantities

Quantities 1 – Quantities for NED Levees and Transitional Habitat Bench
Quantities 2 – Quantities for LPP Levees and Transitional Habitat 30:1 Ecotone
Quantities 3 – Quantities for Pond Restoration Outboard Levee Breaches
Quantities 4 – Quantities for Pond Restoration Internal Berm Breaches
Quantities 5 – Quantities for Pond Restoration Pilot Channels
Quantities 6 – Quantities for Pond Restoration Ditch Blocks
Quantities 7 – Quantities for Pond Restoration Internal Berm Interim Raising
Quantities 8 – Quantities for Bay Trail Recreation Mitigation
Quantities 9 – Quantities for Pedestrian Bridges Mitigation

Tables

Table 1. Summary of Final Array of FRM Options E1- 10
Table 2. Transitional-Upland Slope Design E1-16
Table 3. Outboard Levee Breach Cross-Sections E1-18
Table 4. Internal Berm Breach Cross-Sections E1-18
Table 5. Internal Berm Interim Raising E1-19
Table 6. Pilot Channel Cross-Section Dimensions and Lengths E1-19
Table 7. Locally Preferred Plan Summary E1-20
Table 8. National Economic Development Plan Summary E1-23
Table 9. Cost Summary E1-29

Attachments[1]

Attachment I – NED Plans, Profiles and Sections
Attachment II – LPP Plans, Profiles and Sections

Appendices[1]

Existing Utilities Information Technical Memorandum

1.0 General

1.1 Purpose

This civil design report is a technical appendix to the South San Francisco Bay Shoreline Study (Shoreline Study) and was developed by HDR and the USACE San Francisco District. The purpose of this Civil Design Appendix is to provide additional information regarding the technical aspects of engineering elements. These technical details presented pertain to the construction of the new or improved levees that protect the community of Alviso, CA as authorized by the Committee on Transportation and Infrastructure of the U.S. House of Representatives on July 24, 2002 (Docket 2697). The purpose of this study is to determine the feasibility and the Federal interest of a combined tidal Flood Risk Management (FRM) and Ecosystem Restoration (ER) project.

1.2 Authority

The Shoreline Study is being prepared in response to the resolution adopted by the Committee on Transportation and Infrastructure of the U.S. House of Representatives on July 24, 2002, for the South San Francisco Bay Shoreline Study (Shoreline Study), California (Docket 2697), which reads as follows:

> *"Resolved by the Committee on Transportation and Infrastructure of the United States House of Representatives, That the Secretary of the Army is requested to review the Final Letter Report for the San Francisco Bay Shoreline Study, California, dated July 1992, and all related interims and other pertinent reports to determine whether modifications to the recommendations contained therein are advisable at the present time in the interest of tidal and fluvial flood damage reduction, environmental restoration and protection and related purposes along the South San Francisco Bay shoreline for the counties of San Mateo, Santa Clara and Alameda, California."*

1.3 Background

The Shoreline Study was originally authorized by Congress in 1976 to assess the need for flood risk management in the San Francisco South Bay (South Bay). A subsequent flood control study, issued in 1992 by the U.S Army Corps of Engineers (Corps), found that a Federal flood management project along the South Bay shoreline was not economically justifiable mainly because it was determined that Cargill Salt would continue to maintain their existing salt pond levees due to their economic interest in keeping ocean and river water from diluting the brines of its salt-making operations. These salt pond levees were not engineering levees; however, they provided incidental flood risk management for the surrounding communities.

In 2003, the Federal and state governments began planning a restoration project when they acquired 15,100 acres of salt ponds from Cargill Salt in the South Bay. The planned restoration project would affect the utility of the salt pond levees as flood protection structures. As a result, the U.S. House of Representatives requested that the Corps review its previous study on

flood management along the South Bay shoreline as well as to include environmental restoration and protection, and tidal and fluvial flood risk management.

The Corps completed an initial reconnaissance analysis in September 2004, which determined that due to the current and future anticipated conditions in the South Bay, it was likely that a Federal flood risk management and ecosystem restoration project would be justified. On October 24, 2005, the Corps, the U.S. Fish and Wildlife Service (FWS), the Santa Clara Valley Water District (SCVWD) and the California State Coastal Conservancy (Conservancy) kicked off the first study phase of the Shoreline Study. This first phase covers the southern portion of the South Bay, including the Alviso Ponds and other lands and waters stretching from southwest Fremont to Palo Alto.

1.4 Study Area and Existing Conditions

The Shoreline Study (**Figure 1 - Study Area**) encompasses shoreline and floodplain areas, three groups of former salt production ponds, and other parcels that represent additional opportunities for flood risk management and/or ecosystem restoration benefits along the South Bay in Northern California. The Shoreline Study area extends from the Ravenswood Ponds in San Mateo and State Route (SR) 92 in the city of Hayward south along both sides of the bay to its southern end, and includes adjacent areas that may be flooded by the bay and/or that may offer opportunities for restoration of tidal and related habitats.

The study area for this phase of the project is located near the town of Alviso in San Jose, CA and adjacent to the San Jose – Santa Clara Water Pollution Control Plant (WPCP). There are three significant streams in the area, Alviso Slough, which is to the West of Alviso; Coyote Bypass, which is north of the water treatment plant; and Artesian Slough, which flows out of the water treatment plant. Alviso is surrounded by the New Chicago Marsh, and Ponds A12, A13 and A16. Pond A18 is to the northwest of the water treatment plant.

The foundation soils in the study area consist primarily of Bay Mud. Bay Mud is normally consolidated and typically very weak clayey/silty soil. The Bay Mud is approximately 5 to 40 feet thick in the project area and contains occasional inclusions of organics in the upper 10 feet of the soil profile.

Near Artesian Slough is the Don Edwards Education Center which must be taken into consideration during the analysis. Also on the project site is the Union Pacific Rail Road running in a North-South direction on the west side of Alviso, and the Zanker Landfill to the southern portion of Artesian Slough.

2.0 Alternative Selection and Project Development

2.1 Flood Risk Management Options

Several Flood Risk Management (FRM) options were formulated to provide an array of flood management options at differing levels of protection (LOP) across several potential alignments.

The purpose of this array was to provide a wide range of options that would allow for estimating quantities, costs, and benefits at each alignment at each LOP. This array was used to evaluate and compare options to determine the National Economic Development (NED) Plan and the Locally Preferred Plan (LPP). Each of these FRM options involves the construction of new, engineered levees.

2.1.1 Levee Design Considerations

Where levees will be constructed in place of existing salt pond dikes, the existing dikes and an inspection trench will be excavated before new fill is placed. Based on geotechnical requirements (Appendix O), the built to elevation will be the design top of fill plus an allowance for foundation settlement. In areas where the height of fill exceeds the allowable placement, wick drains will be installed prior to levee fill placement. Geotechnical data also indicates the existing dikes are underlain with bay mud ranging from 0 to 25 feet deep.

The new and reconstructed levees have been designed with a 3:1 grade on both the waterside and landside slope. Based on geotechnical requirements (Appendix O), the new and reconstructed levee crowns will be 16 feet wide. The crown will slope 2% from the centerline. There will be a 12-foot wide access road along the top of the levee to accommodate non-Federal sponsor requirements for inspection. A 12-foot wide access road provides an 8-foot width trafficable surface for operations and maintenance traffic, and includes 2-foot wide shoulders. The top of levee design elevation is set to the crown hinge point. In areas where the new levee coincides with roadways, the levee crown width will be increased to conform existing grades and turns. Additionally, levee surfacing will match the existing surface as necessary.

2.1.2 Alignments

For the purpose of developing alignments for the project, the project was split into an Alviso side, and a San Jose / Santa Clara Water Pollution Control Plant (WPCP) side, separated by Artesian Slough in the middle. A series of levee alignments were devised for either side, each of which provided different benefits and drawbacks. A total of 3 alignments were developed for the Alviso side and 2 alignments were developed for the WPCP side.

2.1.2.1 Alviso Alignments

Three alignments were developed for the Alviso side of the project. They are as listed below:

- Alviso North: This alignment involves the removal and reconstruction of levees from existing high ground to the west of Alviso along the existing dikes bordering ponds A12, 13, and 16. This alignment ties into the closure structure at Artesian Slough just north of the Don Edwards Center. The total length of this alignment is approximately 9,600 feet.
- Alviso Railroad: This involves the removal and construction of levees from existing high ground to the west of Alviso along the existing dikes bordering pond A12 and then

east along the existing Union Pacific Rail Road (UPRR) line to Grand Blvd. The alignment follows Grand Blvd to the Artesian Slough dikes and continues to just north of the Don Edwards Center to tie into the closure structure at Artesian Slough. The total length of this alignment is approximately 12,600 feet.

- Alviso South: This alignment involves the removal and construction new levees from existing high ground West of Alviso south through the town of Alviso. The alignment follows the outer boundary of Alviso, then follows Grand Blvd to the East and ties into a proposed closure structure just north of the Don Edwards Center. Portions of Grand Blvd will be raised and widened to accommodate levee construction. The total length of this alignment is approximately 14,200 feet.

2.1.2.2 WPCP Alignments

Two alignments were developed for the WPCP side of the project. They are as listed below:

- WPCP North: This alignment involves the construction of new levees from the closure on the west side of Artesian Slough through Pond A18 similar to that found in the San Jose – Santa Clara WPCP Master Plan. The levees will tie into the existing levees along Coyote Creek to the north side of the project. The total length of this alignment is approximately 10,200 feet.
- WPCP South: This alignment involves the removal and construction of new levees from the closure on the west side of Artesian Slough along the southern border of Pond A18 along the existing dikes adjacent to the WPCP. The levees will tie into the existing levees along Coyote Creek to the north side of the project. The total length of this alignment is approximately 10,100 feet.

2.1.3 Artesian Slough Closures

Two options were developed for providing tidal flood risk management around Artesian Slough. These are described below:

- Levees: The first option for tidal flood risk management consists of constructing levees from just north of the Don Edwards Center to tie into existing high ground at the nearby landfill. The levees would then be constructed from the south portion of Artesian Slough north to tie into the WPCP alignment.
- Tide gate: The other option for tidal flood risk management consists of constructing a tide gate across Artesian Slough connecting the levees on the Alviso and WPCP alignments.

2.1.4 Levels of Protection

Four different LOPs were analyzed for potential flood risk management. The 25-, 50-, 100-, and 200-year LOPs were considered, which correlate to the 4%, 2%, 1%, and 0.5% Annual Chance of Exceedance (ACE) respectively. Design top of levee elevations were based on hydraulic model results performed to estimate water surface elevations.

2.1.5 FRM Final Array

An initial array of options made from combinations of the alignments, LOPs, and Artesian Slough closures was made that provides a comparison between the different combinations of the three. Quantities, estimates and benefits were developed for the seven initial options. These seven initial options were used to extrapolate estimates for four new options that were used for the analysis of determining the LPP and the NED Plan. The four new options were developed based on analyses of the initial seven options, along with non-Federal sponsor input, and together with the initial seven options formed the final array of 11 FRM options. A detailed description and figures showing the final array of FRM options is shown in Chapter 3.

Table 1. Summary of Final Array of FRM Options

Option	Level of Protection (-year)	Alviso Alignment	WPCP Alignment	Alviso Slough Closure	Approximate Total Length At Analysis (ft.)	Estimated Cost ($)
1A	200	North	North	Tide Gate	19,855	70,364,798
1B	100	North	North	Tide Gate	19,855	70,357,212
1C	50	North	North	Levees	24,606	81,566,366
1D	25	North	North	Tide Gate	19,855	65,403,971
2 (LPP)	100	North	South	Tide Gate	19,929	73,459,432
3	200	RR	North	Tide Gate	22,786	74,269,014
4	50	South	South	Tide Gate	24,675	82,894,824
5	100	RR	South	Tide Gate	22,400	78,284,646
6	100	South	South	Tide Gate	24,675	86,150,430
7 (NED)	25	North	South	Tide Gate	19,929	68,287,791
8	200	North	South	Tide Gate	19,929	73,467,353

2.1.6 FRM Option 1A – Alviso North and WPCP North, 200-year event

Option 1A (**Figure 2 – FRM Option 1A**) involves the removal and reconstruction of levees from existing high ground West of Alviso along the existing dikes bordering ponds A12, 13, and 16. The levees will tie into a new tide gate north of the Don Edwards Center at Artesian Slough.

New levees will be constructed from the tide gate through pond A18, tying into the Coyote Creek Bypass northeast of the WPCP sludge ponds. These levees will follow the alignment defined in the WPCP Master Plan. The levees, tide gate, and closure structure at the UPRR will be construction to an elevation of 16.27 feet, plus allowances for settlement.

Due to the concerns regarding the structural integrity of the existing dikes, this option involves the replacement of the entire dike alignment. Additional geotechnical studies will be required to identify reach segments to determine how much existing dike material is suitable for re-use.

The new levee would have a crown width of 16 feet for the entire length as well as 3:1 side slopes and would provide a 200-year level of protection. Project geotechnical data indicates the existing dikes are underlain with Bay Mud, a highly compressible soil; therefore, a nominal foundation excavation plan is assumed. Also, to accommodate construction on deep bay mud in one phase rather than 2 or 3 over the course of several years, approximately 2,600,364 linear feet of wick drains will be necessary.

2.1.7 FRM Option 1B – Alviso North and WPCP North, 100-year event

Option 1B (**Figure 3 – FRM Option 1B**) involves the removal and reconstruction of levees from existing high ground West of Alviso along the existing dikes bordering ponds A12, 13, and 16. The levees will tie into a new tide gate north of the Don Edwards Center at Artesian Slough.

New levees will be constructed from the tide gate through pond A18, tying into the Coyote Creek Bypass northeast of the WCPC sludge ponds. These levees will follow the alignment defined in the WPCP Master Plan. The levees, tide gate, and closure structure at the UPRR will be construction to an elevation of 15.85 feet, plus allowances for settlement.

Due to the concerns regarding the structural integrity of the existing dikes, this option involves the replacement of the entire dike alignment. Additional geotechnical studies will be required to identify reach segments to determine how much existing dike material is suitable for re-use.

The new levee would have a crown width of 16 feet for the entire length as well as 3:1 side slopes and would provide a 100-year level of protection. Project geotechnical data indicates the existing dikes are underlain with Bay Mud, a highly compressible soil; therefore, a nominal foundation excavation plan is assumed. Also, to accommodate construction on deep Bay Mud in one phase rather than 2 or 3 over the course of several years, approximately 2,618,822 linear feet of wick drains will be necessary.

2.1.8 FRM Option 1C – Alviso North and WPCP North with no Tide Gate, 50-year event

Option 1C (**Figure 4 – FRM Option 1C**) involves the removal and reconstruction of levees from existing high ground West of Alviso along the existing dikes bordering ponds A12, 13, and 16. The levees will continue upstream on both banks of Artesian Slough to daylight at design grade.

New levees will be constructed from levee on Artesian Slough through pond A18, tying into the Coyote Creek Bypass northeast of the WCPC sludge ponds. These levees will follow the alignment defined in the WPCP Master Plan. The levees and closure structure at the UPRR will be construction to an elevation of 15.41 feet, plus allowances for settlement.

Due to the concerns regarding the structural integrity of the existing dikes, this option involves the replacement of the entire dike alignment. Additional geotechnical studies will be required to identify reach segments to determine how much existing dike material is suitable for re-use.

The new levee would have a crown width of 16' for the entire length as well as 3:1 side slopes and would provide a 50-year level of protection. Project geotechnical data indicates the existing dikes are underlain with Bay Mud, a highly compressible soil; therefore, a nominal foundation excavation plan is assumed. Also, to accommodate construction on deep Bay Mud in one phase rather than 2 or 3 over the course of several years, approximately 2,791,029 linear feet of wick drains will be necessary.

2.1.9 FRM Option 1D – Alviso North and WPCP North, 25-year event

Option 1D (**Figure 5 – FRM Option 1D**) involves the removal and reconstruction of levees from existing high ground West of Alviso along the existing dikes bordering ponds A12, 13, and 16. The levees will tie into a new tide gate north of the Don Edwards Center at Artesian Slough.

New levees will be constructed from the tide gate through pond A18, tying into the Coyote Creek Bypass northeast of the WPCP sludge ponds. These levees will follow the alignment defined in the WPCP Master Plan. The levees, tide gate, and closure structure at the UPRR will be construction to an elevation of 14.96 feet, plus allowances for settlement.

Due to the concerns regarding the structural integrity of the existing dikes, this option involves the replacement of the entire dike alignment. Additional geotechnical studies will be required to identify reach segments to determine how much existing dike material is suitable for re-use.

The new levee would have a crown width of 16 feet for the entire length as well as 3:1 side slopes and would provide a 25-year level of protection. Project geotechnical data indicates the existing dikes are underlain with Bay Mud, a highly compressible soil; therefore, a nominal foundation excavation plan is assumed. Also, to accommodate construction on deep Bay Mud in one phase rather than 2 or 3 over the course of several years, approximately 2,531,963 linear feet of wick drains will be necessary.

2.1.10 FRM Option 2 – Alviso North and WPCP South, 100 year event

Option 2 (**Figure 6 – FRM Option 2)** involves the removal and reconstruction of levees from existing high ground West of Alviso along the existing dikes bordering ponds A12, 13, and 16. The levees will tie into a new tide gate north of the Don Edwards Center at Artesian Slough.

New levees will be constructed from the tide gate along the existing pond A18 alignment, tying into the Coyote Creek Bypass northeast of the WPCP sludge ponds. The levees, tide gate, and closure structure at the UPRR will be construction to an elevation of 15.85 feet, plus allowances for settlement.

Due to the concerns regarding the structural integrity of the existing dikes, this option involves the replacement of the entire dike alignment. Additional geotechnical studies will be required to identify reach segments to determine how much existing dike material is suitable for re-use.

The new levee would have a crown width of 16 feet for the entire length as well as 3:1 side slopes and would provide a 100-year level of protection. Project geotechnical data indicates the existing dikes are underlain with Bay Mud, a highly compressible soil; therefore, a nominal foundation excavation plan is assumed. Also, to accommodate construction on deep Bay Mud in one phase rather than 2 or 3 over the course of several years, approximately 2,661,126 linear feet of wick drains will be necessary.

2.1.11 FRM Option 3 – Alviso RR and WPCP North, 200-year event

Option 3 (**Figure 7 – FRM Option 3)** involves the construction of new levees from existing high ground West of Alviso along the existing dikes bordering pond A12, and east along the existing UPRR line to Grand Blvd. The levees will follow Grand Blvd to the Artesian Slough levees and go north around the outside of the Don Edwards Center and there tie into a new tide gate.

New levees will be constructed from the tide gate through pond A18, tying into the Coyote Creek Bypass northeast of the WPCP sludge ponds. These levees will follow the alignment defined in the WPCP Master Plan. The levees, tide gate, and closure structure at the UPRR will be construction to an elevation of 16.27 feet, plus allowances for settlement.

Due to the concerns regarding the structural integrity of the existing dikes, this option involves the replacement of the entire dike alignment. Additional geotechnical studies will be required to identify reach segments to determine how much existing dike material is suitable for re-use.

The new levee would have a crown width of 16 feet for the entire length as well as 3:1 side slopes and would provide a 200-year level of protection. Project geotechnical data indicates the existing dikes are underlain with Bay Mud, a highly compressible soil; therefore, a nominal foundation excavation plan is assumed. Also, to accommodate construction on deep Bay Mud in one phase rather than 2 or 3 over the course of several years, approximately 2,185,656 linear feet of wick drains will be necessary.

2.1.12 FRM Option 4 – Alviso South and WPCP South, 50-year event

Option 4 (**Figure 8 – FRM Option 4)** involves the construction of levees from existing high ground West of Alviso south to the town of Alviso. The new levee alignment will follow the outer boundary of Alviso, go along Grand Blvd to the East and tie into a new tide gate north of the don Edwards Center at Artesian Slough.

New levees will be constructed from the tide gate along the existing pond A18 alignment, tying into the Coyote Creek Bypass northeast of the WPCP sludge ponds. The levees, tide gate, and closure structure at the UPRR will be construction to an elevation of 15.41 feet, plus allowances for settlement.

Due to the concerns regarding the structural integrity of the existing dikes, this option involves the replacement of the entire dike alignment. Additional geotechnical studies will be required to identify reach segments to determine how much existing dike material is suitable for re-use.

The new levee would have a crown width of 16 feet for the entire length as well as 3:1 side slopes and would provide a 50-year level of protection. Project geotechnical data indicates the existing dikes are underlain with Bay Mud, a highly compressible soil; therefore, a nominal foundation excavation plan is assumed. Also, to accommodate construction on deep Bay Mud in one phase rather than 2 or 3 over the course of several years, approximately 2,026,280 linear feet of wick drains will be necessary.

2.1.13 FRM Option 5 – Alviso RR and WPCP South, 100-year event

Option 5 (**Figure 9 – FRM Option 5)** cost estimates were extrapolated based on the analyses of the initial seven options. No quantities were developed. This option involves the construction of new levees from existing high ground West of Alviso along the existing dikes bordering pond A12, and east along the existing UPRR line to Grand Blvd. The levees will follow Grand Blvd to the Artesian Slough levees and go north around the outside of the Don Edwards Center and there tie into a new tide gate.

New levees will be constructed from the tide gate along the existing pond A18 alignment, tying into the Coyote Creek Bypass northeast of the WPCP sludge ponds. The levees, tide gate, and closure structure at the UPRR will be construction to an elevation of 15.85 feet, plus allowances for settlement.

Due to the concerns regarding the structural integrity of the existing dikes, this option involves the replacement of the entire dike alignment. Additional geotechnical studies will be required to identify reach segments to determine how much existing dike material is suitable for re-use.

The new levee would have a crown width of 16 feet for the entire length as well as 3:1 side slopes and would provide a 100-year level of protection. Project geotechnical data indicates the existing dikes are underlain with Bay Mud, a highly compressible soil; therefore, a nominal foundation excavation plan is assumed. Also, to accommodate construction on deep Bay Mud in one phase rather than 2 or 3 over the course of several years, wick drains will be necessary.

2.1.14 FRM Option 6 – Alviso South and WPCP South, 100-year event

Option 6 (**Figure 10 – FRM Option 6)** cost estimates were extrapolated based on the analyses of the initial seven options. No quantities were developed. This option involves the construction of levees from existing high ground West of Alviso south to the town of Alviso. The new levee alignment will follow the outer boundary of Alviso, go along Grand Blvd to the East and tie into a new tide gate north of the don Edwards Center at Artesian Slough.

New levees will be constructed from the tide gate along the existing pond A18 alignment, tying into the Coyote Creek Bypass northeast of the WPCP sludge ponds. The levees, tide gate, and

closure structure at the UPRR will be construction to an elevation of 15.85 feet, plus allowances for settlement.

Due to the concerns regarding the structural integrity of the existing dikes, this option involves the replacement of the entire dike alignment. Additional geotechnical studies will be required to identify reach segments to determine how much existing dike material is suitable for re-use.

The new levee would have a crown width of 16 feet for the entire length as well as 3:1 side slopes and would provide a 100-year level of protection. Project geotechnical data indicates the existing dikes are underlain with Bay Mud, a highly compressible soil; therefore, a nominal foundation excavation plan is assumed. Also, to accommodate construction on deep Bay Mud in one phase rather than 2 or 3 over the course of several years, wick drains will be necessary.

2.1.15 FRM Option 7 – Alviso North and WPCP South, 25-year event

Option 7 (**Figure 11 – FRM Option 7**) cost estimates were extrapolated based on the analyses of the initial seven options. No quantities were developed. This option involves the removal and reconstruction of levees from existing high ground West of Alviso along the existing dikes bordering ponds A12, 13, and 16. The levees will tie into a new tide gate north of the Don Edwards Center at Artesian Slough.

New levees will be constructed from the tide gate along the existing pond A18 alignment, tying into the Coyote Creek Bypass northeast of the WPCP sludge ponds. The levees, tide gate, and closure structure at the UPRR will be construction to an elevation of 14.96 feet, plus allowances for settlement.

Due to the concerns regarding the structural integrity of the existing dikes, this option involves the replacement of the entire dike alignment. Additional geotechnical studies will be required to identify reach segments to determine how much existing dike material is suitable for re-use.

The new levee would have a crown width of 16’ for the entire length as well as 3:1 side slopes and would provide a 25-year level of protection. Project geotechnical data indicates the existing dikes are underlain with Bay Mud, a highly compressible soil; therefore, a nominal foundation excavation plan is assumed. Also, to accommodate construction on deep Bay Mud in one phase rather than 2 or 3 over the course of several years, wick drains will be necessary.

2.1.16 FRM Option 8 – Alviso North and WPCP South, 200-year event

Option 8 (**Figure 12 – FRM Option 8**) cost estimates were extrapolated based on the analyses of the initial seven options. No quantities were developed. This option involves the removal and reconstruction of levees from existing high ground West of Alviso along the existing dikes bordering ponds A12, 13, and 16. The levees will tie into a new tide gate north of the Don Edwards Center at Artesian Slough.

New levees will be constructed from the tide gate along the existing pond A18 alignment, tying into the Coyote Creek Bypass northeast of the WPCP sludge ponds. The levees, tide gate, and closure structure at the UPRR will be construction to an elevation of 16.27 feet, plus allowances for settlement.

Due to the concerns regarding the structural integrity of the existing dikes, this option involves the replacement of the entire dike alignment. Additional geotechnical studies will be required to identify reach segments to determine how much existing dike material is suitable for re-use.

The new levee would have a crown width of 16 feet for the entire length as well as 3:1 side slopes and would provide a 200-year level of protection. Project geotechnical data indicates the existing dikes are underlain with Bay Mud, a highly compressible soil; therefore, a nominal foundation excavation plan is assumed. Also, to accommodate construction on deep Bay Mud in one phase rather than 2 or 3 over the course of several years, wick drains will be necessary.

2.2 Ecosystem Restoration Measures

A series of restoration measures were developed that include a combination of transitional habitat construction, tidal marsh restoration, and recreation mitigation. Transitional habitat construction and pond restoration features are summarized in the following section.

2.2.1 Transitional Habitat

Three levels of transitional habitat were considered: large-ecotone with 100:1 slopes, which would provide the most expansive habitat; medium-ecotone incorporating 30:1 slopes; and a 50-foot-wide bench to provide for minimal amount of refugia immediately following construction. These are further described in **Table 2 – Transitional-Upland Slope Design**.

Table 2. Transitional-Upland Slope Design

ER Option	Design
50 Foot Bench	3:1 (H:V) front slope of the levee with a 50-foot wide bench at elevation 9.0 feet NAVD88 forms the transitional zone.
Medium Ecotone	30:1 (H:V) slope for the transitional zone. The zone begins at the approximate upgraded flood-control levee crest and maintains a 30:1 slope from the levee crest to EL 5.0 feet NAVD88. It is assumed that the upper slope of the transitional zone would be planted and hydro-seeded with a native seed mix.
Large Ecotone	100:1 (H:V) slope for the transitional zone. The zone begins at the approximate upgraded flood-control levee crest and maintains a 100:1 slope from the levee crest to EL 5.0 feet NAVD88. It is assumed that the upper slope of the transitional zone would be planted and hydro-seeded with a native seed mix.

The 30:1 and 100:1 (H:V) slopes in the Medium and Large Ecotone options represent idealized slopes. During final design and construction, the slopes would include some variation both in plan view to create a more natural shoreline and along the slope to create benches and shallow depressions to form pannes at a variety of elevations. The intent is to create a nuanced feature within the overall idealized slope to create an upland transitional zone with complexity.

2.2.1.1 Phasing

The initial stage fill for the transitional habitat along Pond A12 would be constructed between 2019 and 2020 during the FRM levee construction period.

The transitional habitat along Pond A18 would initiated during the FRM levee construction period and completed between the years 2023 and 2025 as fill becomes available.

2.2.2 Tidal Marsh Restoration

2.2.2.1 Overview

All alternatives include modifications to existing salt ponds to allow tidal flow between adjacent sloughs and the existing ponds, and support both ecosystem restoration and FRM functions. These modifications are discussed below. **Figures 13A through 13C – Pond Restoration Measures** illustrate the locations of the pond restoration features by anticipated construction year.

2.2.2.2 Outboard Dike Breaches

Outboard pond dike breaches are excavations through the perimeter dikes that open the pond to tidal inundation from the adjacent tidal sloughs. Breaches through the outboard dike and excavation of pilot channels through the outboard marsh leading to these breach sites would be placed at major historic tidal channel locations. Breach size would be determined based on the hydrologic relationship between the tidal channel and marsh drainage area and on data from tidal channels in mature marshes throughout the bay (ESA PWA 2012). Breaches are sized to long-term equilibrium dimensions to balance between excavation costs, scour potential, and tidal drainage, consistent with Design Guidelines for Tidal Wetland Restoration in San Francisco Bay (PWA, 2004). Dimensions are adjusted to provide a cross-section with side slopes of 4:1 to 5:1 and a bottom width of approximately 10 feet. On the inboard side of the dike, the breach excavation would extend to the dike toe.

The breaches are expected to be undersized compared to restored tidal flows due to the larger tidal prism of the existing subsided ponds. Large tidal flows are expected to scour and enlarge the breaches until equilibrium between the tidal prism and channel dimensions is reached. Over time, the tidal prism would decrease as the pond fills in due to sedimentation and vegetation establishment. During final design, the breach cross-sectional area will be revised to size individual breaches based upon estimated drainage area at each individual breach.

Breach design details and construction years are described in **Table 3 – Outboard Dike Breach Cross-Sections** below.

Table 3. Outboard Dike Breach Cross-Sections

Watersheds	Number of Breaches	Drainage Area [ac]	Breach Invert Elevation [ft NAVD]	Breach Top Width (@ EL 7.5 feet) [ft]	Breach End Const. Year
Pond A9	2	454	-8.6	190	2026
Pond A10	2	228	-6.0	140	2026
Pond A12 (1)	1	246	-6.3	145	2021
Pond A12 (2)	1	265	-6.5	150	2021
Ponds A13-15	1	914	-11.6	260	2031
North A18	1	116	-3.9	100	2026
Central A18	1	221	-5.9	135	2026
Southwest A18	2	258	-6.4	145	2026
East A18	1	255	-6.4	145	2026

*Cross Sectional Area below EL 7.5 feet NAVD88

2.2.2.3 Internal Pond Berm Breaches, Raising and Possible Lowering

Internal pond berms would be breached to reconnect historic channels and restore the hydrologic connections to the innermost ponds in the project footprint. Breach excavations would be sized in a similar manner to those applied to the outboard levees and would extend beyond the berm into the remnant historic channel. Internal pond breach details are shown in **Table 4 – Internal Berm Breach Cross-Sections.** During final design, the breach cross-sectional area will be revised to size individual breaches based upon estimated drainage area at each individual breach.

Table 4. Internal Berm Breach Cross-Sections

Internal Berm Breach	Total Drainage Area [ac]	Breaches [#]	Average Drainage Area [ac]	Average Invert Elevation [ft NAVD]	Average Top Width* [ft]	Internal Breach End Const. Year
Pond A9/A14	92	2	46	-1.6	65	2031
Pond A12/11	n/a	1	n/a	-1.6	125	2021
Pond A10/A11	203	1	203	-5.6	140	2026
Ponds A13-15	647	11	59	-2.1	75	2031

*Top Width at EL 7.5 feet NAVD88
**Cross-sectional Area below elevation 7.5 feet NAVD88

Berms in adjacent ponds not yet breached will be temporarily raised to temporarily provide increased flood protection during pond construction. Assumed design sections for raised internal berms include a 10 to 15 feet wide crest at elevation 9.8 feet, with 2:1 to 3:1 side slopes. In the future, existing internal berms may also be lowered in some areas during the same excavation work to create wave-break berms to limit wave action, enhance sedimentation, and create vegetated marsh habitat on the berm crests in the short term while the ponds develop

from mudflat to vegetated marsh. No new berms are proposed. Details of internal berm raising and construction years are provided below in **Table 5 – Internal Berm Interim Raising.**

Table 5. Internal Berm Interim Raising

Internal Berm Raise	Length of Berm Raise [ft]	Crest Elevation [ft NAVD]	Internal Berm Raise End Construction Year
Pond A12 North & Northwest	4,590	9.8	2021
Pond A9 East	3,440	9.8	2026
Pond A11 North and East	4,900	9.8	2026

2.2.2.4 Borrow Ditch Blocks

Material excavated from the existing levees and berms will be used to construct ditch blocks, which would inhibit flow through existing borrow ditches, promote scour and flow through the remnant historic and starter channels, and provide pickle weed habitat. Ditch blocks would be located so that the borrow ditch on both sides of the block connect to a breach, also reducing the potential for fish stranding.

Ditch blocks are assumed to be trapezoidal in section with a top with of about 50 feet, crest at elevation 7.5 feet NAVD, and 5:1 or flatter side slopes. The ditch blocks would extend across the borrow ditch adjacent to the existing levee (generally at least 100 feet from the inboard levee crest). We assume that at least 26 ditch blocks would be constructed – one adjacent to each outboard levee and internal berm breach.

2.2.2.5 Pilot Channels

Pilot channels would be excavated through the outboard marsh to connect each outboard levee breach to the adjacent tidal slough. The new channels would be located at historic channel locations. Similar to the outboard breaches, pilot channels would be sized to the long-term channel depth and 60-80% of the long-term channel width, with the side slopes of approximately 3:1. The resulting channels are somewhat undersized to reduce the amount of excavation and are expected to naturally scour and enlarge. Marsh vegetation will be excavated to the root zone to reduce the resistance to pilot channel bank erosion.

The assumed cross-section dimensions and lengths for each pilot channel are presented in **Table 6 – Pilot Channel Cross-Section Dimensions and Lengths** below.

Table 6. Pilot Channel Cross-Section Dimensions and Lengths

Watersheds	Drainage Area [ac]	Pilot Channel Invert Elevation [ft NAVD]	Pilot Channel Top Width* [ft]	Pilot Channel Length** [ft]	Pilot Channel End Const. Year
Pond A9	454	-8.6	135	1,480	2026
Pond A9 (West)	N/a	-8.6	135	1480	2026
Pond A10	228	-6.0	100	265	2026
Pond A10 (West)	n/a	-6.0	100	300	2026

Watersheds	Drainage Area [ac]	Pilot Channel Invert Elevation [ft NAVD]	Pilot Channel Top Width* [ft]	Pilot Channel Length** [ft]	Pilot Channel End Const. Year
Pond A11	246	-6.3	100	155	2026
Pond A12	265	-6.5	105	575	2021
Ponds A13-15	914	-11.6	180	1,110	2031
North A18	116	-3.9	70	130	2026
Central A18	221	-5.9	95	175	2026
Southwest A18	258	-6.4	100	330	2026
East A18	255	-6.4	100	490	2026

* Top Width at EL 7.5 feet NAVD88
**Length assumes that 50 feet from outboard levee crest is excavated as part of the outboard levee breach

3.0 Locally Preferred Plan

3.1 Flood Risk Management Levees

The LPP involves the construction of FRM levees at a 100-year LOP (1% ACE) along with a medium fill ecotone built to a 30:1 slope in Pond A18 only. Pond restoration measures as detailed above are included in the LPP for Pond A18 only. The LPP is summarized in **Table 7 – Locally Preferred Plan Summary** and the following sections.

Table 7. Locally Preferred Plan Summary

Section	Station Range	Side Slopes (H:V)	Average Height (including settlement) (ft.)	Crown Width (ft.)	Wick Drains?	30:1 Ecotone?
Sec 1	0+00 to 43+80	3:1	16.7	16	No	Yes
Sec 2	43+80 to 65+00	3:1	16.7	16	No	No
Sec 3	65+00 to 94+75	3:1	19.7	16	Yes	No
Sec 4	94+75 to 150+00	3:1	19.7	16	Yes	Yes
Sec 5	150+00 to 197+75	3:1	15.4	16	No	Yes

3.1.1 Alignment

The Locally Preferred Plan includes an Alviso North, WPCP South alignment with a closure structure across Artesian Slough. On the Alviso side, levees would be constructed from STA 0+00 at existing high ground West of Alviso along the existing dikes bordering ponds A12, 13, and 16. The levees will tie into a new tide gate north of the Don Edwards Center at Artesian Slough (reference drawings) at approximate STA 94+75. On the WPCP side, new levees will be constructed from the tide gate, along the existing dikes of Pond A18, and will tie into the existing levees at Coyote Creek north of the WPCP sludge ponds at STA 197+75 (**Sheets C-01 to C-54, LPP Plans, Profiles and Sections**).

3.1.2 Design, Considerations, and Construction

The levee will be built to the elevations shown in **Table 7** to achieve a post-settlement design elevation of 15.2[1] feet. Fill quantities and resultant construction costs reflect an "overbuilt" cross-section. Settlement was estimated using Figure 3-1 of the Geotechnical Appendix. The thickness of Bay Mud transitions gradually along the levee alignment (< 1-foot / 100-linear feet) suggesting that regrading of the post-settlement levee cross-section will not be necessary. The levee side slopes will be 3H:1V and the crown will be 16 feet wide. A 12-foot wide levee crest access road will be constructed of 6-inch thick gravel. Turnarounds on each side of the railroad gate (STA 43+75) and one turnout at STA 155+00 will be constructed.

Construction activities include clearing and grubbing and stripping of work areas including the permanent and temporary construction easement. Hydroseeding is included for erosion protection along finished grades. Foundation preparation for the new levee will include degrading the existing levee to elevation 0 ft and excavating an inspection trench along the centerline of the levee. The inspection trench will be 4 feet deep with 1:1 side slopes and have a bottom width of 8 feet. All excavation is assumed to have a 50% fill suitable for re-use on the new levees. Excess cut would be stored onsite for the construction of the ecotone.

The deep Bay Mud will also require the use of wick drains during construction to hasten time to consolidate and increase strength of foundation soils. Wick drains will have 6-foot mid point spacing. Wick drains will extend approximately 5 feet beyond the levee crest and 5 feet deeper than the lower extent of the Bay Mud. Corrugated conduit will span horizontally across the levee footprint and be attached to each wick drain to drain the water. Wick drains will be required from approximately STA 65+00 to 94+75. The design basis for requiring wick drains is related to the thickness of Bay Mud (i.e. > 10 feet) and the height of new fill (i.e. > 10 feet) being constructed (Geotechnical Appendix).

Erosion protection for the new levee will be provided by vegetation on the water and landside slopes. Flood water surface elevations are relatively static in the project area due to existing topographic features and prevailing wind direction. Therefore, vegetation alone was judged sufficient for providing erosion protection. In addition to the vegetation, ecotone fill (STA 0+00 to 43+80 and STA 94+75 to 197+75) provides a substantial buffer between erosive forces and the levee prism for the full design height. Existing berms and islands serve to dissipate wave energy in the managed pond adjacent to the levee from STA 43+80 to 94+75.

3.2 Closure Structures

3.2.1 Railroad Closure – Flood Gate

The railroad structure at STA 43+75 would be a mitre leaf swing gate measuring approximately 50 feet x 12 feet and constructed to an elevation of 16 feet. The structure would be supported

[1] Following development of the final array of alternatives, determination of the design water surface (and top of levee) was refined and revised. The 100-year LOP levee elevations for the LPP are therefore different than the 100-year elevations of the final array.

on a concrete pile deep foundation system to transfer loads through the soft Bay Mud strata to stiff foundation soils. A concrete cutoff will be installed beneath the gate to prevent through seepage in the railroad bed beneath the gate. The cutoff will extend 5 feet below the bottom of each gate leaf. The selected closure would be operated manually and coordinated with local authorities and the railroad in anticipation of a flood. Manual operation minimizes the risk of mis-operation on an active railroad at the risk of not being closed during a tidal flood event. Not closing the gate would result in limited flooding but would not induce additional failure modes along other FRM features.

3.2.2 Artesian Slough Closure – Tide Gate

The Artesian Slough closure at STA 94+75 would consist of a concrete headwall measuring approximately 100 feet x 20 feet and constructed to an elevation of 16 feet. The structure would include two 72-inch discharge pipes to release flow from Artesian Slough. The pipes will include gates capable of both allowing normal tidal exchange to, and preventing flood water from entering into, the slough. The structure would be supported on a concrete pile deep foundation system to transfer loads through the soft Bay Mud strata to stiff foundation soils. The selected closure would be operated passively and/or automatically to minimize disruptions to normal tidal fluctuations and ensure closure occurs ahead of, and during, flood events.

3.3 Ecosystem Restoration

3.3.1 Transitional Habitat Alignment

The ecotone alignment would generally follow the levee alignment and be constructed on and adjacent to the waterside slope of the new FRM levee. The extent of ecotone in the western reach of the alignment is within Pond A12 and 13 from STA 0+00 to 43+80, and in the eastern reach of the alignment within Pond A18 from STA 94+75 to 197+75 (**Sheets C-01 to C-54, LPP Plans, Profiles and Sections**).

3.3.2 Design, Consideration, and Construction

The ecotone will be constructed to an elevation of 15.2feet at its interface with the waterside slope of the new levee under the LPP. The ecotone will have a 30:1 slope which transitions to a 3:1 slope at approximately elevation 5 feet. Hydroseeding and plantings are included for erosion protection. The ecotone would be constructed with excess cut or waste material non-suitable for levee fill and no cost fill generated by local construction/maintenance projects identified by the non-federal sponsor.

3.3.3 Pond/Tidal Marsh Restoration

Pond Restoration will occur under the LPP. Pond restoration will include a series of inboard and outboard dike breaching, construction of pilot channels, temporary heightening of inboard levees, and the construction of ditch blocks to block currently existing channels in restored ponds. The pond restoration measures will be constructed as detailed above in Section 2.2.

Construction will utilize fill available onsite, such as fill from existing berms, and any dredging that may occur.

4.0 National Economic Development Plan

4.1 Flood Risk Management Levees

The NED Plan involves the construction of FRM levees built to an elevation containing the 25-year flood event along with the no fill Ecosystem Restoration alternative 50-foot wide bench. Pond restoration measures as detailed above are also included in the NED Plan. The NED Plan is summarized in the table below and the following sections.

Table 8. National Economic Development Plan Summary

Section	Station Range	Side Slopes (H:V)	Average Height (including settlement) (ft.)	Crown Width (ft.)	Wick Drains?	50-foot Bench?
Sec 1	0+00 to 43+80	3:1	13.5	16	No	Yes
Sec 2	43+80 to 65+00	3:1	13.5	16	No	No
Sec 3	65+00 to 94+75	3:1	16.0	16	Yes	No
Sec 4	94+75 to 150+00	3:1	16.0	16	Yes	Yes
Sec 5	150+00 to 197+75	3:1	12.7	16	No	Yes

4.1.1 Alignment

The NED Plan includes an Alviso North, WPCP South alignment with a closure structure across Artesian Slough. On the Alviso side, levees would be constructed from STA 0+00 at existing high ground West of Alviso along the existing dikes bordering ponds A12, 13, and 16. The levees will tie into a new tide gate north of the Don Edwards Center at Artesian Slough (reference drawings) at approximate STA 94+75. On the WPCP side, new levees will be constructed from the tide gate, along the existing dikes of Pond A18, and will tie into the existing levees at Coyote Creek north of the WPCP sludge ponds at STA 197+75 (See **Sheets C-01 to C-54, NED Plans, Profiles and Sections**).

4.1.2 Design, Considerations, and Construction

The levee will be built to the elevations shown in **Table 8** to achieve a post-settlement design elevation of 12.5 feet. Fill quantities and resultant construction costs reflect an "overbuilt" cross-section. Settlement was estimated using Figure 3-1 of the Geotechnical Appendix. The thickness of Bay Mud transitions gradually along the levee alignment (< 1-foot / 100-linear feet) suggesting that regrading of the post-settlement levee cross-section will not be necessary. The levee side slopes will be 3H:1V and the crown will be 16 feet wide. A 12-foot wide levee crest access road will be constructed of 6-inch thick gravel.

Construction activities include clearing and grubbing and stripping of work areas including the permanent and temporary construction easement. Hydroseeding is included for erosion protection along finished grades. Foundation preparation for the new FRM levee will include degrading the existing levee to elevation 0 ft and excavating an inspection trench along the

centerline of the levee. The inspection trench will be 4 feet deep with 1:1 side slopes and have a bottom width of 8 feet. All excavation is assumed to have a 50% fill suitable for re-use on the new levees. Excess cut would be stored onsite for the construction of the ecotone.

The deep Bay Mud will also require the use of wick drains prior to and during construction to reduce settlement time and strengthen soil to increase the rate of construction. Wick drains will have 6-foot mid point spacing. Wick drains will extend approximately 5 feet beyond the levee crest and 5 feet deeper than the lower extent of the Bay Mud. Corrugated metal piping will span horizontally across the levee footprint and be attached to each wick drain to drain the water. Wick drains will be required from approximately STA 65+00 to 150+00. The design basis for requiring wick drains is related to the thickness of Bay Mud (i.e. > 10 feet) and the height of new fill (i.e. > 10 feet) being constructed (Geotechnical Appendix).

Erosion protection for the new levee will be provided by vegetation on the water and landside slopes. Flood water surface elevations are relatively static in the project area due to existing topographic features and prevailing wind direction. Therefore, vegetation alone was judged sufficient for providing erosion protection. In addition to the vegetation, the 50 foot bench (STA 0+00 to 43+80 and STA 94+75 to 197+75) provide a substantial buffer between erosive forces and the levee prism below elevation 9 feet and helps to dissipate remaining wave energy above elevation 9 feet. Existing berms and islands serve to dissipate wave energy in the managed pond adjacent to the levee from STA 43+80 to 94+75.

4.2 Closure Structures

4.2.1 Railroad Closure – Flood Gate

The railroad structure at STA 43+75 would be a mitre leaf swing gate measuring approximately 50 feet x 12 feet and constructed to an elevation of 16 feet. The structure would be supported on a concrete pile deep foundation system to transfer loads through the soft Bay Mud strata to stiff foundation soils. A concrete cutoff will be installed beneath the gate to prevent through seepage in the railroad bed beneath the gate. The cutoff will extend 5 feet below the bottom of each gate leaf. The selected closure would be operated manually and coordinated with local authorities and the railroad in anticipation of a flood. Manual operation minimizes the risk of mis-operation on an active railroad at the risk of not being closed during a tidal flood event. Not closing the gate would result in limited flooding but would not induce additional failure modes along other FRM features.

4.2.2 Artesian Slough Closure – Tide Gate

The Artesian Slough closure at STA 94+75 would consist of a concrete headwall measuring approximately 100 feet x 20 feet and constructed to an elevation of 16 feet. The structure would include two 72-inch discharge pipes to release flow from Artesian Slough. The pipes will include gates capable of both allowing normal tidal exchange to, and preventing flood water from entering into, the slough. The structure would be supported on a concrete pile deep foundation system to transfer loads through the soft Bay Mud strata to stiff foundation soils.

The selected closure would be operated passively and/or automatically to minimize disruptions to normal tidal fluctuations and ensure closure occurs ahead of, and during, flood events.

4.3 Ecosystem Restoration

4.3.1 Transitional Habitat Alignment

The 50 foot bench alignment would generally follow the levee alignment. It would be constructed along the western side of the alignment at Pond A12, 13, and 16 from STA 0+00 to 43+80 as well as along pond A18 from STA 94+75 to 197+75 (See **Sheets C-01 to C-54, NED Plans, Profiles and Sections**).

4.3.2 Design, Consideration, and Construction

The bench will be constructed to an elevation of 9 feet. The bench will span 50 feet before transitioning to a 3:1 slope to meet existing grade. Hydroseeding and plantings are included for erosion protection. The bench and restoration would be constructed with cut material from the degradation of the existing levee and levee foundation excavation that is non-suitable for levee fill.

4.3.3 Pond/Tidal Marsh Restoration

Pond Restoration will occur under the Locally Preferred Plan. Pond restoration will include a series of inboard and outboard levee breaching, construction of pilot channels, temporary heightening of inboard levees, and the construction of ditch blocks to block currently existing channels. The pond restoration measures will be constructed as detailed in Section 2.2. Construction will utilize fill available onsite, such as fill from existing berms, and any dredging that may occur.

5.0 Recreation Mitigation

5.1 Bridges

Both the NED and LPP will require mitigation for recreation facilities currently in place in the project area. To provide access for cyclists, joggers, etc., the levees will require bridges at the rail road and Artesian Slough closures. The bridge at the railroad crossing will span approximately 380 feet with a width of 12 feet. The bridge at the Artesian Slough crossing will span approximately 100 feet with a width of 12 feet. Representative details for the rail road bridge are shown in **Sheets D-05 and D-06 of the NED and LPP Plans, Profiles and Sections**. Representative details for the Alviso Slough crossing are shown on **Sheets D-02 to D-04 of the NED and LPP Plans, Profiles and Sections**. Typical bridge construction has been assumed for the purposes of this study, as in-depth consideration of use, capacity, and architectural requirements will need to be determined during the pre-construction engineering and design (PED) phase. Quantity development and assumptions are further discussed in Section 8.0.

5.2 Bay Trails

For both the NED and LPP, existing recreational trails will require reconstruction and improvement due to FRM and ER construction. Bay trails will be designed to CalTrans standards (Highway Design Manual Chapter 1000, Bicycle Transportation Design) as Class I Bikeways. The recreational trails will be a total length of approximately 22,000 feet long. They will be constructed to a paved width of 10' feet with 3 foot shoulders of all-weather material (total width of 16 feet). For this study, it is assumed compacted dirt is sufficient for this purpose. Clearing and grubbing will occur over the work area, including the 16 food wide trail and 10 foot easements on either side for construction. Stripping will occur over the entire 16 foot width of the trail.

6.0 Real Estate

For the Locally Preferred Plan, acquisition of approximately 900 acres currently owned by the City of San José are allocated to ecosystem restoration, with approximately 54 acres for levee easements, 7 acres of permanent road easements, and 52 acres of temporary work easements. These acquisitions are currently split with approximately 31 parcels, more or less. The non-Federal sponsor is responsible for procurement of all lands, easements, relocations, rights-of-way, and disposal areas (LERRDs) that are necessary for construction, operation, and maintenance of the project. Potential real estate needs are described in the following sections.

6.1 Easements and R/W Requirements

Maintenance easements will be required for the proposed project. Levee maintenance and inspection will likely be performed from toe of the proposed levee, but may be accomplished from the levee crown. Fifteen feet from the landside toe of proposed levee has been designated as maintenance (permanent) easement. In addition to maintenance easements, utility relocation may require easement acquisition, depending on the placement of the relocated utilities and overhead/underground utilities.

Temporary construction easements will also be required for this project, and have been assumed to be 15 additional feet beyond the limits of the maintenance easement. In areas where the landside toe of the proposed levee lands within existing structures or property, there may be an opportunity to minimize required temporary easements by performing construction activities on the levee crown. For the purposes of this study, in areas where there was minimal infringement of temporary easement on existing property/structures, the temporary easement was reduced in width. This variance will require further investigation during final design.

Permanent and temporary construction easements are detailed on **Sheets C-01 through C-20 of the NED and LPP Plans, Profiles and Sections**

6.2 Borrow Locations

Borrow material from sources other than what will be derived from the degradation of existing levees is required to complete the levee construction. The sponsor will be required to provide 960,000 cubic yards of borrow to construct the LPP FRM levee. The borrow is anticipated to require approximately 54 acres at the identified borrow sites; Upper Llagas Creek, Upper Guadalupe River and Permanente Creek. Upper Llagas Creek is the borrow site that is the furthest from the Shoreline project at 30 miles one-way. For cost estimating purposes, it was conservatively assumed that all levee borrow will be delivered via a 60 mile round trip. Upper Llagas Creek and Upper Guadalupe River are active USACE projects for which the sponsor is required to obtain the necessary real estate, and would be eligible to receive credit under LERRDs for the respective federal projects. Permanente Creek is a non-federal project requiring a borrow easement for approximately 22 acres, and would be eligible to receive credit under LERRDs for the South San Francisco Bay Shoreline Project.

The non-Federal sponsor will secure sufficient fill to substantially construct restoration features prior to the initiation of construction. It is assumed this restoration fill will be placed within the project boundaries, and will have no purchase cost. Costs to cover rehandling of stockpiled materials and construction of restoration fills have been included in the LPP cost estimate.

6.3 Disposal and Storage Area

There is no need for disposal areas. All material that cannot be used as levee fill will be used as common fill within the project footprint. Common fill is expected to be used for construction of the bench (NED) and/or ecotone (LPP). No excess material is anticipated that would require on-site storage or that would require off-site disposal.

6.4 Staging Area

Potential staging areas have been identified around the project site for the NED and LPP alternatives. Due to the use of the same alignment, staging areas are the same for both plans (**Sheet G-03, NED and LPP Plans, Profiles and Sections**).

7.0 Relocations and Modifications

7.1 Overview

In total, there are over 80 known utilities within the study area that may be impacted by construction of flood risk management and environmental restoration features. Only four utility crossings are known to cross the alignment of the new flood control levee alignment. Utilities operated by the WPCP comprise of a large portion of the existing utilities potentially impacted. The WPCP owns approximately 61 of the more-than 80 utilities in the area. The majority of the WPCP's 61 known utilities in the project area are sited along both sides of Artesian Slough between the WPCP and the Don Edwards Center. Storm drains, sanitary sewers, and other utilities potentially conflict on the west and east side of Alviso and along

Grand Blvd. These utilities are described in the Existing Utilities Information Technical Memorandum dated 29 September 2011 (**Appendix A**).

7.2 LPP and NED

Due to the same alignment, utility relocation/modification needs for the NED and LPP are identical. The utility relocation and modifications that apply to the NED and LPP alignment are summarized below:

- A siphon near STA 76+00 was installed in 2012 and maintains flow through the existing inboard dike to New Chicago Marsh. The siphon will be modified to allow for means of positive closure during flood events.
- Approximately 685 feet of an underground electrical supply leading to the SCWD weir at approximately STA 95+00 will need to be relocated to an overhead configuration.
- A culvert near STA 96+00 that maintains flow from Artesian Slough to a small mitigation area near the southwest extent of Pond A18. The culvert will be replaced to maintain existing functionality and include a means of positive closure during flood events.
- 5 existing PG&E power towers run through Pond A18 and may require in-place erosion protection due to potential changes in hydraulics caused by levee, ecotone, bench, or pond restoration construction. Overhead clearance of the new levee (STA 130+00) is substantial enough to not impact levee construction.
- The existing rail road bridge to the north of the project will require approximately 8,400 tons of rock protection due to potential changes in hydraulics caused by levee, ecotone, bench, or pond restoration construction.

8.0 Development of Construction Quantities

8.1 Levee and Transitional Habitat Quantities

Quantities were developed at a feasibility level of design for each alternative. Quantities were based on output from Autodesk Civil3D as well as typical cross sections determined from average levee heights and design geometry. Imported fill for levee construction is assumed to be within 30 miles of the levee alignment based on the furthest of the three fill sources (i.e. Upper Llagas Creek) identified in **Section 6**. Hand calculation sheets including geometry and sample calculations are found in **Figures 14 - 27**. Fill volumes include settlement. Build to elevations (i.e. fill heights) for the LPP and NED levees are shown in the plan set for each levee. Quantities for the NED levees and bench are found in **Quantities Tables 1** respectively, LPP levees and ecotone in **Quantities Tables 2.**

8.2 Pond Restoration Quantities

Autodesk Civil3D developed cross-sections and aerial topography (LiDAR) of the majority of the salt ponds within the Shoreline Study area were used to develop quantities. Areas in which there was no LiDAR available, assumed values for levee geometry were used. Hand calculation sheets including geometry and sample calculations are included in **Figures 28-31**. Pond restoration quantities are found in **Quantities 3-7**.

8.3 Recreation Mitigation Quantities

8.3.1 Bay Trail Quantities

Quantities were developed based on a typical cross section. It was assumed that the Bay Trail would have a 10-foot paved width with 3-foot compacted dirt shoulders per CalTrans standards. Hand calculations are found in **Figure 32**. Bay Trail Quantities are found in **Quantities 8**.

8.3.2 Bridge Quantities

Bridge quantities were developed based on a March 2006 Feasibility Report titled *Alviso Slough Pedestrian Bridge Feasibility Study, Bay Trail Reach 9B,* developed by CH2MHILL for the City of San Jose Department of Parks, Recreation and Neighborhood Services[2]. Quantities for the pedestrian bridges in this report were scaled based on length to become a representative sample of the pedestrian bridges included in the Shoreline Project, acceptable for cost estimating purposes. Bridge restoration quantities are found in **Quantities 9**.

9.0 Cost Estimates

Construction costs was developed using MII (MCACES) software and is summarized in **Table 9**. Costs for each applicable element include 27% for contingency for the NED/NER and 26% contingency for the LPP. The contingency was originally developed at the 2013 Cost and Schedule Risk Assessment and refined in the spring of 2015.

Table 9. Project First Cost Summary

Element	NED/NER	LPP
Real Estate	$13,392,000	$13,493,000
FRM Features	$55,402,000	$67,299,000
Bank Stabilization	$1,535,000	$1,523,000
Utility Relocations	$587,000	$587,000
Transitional Habitat	$0	$35,944,000
Pond Restoration	$5,765,000	$5,765,000

[2] The Alviso Slough Pedestrian Bridge was identified by the non-Federal sponsors as a suitable go-by for estimating for the Shoreline Study.

Recreation	$4,848,000	$4,848,000
Preconstruction Engineering and Design	$15,071,000	$24,842,000
Construction Management	$7,440,000	$12,327,000
Monitoring	$984,000	$984,000
Adaptive Management	$6,276,000	$6,276,000
Total	$111,300,000	$173,900,000

10.0 Value Engineering

A Value Engineering (VE) study, sponsored by the Corps and facilitated by Value Management Strategies, Inc., was conducted for the Shoreline Study in Sacramento, California April 2-5, 2012. The VE study evaluated the initial array of FRM options (FRM Options 1A through 4), with the objective of confirming the process by which the PDT arrived at the array of alternatives, and to make recommendations for improving the design and evaluation of alternatives. The Revised draft Value Engineering Report, dated May 3, 2012, and provided the following statement of concurrence:

"Based on the information provided, it appears that the Project Delivery Team (PDT) considered an adequate range of alternatives and the process used to arrive at the array of alternatives (Options 1A, 1B, 1C, 2, 3, 4, and non-structural)[3] *is reasonable."*

The VE study developed six alternatives for consideration by the PDT. The purpose of the six alternatives was to reduce project cost, reduce implementation schedule, and/or improve project performance. A summary of the recommended alternatives along with the PDT response is provided below.

1.1 Select Option 2 – 100-year as the final alignment; eliminate wick drains; reuse existing levees; do not remove them, just raise them with earth

Final plan selection will be based on the NED analysis and non-Federal sponsor preference. The elimination of wick drains will require additional analyses during the PED phase. While eliminating wick drains is technically feasible (based on known conditions), the time required to construct without eliminating pore pressure as a significant negative impact on the short-term level of protection.

If during the PED phase additional investigations and analyses indicate that the existing levees are suitable foundation for additional fill, they can be left in place.

[3] At the time the VE team reviewed the array of options, only the seven FRM options had been formulated. Subsequent to completion of the VE study, through coordination with the non-Federal sponsors, four additional FRM options were added to the final array, as discussed in Section 2.1.

1.2 Select Option 2 – 100-year as the final alignment; eliminate wick drains; reuse existing levees; do not remove them, just raise them using precast concrete units

Final plan selection will be based on the NED analysis and non-Federal sponsor preference. The elimination of wick drains will require additional analyses during the PED phase. While eliminating wick drains is technically feasible (based on known conditions), the time required to construct without eliminating pore pressure as a significant negative impact on the short-term level of protection.

Although the overall weight may be reduced by concrete, the bay mud is highly compressible and even small increases in stress over the existing stress condition may cause significant settlement and the need for wick drains may not be eliminated. The seepage risks may be increased by allowing a higher head on the existing levee without increasing the seepage path length. The reliability of the levee may not be improved significantly when compared to the existing levee fragility analysis. Higher reliability is a primary goal of the project so that damages are reduced. Differential settlement that may result as of construction sequencing and foundation differential bay mud thickness could result in differing crest elevations and preferred flood overtopping locations and would be difficult to re-grade to a uniform crest elevation.

1.3 Construct geofoam block core levees; eliminate wick drains

EPS block is a common practice in general soft ground construction (highway embankments, etc), not levee construction. Should the fill over the blocks become damaged or eroded the buoyancy resistance would be reduced, compounding an erosion problem into potential other problems. This recommendation can, however, be examined further during PED phase.

2.0 Limit crown width to 10 feet

While this is a valid potential way to reduce cost, it is quite common for levee crest widths to exceed 10 feet. Below are a few examples of levees with crest widths greater than 10 feet.

Feather River near Arboga, CA	Crest Width: 20 ft
Truckee Irrigation Canal Levee, near Fearnly, NV	Crest Width: 15 ft
Jones Track Levee near Stockton, CA	Crest Width: 28 ft
Natomas Levees near Sacramento, CA	Crest Width: 20 to 44 ft
Winslow Levees, near Winslow AZ	Crest Width: 22 ft
Guadalupe River Levees, near Alviso, CA	Crest Width: 20 ft
Coyote Creek Levees, near San Jose/Alviso, CA	Crest Width: 18 ft
San Mateo Bay Front Levees, San Mateo, CA	Crest Width: 12 to 18 ft
Roaring Sough Levee, CA	Crest Width: 30 ft

A performance change in reducing the crest width may include decreased flexibility if levee settles too much or sea level rise exceeds expectations (1-foot raise at 3:1 slopes would reduce the crest to 10 ft), and that emergency access and flood fighting would be reduced.

Additionally, loss of levee fill width would lead to shorter time for erosion to breach levee should erosion initiate.

3.0 Do not gravel top the levees; no vehicular access


The levee could become impassible during wet weather, making emergency access and flood fighting more difficult and could reduce levee performance. Levee surfaces now on the outer levees are not graveled and even during small rain events, light trucks are unable to pass the levee crest safely. The non-Federal sponsor has suggested a preference for gravel surfacing.

4.0 Consider a 12-hour-per-day construction operation to improve the schedule

Where the construction schedule is not controlled by the rate of foundation consolidation, this is a reasonable and effective method to reduce the overall construction schedule. This recommendation should be considered during PED phase.

This page intentionally left blank.

Figures

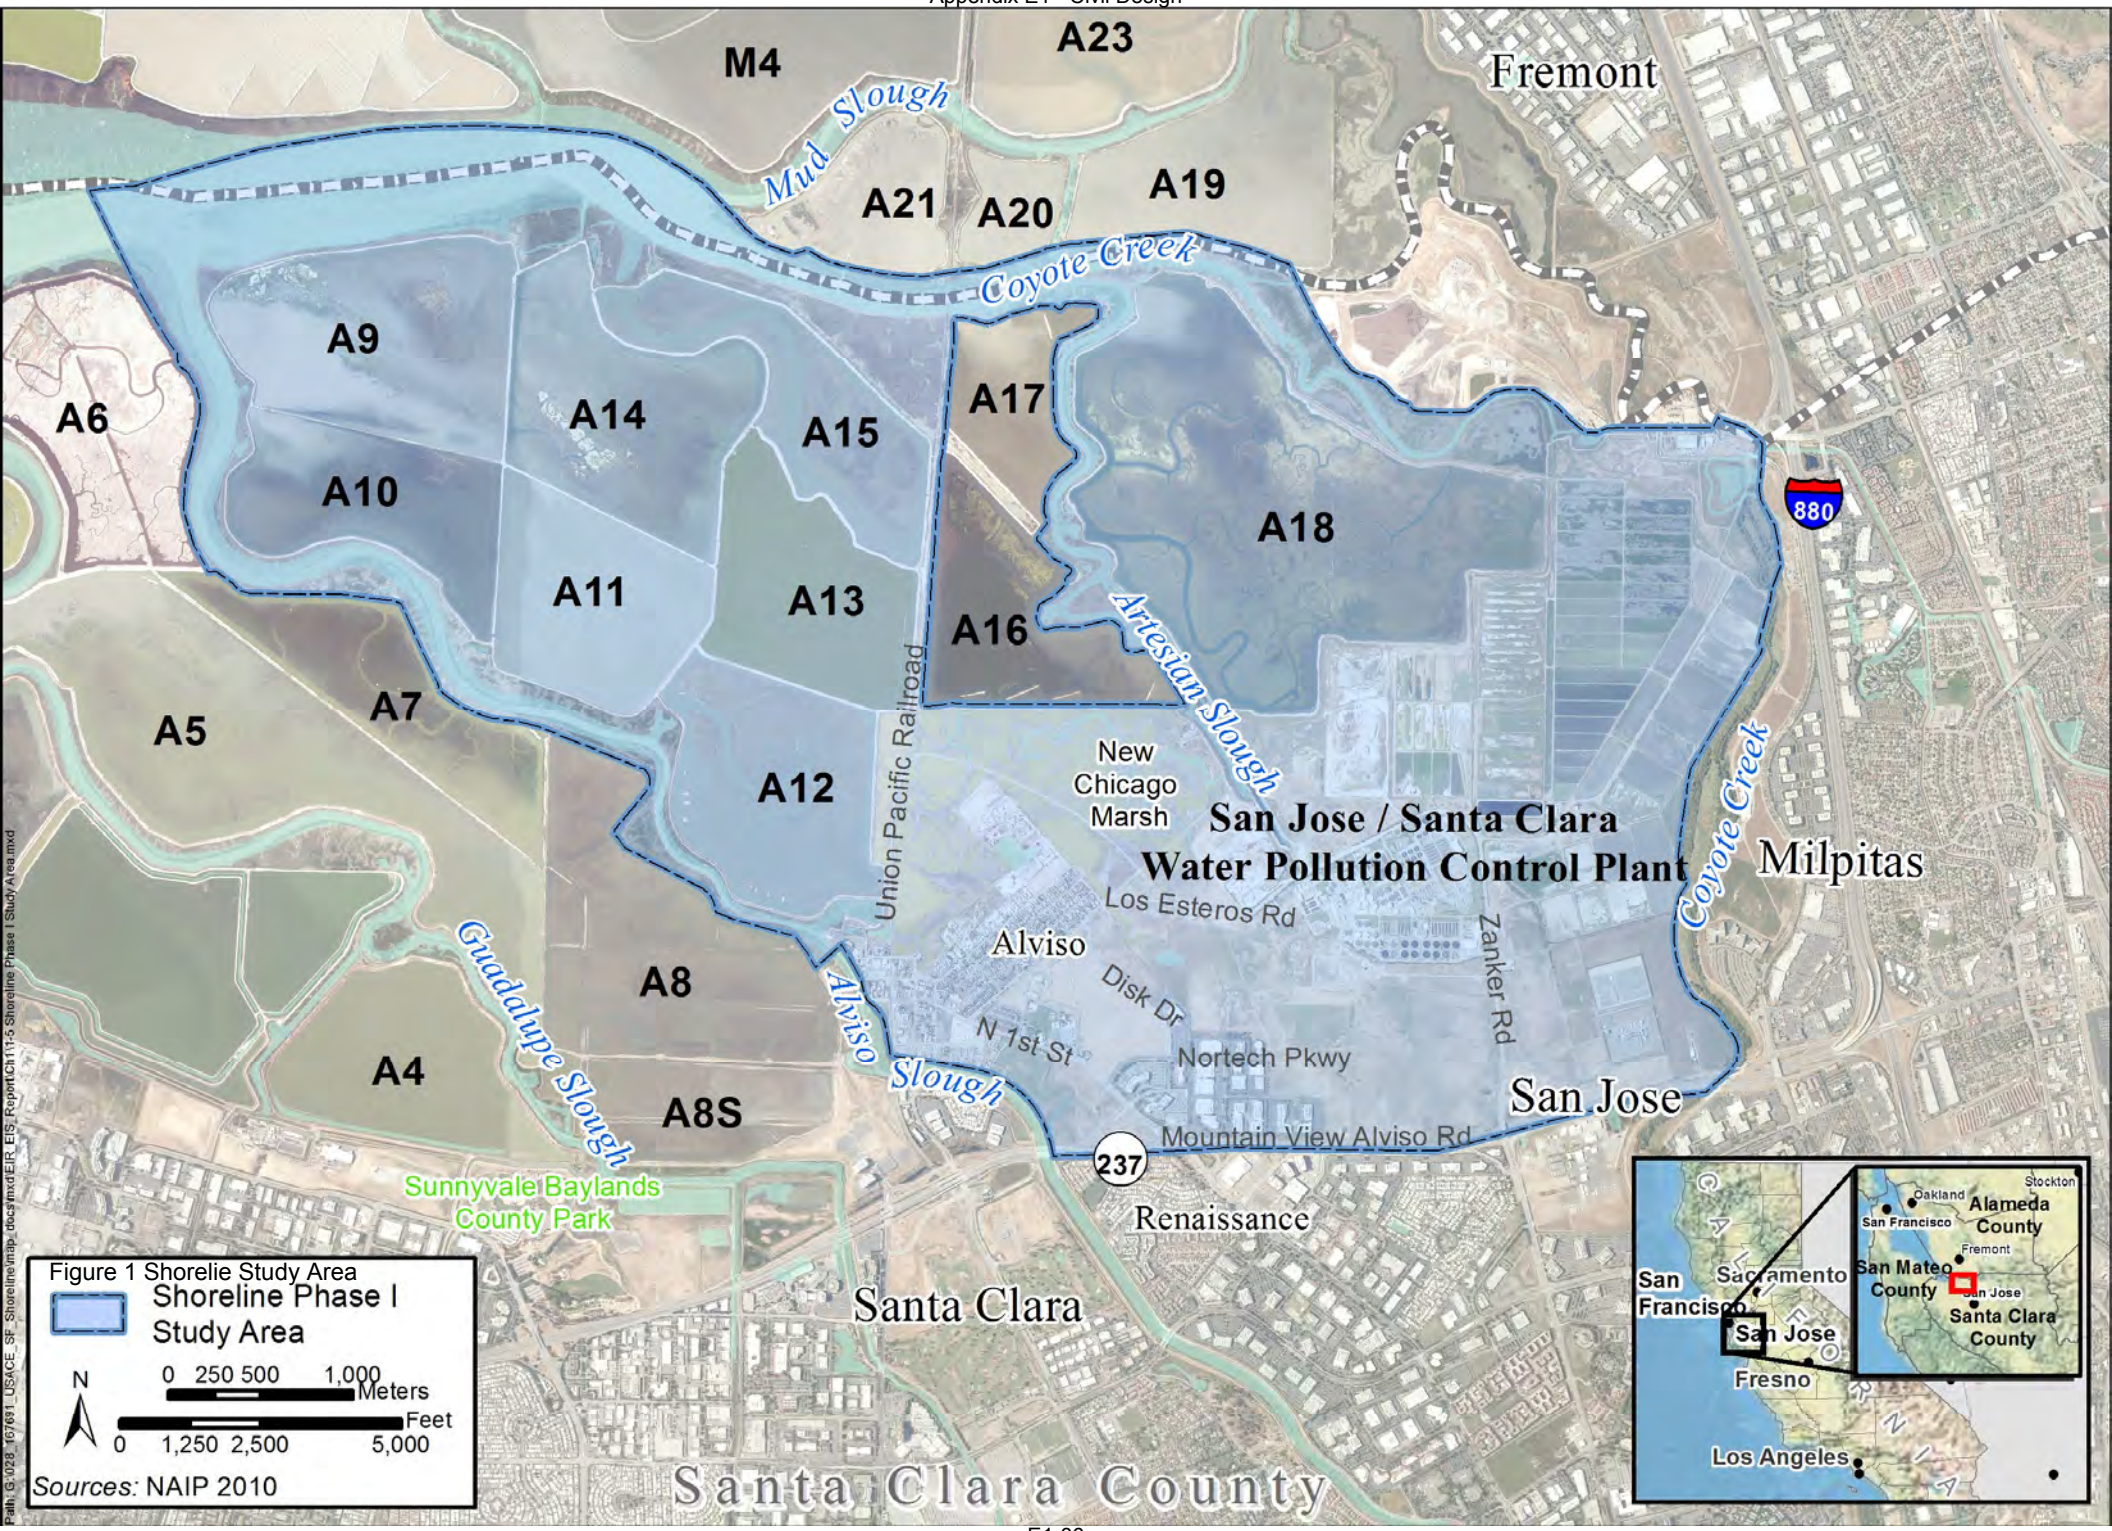
M4
A23
Fremont
Mud Slough
A21
A20
A19
Coyote Creek
A9
A6
A14
A15
A17
A10
A18
880
A11
A13
A16
Artesian Slough
A5
A7
A12
New
Chicago
Marsh
San Jose / Santa Clara
Water Pollution Control Plant
Union Pacific Railroad
Los Esteros Rd
Milpitas
Coyote Creek
Alviso
Zanker Rd
Disk Dr
Guadalupe Slough
A8
N 1st St
Alviso Slough
Nortech Pkwy
A4
A8S
San Jose
Mountain View Alviso Rd
237
Sunnyvale Baylands
County Park
Renaissance
Santa Clara
Figure 1 Shoreline Study Area
Shoreline Phase I
Study Area
N
0 250 500 1,000
Meters
0 1,250 2,500 5,000
Feet
Sources: NAIP 2010
Santa Clara County
Oakland
Stockton
San Francisco
Alameda
County
Fremont
Sacramento
San Mateo
County
San
Francisco
San Jose
Santa Clara
County
Fresno
Los Angeles
Path: G:\028_f67691_USACE_SF_Shoreline\map_docs\mxd\EIR_EIS_Report\Ch1\1-5-Shoreline Phase I Study Area.mxd



Alviso North, WPCP North, 200-Year Plan View

Figure 2. Option 1A Plan View



Alviso North, WPCP North, 100-Year Plan View

Figure 3. Option 1B Plan View

HDR | US Army Corps of Engineers



Alviso North, WPCP North, 50-Year Plan View

Figure 4. Option 1C Plan View

HDR | US Army Corps of Engineers



Alviso North, WPCP North, 25-Year Plan View

Figure 5. Option 1D Plan View



Alviso North, WPCP South, 100-Year Plan View

Figure 6. Option 2 Plan View



Alviso RR, WPCP North, 200-Year Plan View


Figure 7. Option 3 Plan View

HDR | US Army Corps of Engineers



Alviso South, WPCP South, 50-Year Plan View

Figure 8. Option 4 Plan View

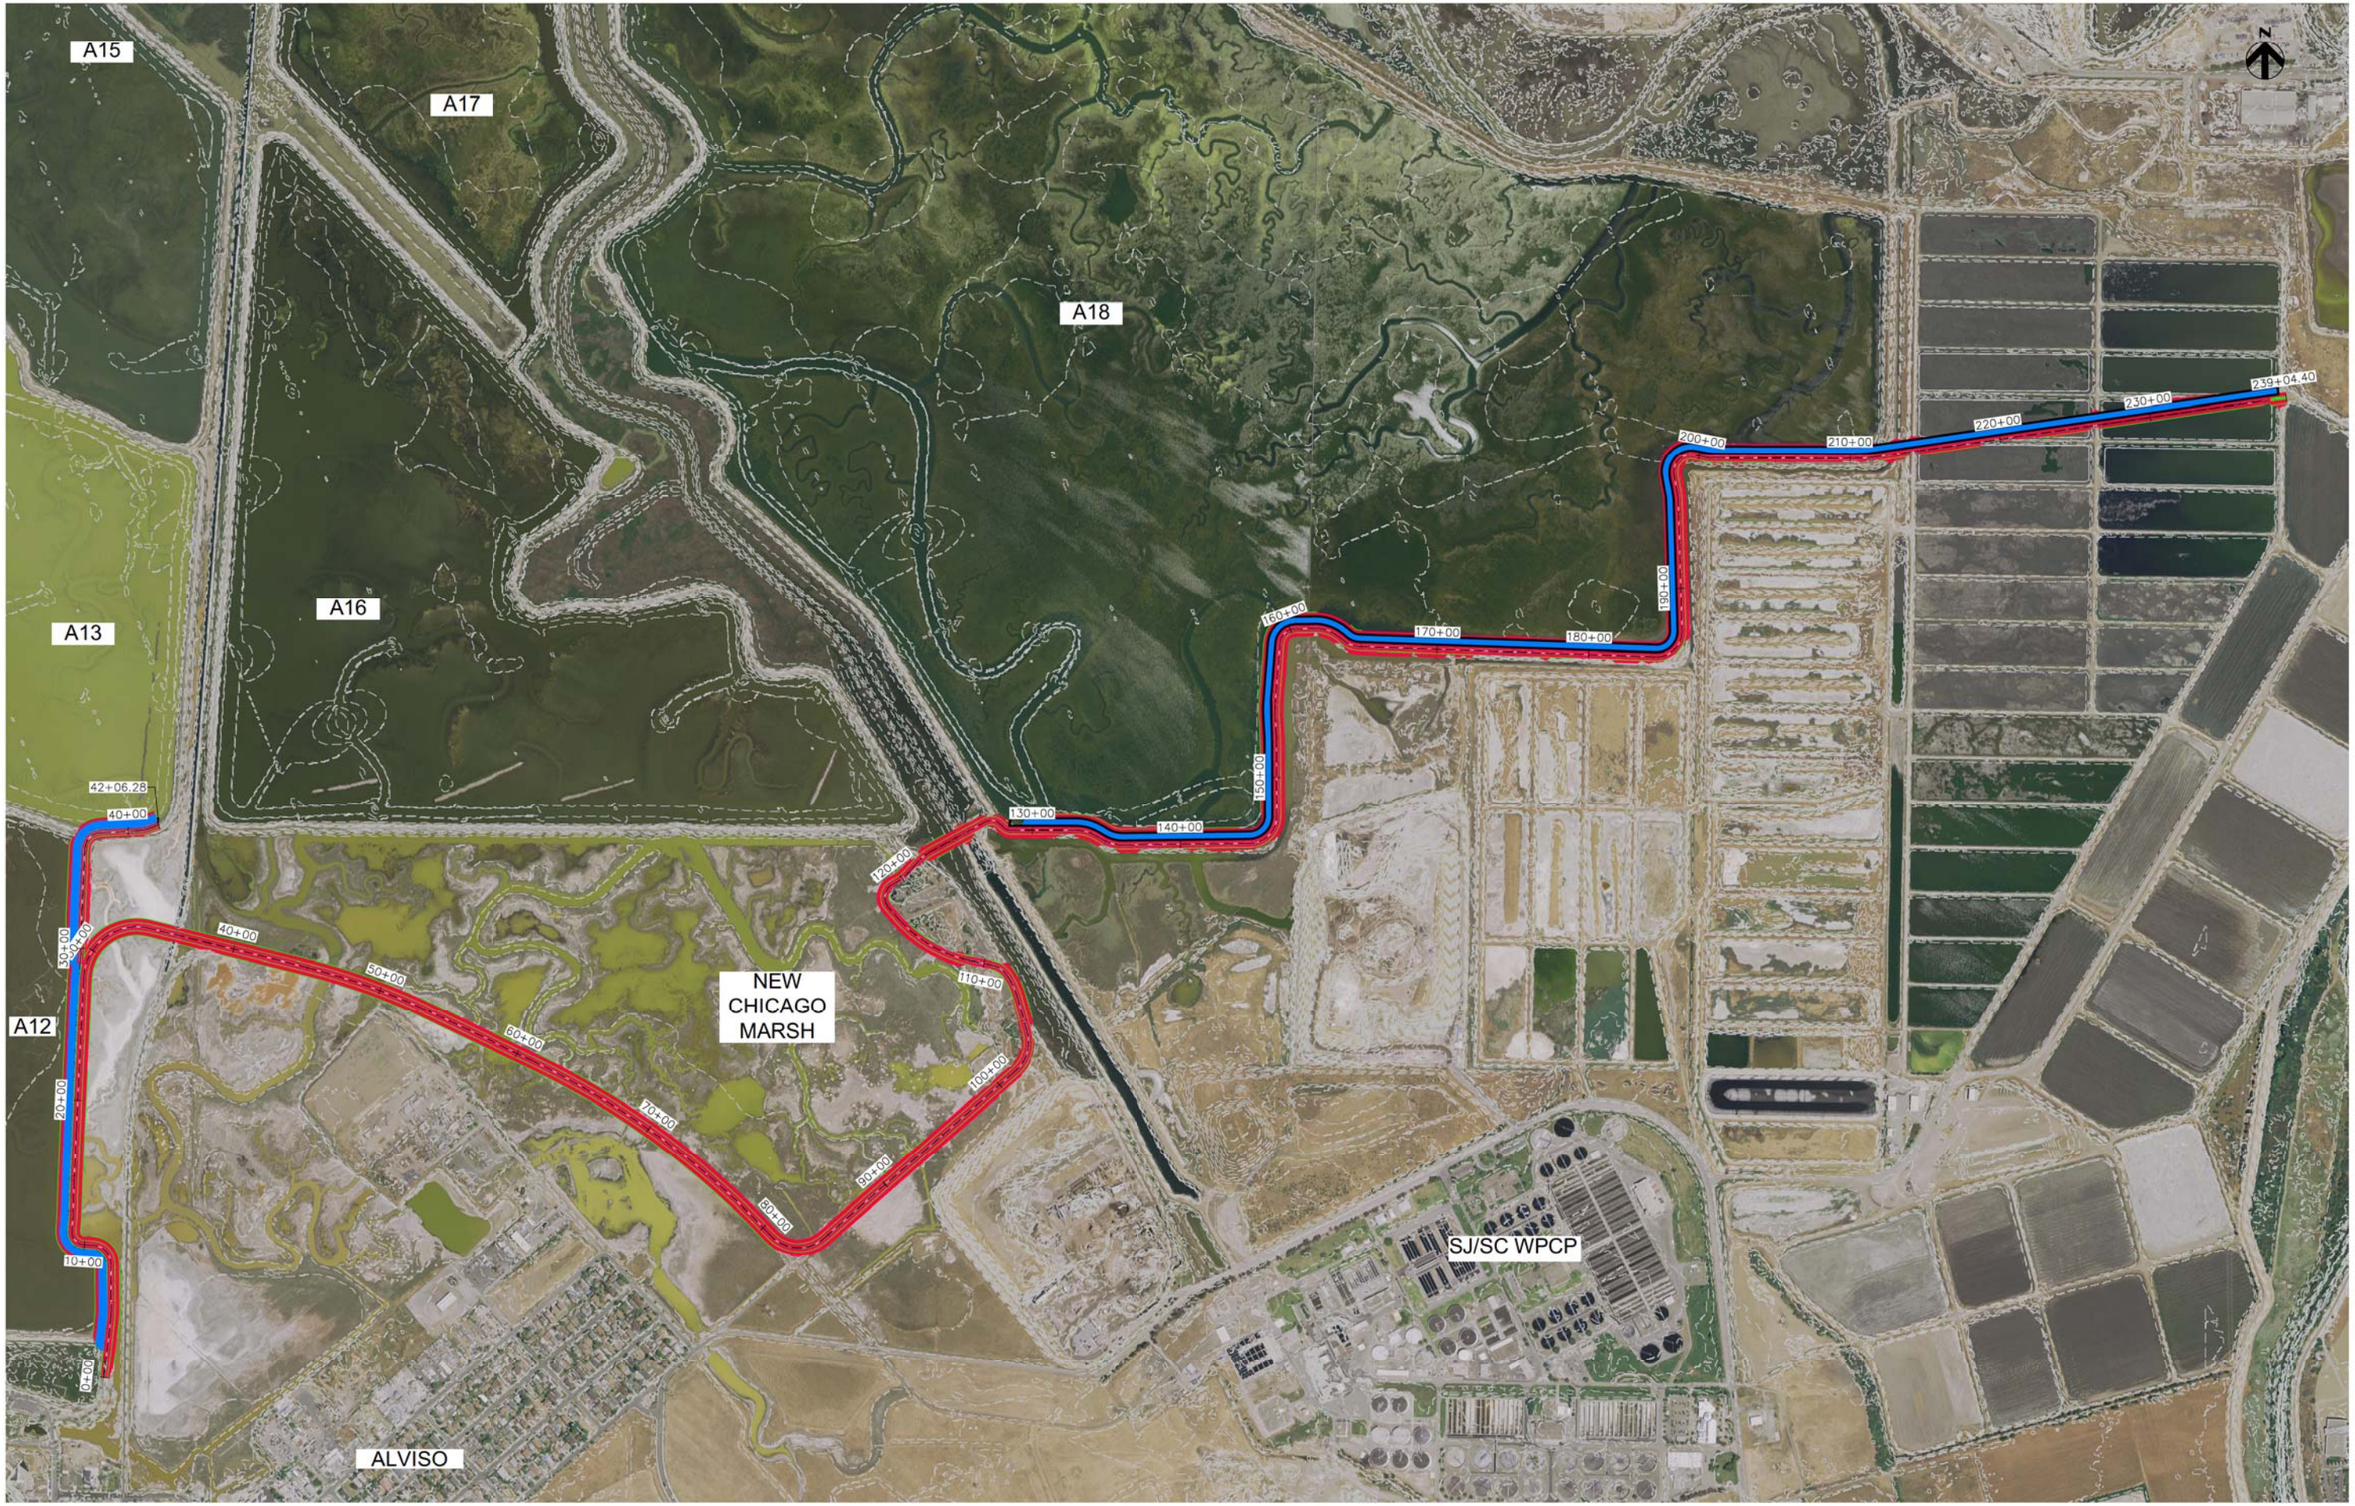


ALVISO RR WPCP SOUTH, 100-Yr
PLAN

Figure 9. Option 5 Plan View 01

HDR US Army Corps of Engineers

C:\pwworkdhg\sacd\04054124\Alviso RR Spur WPCP South.dwg, 10/18/2012 9:22:10 AM

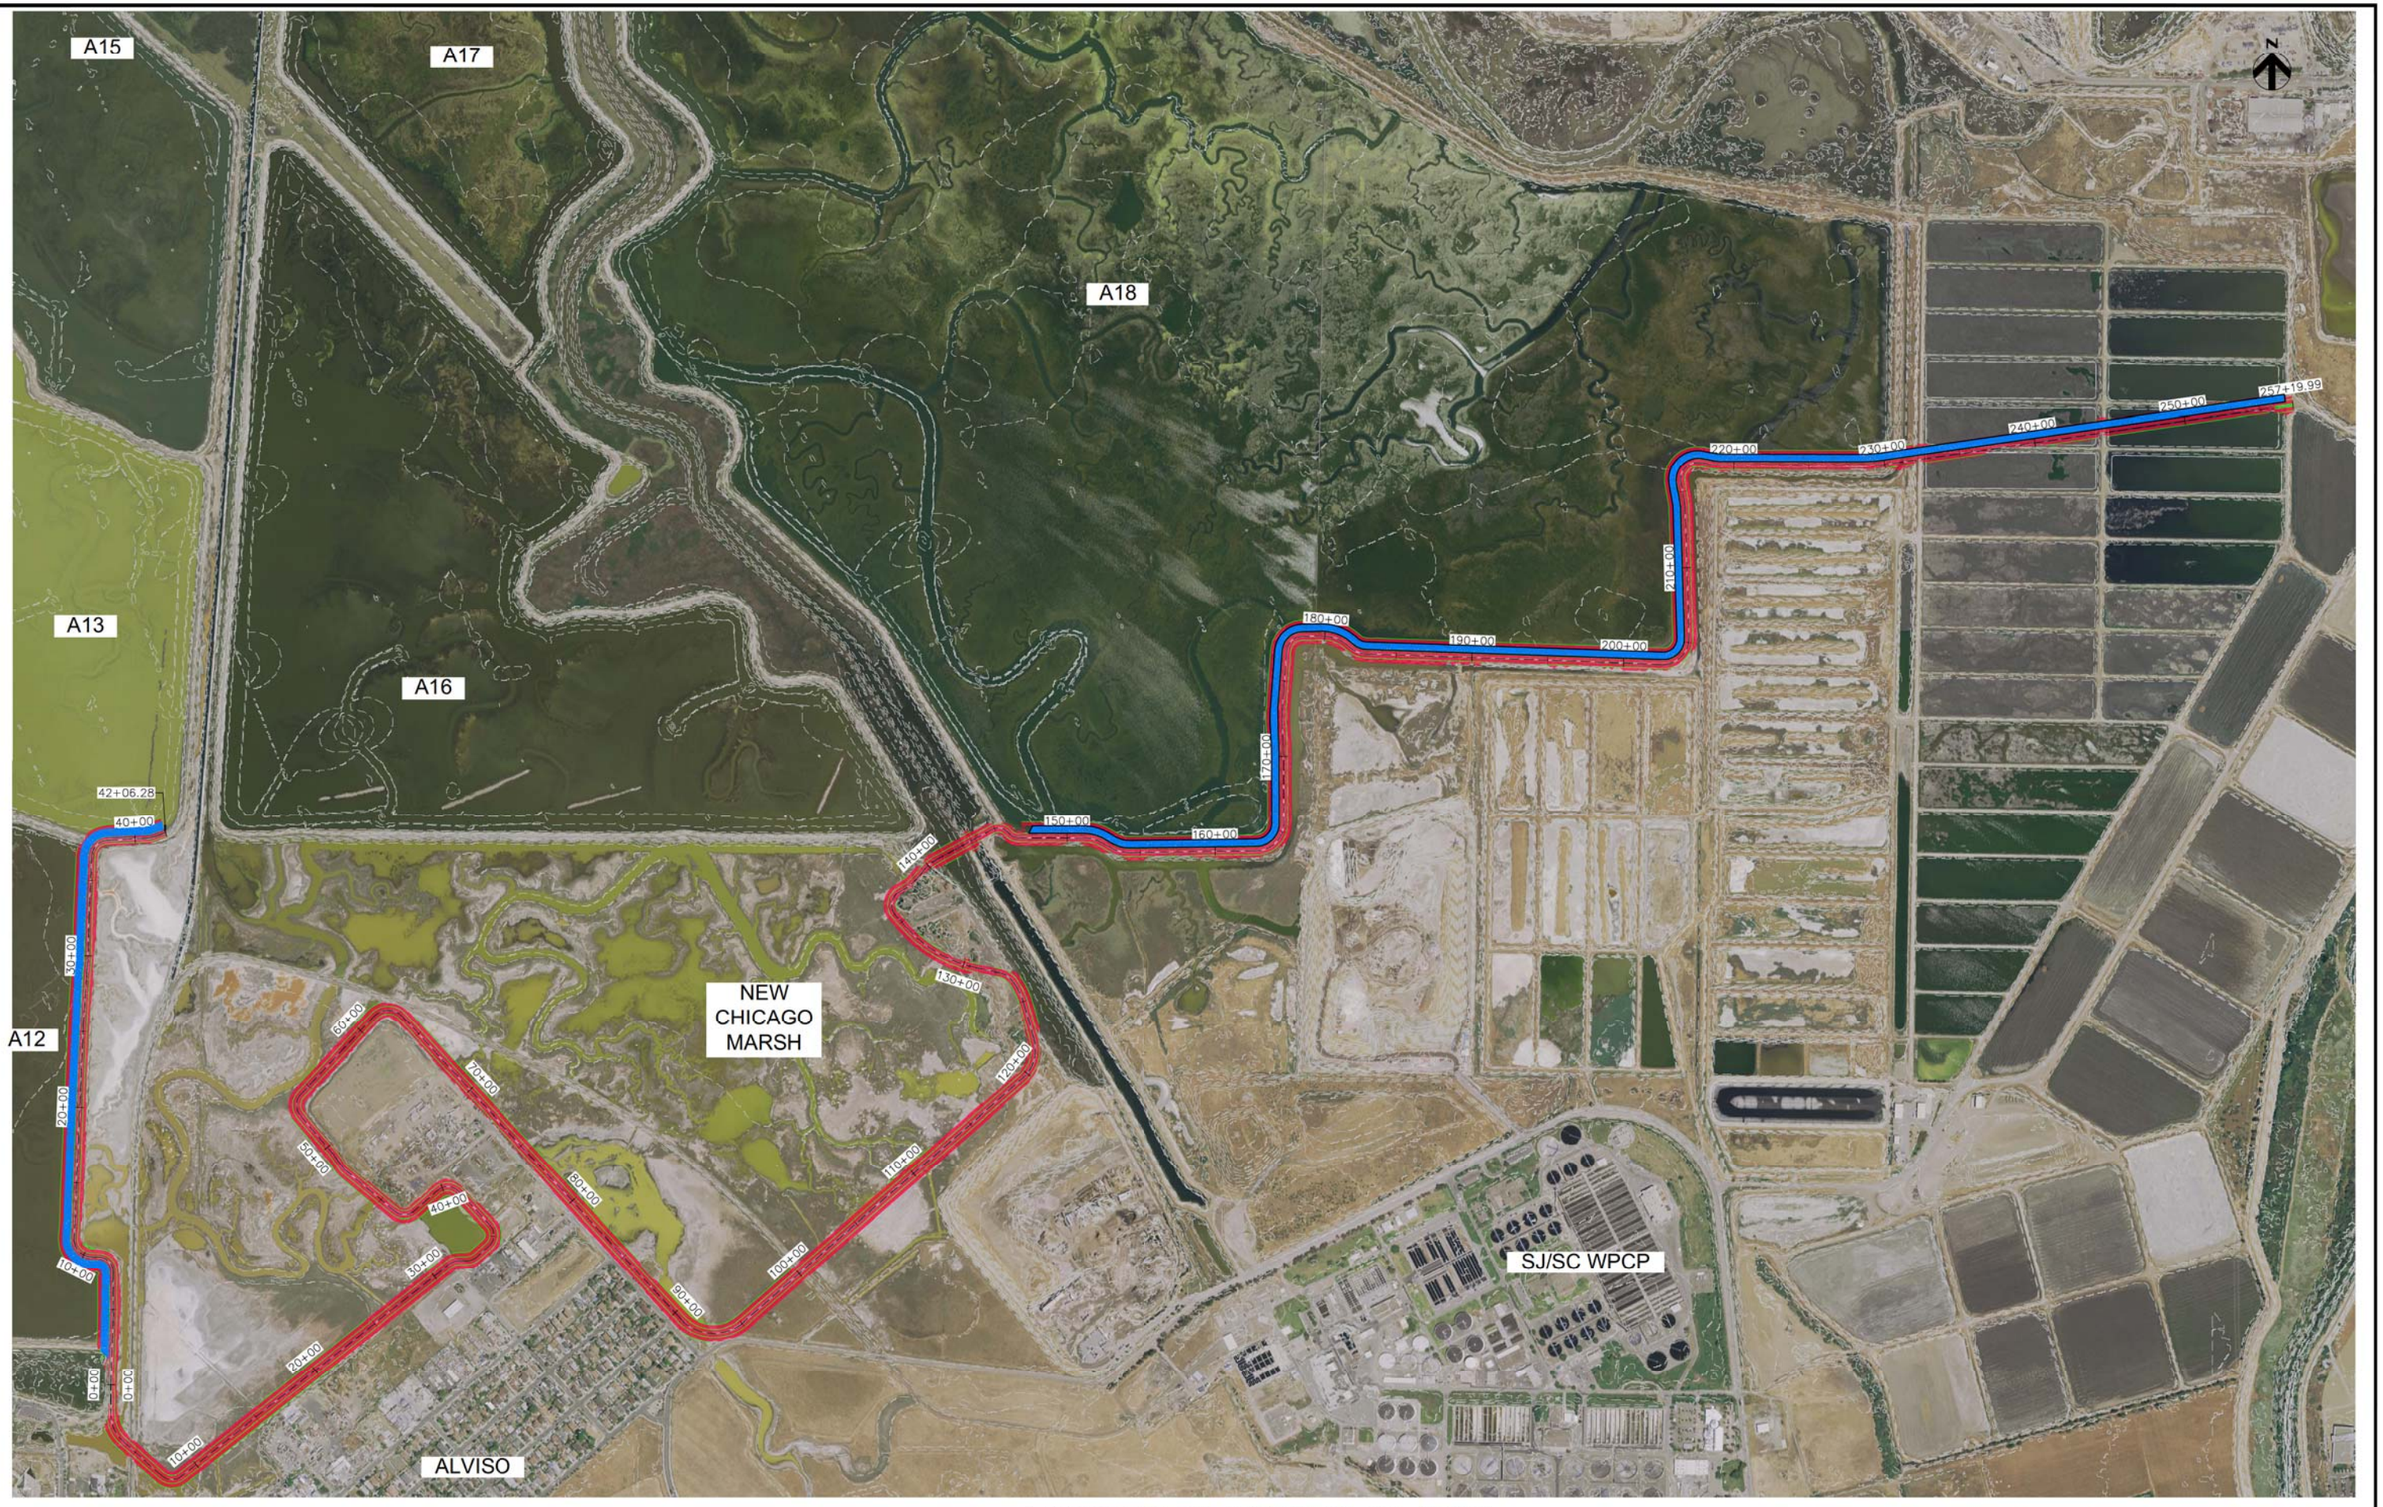

ALVISO SOUTH WPCP SOUTH, 100-Yr
PLAN

Figure 10. Option 6 Plan View 01

HDR US Army Corps of Engineers

C:\pwworking\sacid\d0405412\Alviso South WPCP South 100yr.dwg, 10/18/2012 11:10:22 AM



ALVISO NORTH WPCP SOUTH, 25-Yr
PLAN

Figure 11. Option 7 Plan View 01


HDR US Army Corps of Engineers




ALVISO NORTH WPCP SOUTH, 200-Yr
PLAN

Figure 12. Option 8 Plan View 01

HDR US Army Corps of Engineers

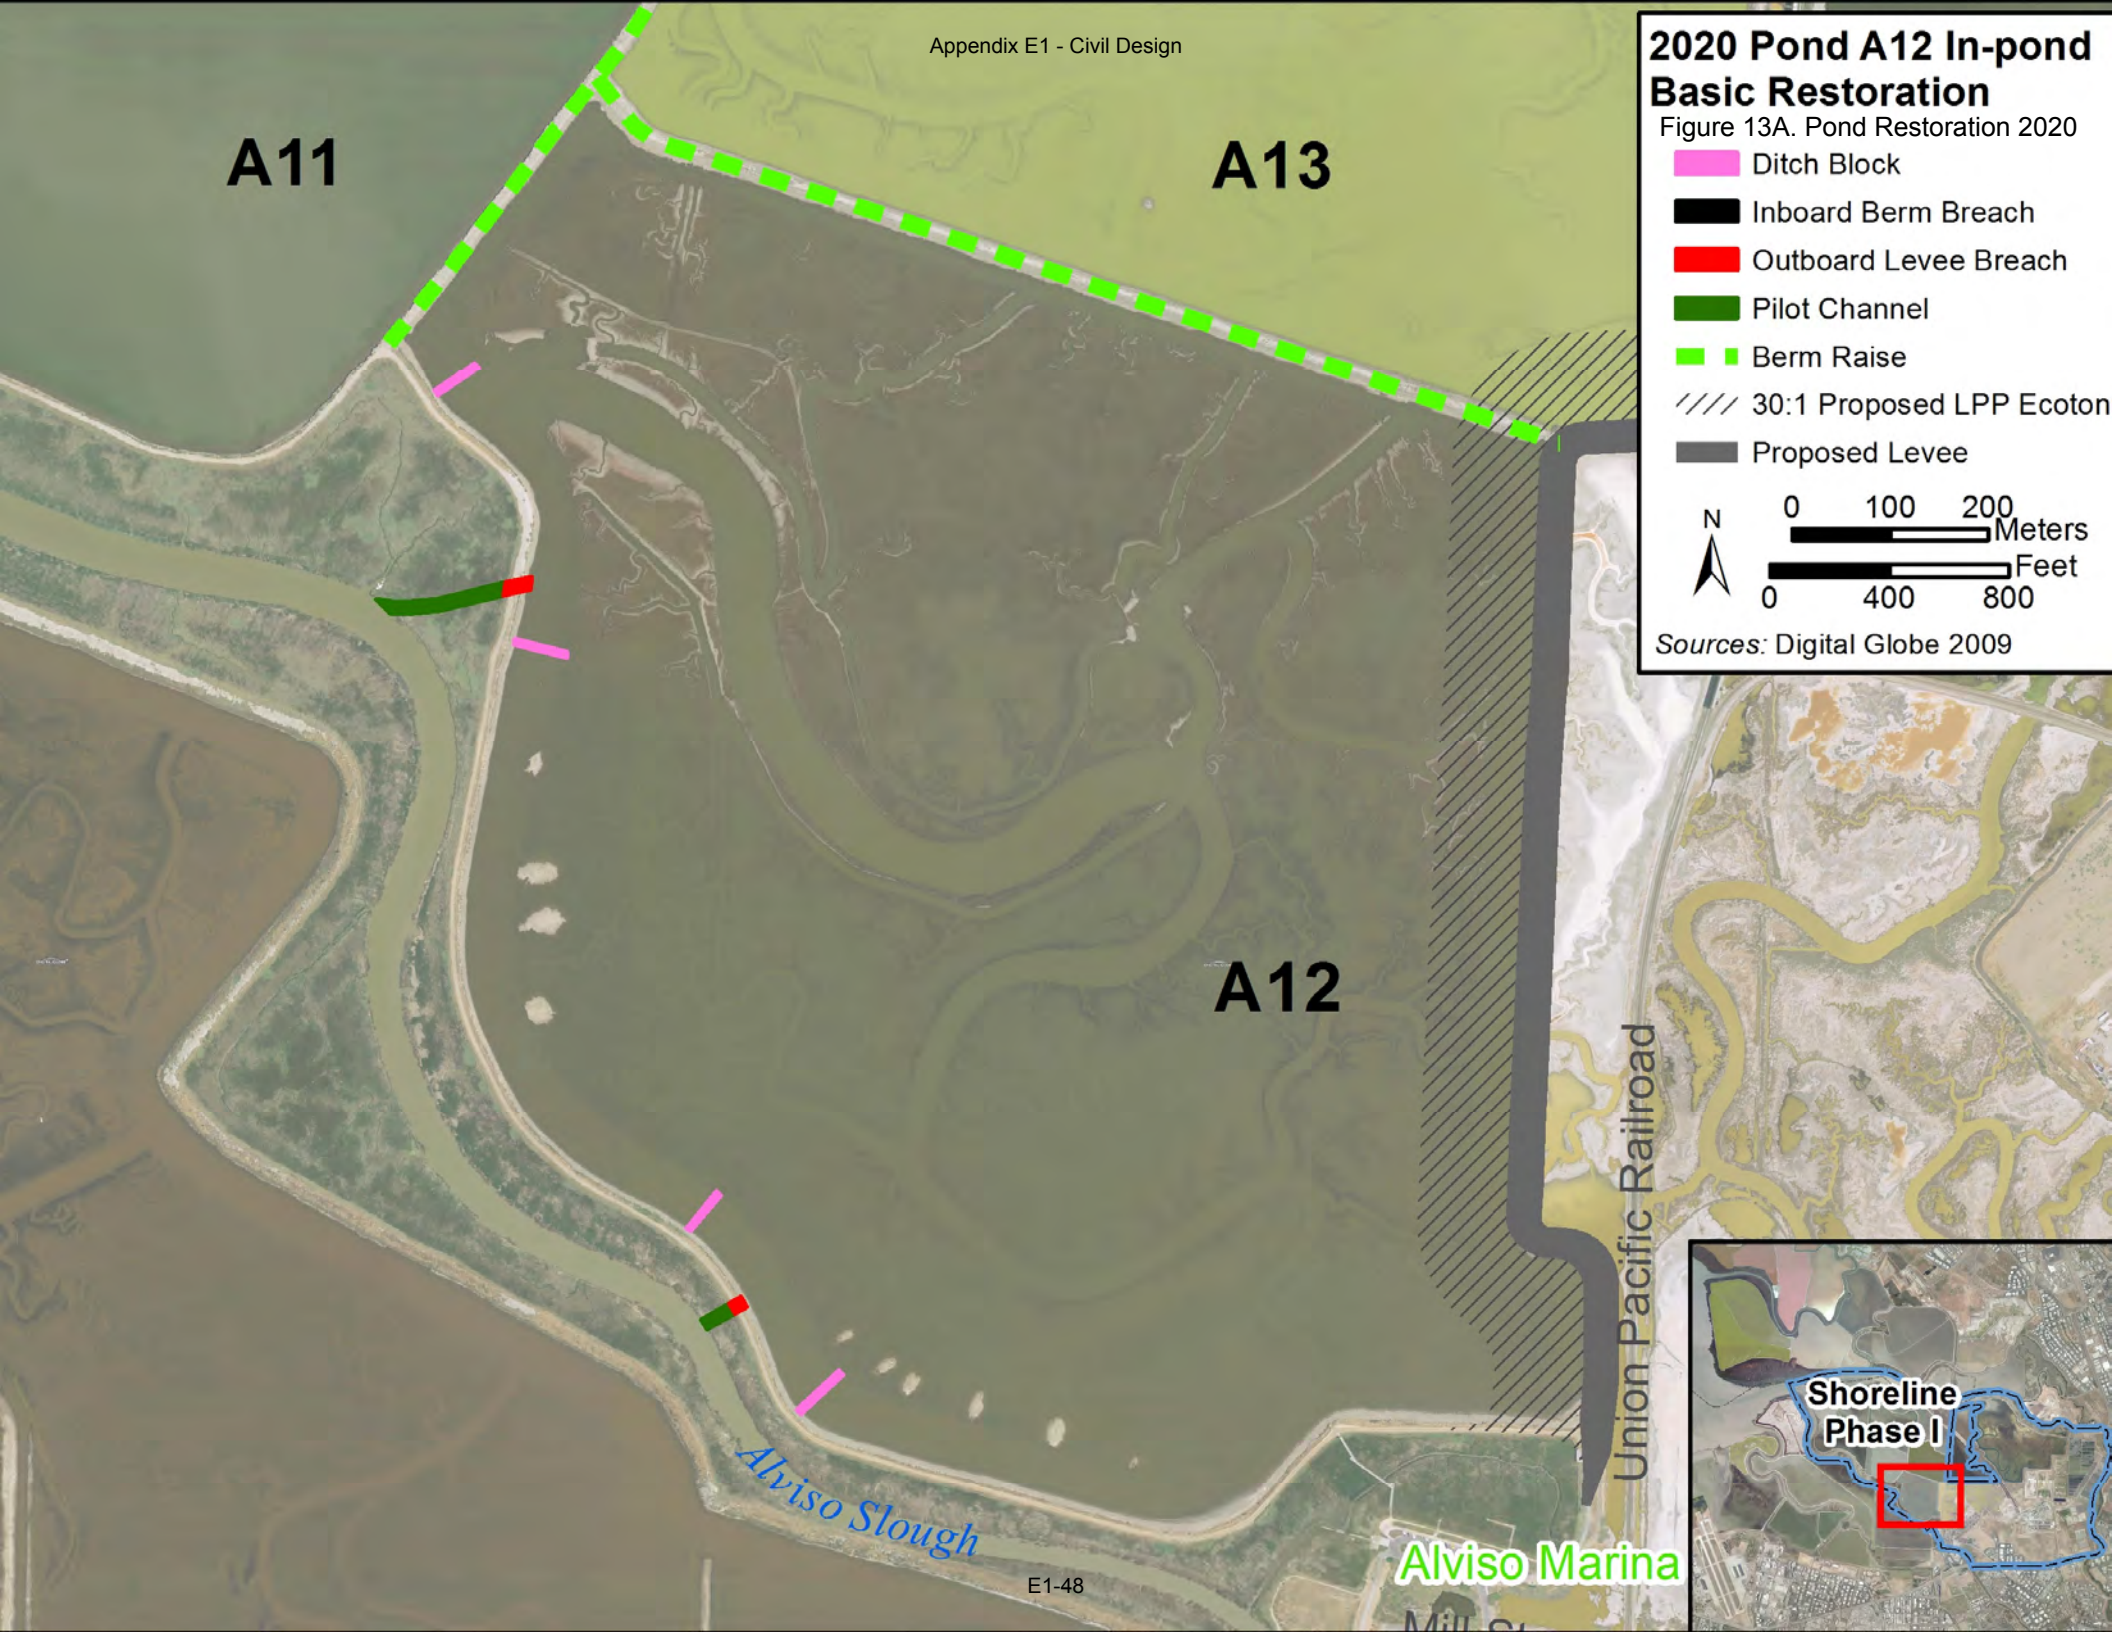
A11
A13
A12
Alviso Slough
Union Pacific Railroad
Alviso Marina
Shoreline Phase I
2020 Pond A12 In-pond Basic Restoration
Figure 13A. Pond Restoration 2020
Ditch Block
Inboard Berm Breach
Outboard Levee Breach
Pilot Channel
Berm Raise
30:1 Proposed LPP Ecoton
Proposed Levee
N
0 100 200
Meters
0 400 800
Feet
Sources: Digital Globe 2009

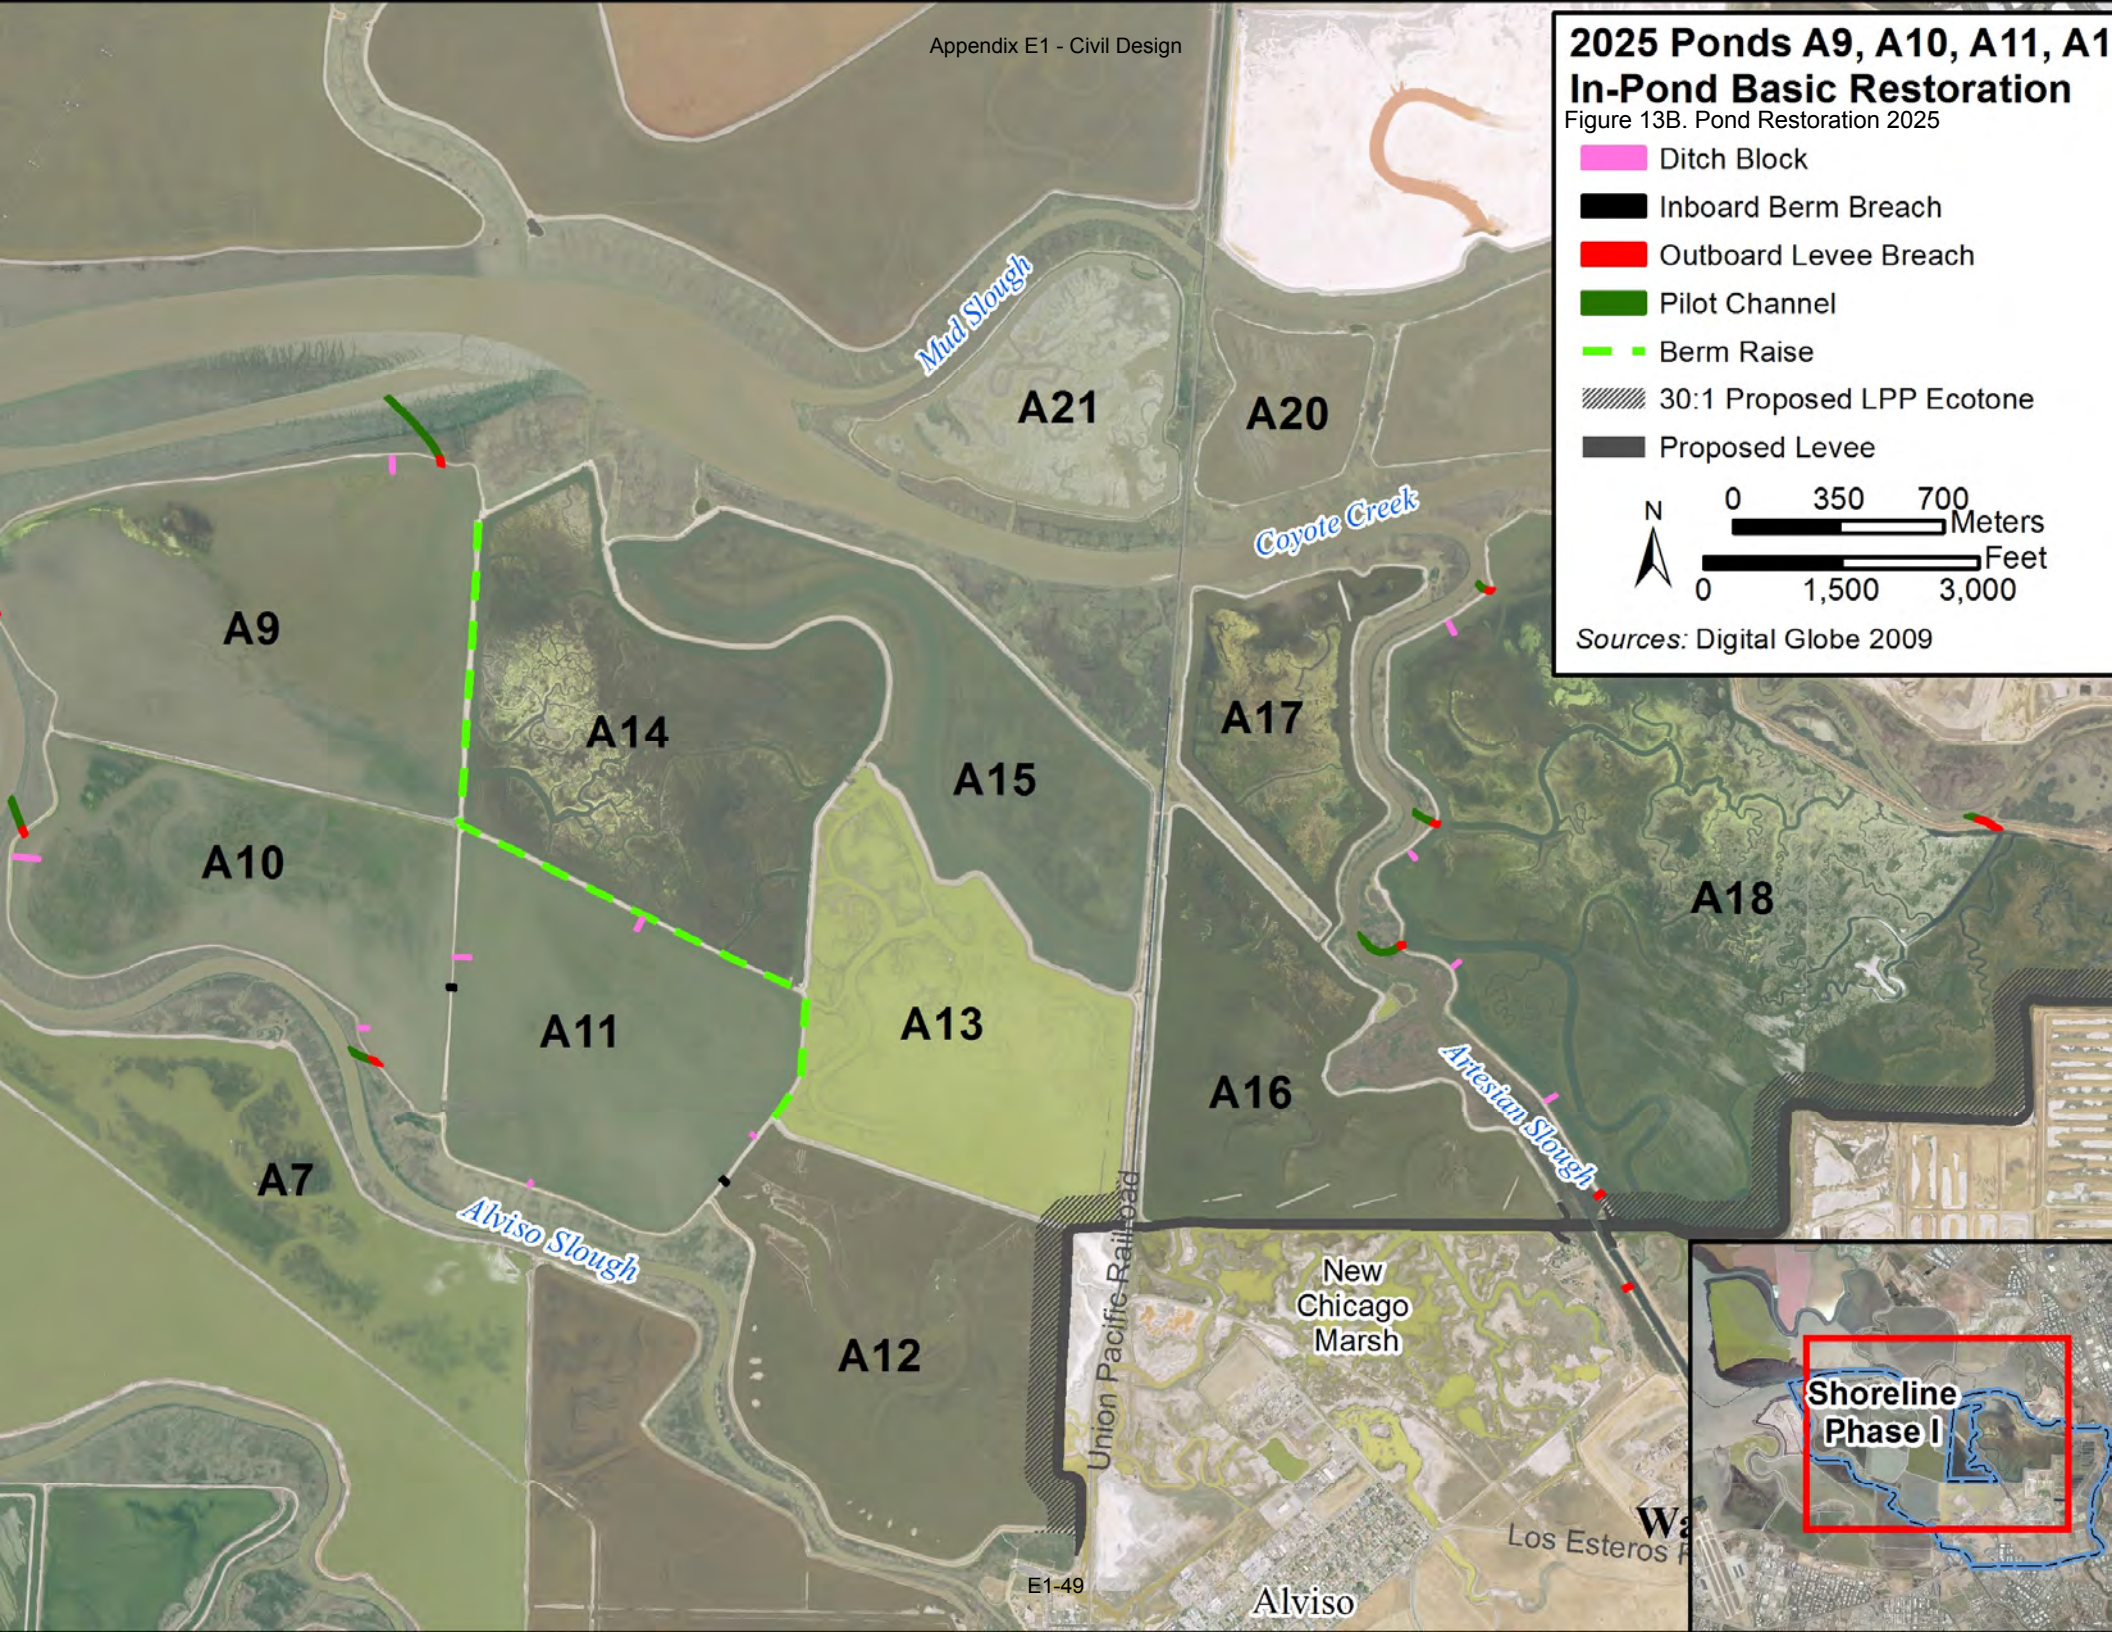
2025 Ponds A9, A10, A11, A1
In-Pond Basic Restoration
Figure 13B. Pond Restoration 2025
Ditch Block
Inboard Berm Breach
Outboard Levee Breach
Pilot Channel
Berm Raise
30:1 Proposed LPP Ecotone
Proposed Levee
N
0 350 700
Meters
Feet
0 1,500 3,000
Sources: Digital Globe 2009
Mud Slough
A21
A20
Coyote Creek
A9
A14
A15
A17
A10
A18
A11
A13
A16
Artesian Slough
A7
Alviso Slough
A12
Union Pacific Railroad
New Chicago Marsh
Shoreline Phase I
Los Esteros
Alviso



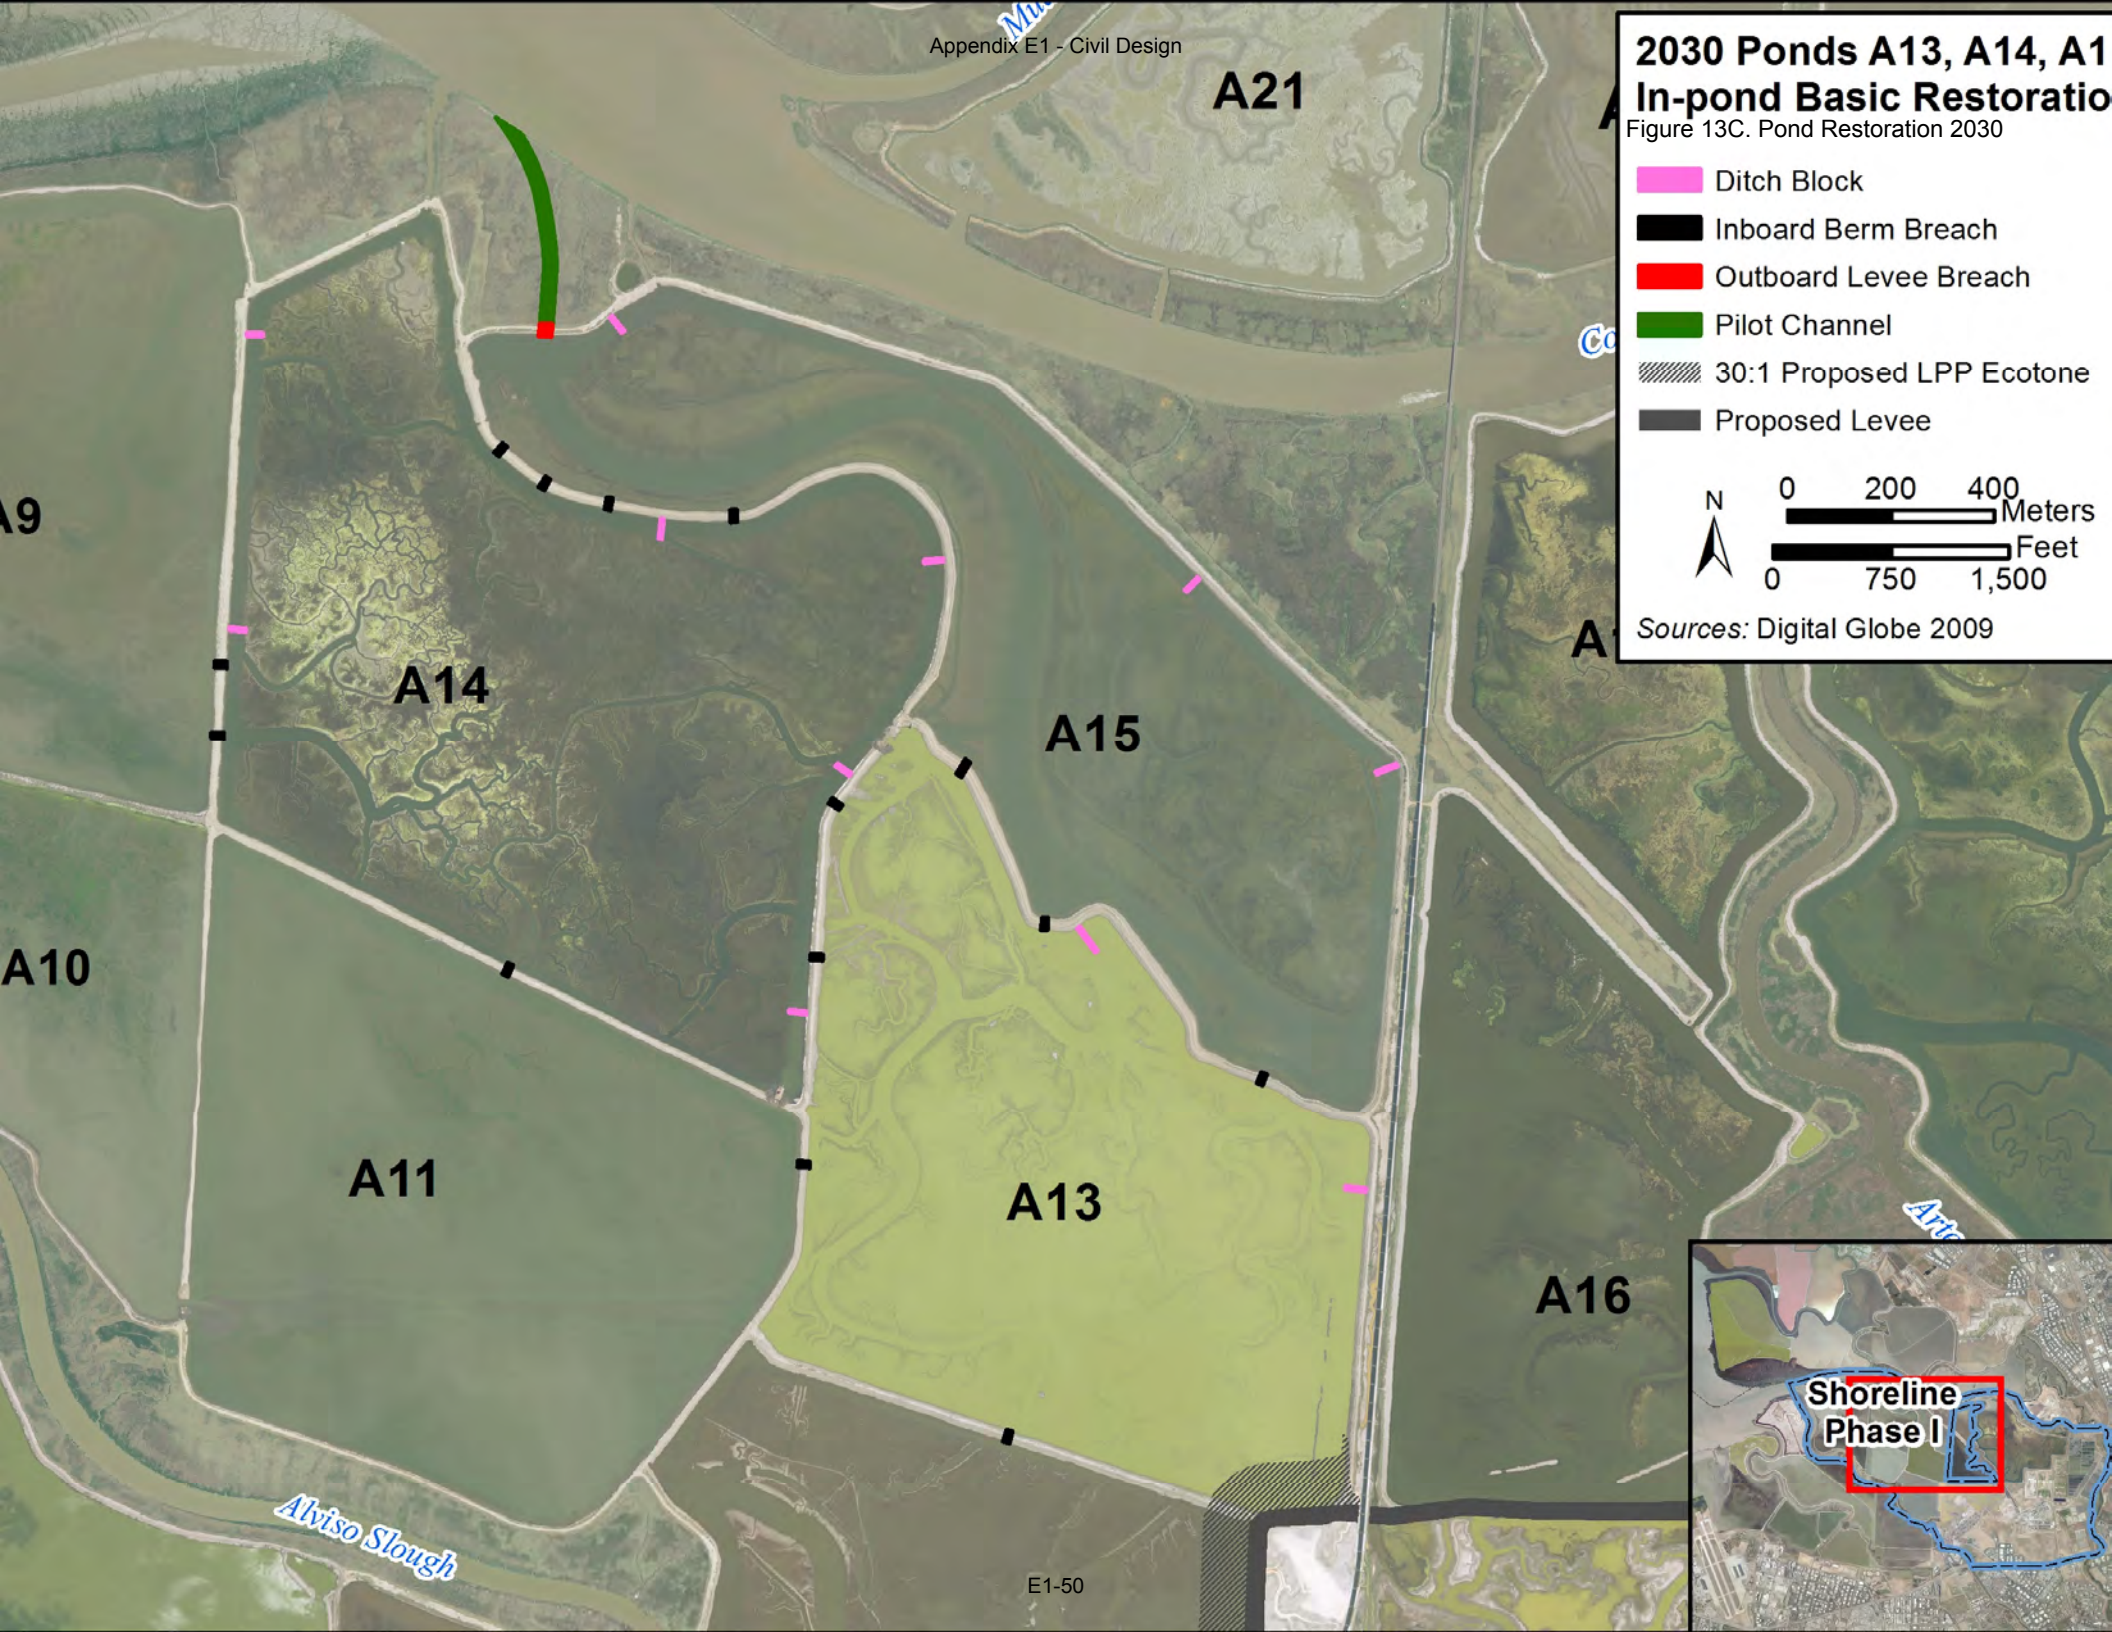


Figure 13C. Pond Restoration 2030

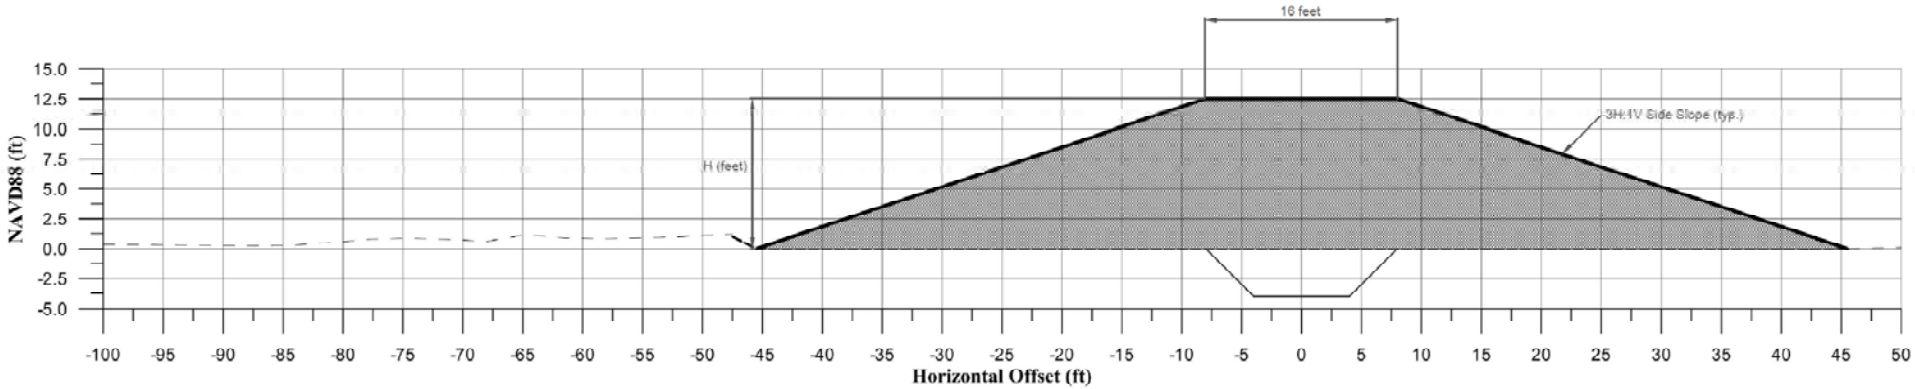


Levee Fill (yd^3/ft) = {Inspection Trench ft^3/ft + [16H + 3H(H)]} / 27

Figure 14 – Levee Volume Sample Calculations

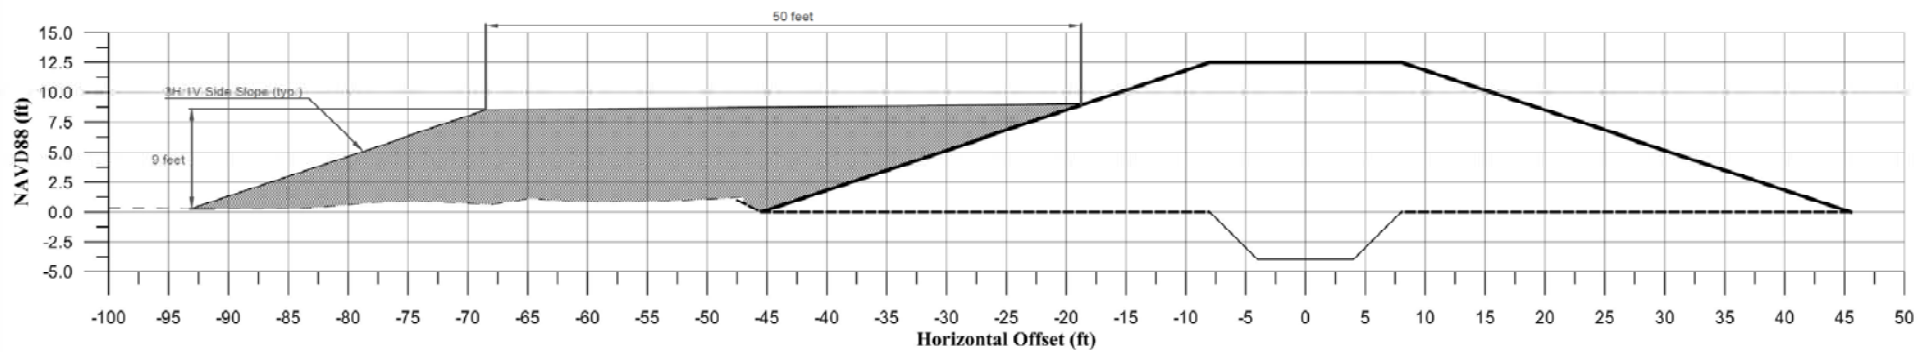

50-ft Bench (yd^3/ft) = 9ft * 50ft

= $450ft^3/ft$ ~ 16.7 yd^3/ft

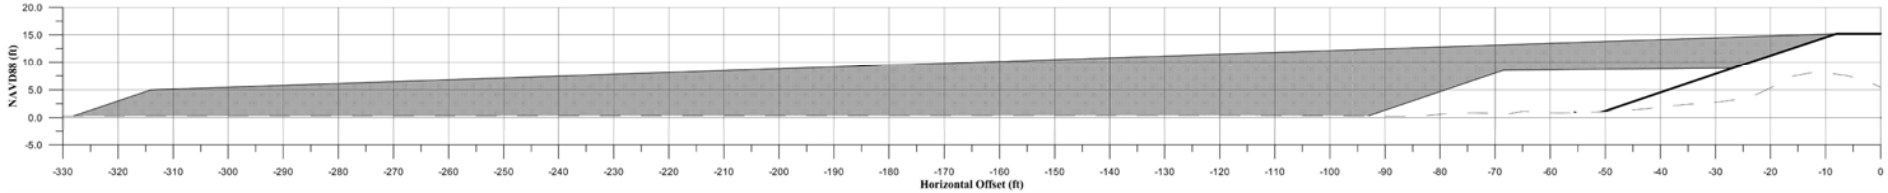


Ecotone (yd^3/ft) = {(0.5 * 5 ft * 3 * 5 ft) + [5 ft * 30 * (15.2 – 5) ft] + [0.5 * (15.2 – 5) ft * 30 * (15.2 – 5) ft]} – [50-ft Bench + 0.5 * 15.2 ft * 3 *15.2 ft]


= [37.5 + 1530 + 1560.6] – [450 + 346.6]

= 3128.1 – 796.6 = 2331.5 ft^3/ft ~ 86.4 yd^3/ft

Figure 15 – Transitional Habitat Fill Sample Calculations

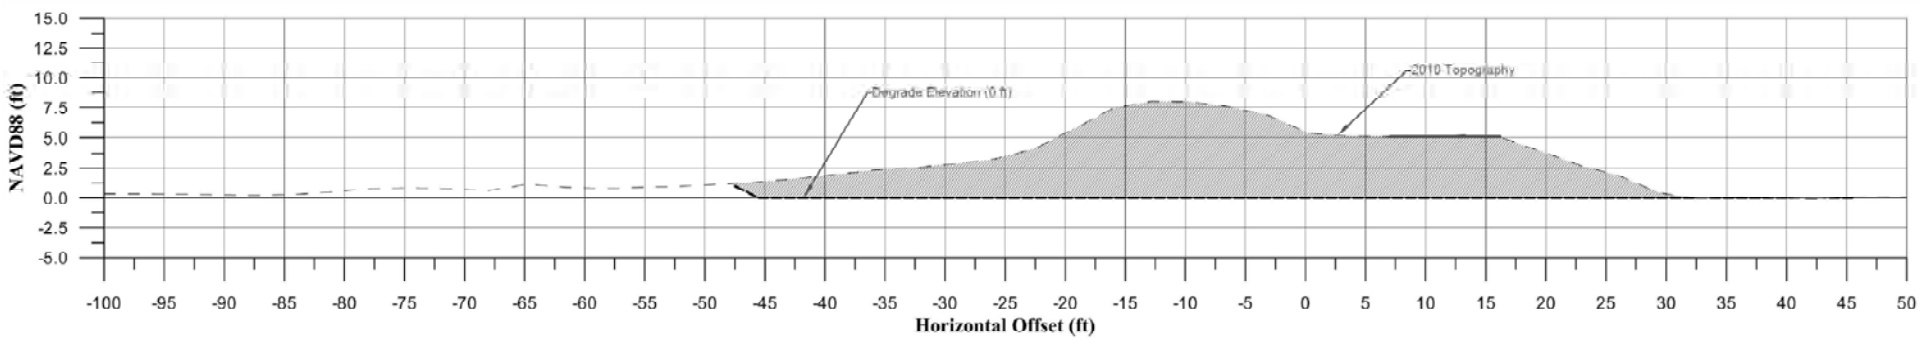

Degrade of existing levee (yd^3) = 2010 LiDAR – Surface at EL 0 ft (Surface calculation in Autodesk Civil3D)

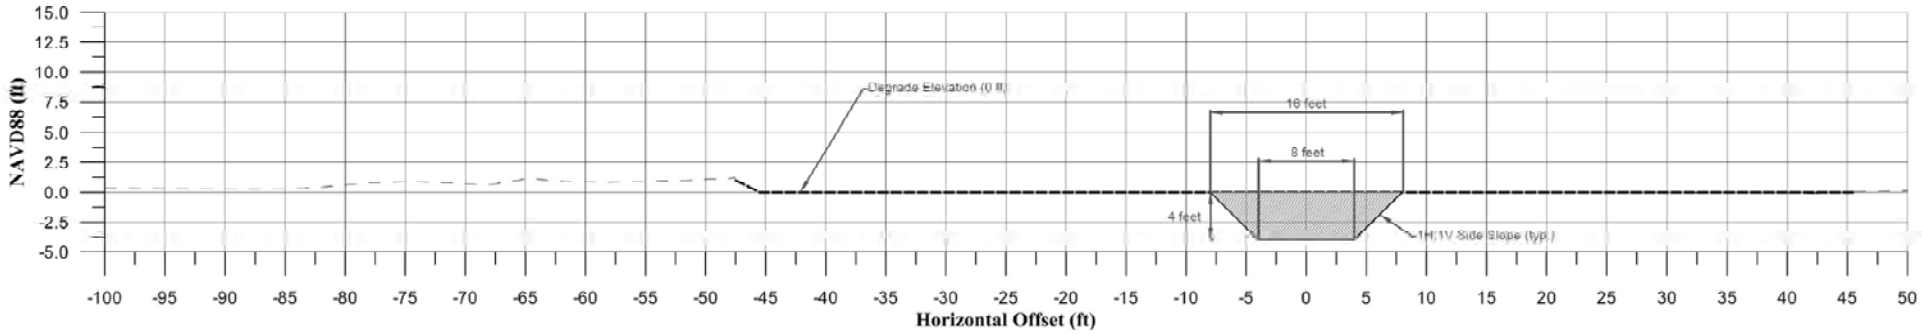


Inspection Trench (yd^3/ft of levee) = 8 ft * 4 ft + 4 ft * 4 ft

= 48 ft^3/ft ~ 1.8 yd^3/ft

Figure 16 – Existing Levee and Foundation Excavation Sample Calculations

HDR | ONE COMPANY *Many Solutions*

Project: Shoreline	Computed:	Date:
Subject: Hydroseeding	Checked:	Date:
Task:	Page:	of:
Job #:	No:	

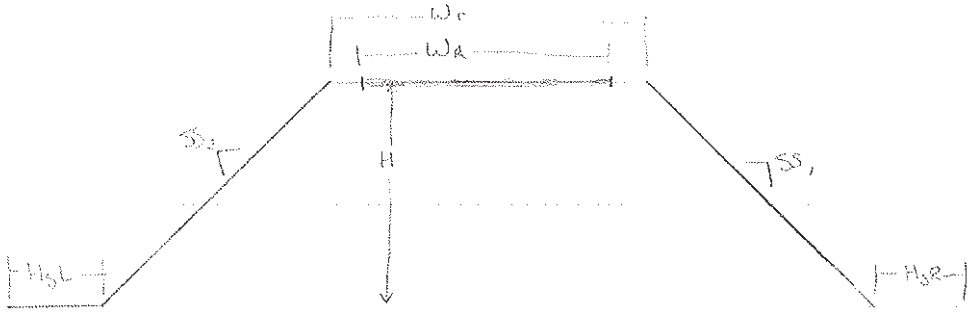

Cross Sectional Width of Hydroseeding, W_{HY}

$$W_{HY} = \sqrt{H^2 + (S_2 H)^2} + \sqrt{H^2 + (S_1 H)^2} + H_SR + H_SL + W_P + W_R$$

Area of Hydroseeding = W_{HY} x Length


Assumed H_SR and H_SL = 5 feet
Paved Width, W_R = 16 feet where applicable

Note: W_R = 16' + W_P = 20' when a paved road is proposed. Otherwise, W_P = 16' + W_R = 0'

Figure 17. Hydroseeding Sample Calculations

HDR | ONE COMPANY *Many Solutions*

Project: Shoreline		Computed:	Date:
Subject: AB / AC		Checked:	Date:
Task:		Page:	of:
Job #:		No:	

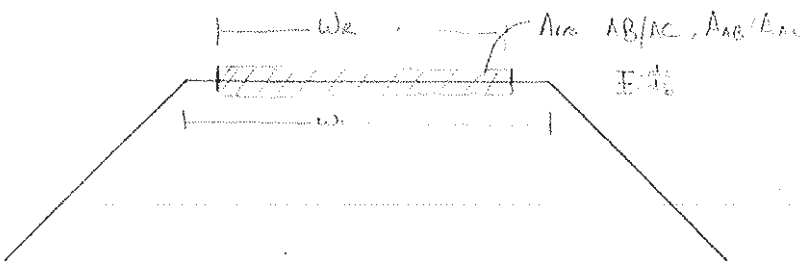

$A_{AB} = W_e \times d_b$

Volume of AB = $A_{AB} \times$ Length

$A_{AC} = W_e \times d_c$

Volume of AC = $A_{AC} \times$ Length

Assumed $d_b = 6''$

$d_c = 2''$


$W_e = 16'$

Note: $W_e = 20'$ when a paved road is proposed.

Figure 18. Aggregate Base Asphault Concrete Sample Calculations

HDR | ONE COMPANY *Many Solutions*

Project: Shoreline	Computed:	Date:
Subject: Gravel	Checked:	Date:
Task:	Page:	of:
Job #:	No: -	

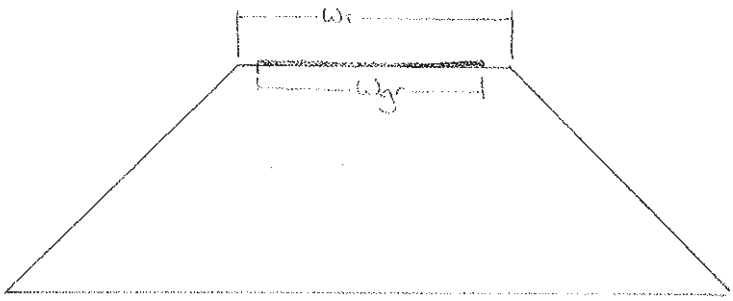

$A_{gr} = W_{gr} \times d_{gr}$

Assume $d_{gr} = .5'$

$W_{gr} = 12'$


Volume of gravel = $A_{gr} \times$ Length

Note: $W_r = 16'$ when a gravel roadway is proposed.

Figure 19. Gravel Sample Calculations

HDR | ONE COMPANY *Many Solutions*

Project:	Shoreline	Computed:	Date:
Subject:	Clearing + Grubbing	Checked:	Date:
Task:		Page:	of:
Job #:		No:	

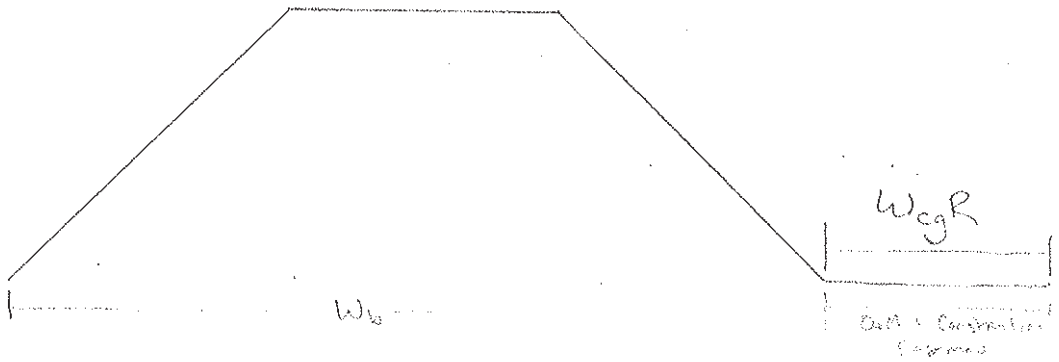

Clearing + Grubbing Width = $W_b + W_{cgR}$


Assume $W_{cgR} = 30'$

Area of C+G = $(W_b + W_{cgR}) \times$ Length

 Figure 20. Clearing and Grubbing Sample Calculations

HDR | ONE COMPANY *Many Solutions*

Project: Shoreline		Computed:	Date:
Subject: Stripping		Checked:	Date:
Task:		Page:	of:
Job #:		No:	

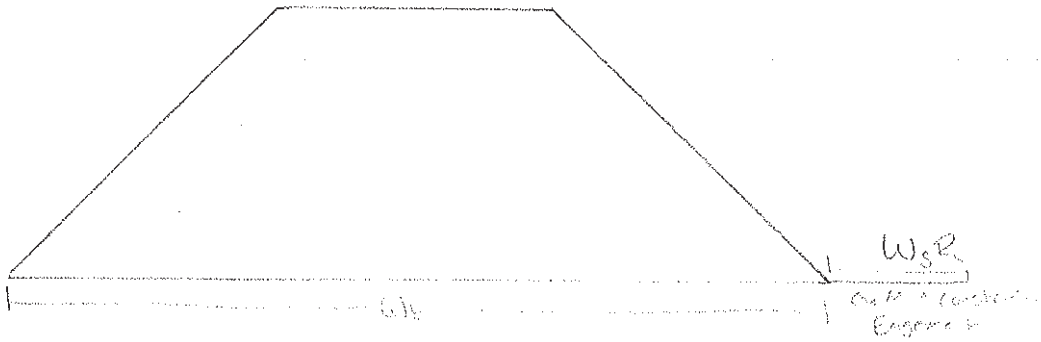

Assume $W_{SR} = 30'$

Assume depth of Stripping $d_S = 1'$

Width of Stripping $W_S = W_S + W_{SR}$


Cross Sectional Area of Stripping, $A_S = W_S \times d_S$

Volume of Stripping = Length $\times A_S$


Figure 21. Stripping Sample Calculations

HDR | ONE COMPANY *Many Solutions*

Project: Shoreline		Computed:	Date:
Subject: Wick Drains		Checked:	Date:
Task:		Page:	of:
Job #:		No:	

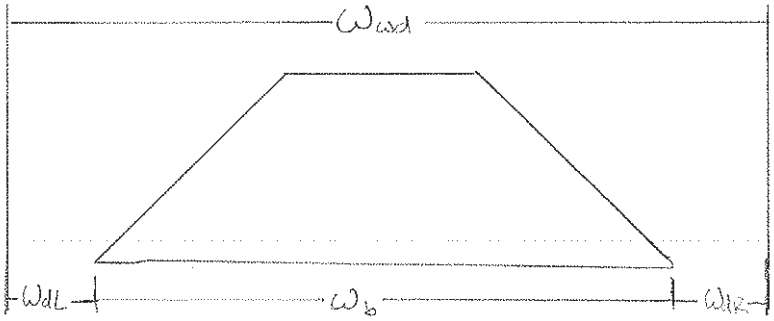

Wick Drain Configuration: Plan View

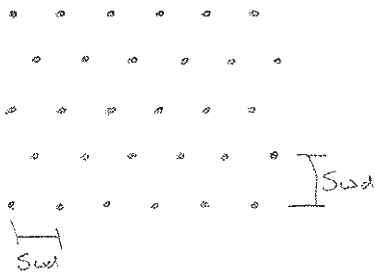

Width of Wick Drain Spacing, W_{wd}

$W_{wd} = W_b + W_{dR} + W_{dL}$

Length of Wick Drain Placement, L_{wd}

L_{wd} = Segment Length + 5' + 5'

Area Wick Drains Placement, A_{wd}

$A_{wd} = W_{wd} \times L_{wd}$

CMP Pipes:

Total number of Pipes, $T_c = L_{wd} / S_{wd}$

Total Length of Pipes, $L_c = T_c(W_{wd} + 1' + 1')$

Total Wick Drains, T_{wd}

$T_{wd} = A_{wd} / S_{wd}^2$

Total Linear Footage of Wick Drains

= $T_{wd} \times$ (Bay Mud Depth + 5')

Figure 22. Wick Drains Sample Calculations

HDR | ONE COMPANY *Many Solutions*

Project: Shoreline	Computed:	Date:
Subject: Concrete Encase Utility in Place	Checked:	Date:
Task:	Page:	of:
Job #:	No:	

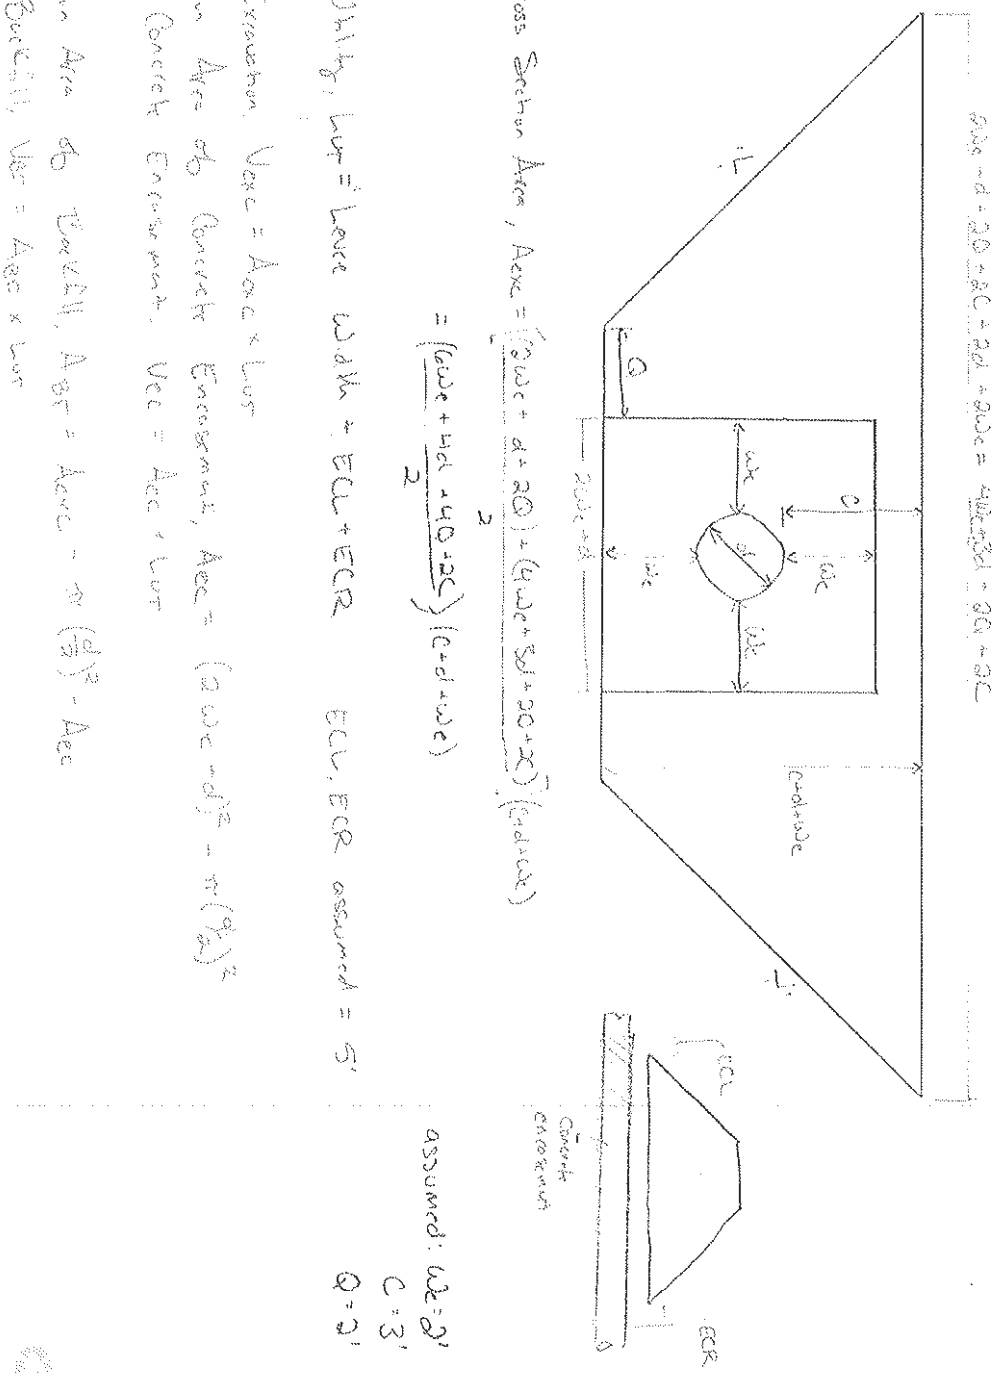


Figure 23. Utilities Relocation Sample Calculations

HDR | ONE COMPANY *Many Solutions*

Project: Structure		Computed:	Date:
Subject: Relocate Utilities Underground		Checked:	Date:
Task:		Page:	of:
Job #:		No:	


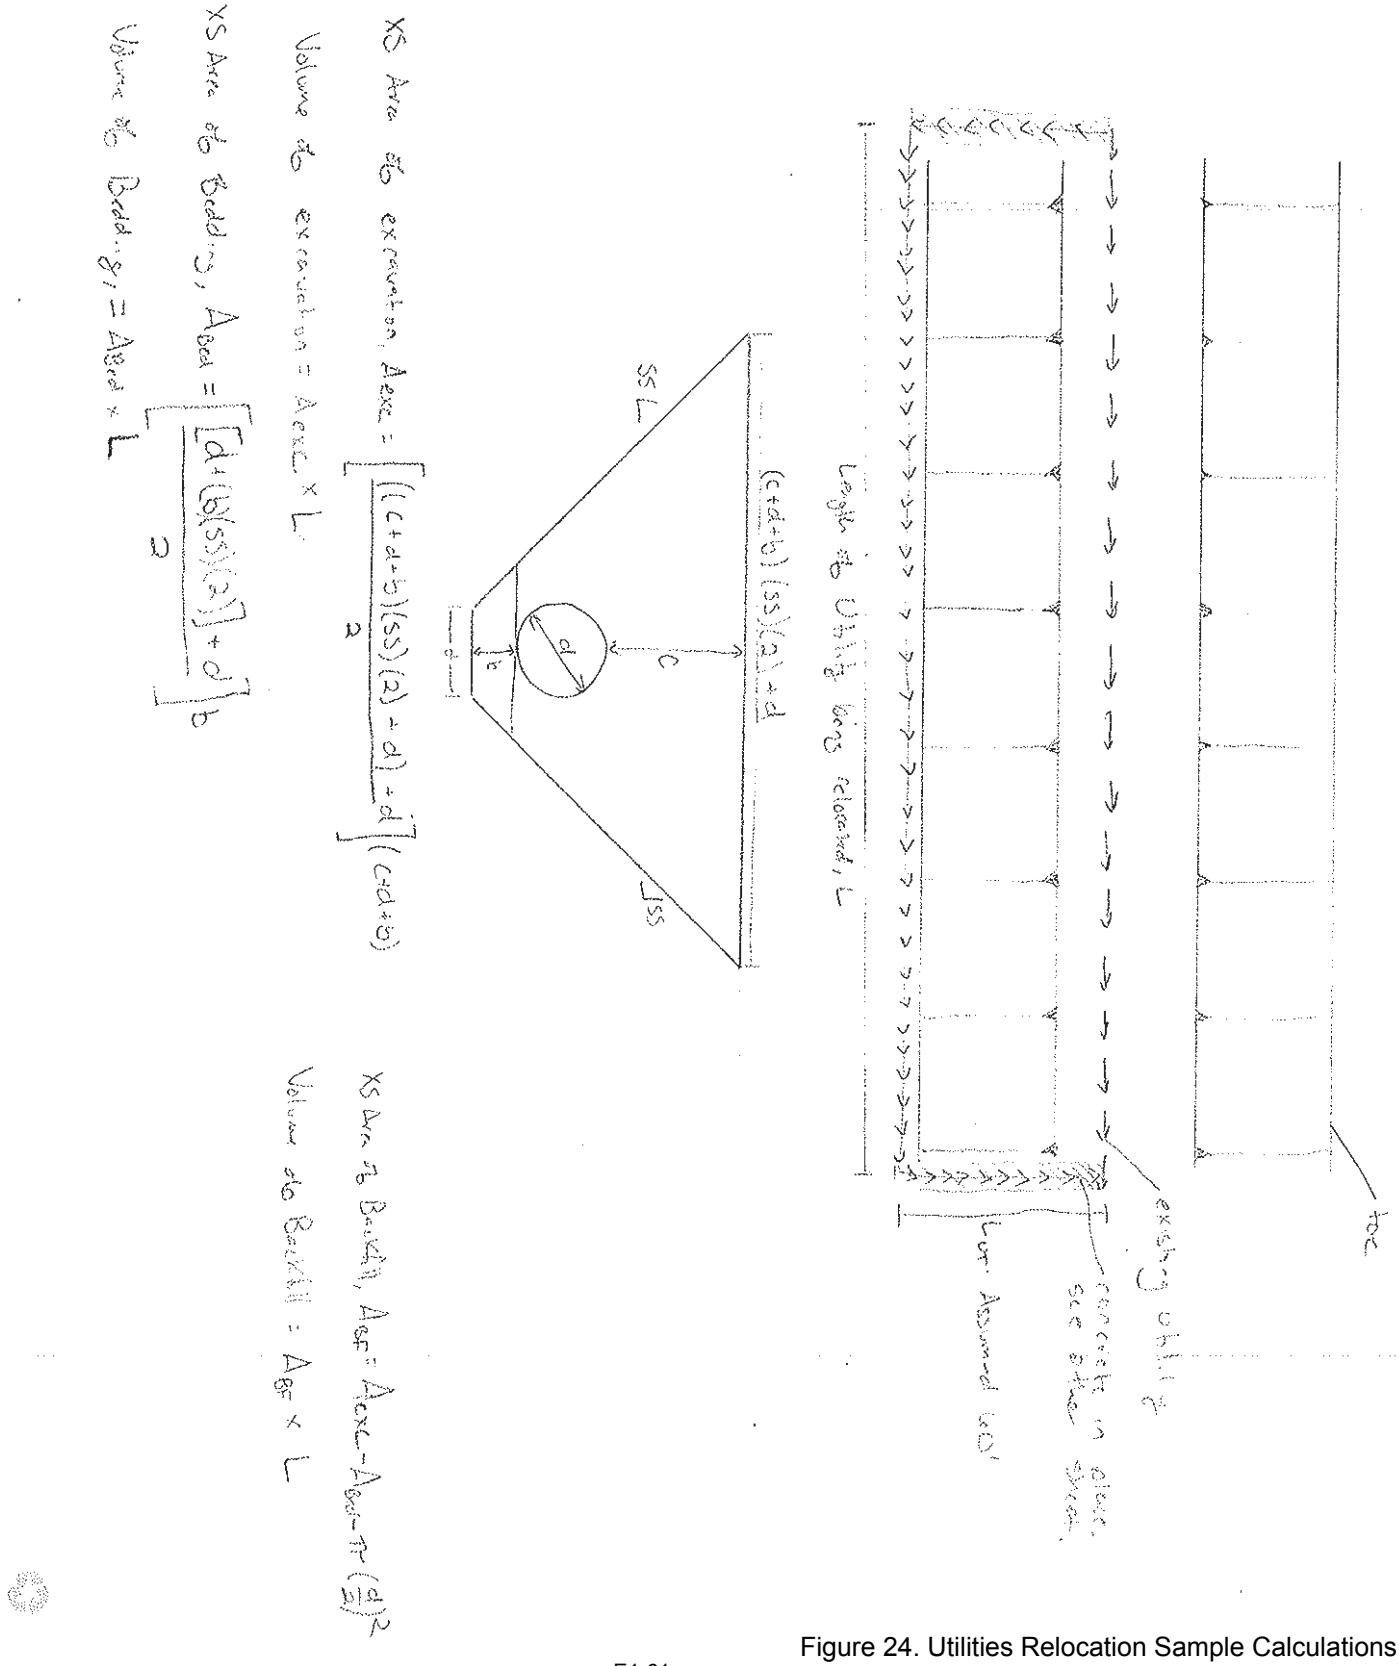


Figure 24. Utilities Relocation Sample Calculations

HDR | ONE COMPANY *Many Solutions*

Project: Shoreline - Ecotones		Computed:	Date:
Subject: Ecotone Hydroseeding		Checked:	Date:
Task:		Page:	of:
Job #:		No:	

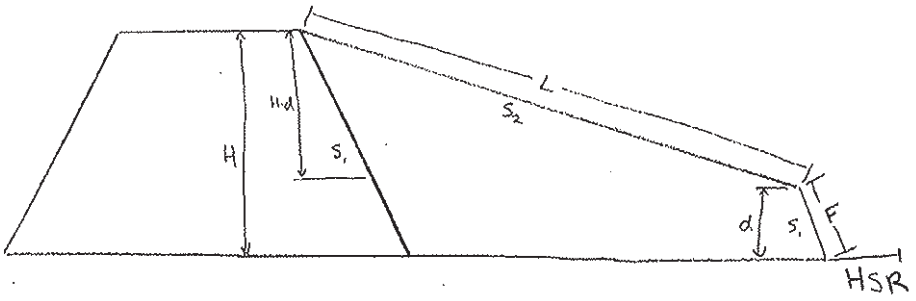

$$L = \sqrt{(H-d)^2 + [(H-d)(S_2)]^2}$$

$$F = \sqrt{d^2 + (dS_1)^2}$$


Total Cross Sectional Width of Hydroseeding = HSR + L + F = W_S

Area of hydroseeding = W_S x Length

Figure 25. Ecotone Hydroseeding Sample Calculations

HDR | ONE COMPANY *Many Solutions*

Project: Shoreline - Pond Restoration		Computed:	Date:
Subject: Internal Berm Breaches /		Checked:	Date:
Task: Outboard Levee Breaches		Page:	of:
Job #:		No:	

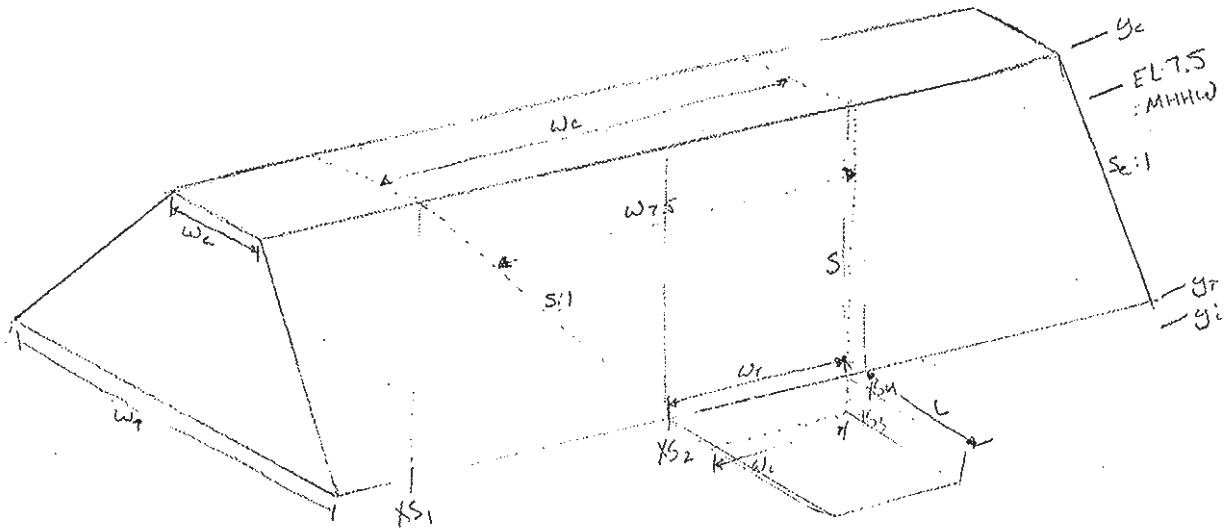

$W_i = W_{7.5} - (MHHW - y_i)(5)(2)$

$W_c = W_i + (y_c - y_i)(5)(2)$

Average End Method:

$XS1 = XS4 = 0$

$XS2 = XS3 = W_c(y_c - y_T) + (y_c - y_T)^2(S_c)$

Volume of Levee Excavation, X_L

$$X_L = \frac{(XS1 + XS2)}{2} \times \frac{(W_c - W_i)}{2} + \frac{(XS2 + XS3)}{2} \times (W_i) + \frac{(XS3 + XS4)}{2} \times \frac{(W_c - W_i)}{2}$$

Cross Sectional Area of extension, A_c


$A_c = (W_i)(y_T - y_i) + (y_T - y_i)^2(S)$

Volume = $A_c \times L$

Figure 26. Levee Breaches Sample Calculations

HDR | ONE COMPANY *Many Solutions*

Project:	Shoreline - Pond Restoration	Computed:	Date:
Subject:	Pilot Channels	Checked:	Date:
Task:		Page:	of:
Job #:		No:	

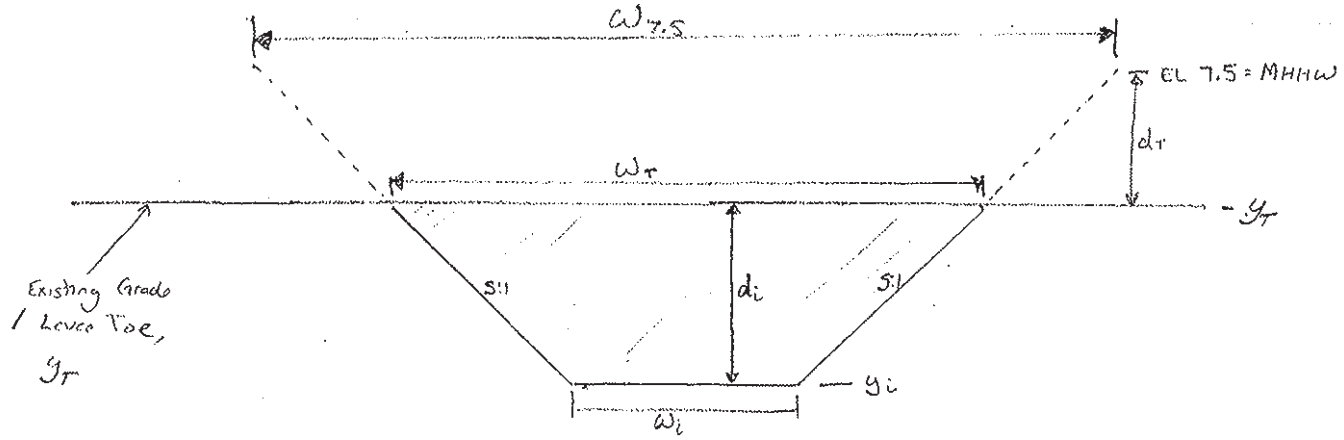

$$W_i = (W_{7.5}) - (MHHW - y_i)(S) - (MHHW - y_i)(S)$$

$$A_{7.5} = (MHHW - y_i)(W_i) + (MHHW - y_i)^2(S)$$


$$A_T = (y_T - y_i)(W_i) + (MHHW - y_i)^2(S)$$

Excavation Volume = A_T × Length

Figure 27. Pilot Channels Sample Calculations

HDR | ONE COMPANY *Many Solutions*

Project: Shoreline - Pond Restoration		Computed:	Date:
Subject: Ditch Blocks		Checked:	Date:
Task:		Page:	of:
Job #:		No:	

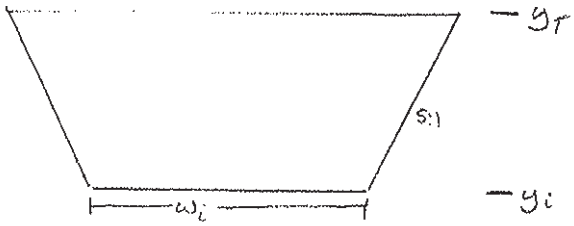


$$\text{Area} = w_i(y_T - y_i) + (y_i - y_i)^2(S)$$

Volume = Area x Length

Figure 28. Ditch Blocks Sample Calculations

HDR | ONE COMPANY *Many Solutions*	Project: Shoreline - Pond Restoration	Computed:	Date:
	Subject: Internal Berm Interim Raising	Checked:	Date:
	Task:	Page:	of:
	Job #:	No:	

estimated Cross Section Geometry:

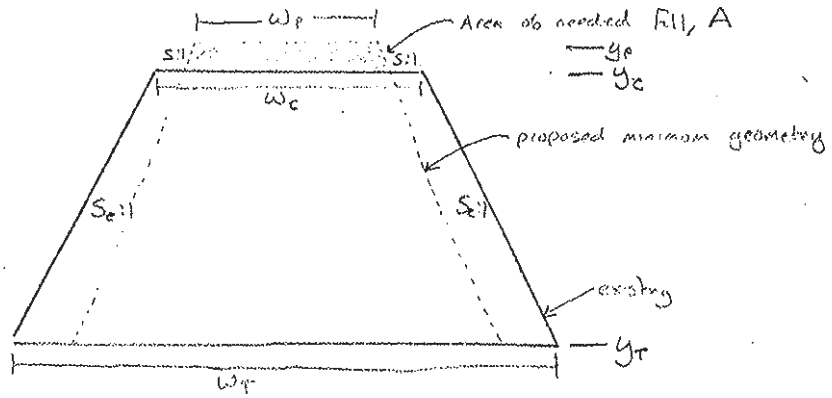

For areas where proposed top width < existing top width

Excavation Volume (Lower Reshaping volume)/

$$A = w_p(y_p - y_c) + (y_p - y_c)^2(s)$$

Volume = A x length


For area where proposed top width > existing top width: An AutoCAD model was used for estimating

Figure 29. Internal Berm Interim Raising Sample Calculations

HDR

Project:	Shoreline - Recreation	Computed:	Date:
Subject:	Bay Trails	Checked:	Date:
Task:		Page:	of:
Job #:		No:	Figure 41

NTS

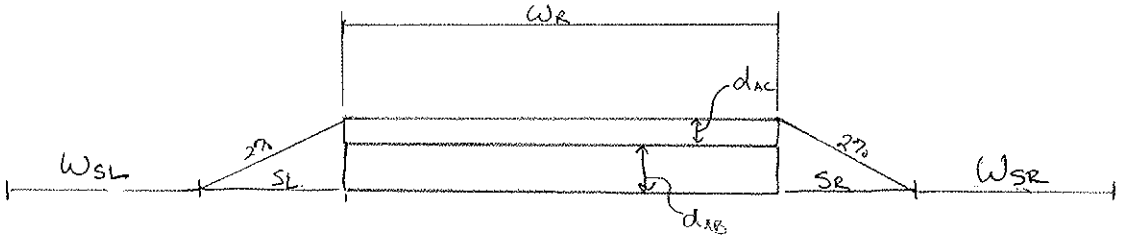

Area Asphalt Concrete = $d_{AC} \times W_R = A_{AC}$

Volume AC = $A_{AC} \times$ Length

Area Ag. Base = $d_{AB} \times W_R = A_{AB}$

Volume AB = $A_{AB} \times$ Length

Stripping depth = d_s

Stripping Volume = $(S_L + W_R + S_R) \times d_s \times$ Length

Area C+G = $(W_{SL} + S_L + W_R + S_R + W_{SR}) \times$ Length

Figure 30. Bay Trails Recreation Mitigation Sample Calculations

Quantity Tables

Qunatities 01 - South San Francisco Bay Shorline - NED Levee Quantities

12.5 ft Levee Height with 50 ft Wide Bench

	Project Station				
Reach	**Begin**	**End**	**Length (ft)**	**Height (ft)**	**Fill (CY)**
1	0+00	43+80	4,380	13.5	123,735
2	43+80	65+00	2,120	13.5	59,890
3	65+00	94+75	2,975	16.0	112,830
4	94+75	150+00	5,525	16.0	209,541
5	150+00	197+75	4,775	12.7	121,510

	Project Station			Cut (CY)			Fill (CY)						Obtain Offsite Borrow	Place & Compact
Reach	**Begin**	**End**	**Length (ft)**	**Degrade**	**Inspection Trench**	**TOTAL**	**Levee**	**50-ft Bench**	**Turnout**	**50% Cut**	**50% Cut**	**50% Cut Compacted**		
1	0+00	43+80	4,380	60,807	7,787	68,594	131,522	73,000	302	34,297	34,297	27,438	104,386	131,824
2	43+80	65+00	2,120	37,795	3,769	41,564	63,659	--	570	20,782	20,782	16,626	47,603	64,229
3	65+00	94+75	2,975	64,381	5,289	69,670	118,119	--	--	34,835	34,835	27,868	90,251	118,119
4	94+75	150+00	5,525	154,817	9,822	164,639	219,363	92,083	302	82,320	82,320	65,856	153,809	219,665
5	150+00	197+75	4,775	164,712	8,489	173,201	129,998	79,583	--	86,601	86,601	69,280	60,718	129,998

Quantities 02 - South San Francisco Bay Shorline - LPP Levee Quantities

15.2 ft Levee Height with 30:1 Ecotone

	Project Station				
Reach	Begin	End	Length (ft)	Height (ft)	Fill (CY)
1	0+00	43+80	4,380	16.7	179,072
2	43+80	65+00	2,120	16.7	86,674
3	65+00	94+75	2,975	19.7	163,016
4	94+75	150+00	5,525	19.7	302,743
5	150+00	197+75	4,775	15.2	165,590

	Project Station			Cut (CY)			Fill (CY)							Levee Only	
Reach	Begin	End	Length (ft)	Degrade	Inspection Trench	TOTAL	Levee	50-ft Bench	Turnout	Ecotone	50% Cut	50% Cut	50% Cut Compact	Obtain Offsite Borrow	Place & Compact
1	0+00	43+80	4,380	60,807	7,787	68,594	186,859	73,000	416	378,228	34,297	34,297	27,438	159,837	187,275
2	43+80	65+00	2,120	37,795	3,769	41,564	90,443	--	684	--	20,782	20,782	16,626	74,502	91,127
3	65+00	94+75	2,975	64,381	5,289	69,670	168,305	--	--	--	34,835	34,835	27,868	140,437	168,305
4	94+75	150+00	5,525	154,817	9,822	164,639	312,566	92,083	416	477,102	82,320	82,320	65,856	247,126	312,982
5	150+00	197+75	4,775	164,712	8,489	173,201	174,079	79,583	--	412,337	86,601	86,601	69,280	104,798	174,079

South San Francisco Bay Shoreline Study - Quantities

LPP - 100 year (1%) Level of Protection

Pond Restoration Quantities - Outboard Levee Breaches

Watershed	Existing Top Elevation (ft.)	Levee Toe Elevation (ft.)	Existing Levee Side Slopes (H:V)	Existing Levee Top Width (ft.)	Existing Levee Bottom Width (ft.)	Breach top Width @ Existing Top Elevation	Breach Invert Elevation (ft.)	Breach Top Width @ EL 7.5	Breach XS Area @ EL 7.5	Breach Bottom Width (ft.)	Breach Slopes (H:V)	Excavation Volume Breach of Levee Only (CY)	Cross Sectional Area of Breach Extension (SF)	Total Extension Length (ft.)	Excavation Volume (CY)
Pond A12 (1) (A11 in memo)	12.0	-2.0	5.8	10.0	172.0	186.7	-6.3	145.0	865.0	17.2	4.6	129,867.7	159.6	100.0	5,400.9
Pond A12 (2)	12.0	8.0	18.4	24.0	171.0	191.5	-6.5	150.0	910.0	21.0	4.6	41,430.5	1,273.2	100.0	6,249.8
Phase 1 Total:	--	--	--	--	--	--	--	--	--	--	--	**171,298.2**	--	**200.0**	**11,650.8**
Pond A9*	12.0	0.0	3.8	10.0	100.0	232.4	-8.6	190.0	1,300.0	38.4	4.7	89,355.0	678.4	100.0	5,822.2
West Pond A9*	12.0	0.0	3.8	10.0	100.0	232.4	-8.6	190.0	1,300.0	38.4	4.7	89,355.0	678.4	100.0	5,822.2
Pond A10*	12.0	0.0	3.8	10.0	100.0	180.3	-6.0	140.0	820.0	19.0	4.5	65,780.0	275.3	100.0	3,456.0
Pond A10West*	12.0	0.0	3.8	10.0	100.0	180.3	-6.0	140.0	820.0	19.0	4.5	65,780.0	275.3	100.0	3,456.0
North A18	14.0	1.0	5.0	7.0	137.0	156.1	-3.9	100.0	520.0	1.6	4.3	73,806.1	111.5	100.0	3,146.4
Central A18	14.0	5.0	2.9	7.7	60.0	193.4	-5.9	135.0	805.0	14.6	4.5	31,684.1	692.9	100.0	3,739.8
West A18	14.0	5.0	3.8	11.0	80.0	205.0	-6.4	145.0	890.0	16.6	4.6	45,381.4	789.5	100.0	4,604.8
East A18	16.0	9.0	5.4	30.0	106.0	223.5	-6.4	145.0	890.0	16.6	4.6	57,148.1	1,351.0	100.0	7,120.3
Southwest A18	14.0	5.0	3.8	11.0	80.0	205.0	-6.4	145.0	890.0	16.6	4.6	45,381.4	789.5	100.0	4,604.8
South A18	14.0	5.0	3.8	11.0	80.0	205.0	-6.4	145.0	890.0	16.6	4.6	45,381.4	789.5	100.0	4,604.8
Phase 2 Total:	--	--	--	--	--	--	--	--	--	--	--	**518,289.6**	--	**800.0**	**37,167.9**
Pond A13-15	12.0	2.0	8.6	23.0	195.0	305.8	-11.6	260.0	2,080.0	65.4	5.1	202,330.3	1,831.7	100.0	14,277.7
Phase 3 Total:	--	--	--	--	--	--	--	--	--	--	--	**202,330.3**	--	**100.0**	**14,277.7**

*Values for these ponds are assumed due to lack of topographical data

MHHW: 7.5

Note: **Phase 1** Construction: 2020 - 2021
Phase 2 Construction: 2025 - 2026
Phase 3 Construction: 2030 - 2031

Quantities 03 - Quantities for Pond Restoration Outboard Levee Breaches

South San Francisco Bay Shoreline Study - Quantities

LPP - 100 year (1%) Level of Protection

Pond Restoration Quantities - Internal Berm Breaches

Watershed	Number of Breaches	Existing Top Elevation (ft.)	Levee Toe Elevation (ft.)	Existing Levee Side Slopes (H:V)	Existing Levee Top Width (ft.)	Existing Levee Bottom Width (ft.)	Breach top Width @ Existing Top Elevation (ft.)	Breach Invert Elevation (ft.)	Breach Top Width @ EL 7.5 (ft.)	Breach XS Area @ EL 7.5 (SF)	Breach Bottom Width (ft.)	Breach Slopes (H:V)	Volume of Excavation of Breach of Levee Only (CY)	Cross Sectional Area of Breach Extension (SF)	Total Extension Length (ft.)	Volume of Breach Extension (CY)	Excavation Volume (CY)
Pond A9/A14*	2.0	10.0	0.0	4.0	15.0	80.0	80.0	-1.6	65.0	1,300.0	10.4	3.0	920.7	24.3	100.0	90.1	2,021.6
A12/A11*	1.0	10.0	0.0	4.0	15.0		125.0	-1.6	65.0	1,300.0	55.4	3.0	1,837.4	96.3	100.0	356.7	2,194.1
Phase 1 Total:	**3.0**	--	--	--	--	--	--	--	--	--	--	--	**2,758.1**	--	**200.0**	**446.8**	**4,215.8**
Pond A10/A11*	1.0	10.0	0.0	4.0	15.0	80.0	160.0	-5.6	140.0	820.0	35.2	4.0	1,988.1	322.6	100.0	1,194.7	3,182.8
Phase 2 Total:	**1.0**	--	--	--	--	--	--	--	--	--	--	--	**1,988.1**	--	**100.0**	**0.0**	**3,182.8**
Pond A13-15	11.0	7.8	0.7	4.4	20.0	82.2	77.0	-2.1	75.0	865.0	17.4	3.0	635.4	73.0	100.0	270.4	9,963.3
Phase 3 Total:	**11.0**	--	--	--	--	--	--	--	--	--	--	--	**635.4**	--	**100.0**	**270.4**	**9,963.3**

*Values for these ponds are assumed due to lack of topographical data

MHHW: 7.5

Note: **Phase 1** Construction: 2020 - 2021

Phase 2 Construction: 2025 - 2026

Phase 3 Construction: 2030 - 2031

Quantities 04 - Quantities for Pond Restoration Internal Berm Breaches

South San Francisco Bay Shoreline Study - Quantities

LPP - 100 year (1%) Level of Protection

Pond Restoration Quantities - Pilot Channels

Watershed	Levee Toe Elevation (ft.)	Pilot Channel Invert Elevation (ft.)	Pilot Channel Top Width @ EL 7.5 (ft.)	Pilot Channel Slopes (H:V)	Pilot Channel Bottom Width (ft.)	Pilot Channel XS Area @ EL 7.5	Pilot Channel XS Area @ Grade (SF)	Length of Pilot Channel (ft.)	Exavation Volume (CY)
Pond A12 (1) (A11 in memo)	0.0	-6.3	100.0	3.0	17.2	808.7	227.4	155.0	1,305.6
Pond A12	8.0	-6.5	105.0	3.0	21.0	882.0	431.3	575.0	9,184.0
Phase 1 Total:	**--**	**--**	**--**	**--**	**--**	**--**	**--**	**730.0**	**10,489.6**
Pond A9*	0.0	-8.6	135.0	3.0	38.4	1,395.9	552.1	1,480.0	30,264.4
West Pond A9*	0.0	-8.6	135.0	3.0	38.4	1,395.9	552.1	1,480.0	30,264.4
Pond A10*	0.0	-6.0	100.0	3.0	19.0	803.3	222.0	265.0	2,178.9
Pond A10West*	0.0	-6.0	100.0	3.0	19.0	803.3	222.0	300.0	2,466.7
North A18	1.0	-3.9	70.0	3.0	1.6	408.1	53.5	130.0	257.4
Central A18	5.0	-5.9	95.0	3.0	14.6	734.3	263.6	175.0	1,708.3
West A18	5.0	-6.4	100.0	3.0	16.6	810.4	312.1	330.0	3,814.8
East A18	9.0	-6.4	100.0	3.0	16.6	810.4	378.5	490.0	6,869.4
Southwest A18	5.0	-6.4	100.0	3.0	16.6	810.4	312.1	0.0	0.0
Phase 2 Total:	**--**	**--**	**--**	**--**	**--**	**--**	**--**	**4,650.0**	**77,824.3**
Pond A13-15	-2.0	-11.6	180.0	3.0	65.4	2,343.6	1,031.5	1,110.0	42,406.9
Phase 3 Total:	**--**	**--**	**--**	**--**	**--**	**--**	**--**	**1,110.0**	**42,406.9**

*Values for these ponds are assumed due to lack of topographical data

MHHW: 7.5

Note: **Phase 1** Construction: 2020 - 2021
Phase 2 Construction: 2025 - 2026
Phase 3 Construction: 2030 - 2031

Quantities 05 - Quantities for Pond Restoration Pilot Channels

South San Francisco Bay Shoreline Study - Quantities

LPP - 100 year (1%) Level of Protection

Pond Restoration Quantities - Ditch Blocks

Pond	Number of Ditch Blocks	Top Elevation (ft.)	Toe Elevation (ft.)	Side Slopes (H:V)	Top Width (ft.)	XS Area (SF)	Approx. Avg Length (ft.)	Volume per Block (CY)	Required Fill (CY)	Bank Run (CY)
Pond A12 (1) (A11 in memo)	2.0	0.0	-6.3	5.0	50.0	513.5	20.0	380.3	760.7	950.8
Pond A12 (2)	2.0	8.0	-6.5	5.0	50.0	1,776.3	20.0	1,315.7	2,631.5	3,289.4
Phase 1 Total:	**4.0**	**--**	**--**	**--**	**--**	**--**	**--**	**--**	**3,392.1**	**4,240.2**
Pond A9	1.0	0.0	-8.6	5.0	50.0	799.8	20.0	592.4	592.4	740.6
Pond A10	2.0	0.0	-6.0	5.0	50.0	480.0	20.0	355.6	711.1	888.9
Pond A11	4.0	0.0	-5.6	5.0	50.0	436.8	20.0	323.6	1,294.2	1,617.8
Pond A18 North	1.0	1.0	-3.9	5.0	50.0	365.1	20.0	270.4	270.4	338.0
Pond A18 Central	1.0	5.0	-5.9	5.0	50.0	1,139.1	20.0	843.7	843.7	1,054.7
Pond A18 Southwest	1.0	5.0	-6.4	5.0	50.0	1,219.8	20.0	903.6	903.6	1,129.4
Pond A18 East	1.0	9.0	-6.4	5.0	50.0	1,955.8	20.0	1,448.7	1,448.7	1,810.9
Phase 2 Total:	**11.0**	**--**	**--**	**--**	**--**	**--**	**--**	**--**	**6,064.2**	**7,580.3**
Pond A13	2.0	0.7	-2.1	5.0	50.0	179.2	20.0	132.7	265.5	331.9
Pond A14	6.0	1.0	-3.1	5.0	50.0	289.1	20.0	214.1	1,284.7	1,605.8
Pond A15	3.0	-2.0	-11.6	5.0	50.0	940.8	20.0	696.9	2,090.7	2,613.3
Phase 3 Total:	**11.0**	**--**	**--**	**--**	**--**	**--**	**--**	**--**	**3,640.8**	**4,551.0**

*Values for these ponds are assumed due to lack of topographical data

Note: **Phase 1** Construction: 2020 - 2021
Phase 2 Construction: 2025 - 2026
Phase 3 Construction: 2030 - 2031

South San Francisco Bay Shoreline Study - Quantities

LPP - 100 year (1%) Level of Protection

Pond Restoration Quantities - Internal Berm Interim Raising

Pond	Length (ft.)	Existing Top Elevation (ft.)	Levee Toe Elevation (ft.)	Existing Levee Top Width (ft.)	Existing Levee Bottom Width (ft.)	Exisitng Levee Slopes (H:V)	Existing Levee XS Area (SF)	Proposed Top Elevation (ft.)	Proposed Top Width (ft.)	Proposed Slope (H:V)	Proposed XS Area (SF)	Existing Levee Volume (CY)	Proposed In-Place Volume (CY)	Required Borrow (CY)	Difference in Geometry Volume (CY)	Excavation Volume (CY)**
Pond A12 North & Northwest	4,590.0	8.5	0.0	10.0	90.0	4.7	425.0	9.8	12.5	2.5	362.6	72,250.0	61,642.0	0.0	10,608.0	5,045.6
Phase 1 Total:	**4,590.0**	--	--	--	--	--	--	--	--	--	--	**72,250.0**	**61,642.0**	--	**10,608.0**	**5,045.6**
Pond A9 East*	3,440.0	9.0	0.0	15.0	80.0	3.6	427.5	9.8	12.5	2.5	362.6	54,466.7	46,197.9	0.0	8,268.7	1,477.9
Pond A11 North and East*	4,900.0	9.0	0.0	15.0	80.0	3.6	427.5	9.8	12.5	2.5	362.6	77,583.3	65,805.2	0.0	11,778.1	2,105.2
Phase 2 Total:	**8,340.0**	--	--	--	--	--	--	--	--	--	--	**132,050.0**	**112,003.1**	**0.0**	**20,046.9**	**3,583.1**

*Values for these ponds are assumed due to lack of topographical data

**Existing berm geometry provides for a larger cross sectional area despite the shorter berm height. Exacation Volume is for reshaping of the existing berm.

Note: **Phase 1** Construction: 2020 - 2021
Phase 2 Construction: 2025 - 2026
Phase 3 Construction: 2030 - 2031

Quantities 07 - Quantities for Pond Restoration Internal Berm Interim Raising

South San Francisco Bay Shoreline Study - Restoration Quantities

Bay Trails Recreation Mitigation

Length	Paved Width (ft)	Compacted Dirt Shoulder, Width (each side, ft)	Total Width (ft)	Aggregate Base (CY)	Asphault Concrete (CY)	Clearing and Grubbing (AC)	Stripping (CY)
12,200.0	10.0	3.0	16.0	2,259.3	903.7	10.1	7,229.6

South San Francisco Bay Shoreline Study - Restoration Quantities

Alviso North WPCP South, 100-YR

Pedestrian Bridges

Reach	Length (ft)	Excavation (Bridge) (CY)	Excavation (Type D) (CY)	Excavation (Retaining Wall) (CY)	Backfill (Bridge) (CY)	Backfill (Retaining Wall) (CY)	16" Steel Pipe Piling Total Length (ft)	# 16" Steel Pipe Piling	48" Cast-in-Steel-Shell Piling Total Length (ft)	# 48" Cast-inSteel-Shell Piling	Concrete (CY)	Box Truss Length (ft)	# of Box Truss	Bar Reinforcing Steel (bridge) (lb)	Ornamental Railing (ft)	Pedestrian Gateway Enhancements	Bird Exclusion Measures
Rail Road Crossing	380	80	29	116	44	203	917	10	262	4	291	127	3	28088	27	1	1
WPCP Discharge Crossing	100	21	8	31	12	54	252	4	70	4	75	100	1	7395	60	1	1

Note: These numbers are developed based on a 2006 report titled "Alviso Slough Pedestrian Bridge Feasibility Study, Bay Trail Reach 9B" prepared for the City of San Jose. Values are scaled/estimated based on overall bridge length and other factors unique to each project. These numbers are for cost estimating purposes only.

Existing Utility Information Technical Memo Appendix

HDR

Technical Memorandum

EXISTING UTILITY INFORMATION

South San Francisco Bay Shoreline Study ***September 29, 2011***

Reviewed by: Sergio Jimenez, PE

Prepared by: Daniel Teak, EIT

1.0 Introduction

Under task item 3b from the Schedule of Services for *South San Francisco Bay Shoreline Study* dated 17 May 2011, the contractor is required to gather utility data that may be impacted by the project. The following utility information is a preliminary accounting and summary of the existing utilities in the project area that may be impacted by flood risk management features. Following identification of the NED/NER and Locally Preferred Plan, more focused utility surveys and site visit will be conducted to update the technical memo.

2.0 Sources of Utility Information

Multiple sources were used to gather information on existing utilities in the project area. They are listed and described below:

- Water Pollution Control Plant (WPCP) GIS Database – HDR was provided with a GIS database from the City of San Jose. The database included descriptions and locations of underground utilities operated by the WPCP. This information has been summarized in Tables 1A, and 1B (**Attachment 1**) and has been mapped in Figures 1A, 1B, and 1C (**Attachment 2**).

- City of San Jose Utility Database (https://cpms.sanjoseca.gov/emap/) – This website was recommended for use for as a preliminary accounting of utilities. It consists of maps showing location and use of existing utilities. The information gathered from this website has been summarized in Table 2 (**Attachment 1**) and mapped in Figure 2 (**Attachment 2**).

- Aerial and street level photography – A series of aerial and street level photography was used to identify approximate locations of utilities not identified by either of the previous databases. This information has been summarized in Table 3 (**Attachment 1**) and Figure 3 (**Attachment 2**).

3.0 Existing Utilities

In total, there are over 80 known utilities that may be impacted by construction of flood control features. Utilities operated by the WPCP comprise of a large portion of the existing utilities potentially impacted. The majority of the WPCP's 61 known utilities in the project footprint are sited along both sides of Artesian Slough between the WPCP and the Don Edwards Center.

A PG&E owned power line runs south through Pond A18, crosses Artesian Slough, and runs on the southern side of Grand Blvd. Storm drains, sanitary sewers, and other utilities potentially conflict on the west and east side of Alviso and along Grand Blvd.

Attachment 1 – Tables

Table 1A: Plant Pipeline Utilities

Map Label	Location	Diameter	Material	Use	Status	Owner	Length	Notes	Required Modification						
									1A	1B	1C	1D	2	3	4
1	Buried. East of Artesian Slough, just north of plant	6"	VCP	Storm Drain	In-Use	--	321.1	--			X				
2	Buried. East of Artesian Slough to proposed tide gate.	6"	STL	Sulfur Dioxide Solution	In-Use	--	358.0	Originates from SO2 Bldg			X				
3	Buried. East of Artesian Slough to proposed tide gate.	4"	PVC	Sulfur Dioxide Vacuum	In-Use	--	483.4	--			X				
4	Buried. Discharges on east side of Artesian Slough	77" x 121"	RCBC	Plant Effluent	In-Use	--	496.3	--			X				
5	Above Ground, At southern tip of Artesian Slough	1"	PVC	Sodium Bisulfite Solution	In-Use	--	6.5	--			X				
6	Above Ground, At southern tip of Artesian Slough	1"	PVC	Sodium Bisulfite Solution	In-Use	--	7.1	--			X				
7	Buried. Discharges on east side of Artesian Slough	84"	RCP	Plant Effluent	In-Use	--	492.9	--			X				
8	Buried. South of Artesian Slough.	8"	--	Recycled Water	Abandoned	--	2.4	--			X				
9	Above Ground. South of Artesian Slough.	8"	DIP	Recycled Water	Abandoned	--	1.7	--			X				
10	Above Ground. South of Artesian Slough.	8"	DIP	Recycled Water	Abandoned	--	2.1	--			X				
11	Floating on Water at northen end of eastern side of artesian slough	1.5"	PVC	Sulfur Dioxide Vacuum	In-Use	--	26.5	Flexible PVC Hose to Sulfur Dioxide Induction Unit located in Outfall Channel			X				
12	Buried. West of Artesian Slough, next to North side of Zanker Road Landfill	??	RCBC	Storm Drain	In-Use	--	26.5	Flows to Outfall Stormwater Pump Station, gates closed. Can flow to Artesian Slough.			X				
13	Buried. Along West side of Artesian Slough	4"	PVC	Sodium Bisulfite Solution	In-Use	--	2,712.7	Terminates at Plant Outfall Channel			X				
14	Buried. Along East side of Artesian Slough	6"	PVC	Sulfur Dioxide Vacuum	Abandoned	--	2,614.3	Cut and Capped in 2010 as part of Alternative Disinfection Project			X				
15	Buried. Along East side of Artesian Slough	6"	PVC	Sulfur Dioxide Vacuum	Abandoned	--	478.2	--			X				
16	Buried. Northern on east side of artesian and facility	4"	PVC	Sulfur Dioxide Vacuum	In-Use	--	6.5	--			X				
17	Buried. Northern on east side of artesian and facility	4"	PVC	Sulfur Dioxide Vacuum	In-Use	--	1.6	--			X				
18	Above Ground. South of Artesian Slough.	8"	DIP	Recycled Water	Abandoned	--	6.4	--			X				
19	Floating on Water, ties into 2, 3, or 15.	1.5"	PVC	Sulfur Dioxide Vacuum	In-Use	--	31.1	Flexible PVC Hose to Sulfur Dioxide Induction Unit located in Outfall Channel			X				
20	Buried. Along East side of Artesian Slough	4"	PVC	Sulfur Dioxide Vacuum	In-Use	--	2,665.3	--			X				
21	Buried. At southern tip of Artesian Slough	8"	--	Recycled Water	Abandoned	--	29.1	--			X				
22	Above Ground. At souther tip of Artesian Slough	1"	STL	Sodium Bisulfite Solution	In-Use	--	8.8	--			X				
23	Above Ground. At souther tip of Artesian Slough	1"	STL	Sodium Bisulfite Solution	In-Use	--	9.1	--			X				
24	Buried. Dischargest on southwest side of Artesian Slough	45"	RCP	Plant Effluent	Abandoned	--	487.0	Abandoned in 1975			X				
25	Buried. Discharges on east side of Artesian Slough	84"	RCP	Plant Effluent	Abandoned	--	297.6	--			X				
26	Above Ground. South of Artesian Slough.	8"	--	Recycled Water	Abandoned	--	4.7	--			X				
27	Above Ground. South of Artesian Slough.	8"	--	Recycled Water	Abandoned	--	4.4	--			X				
28	Above Ground. South of Artesian Slough.	8"	--	Recycled Water	Abandoned	--	4.7	--			X				
29	Above Ground. South of Artesian Slough.	8"	--	Recycled Water	Abandoned	--	28.8	--			X				
30	Buried. Southeast of Artesian Slough	8"	--	Recycled Water	Abandoned	--	29.5	--			X				
31	Above Ground. At southern tip of Artesian Slough	8"	DIP	Recycled Water	Abandoned	--	15.1	--			X				
32	Buried. Dischargest southeast of Artesian Slough	8"	DIP	Recycled Water	Abandoned	--	71.4	--			X				
33	Above Ground. At southern tip of Artesian Slough	8"	DIP	Recycled Water	Abandoned	--	12.2	--			X				
34	Buried. At southern tip of Artesian Slough	8"	DIP	Recycled Water	Abandoned	--	70.9	--			X				
35	Above Ground. South of Artesian Slough.	8"	--	Recycled Water	Abandoned	--	7.4	--			X				
36	Buried. South of Artesian Slough.	8"	--	Recycled Water	Abandoned	--	30.6	--			X				
37	Buried. Nothern on east side. Connects to 11.	1.5"	PVC	Sulfur Dioxide Vacuum	In-Use	--	44.7	--			X				
38	Buried. Just north of treatment plant	16"	DIP	Recycled Water	In-Use	--	177.3	--			X				
39	Buried. south of Artesian slough	8"	DIP	Recycled Water	Abandoned	--	165.8	--			X				
40	Above Ground. Runs north south to southeast of artesian slough	8"	DIP	Recycled Water	Abandoned	--	174.8	--			X				
41	Above Ground. South of Artesian Slough.	8"	DIP	Recycled Water	Abandoned	--	11.5	--			X				
42	Above Ground. South of Artesian Slough.	8"	DIP	Recycled Water	Abandoned	--	8.0	--			X				
43	Above Ground. Runs north south to southeast of artesian slough	8"	DIP	Recycled Water	Abandoned	--	167.3	--			X				
44	Buried, To Southeast side of Artesian Slough	1.5"	PVC	Sodium Bisulfite Solution	In-Use	--	918.4	Unable to find Record Drawings for this pipe. Likely goes to the Outfall			X				
45	Buried, To Southeast side of Artesian Slough	16"	DIP	Recycled Water	Abandoned	--	418.7	--			X				

46	Buried. Northern on east side of artesian. Connects to 19.	1.5"	PVC	Sulfur Dioxide Vacuum	In-Use	--	42.8	--			X				
47	Buried. From facility at plant connecting to 48.	84"	RCP	Plant Effluent	Abandoned	--	87.2	--			X				
48	Buried. Burried, connects 47 and 25.	84"	RCP	Plant Effluent	Abandoned	--	20.7	--			X				
49	Bured. Discharges South of Artesian Slough	48" X 76"	ERCP	Storm Drain	In-Use	--	606.0	--			X				
50	Buried, along spreckles, Los Esteros, and to plant.	84"	RCP	Plant Effluent	In-Use	--	79.9	--			X				
51	Buried. Runs north out of plant	4"	PVC	Sodium Bisulfite Solution	In-Use	--	66.7	Terminates at Outfall, ran through former 6" SDV pipe when crossing under Los Esteros Rd			X				
52	Buried. Runs east-west in front of plant.	10"	ACP	Force Main	In-Use	City of San Jose Department of Public Works	5,656.4	--			X				

Note: '--' indications unknown or not provided.

Table 1B: Plant Electrical Utilities

Map Label	Location	Diameter	Status	Owner	Length	Notes	Required Modification						
							1A	1B	1C	1D	2	3	4
1	Buried, along east side of Artesian Slough	--	In-Use	--	2,998.3	--			X				
2	Buried, south of artesian, along front of plant	--	In-Use	--	256.3	--			X				
3	Buried, front plant to 2	--	In-Use	--	194.4	--			X				
4	Buried, from plant to 1	2-4"	Verify if Abandoned	PG&E	480.5	Electrical supply to now abandoned SBWR Pump Station			X				
5	Buried, along west side of Artesian Slough	??	Verify if Abandoned	PG&E	1,560.7	Electrical supply to Outfall Stormwater Pump/Lift Station			X				
6	Buried, from to south of Artesian	2"	Verify if Abandoned	PG&E	369.1	Electrical Supply to CSC Chlorine Station			X				
7	Buried, between 1 and 9 around structure at proposed tide gate location on east side of alviso slough	--	--	--	80.0	--			X				
8	Buried, along east side of Artesian Slough	--	--	--	658.1	--			X				
9	Buried, along east side of Artesian Slough, north of proposed flood gate	--	Installed	--	684.8	Electrical supply to A18 Weir	X	X	X	X	X	X	X

Note: '--' indications unknown or not provided.

Table 2: City of San Jose Utility Map

Map Label	Sheet	Location	Utility	Status	Owner	Length	Notes	Required Modification						
								1A	1B	1C	1D	2	3	4
1	19	Running North-South between Ponds A15, A13, A12, and Pond A16, NCM, and Alviso	Railroad	in-use	--	~5000'	--	X	X	X	X	X	X	X
2	19, 20	Running East-West through NCM crossing through Grand Bvld	Railroad	in-use	--	~5000'	--	X	X	X	X	X	X	X
3	19D	Crossing RR from NCM to Alviso Slough, and north of city (multiple potential crossing of levee alignment)	Storm Drain	in-use	--	~550'	--							X
4	19D	Crossing Spreckles Ave north of City	Storm Drain	in-use	--	~100'	--							X
5	5, 20	North South through Pond A18 and into WPCP area	Power Lines	in-use	PG&E	~6000'	--	X	X	X	X	X	X	X
6	20	Connecting to powerlines (previous), crossing Artesian Slough, and running across Grand Blvd	Power Lines	in-use	PG&E	~6000'	--			X		X	X	X
7	20C	Crossing Grand Blvd just south of Los Esteros	Storm Drain	in-use	--	~100'	--							X
8	20C SS	Along Spreckles connecting to Grand Blvd	Sanitary Sewer	in-use	--	~1800'	--							X
9	20C SS	Along Grand Blvd, from RR to Essex	Sanitary Sewer	in-use	--	~3300'	--							X

Note: '--' indications unknown or not provided.

Table 3: Aerial and Street Level Phtograph Utilities

Sheet	Location	Utility	Status	Owner	Length	Notes	Required Modification						
							1A	1B	1C	1D	2	3	4
1	Grand Blvd, to south of Don Edwards	Utility Access / USA	--	--	--	--			x				
2	Grand Blvd, to south of Don Edwards	Utility Access	--	--	--	--			x				
3	Grand Blvd, to south of Don Edwards	USA	--	--	--	--			x			x	x
4	Grand Blvd, to east of RR	Utility Access	--	--	--	--						x	x
5	Grand Blvd, to east of RR	Utility Access	--	--	--	--						x	x
6	Grand Blvd, just west of RR	SS MH	--	--	--	--						x	x
7	Grand Blvd, near intersection with Los Esteros	USA	--	--	--	--						x	x
8	Grand Blvd, near intersection with Los Esteros	USA	--	--	--	--						x	x
9	Grand Blvd, west of intersection with Los Esteros	Utility Access	--	--	--	--						x	x

Note: '--' indications unknown or not provided.

Attachment 2 – Figures



G:\028_167691_USACE_SF_Shoreline\map_docs\mxd\Scratch\BTJ\Utility_Maps\Fig1A_Underground_Pipeline_SouthMap.mxd | Last Updated : 09-20-11

0 100 200 Feet

1 inch = 100 feet

SJ-SC WTP Underground Pipeline Map South Figure 1A

HDR ONE COMPANY | *Many Solutions* SM

USACE SF Shoreline



G:\028_167691_USACE_SF_Shoreline\map_docs\mxd\Scratch\BT.J\Utility_Maps\Fig1B_Underground_Pipeline_NorthMap.mxd | Last Updated : 09-20-11

0 100 200 Feet

1 inch = 100 feet

SJ-SC WTP Underground Pipeline Map North Figure 1B

USACE SF Shoreline

HDR ONE COMPANY | *Many Solutions*℠

Pond A18

San Francisco Bay

Artesian Slough

Alviso

Michigan Ave

Disk Dr

N 1st St

McCarthy Ln

Zanker Ln

Los Esteros Road

1

2

3

4

5

6

7

8

9

San Francisco
San Leandro
Hayward
Livermore
Pleasanton
Alameda County
San Mateo
Union City
Fremont
Redwood City
Palo Alto
Milpitas
Sunnyvale
Mountain View
Santa Clara
San Jose
Santa Cruz County

61
92
880
680
280
85
87
17

G:\028_167691_USACE_SF_Shoreline\map_docs\mxd\Scratch\BTJ\Utility_Maps\Fig1C_Underground_Electrical.mxd | Last Updated : 09-20-11

0 500 1,000 Feet

1 inch = 250 feet

SJ-SC WTP Underground Electrical Figure 1C

USACE SF Shoreline

HDR ONE COMPANY | *Many Solutions* SM



G:\028_167691_USACE_SF_Shoreline\map_docs\mxd\Scratch\BTJ\Utility_Maps\Fig2A_City_San_Jose_Database.mxd | Last Updated : 09-20-11

0 1,000 2,000 Feet

1 inch = 600 feet

City of San Jose Utilities Database Figure 2A

USACE SF Shoreline

HDR ONE COMPANY | *Many Solutions* SM



0 1,000 2,000 Feet

1 inch = 600 feet

City of San Jose Utilities Database Figure 2B

USACE SF Shoreline

HDR ONE COMPANY | *Many Solutions* SM

G:\028_167691_USACE_SF_Shoreline\map_docs\mxd\Scratch\BTJ\Utility_Maps\Fig2B_City_San_Jose_Database.mxd | Last Updated : 09-20-11



G:\028_167691_USACE_SF_Shoreline\map_docs\mxd\Scratch\BTJ\Utility_Maps\Fig3_Aerial_Street_Level_Photos.mxd | Last Updated : 09-20-11

0 1,000 2,000 Feet

1 inch = 600 feet

Aerial and Street Level Photos of Utilities
Figure 3
USACE SF Shoreline

HDR
ONE COMPANY | *Many Solutions* SM

Attachment I

NED Planset

US Army Corps
of Engineers
San Francisco District

SOUTH SAN FRANCISCO BAY SHORELINE FLOOD RISK MANAGEMENT FEASIBILITY STUDY NATIONAL ECONOMIC DEVELOPMENT (NED) PLAN

Santa Clara County

California

US Army Corps of Engineers
San Fransisco District

Date | Description | Approved

Rev. XX

Date: 06/24/2013
Design File no: XXX
Drawing Code: C-01
File name:
Plot date:
Dwg scale:

Designed by: S. JIMENEZ
Dwn by: V. RUSSO
Spec No: XX
Reviewed by: XX
Submitted by: S. JIMENEZ

DEPARTMENT OF THE ARMY
CORPS OF ENGINEERS
SACRAMENTO, CALIFORNIA

HDR
2379 GATEWAY OAKS
SUITE 200
HDR Engineering, Inc.SACRAMENTO, CA 95899-4240

SOUTH SAN FRANCISCO BAY SHORELINE
FLOOD RISK MANAGEMENT FEASIBILITY STUDY
NATIONAL ECONOMIC DEVELOPMENT (NED) PLAN
COVER SHEET

Sheet reference number:
G-01

UPDATE

Border Revised 09/29/14, CESHB2014

GENERAL

G-01 COVER SHEET
G-02 INDEX SHEET
G-03 OVERALL SITE PLAN

CIVIL

C-01 PLAN AND PROFILE STA 0+00 TO 10+00
C-02 PLAN AND PROFILE STA 10+00 TO 20+00
C-03 PLAN AND PROFILE STA 20+00 TO 30+00
C-04 PLAN AND PROFILE STA 30+00 TO 40+00
C-05 PLAN AND PROFILE STA 40+00 TO 50+00
C-06 PLAN AND PROFILE STA 50+00 TO 60+00
C-07 PLAN AND PROFILE STA 60+00 TO 70+00
C-08 PLAN AND PROFILE STA 70+00 TO 80+00
C-09 PLAN AND PROFILE STA 80+00 TO 90+00
C-10 PLAN AND PROFILE STA 90+00 TO 100+00
C-11 PLAN AND PROFILE STA 100+00 TO 110+00
C-12 PLAN AND PROFILE STA 110+00 TO 120+00
C-13 PLAN AND PROFILE STA 120+00 TO 130+00
C-14 PLAN AND PROFILE STA 130+00 TO 140+00
C-15 PLAN AND PROFILE STA 140+00 TO 150+00
C-16 PLAN AND PROFILE STA 150+00 TO 160+00
C-17 PLAN AND PROFILE STA 160+00 TO 170+00
C-18 PLAN AND PROFILE STA 170+00 TO 180+00
C-19 PLAN AND PROFILE STA 180+00 TO 190+00
C-20 PLAN AND PROFILE STA 190+00 TO 197+75

C-21 SECTIONS STA 0+00 TO 5+00
C-22 SECTIONS STA 6+00 TO 11+00
C-23 SECTIONS STA 12+00 TO 17+00
C-24 SECTIONS STA 18+00 TO 23+00
C-25 SECTIONS STA 24+00 TO 29+00
C-26 SECTIONS STA 30+00 TO 35+00
C-27 SECTIONS STA 36+00 TO 41+00
C-28 SECTIONS STA 42+00 TO 47+00
C-29 SECTIONS STA 48+00 TO 53+00
C-30 SECTIONS STA 54+00 TO 59+00
C-31 SECTIONS STA 60+00 TO 65+00
C-32 SECTIONS STA 66+00 TO 71+00
C-33 SECTIONS STA 72+00 TO 77+00
C-34 SECTIONS STA 78+00 TO 83+00
C-35 SECTIONS STA 84+00 TO 89+00
C-36 SECTIONS STA 90+00 TO 95+00
C-37 SECTIONS STA 96+00 TO 101+00
C-38 SECTIONS STA 102+00 TO 107+00
C-39 SECTIONS STA 108+00 TO 113+00
C-40 SECTIONS STA 114+00 TO 119+00
C-41 SECTIONS STA 120+00 TO 125+00
C-42 SECTIONS STA 126+00 TO 131+00
C-43 SECTIONS STA 132+00 TO 137+00
C-44 SECTIONS STA 138+00 TO 143+00
C-45 SECTIONS STA 144+00 TO 149+00
C-46 SECTIONS STA 150+00 TO 155+00
C-47 SECTIONS STA 156+00 TO 161+00
C-48 SECTIONS STA 162+00 TO 167+00
C-49 SECTIONS STA 168+00 TO 173+00
C-50 SECTIONS STA 174+00 TO 179+00
C-51 SECTIONS STA 180+00 TO 185+00
C-52 SECTIONS STA 186+00 TO 191+00
C-53 SECTIONS STA 192+00 TO 197+00
C-54 SECTIONS STA 197+75.18

C-55 IN POND WORK

DETAIL

D-01 TYPICAL LEVEE CROSS SECTION
D-02 WWTP DISCHARGE CHANNEL FLOOD WALL 1 – PLAN
D-03 WWTP DISCHARGE CHANNEL FLOOD WALL 2 – SECTIONS I
D-04 WWTP DISCHARGE CHANNEL FLOOD WALL 3 – SECTIONS II
D-05 RR CROSSING FLOOD GATE 1 – PLAN
D-06 RR CROSSING FLOOD GATE 2 – SECTIONS I
D-07 WICK DRAIN DETAILS

SHORELINE PROJECT DATUMS

HORIZONTAL
- CALIFORNIA COORDINATE SYSTEM NAD83 ZONE III

VERTICAL
- NAVD88

US Army Corps of Engineers
San Fransisco District

Symbol	Description	Date	Approved

Rev: XX
Date: 06/24/2013
Design File no: XXX
Drawing Code:
File name: C-01
Plot date:
Dwg scale:
Spec No: XX
Designed by: S. JIMENEZ
Dwn by: V. ROSSO
Reviewed by: XX
Submitted by: S. JIMENEZ

DEPARTMENT OF THE ARMY
CORPS OF ENGINEERS
SACRAMENTO, CALIFORNIA


HDR
HDR Engineering, Inc.
2379 GATEWAY OAKS
SUITE 200
SACRAMENTO, CA 95899-4240

SOUTH SAN FRANCISCO BAY SHORELINE
FLOOD RISK MANAGEMENT FEASIBILITY STUDY
NATIONAL ECONOMIC DEVELOPMENT (NED) PLAN
INDEX SHEET

Sheet reference number:
G-02

Border Revised 09/30/04, CEDSTREING

UPDATE

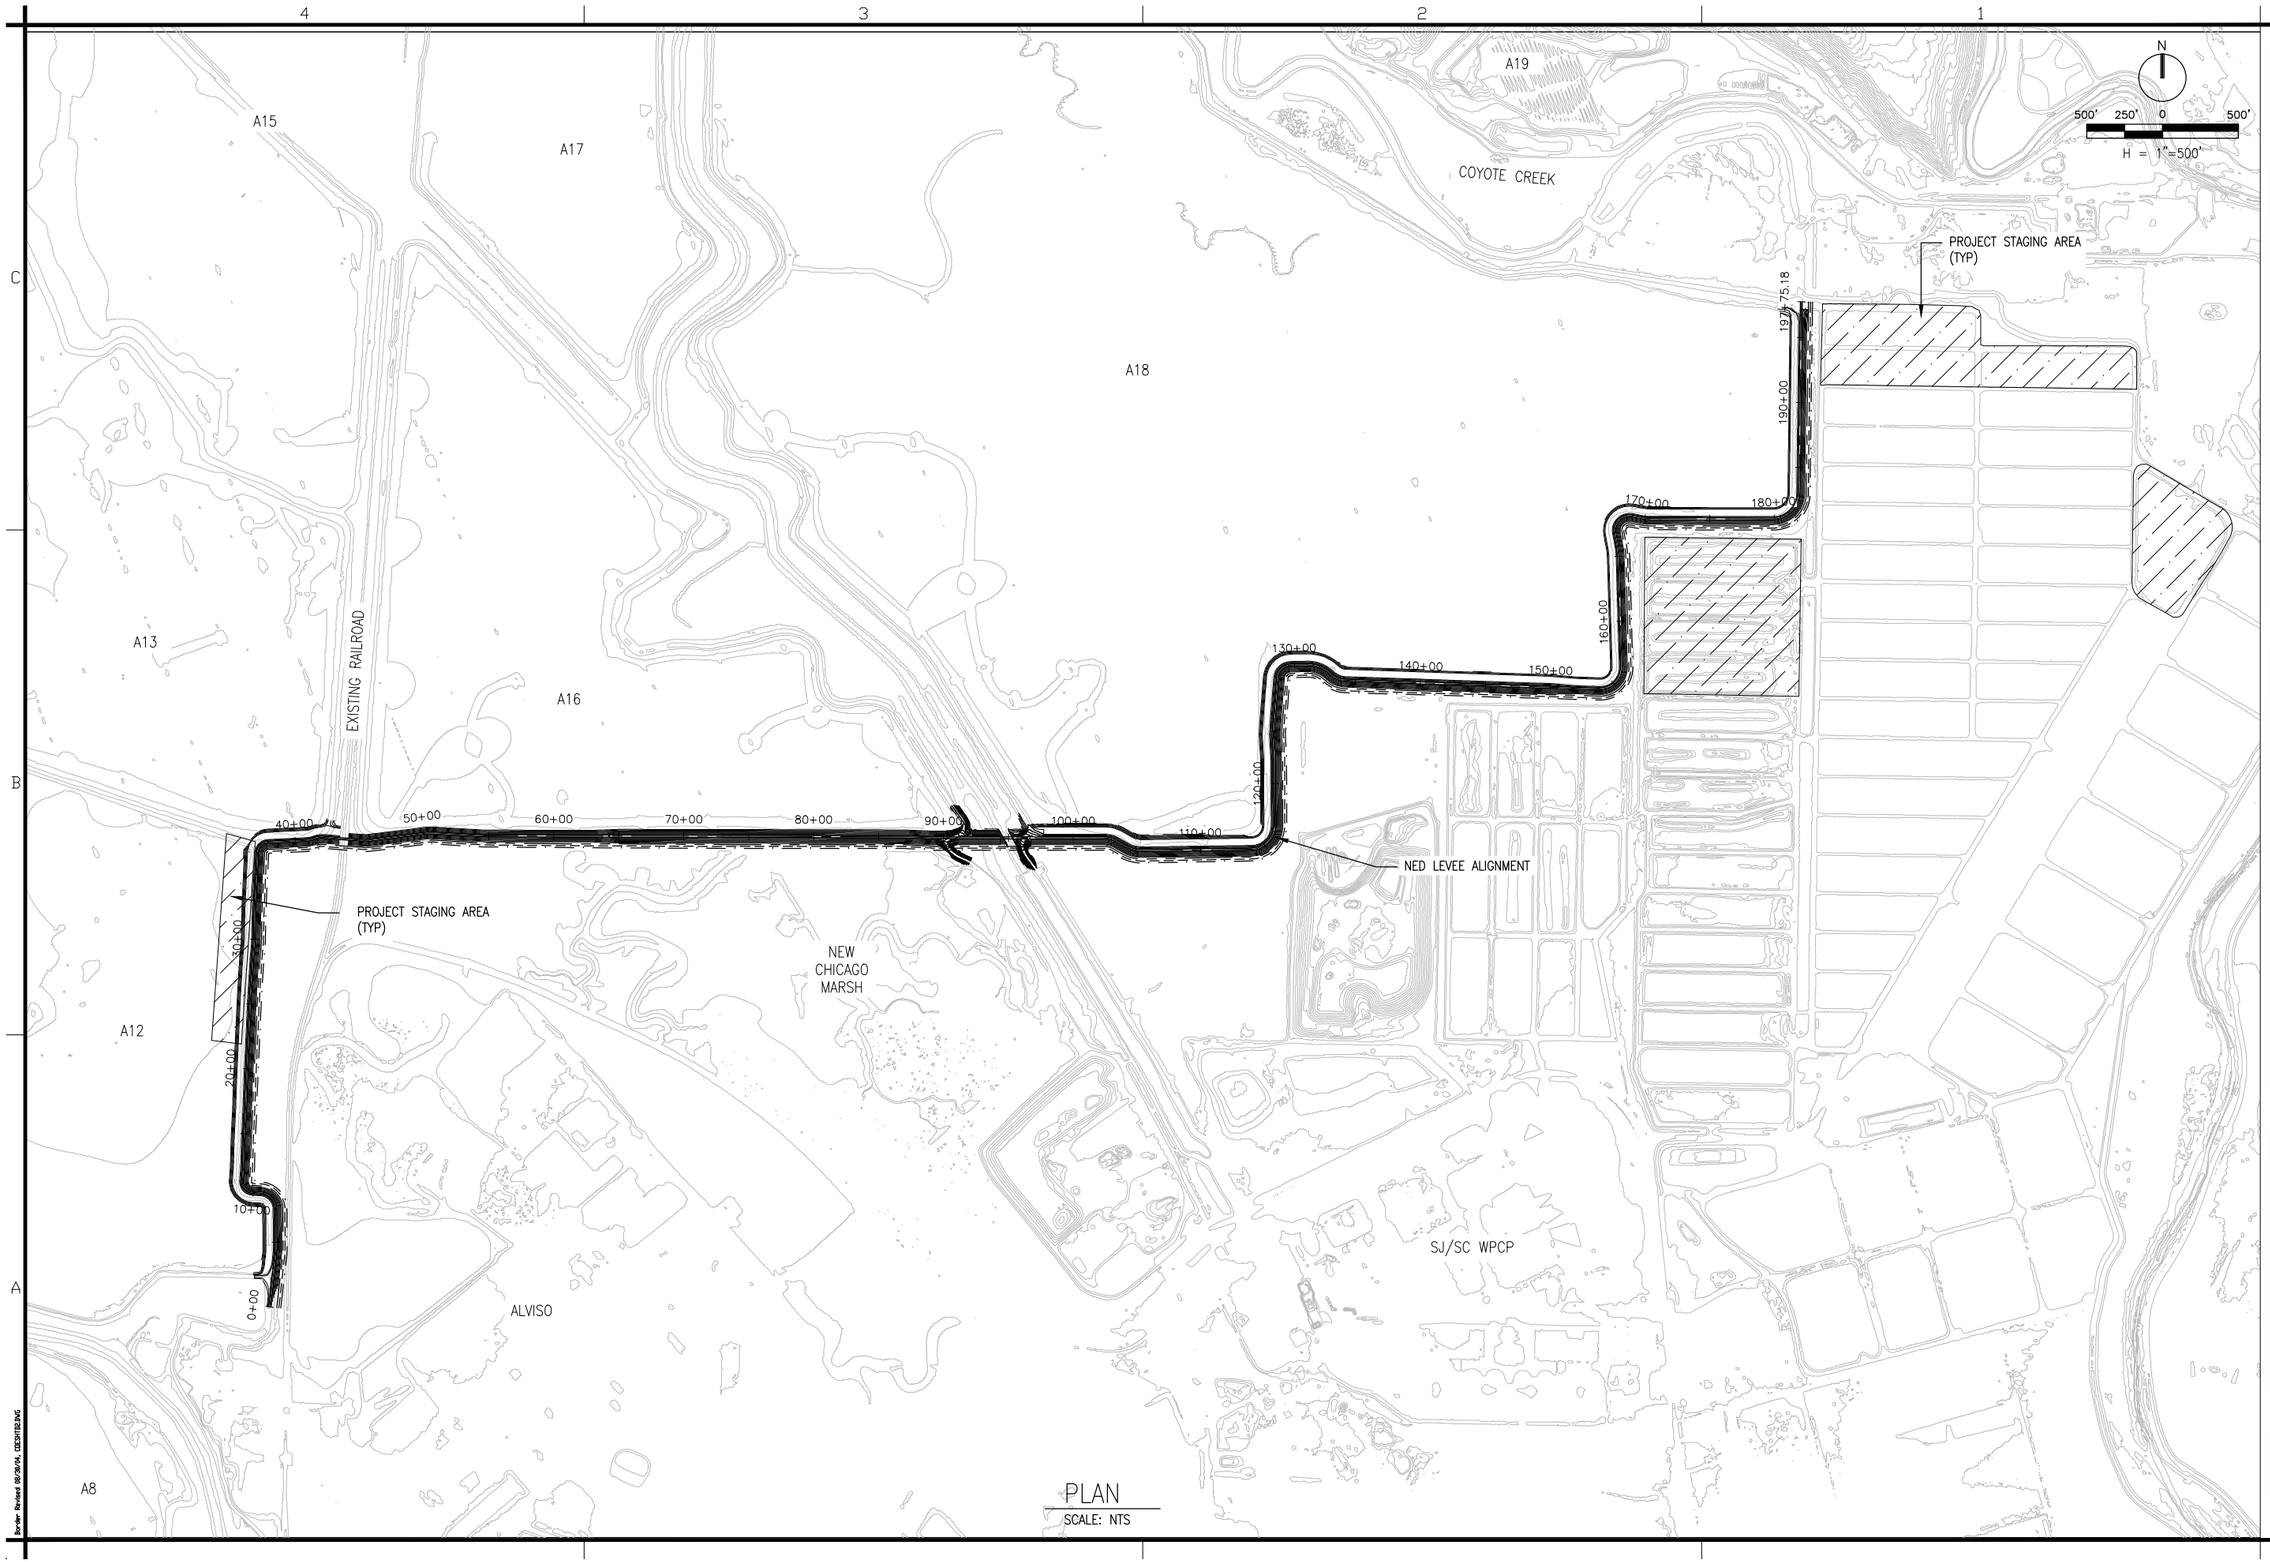

PLAN
SCALE: NTS

US Army Corps of Engineers
San Fransisco District

Approved | Date | Description | Symbol

Rev. XX
Date: 06/24/2013
Design File no: XXX
Spec No: XX
Drawing Code:
File name: C-01
Plot date:
Dwg scale:
Designed by: S. JIMENEZ
Dwn by: V. ROSSO
Reviewed by: XX
Submitted by: S. JIMENEZ

DEPARTMENT OF THE ARMY
CORPS OF ENGINEERS
SACRAMENTO, CALIFORNIA


HDR
2379 GATEWAY OAKS
SUITE 200
HDR Engineering, Inc. SACRAMENTO, CA 95899-4240

SOUTH SAN FRANCISCO BAY SHORELINE
FLOOD RISK MANAGEMENT FEASIBILITY STUDY
NATIONAL ECONOMIC DEVELOPMENT (NED) PLAN
OVERALL SITE PLAN


Sheet reference number:
G-03

Border Revised 09/30/14, CEDITBLDNG

UPDATE

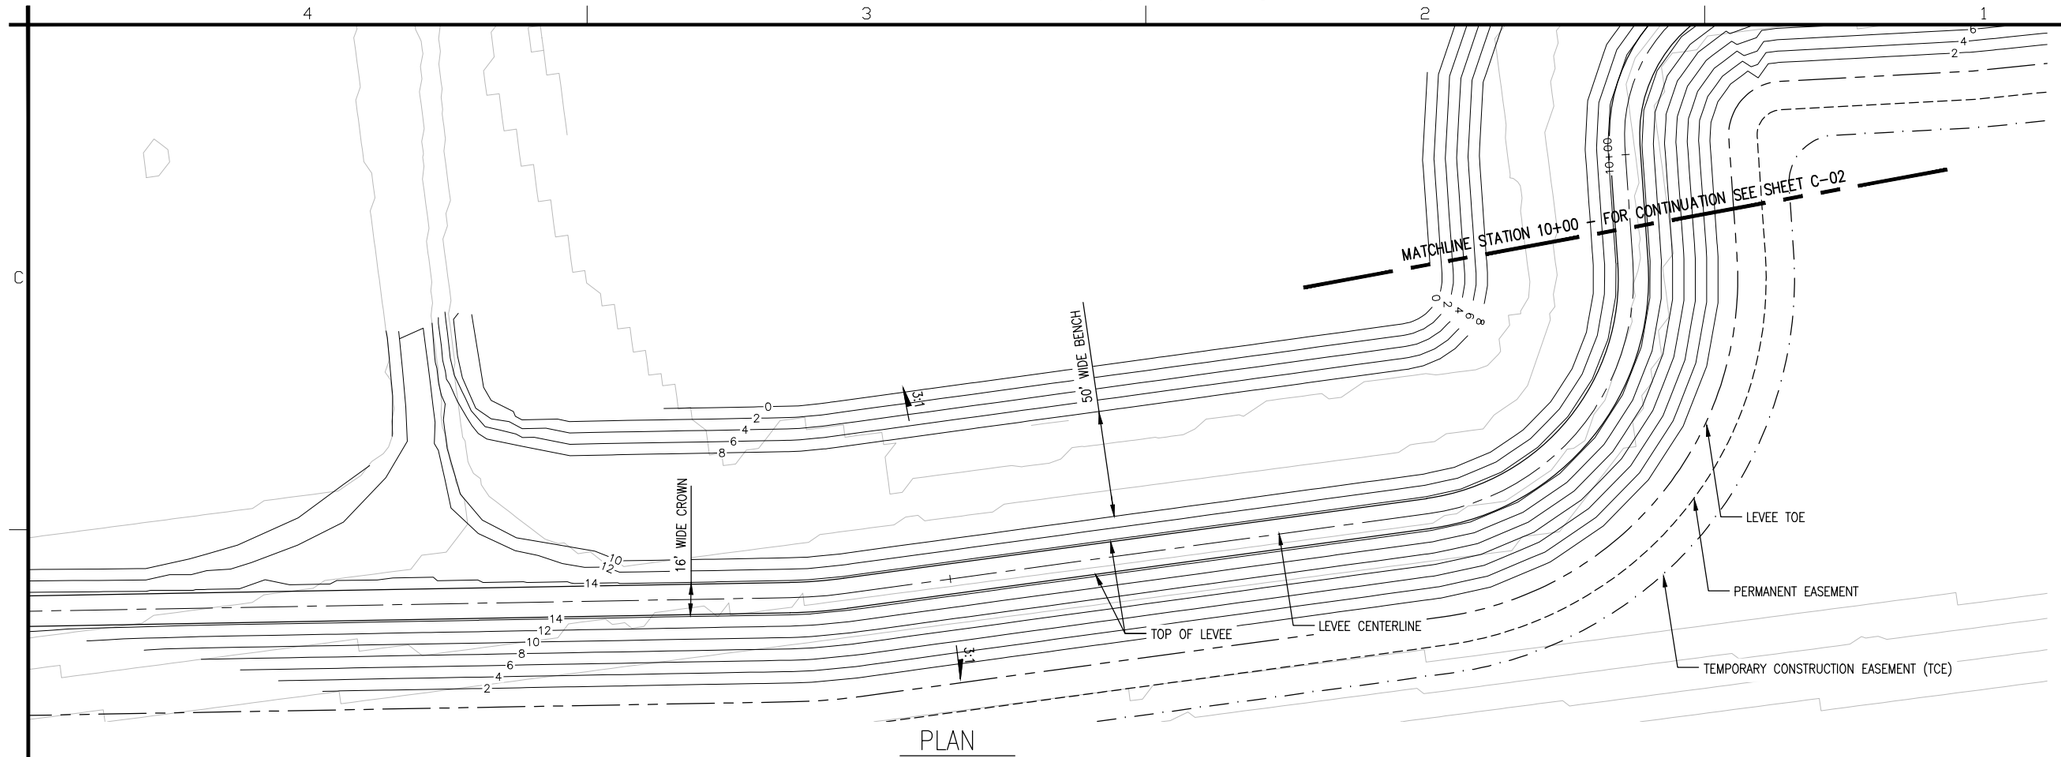

PLAN
SCALE: 1"=40'

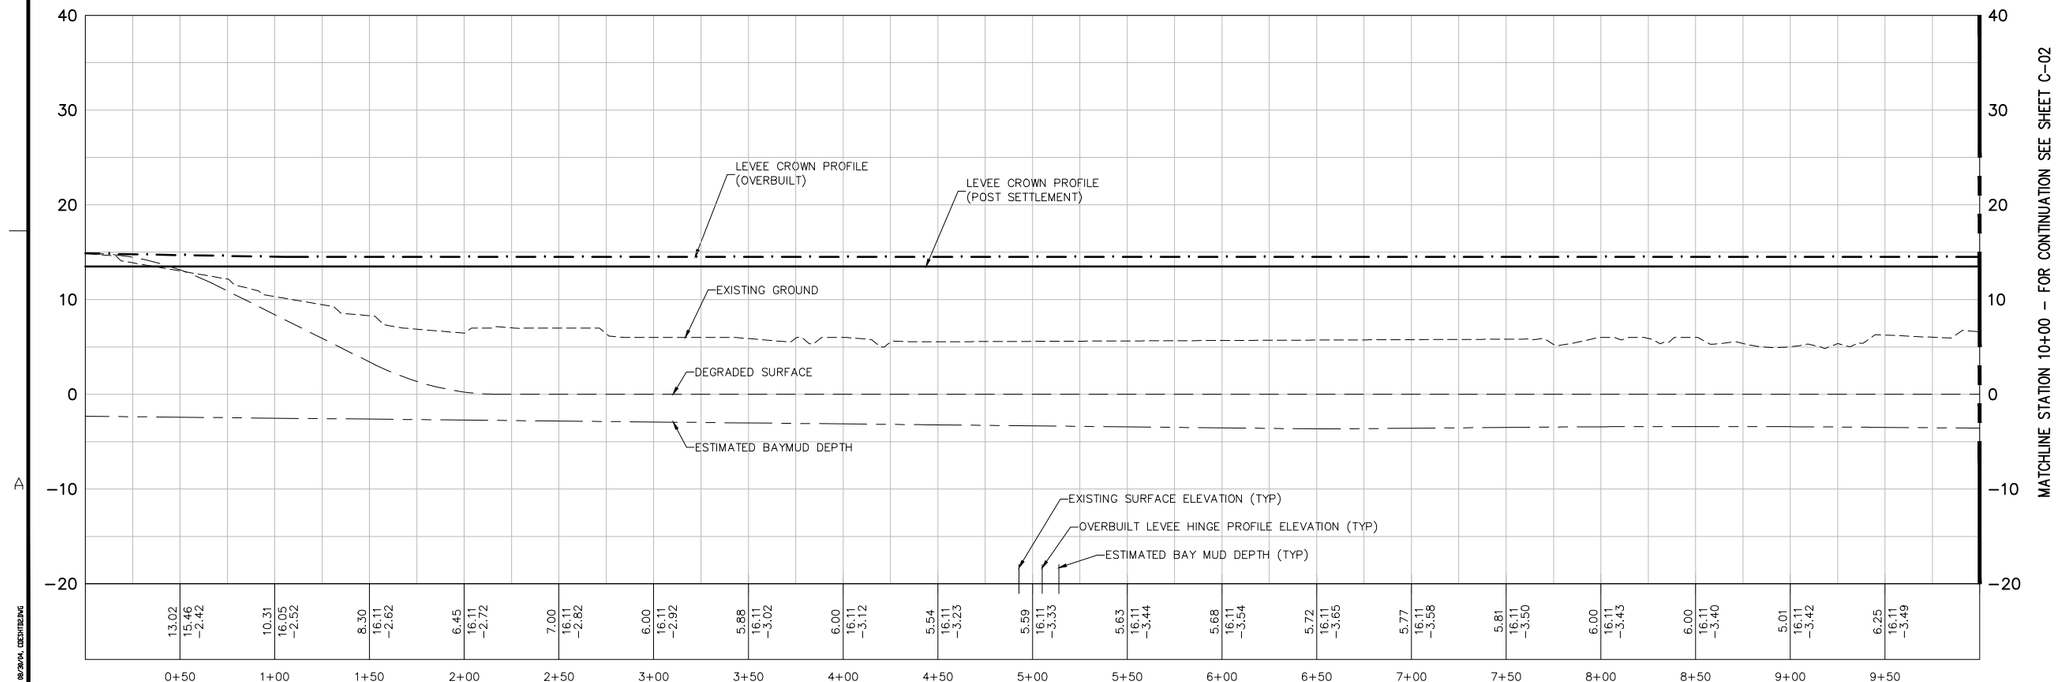

PROFILE
V: SCALE: 1"=5'

US Army Corps of Engineers
San Fransisco District

Approved | Date | Description | Symbol

Rev: XX
Date: 06/24/2013
Design file no: XXX
Drawing Code:
File name: C-01
Plot date:
Dwg scale:
Designed by: S. JIMENEZ
Spec No: XX
Dwn by: V. ROSSO
Reviewed by: XX
Submitted by: S. JIMENEZ

DEPARTMENT OF THE ARMY
CORPS OF ENGINEERS
SACRAMENTO, CALIFORNIA


HDR
2379 GATEWAY OAKS
SUITE 200
HDR Engineering, Inc. SACRAMENTO, CA 95899-4240

SOUTH SAN FRANCISCO BAY SHORELINE
FLOOD RISK MANAGEMENT FEASIBILITY STUDY
NATIONAL ECONOMIC DEVELOPMENT (NED) PLAN
PLAN AND PROFILE STA 0+00 TO STA 10+00


Sheet reference number:
C-01

UPDATE

Border Revised 03/28/14, CEDSTRZENG

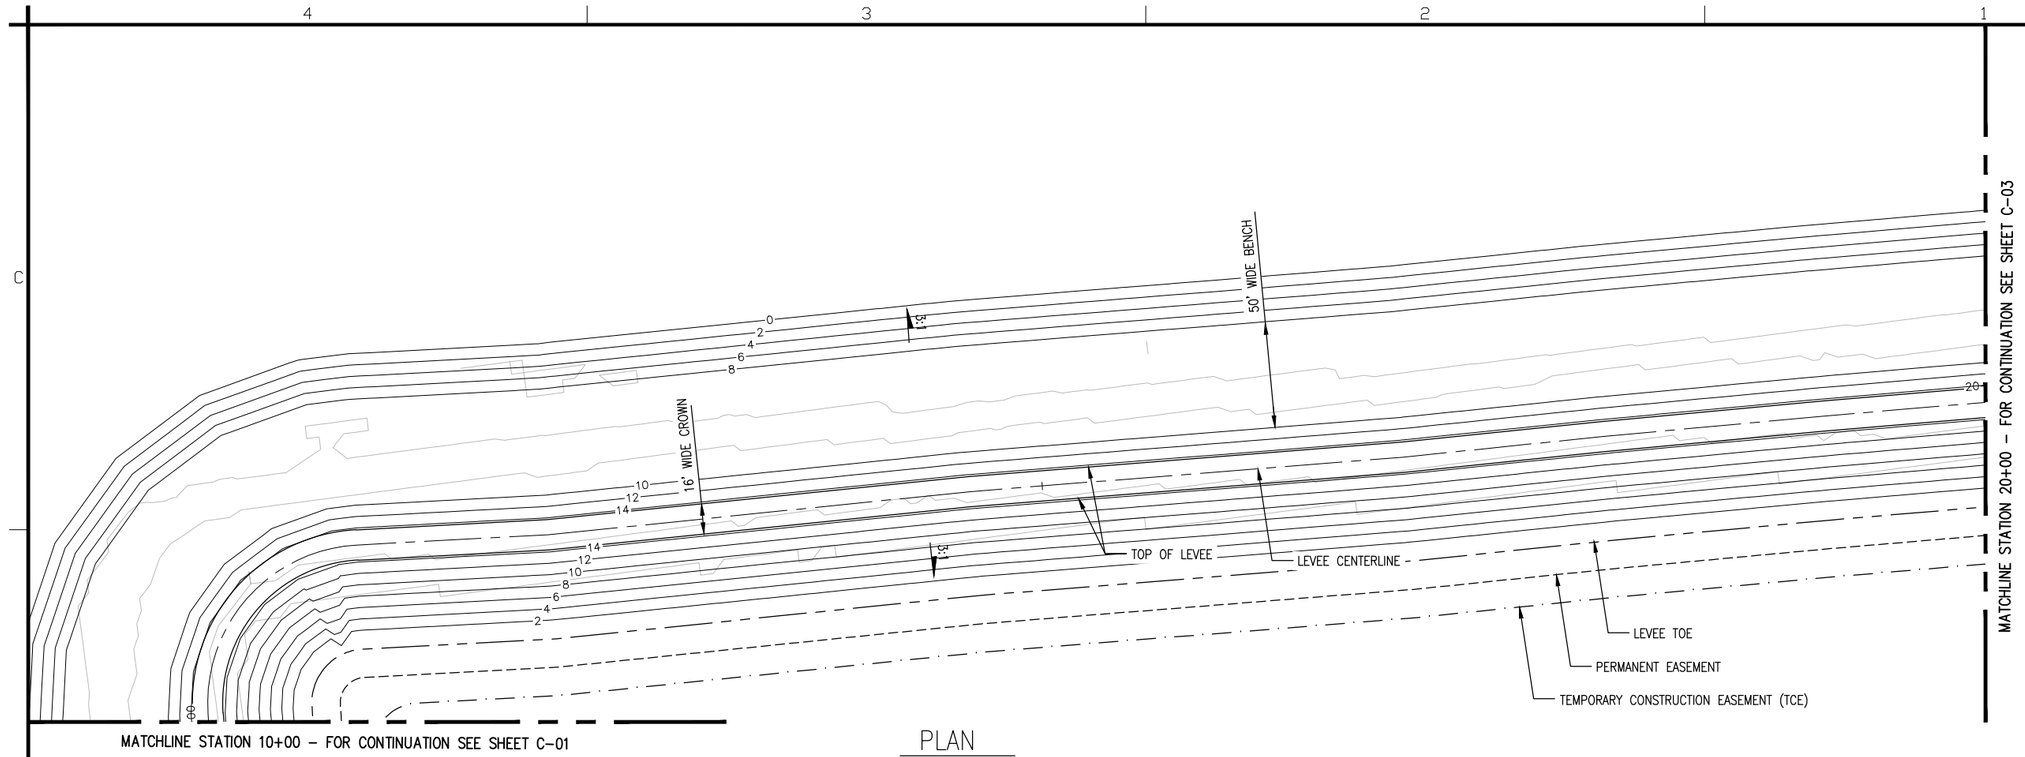

PLAN
SCALE: 1"=40'

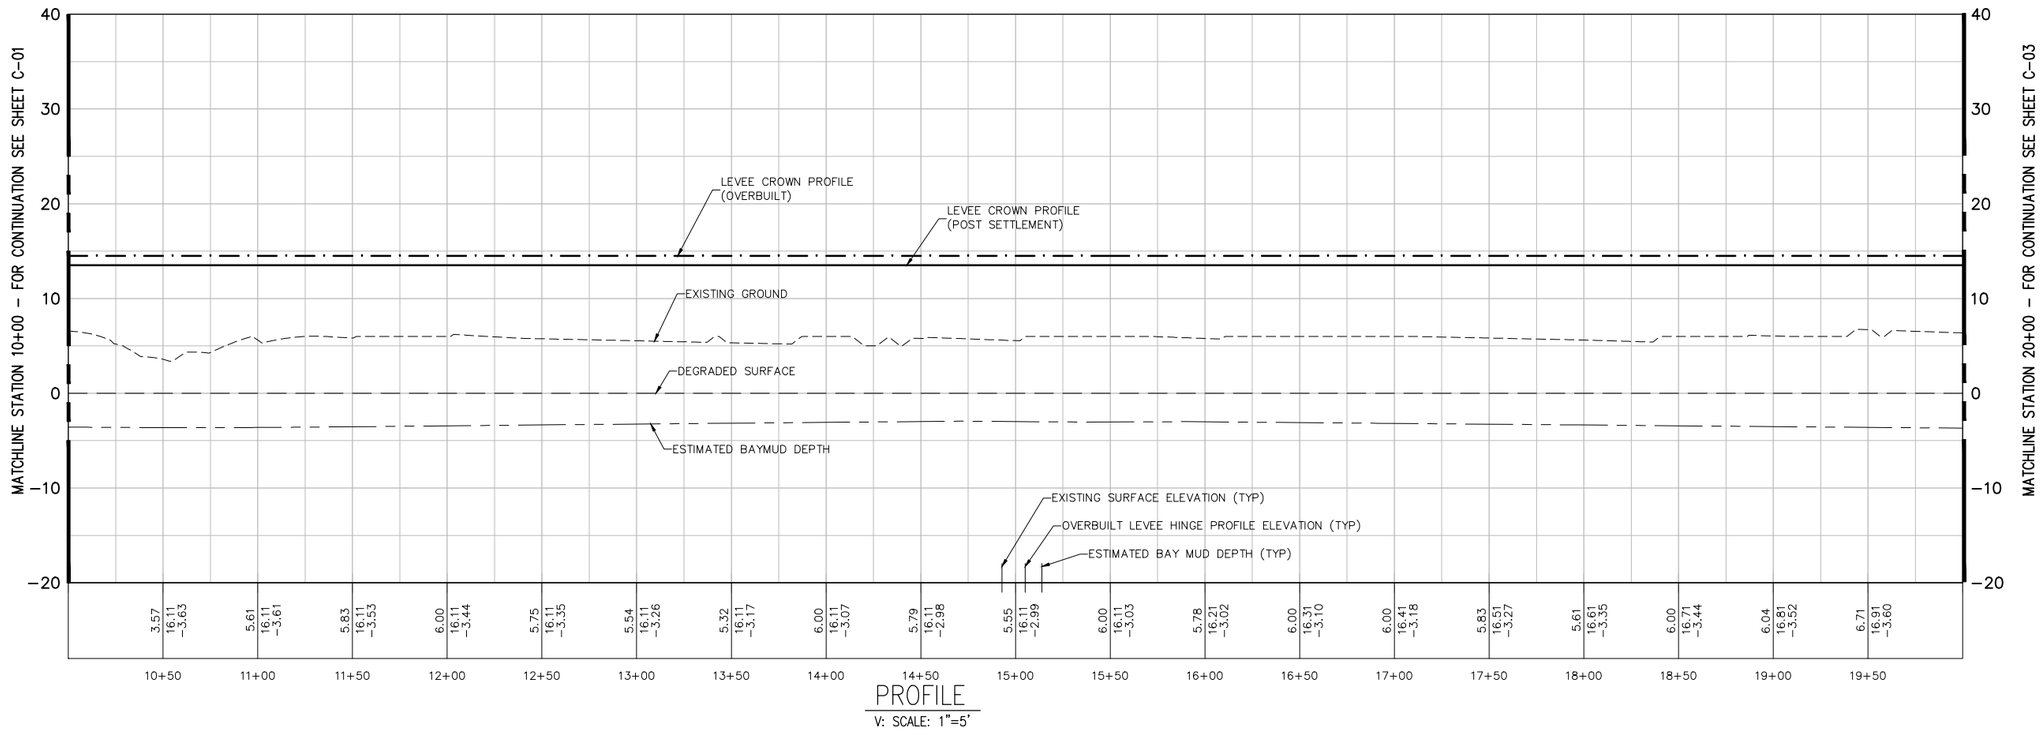

PROFILE
V: SCALE: 1"=5'

US Army Corps of Engineers
San Fransisco District

Approved | Date | Description | Symbol

Rev: XX
Date: 06/24/2013
Design File no: XXX
Drawing Code:
Spec No: XX
File name:
Plot date:
Dwg scale:
Designed by: S. JIMENEZ
Drn by: V. ROSSO
Reviewed by: XX
Submitted by: S. JIMENEZ

DEPARTMENT OF THE ARMY
CORPS OF ENGINEERS
SACRAMENTO, CALIFORNIA

HDR
2379 GATEWAY OAKS
SUITE 200
SACRAMENTO, CA 95899-4240
HDR Engineering, Inc.

SOUTH SAN FRANCISCO BAY SHORELINE
FLOOD RISK MANAGEMENT FEASIBILITY STUDY
NATIONAL ECONOMIC DEVELOPMENT (NED) PLAN
PLAN AND PROFILE STA 10+00 TO STA 20+00


Sheet reference number:
C-02

UPDATE


Border Revised 08/28/14, CEDSTRUDWG

MATCHLINE STATION 20+00 – FOR CONTINUATION SEE SHEET C-02

MATCHLINE STATION 30+00 – FOR CONTINUATION SEE SHEET C-04

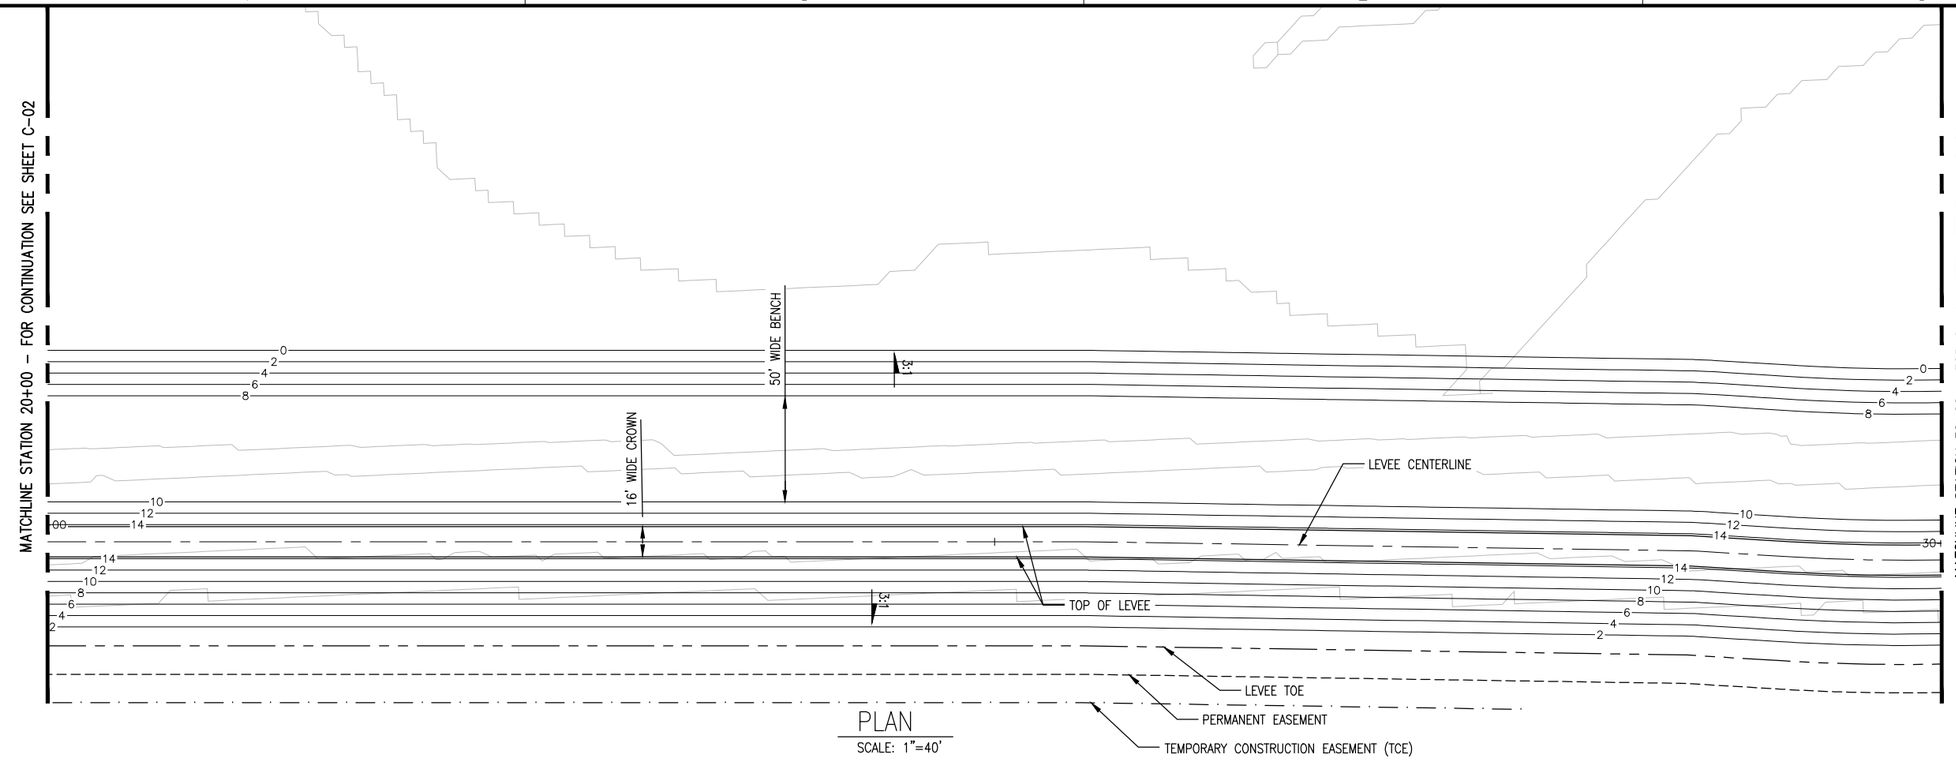

PLAN
SCALE: 1"=40'

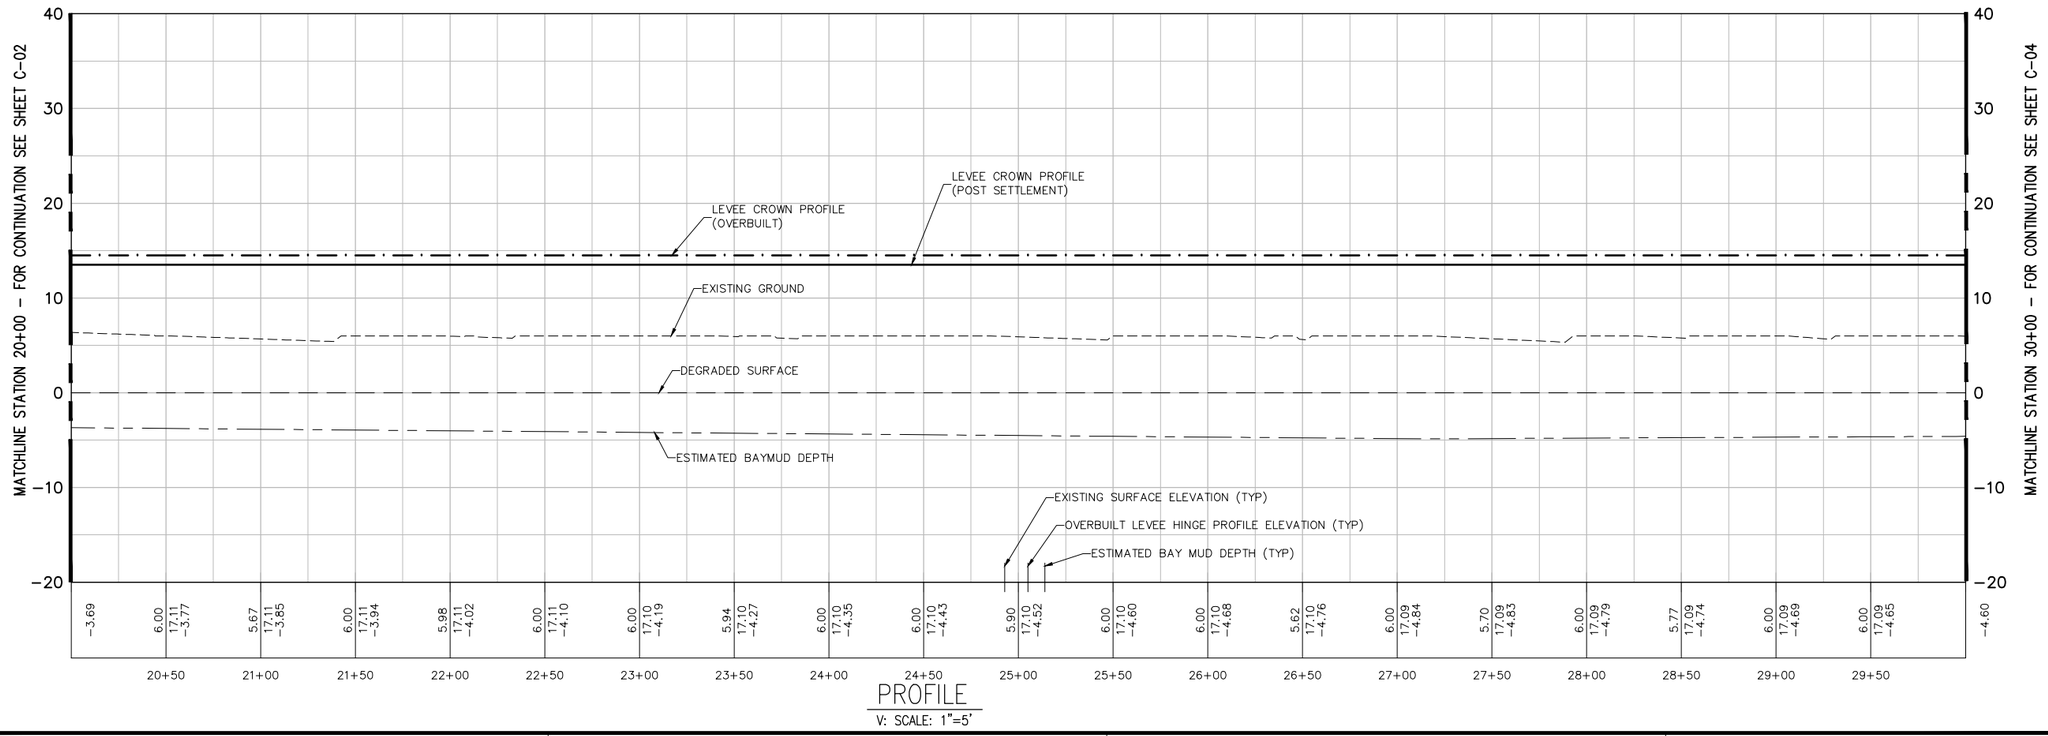

PROFILE
V: SCALE: 1"=5'

H = 1"=40'

V = 1"=5'

US Army Corps of Engineers
San Fransisco District

DEPARTMENT OF THE ARMY
CORPS OF ENGINEERS
SACRAMENTO, CALIFORNIA

HDR
2379 GATEWAY OAKS
SUITE 200
HDR Engineering, Inc. SACRAMENTO, CA 95899-4240

Designed by: S. JIMENEZ
Dwn by: V. ROSSI
Reviewed by: XX
Submitted by: S. JIMENEZ

Spec No: XX

Date: 06/24/2013
Design File no: XXX
Drawing Code:
File name: C-01
Plot date:
Dwg scale:

Rev. XX

SOUTH SAN FRANCISCO BAY SHORELINE
FLOOD RISK MANAGEMENT FEASIBILITY STUDY
NATIONAL ECONOMIC DEVELOPMENT (NED) PLAN
PLAN AND PROFILE STA 20+00 TO STA 30+00

Sheet reference number:
C-03

UPDATE

Border Revised 08/29/04, DESIGNED

MATCHLINE STATION 30+00 – FOR CONTINUATION SEE SHEET C-03

16' WIDE CROWN

LEVEE CENTERLINE

TOP OF LEVEE

LEVEE TOE

PERMANENT EASEMENT

TEMPORARY CONSTRUCTION EASEMENT (TCE)

50' WIDE BENCH

3:1

3:1

MATCHLINE STATION 40+00 – FOR CONTINUATION SEE SHEET C-05

N

40' 20' 0 40'


H = 1"=40'

5' 2.5' 0 5'

V = 1"=5'

PLAN

SCALE: 1"=40'

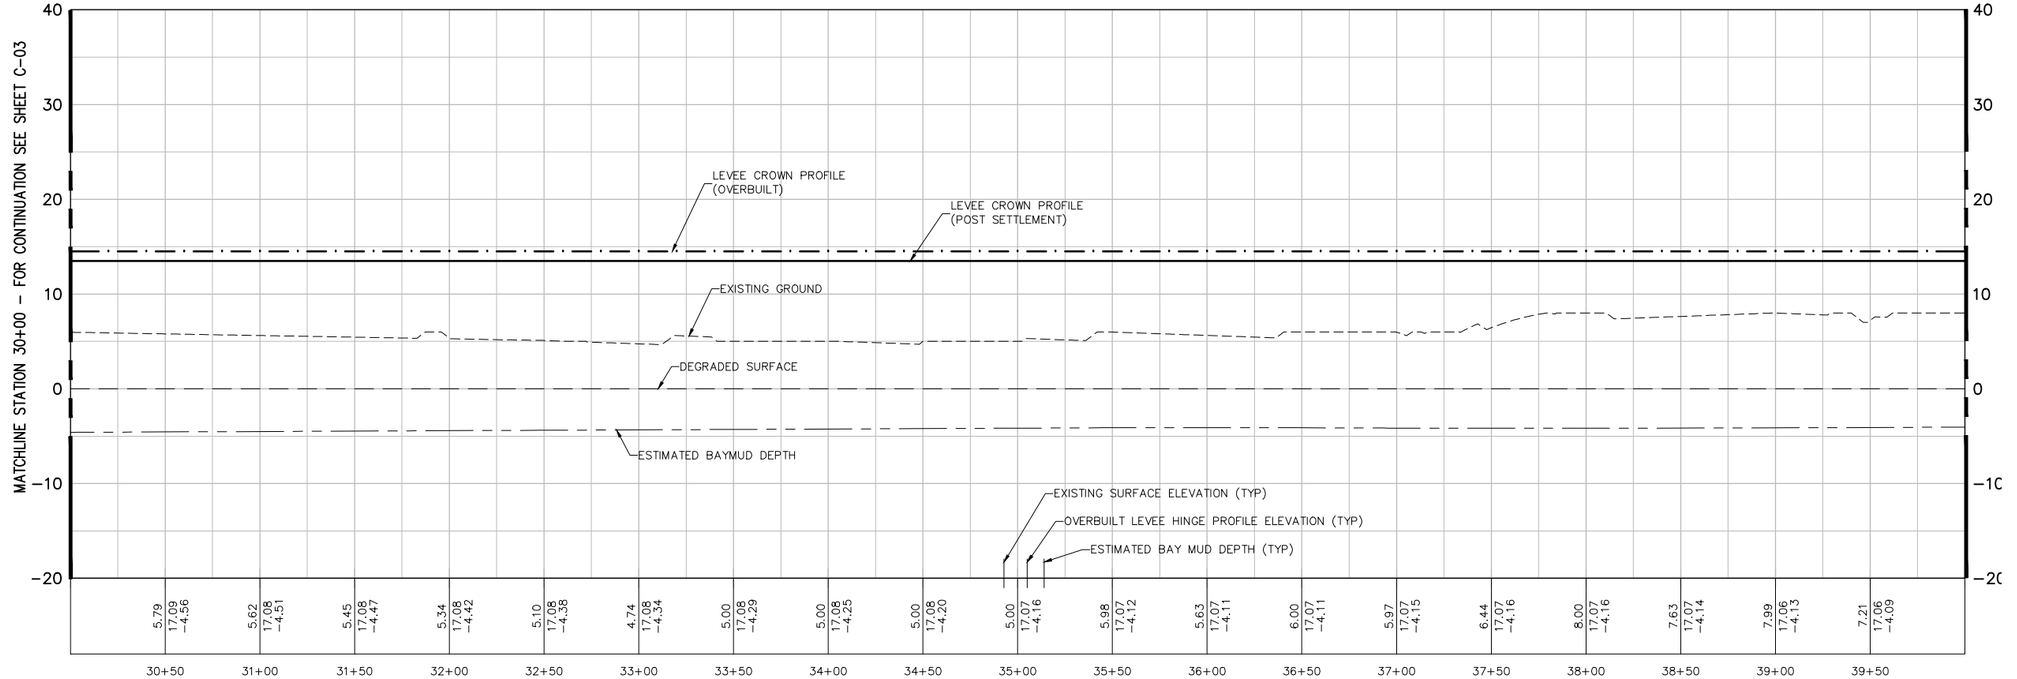

PROFILE

V: SCALE: 1"=5'

US Army Corps of Engineers
San Fransisco District

No.	Description	Date	Approved

Rev: XX

Date: 06/24/2013
Design File no: XXX
Drawing Code:
File name: C-01
Plot date:
Dwg scale:

Designed by: S. JIMENEZ
Spec No: XX
Dwn by: V. ROSSO
Reviewed by: XX
Submitted by: S. JIMENEZ

DEPARTMENT OF THE ARMY
CORPS OF ENGINEERS
SACRAMENTO, CALIFORNIA


HDR
2379 GATEWAY OAKS
SUITE 200
HDR Engineering, Inc. SACRAMENTO, CA 95899-4240

SOUTH SAN FRANCISCO BAY SHORELINE
FLOOD RISK MANAGEMENT FEASIBILITY STUDY
NATIONAL ECONOMIC DEVELOPMENT (NED) PLAN
PLAN AND PROFILE STA 30+00 TO STA 40+00


Sheet reference number:
C-04

UPDATE

Border Revised 03/28/14, CEISTREDING

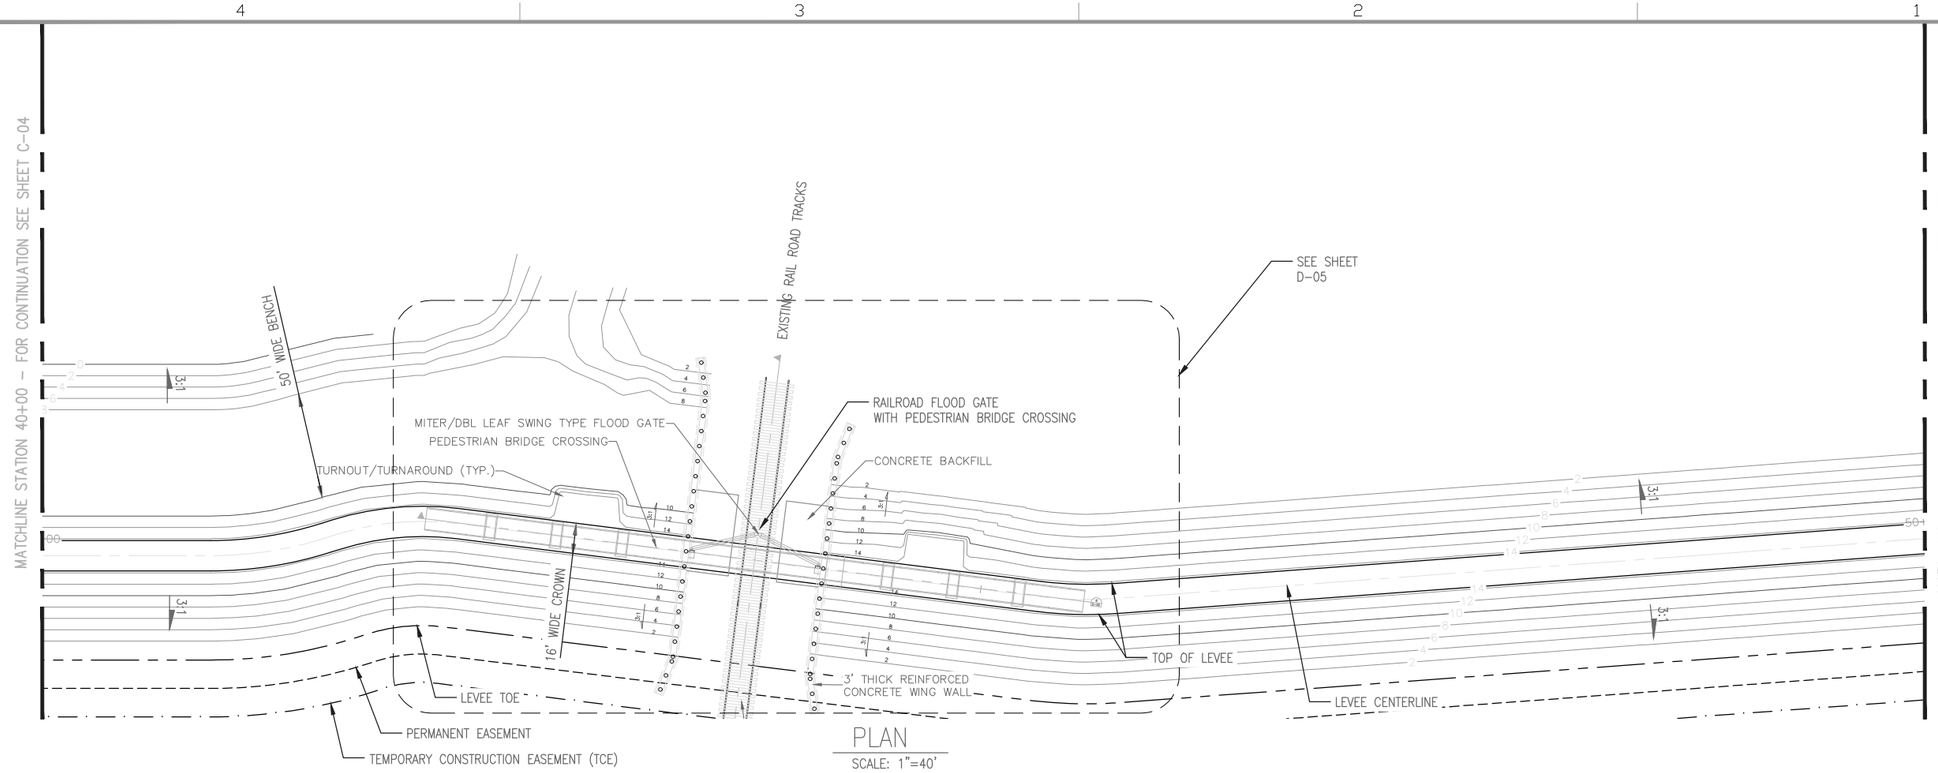

PLAN
SCALE: 1"=40'

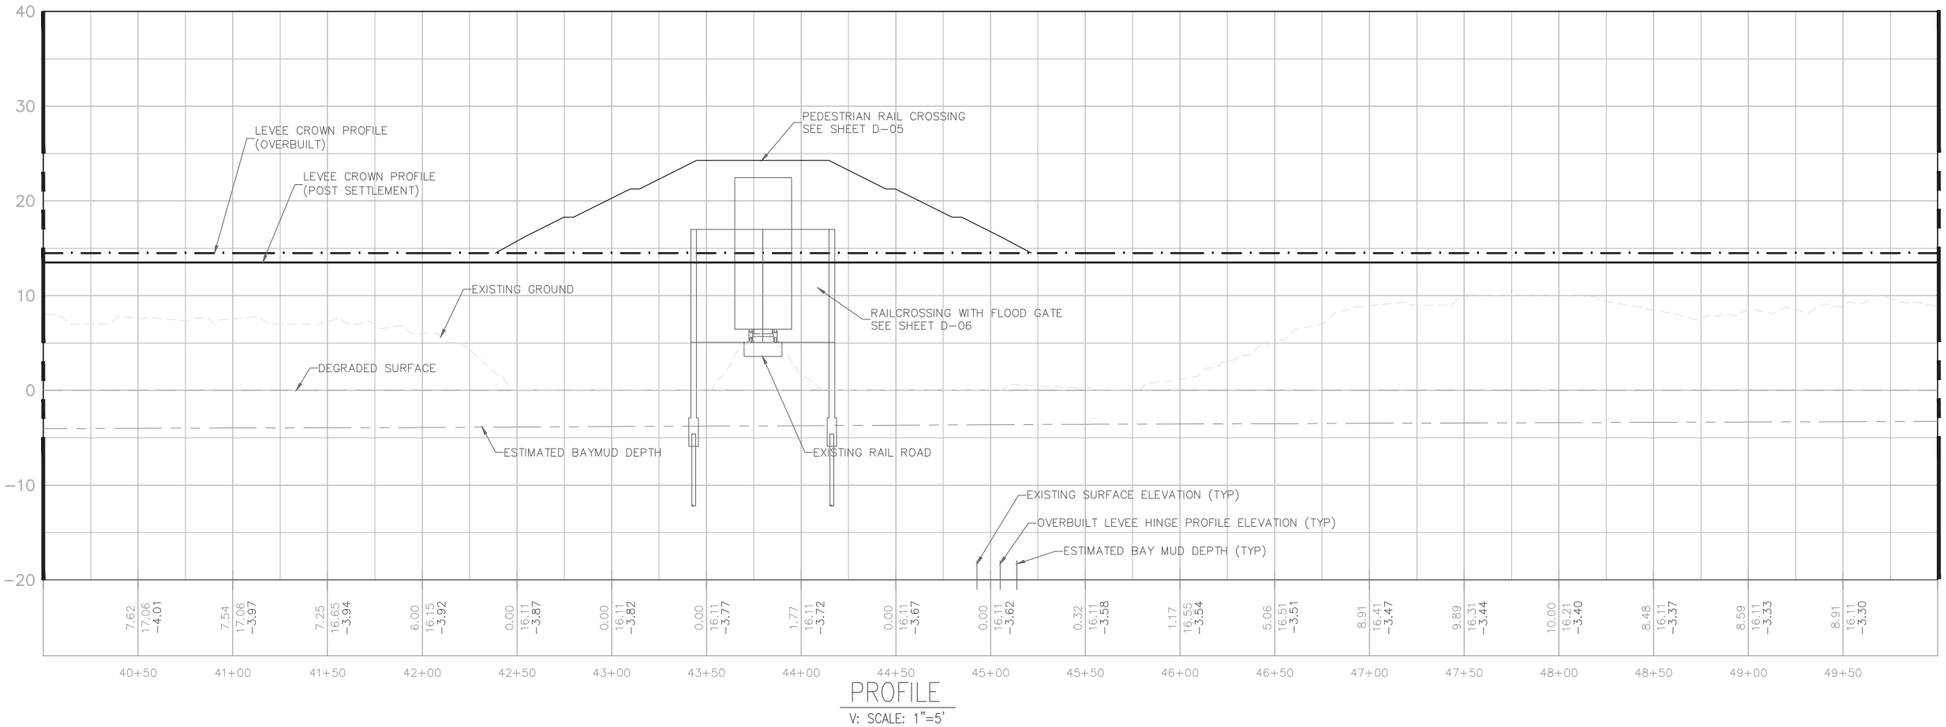

PROFILE
V: SCALE: 1"=5'

N

40' 20' 0 40'
H = 1"=40'

5' 2.5' 0 5'
V = 1"=5'

US Army Corps of Engineers
San Fransisco District

Rev.	Description	Date	Approved
XX			

Date: 06/24/2013
Design file no: XXX
Drawing Code:
File name:
Plot date:
Dwg scale: C-01

Designed by: S. JIMENEZ
Dwn by: V. RUSSO
Spec No: XX
Reviewed by: XX
Submitted by: S. JIMENEZ

DEPARTMENT OF THE ARMY
CORPS OF ENGINEERS
SACRAMENTO, CALIFORNIA

HDR
2379 GATEWAY OAKS
SUITE 200
SACRAMENTO, CA 95899-4240
HDR Engineering, Inc.


SOUTH SAN FRANCISCO BAY SHORELINE
FLOOD RISK MANAGEMENT FEASIBILITY STUDY
NATIONAL ECONOMIC DEVELOPMENT (NED) PLAN

PLAN AND PROFILE STA 40+00 TO STA 50+00


Sheet reference number:
C-05

UPDATE

Border Revised 08/26/04, 02/07/12SVG

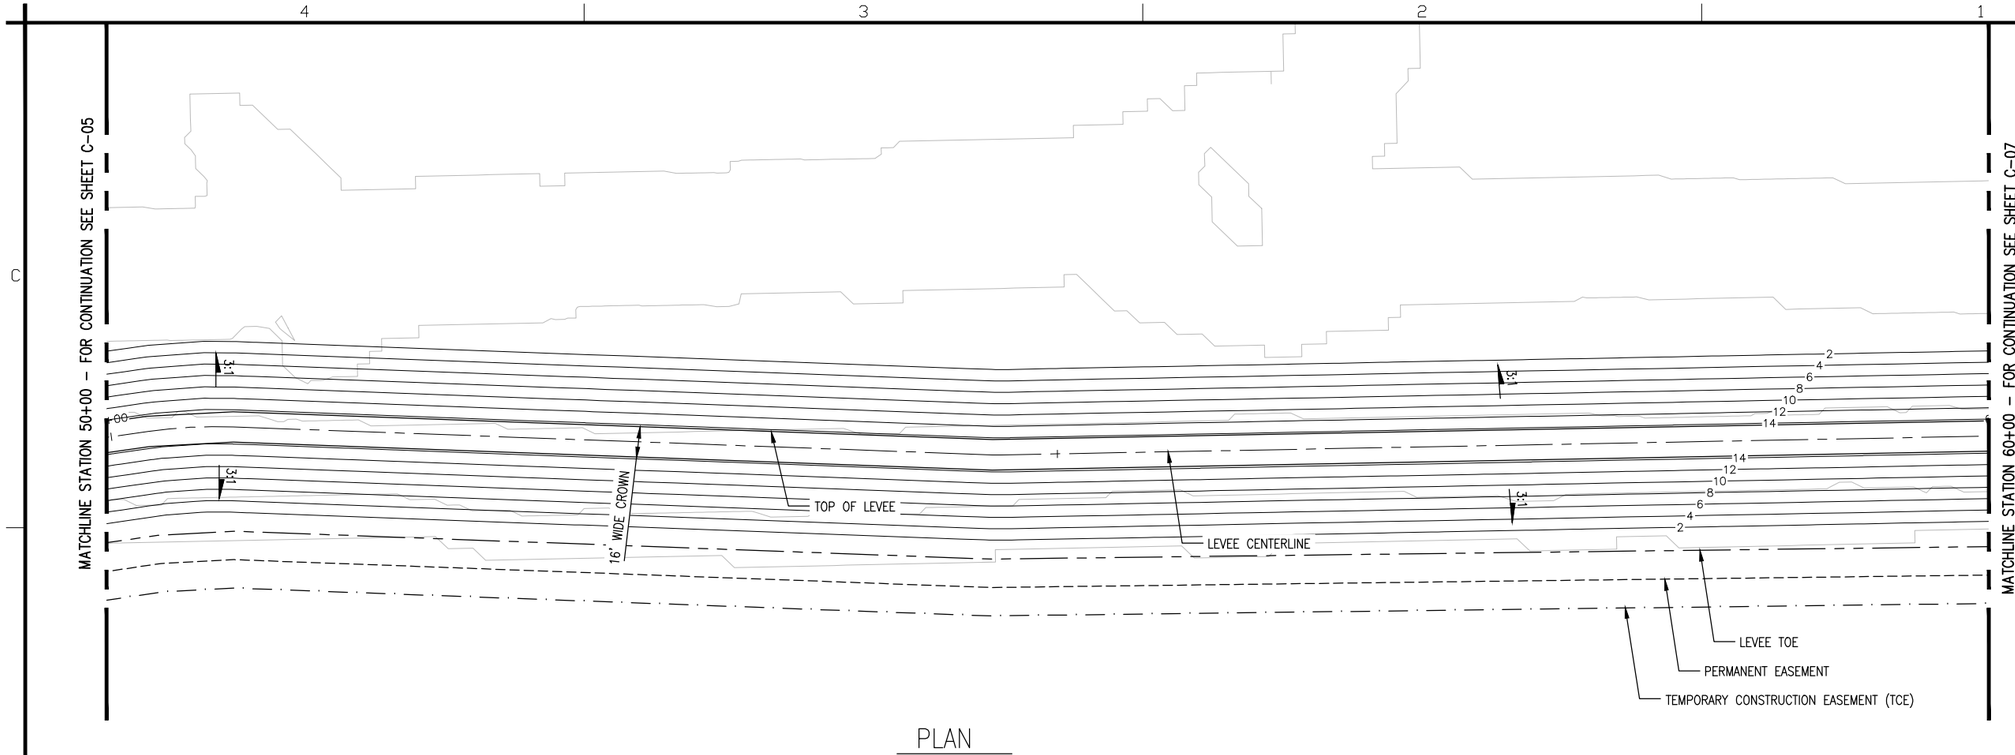

PLAN
SCALE: 1"=40'

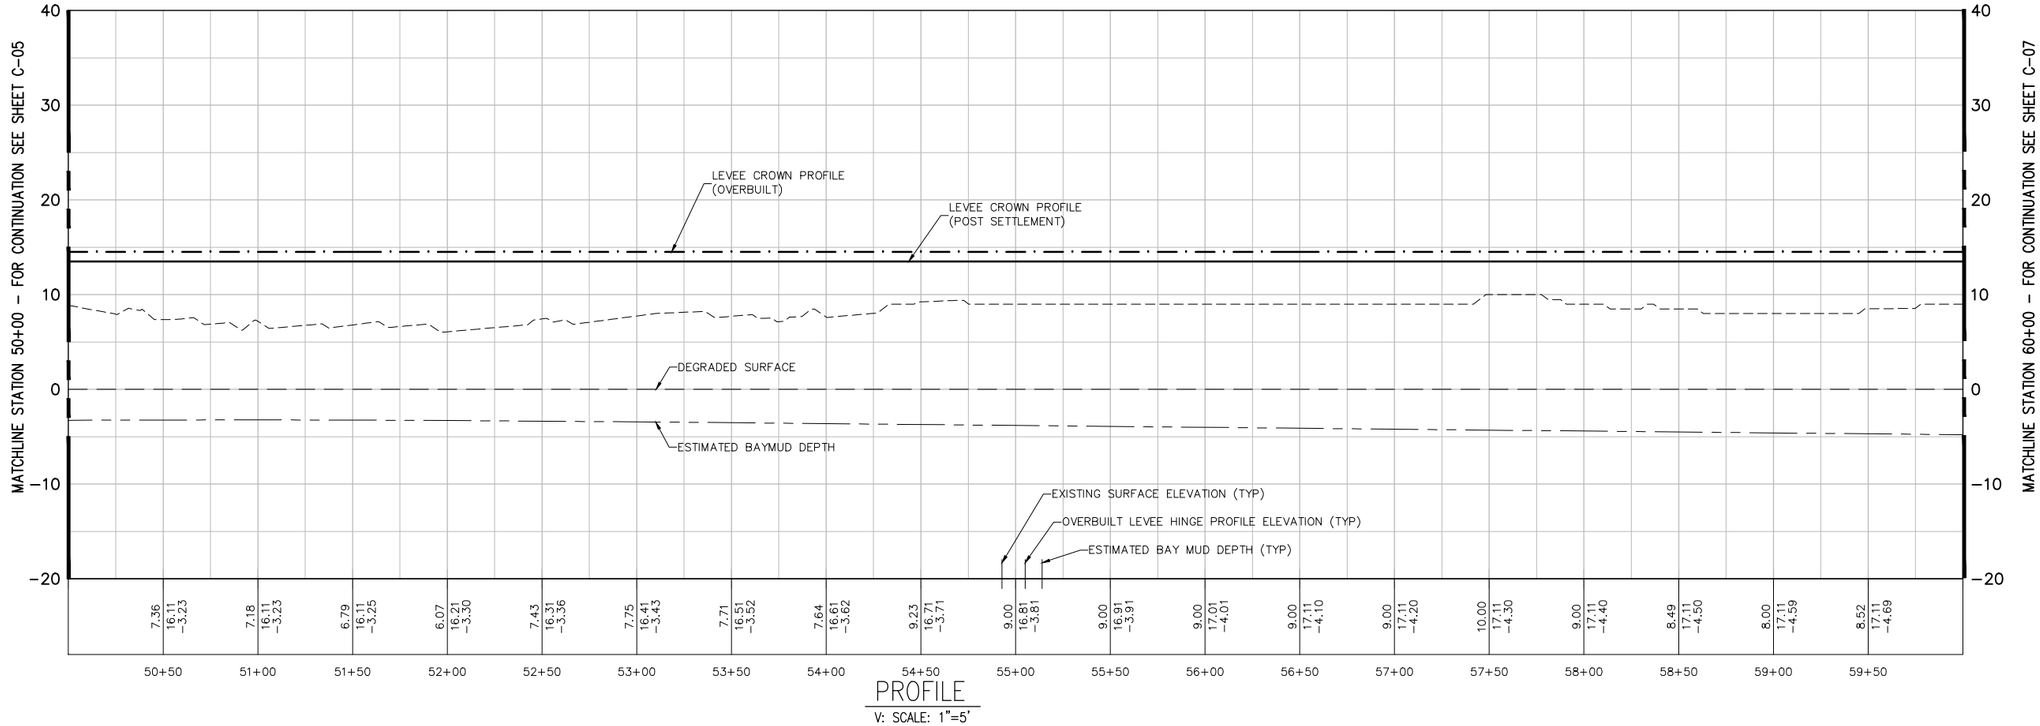

PROFILE
V: SCALE: 1"=5'

N

40' 20' 0 40'
H = 1"=40'
5' 2.5' 0 5'
V = 1"=5'

US Army Corps of Engineers
San Fransisco District

No.	Description	Date	Approved

Rev: XX
Date: 06/13/2023
Design File no: XXX
Drawing Code:
File name: C-01
Plot date:
Dwg scale:
Designed by: S. JIMENEZ
Drn by: V. RUSSO
Spec No: XX
Reviewed by: XX
Submitted by: S. JIMENEZ

DEPARTMENT OF THE ARMY
CORPS OF ENGINEERS
SACRAMENTO, CALIFORNIA


HDR
2379 GATEWAY OAKS
SUITE 200
HDR Engineering, Inc. SACRAMENTO, CA 95899-4240

SOUTH SAN FRANCISCO BAY SHORELINE
FLOOD RISK MANAGEMENT FEASIBILITY STUDY
NATIONAL ECONOMIC DEVELOPMENT (NED) PLAN
PLAN AND PROFILE STA 50+00 TO STA 60+00


Sheet reference number:
C-06

UPDATE

Border Revised 08/28/14, CEISTEZING

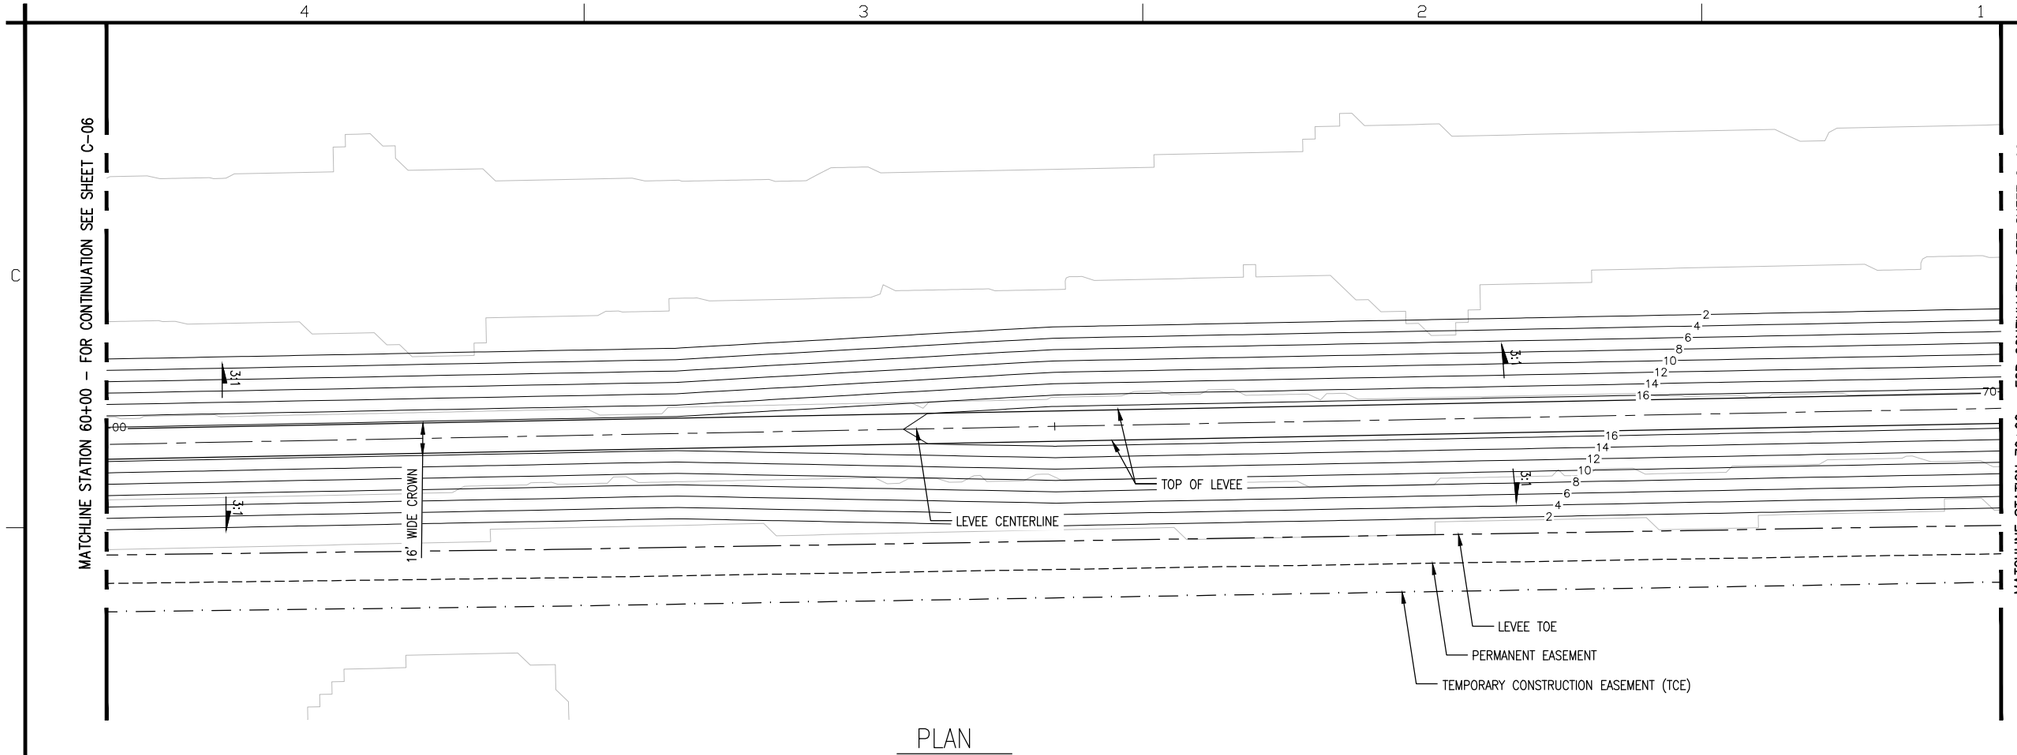

PLAN
SCALE: 1"=40'

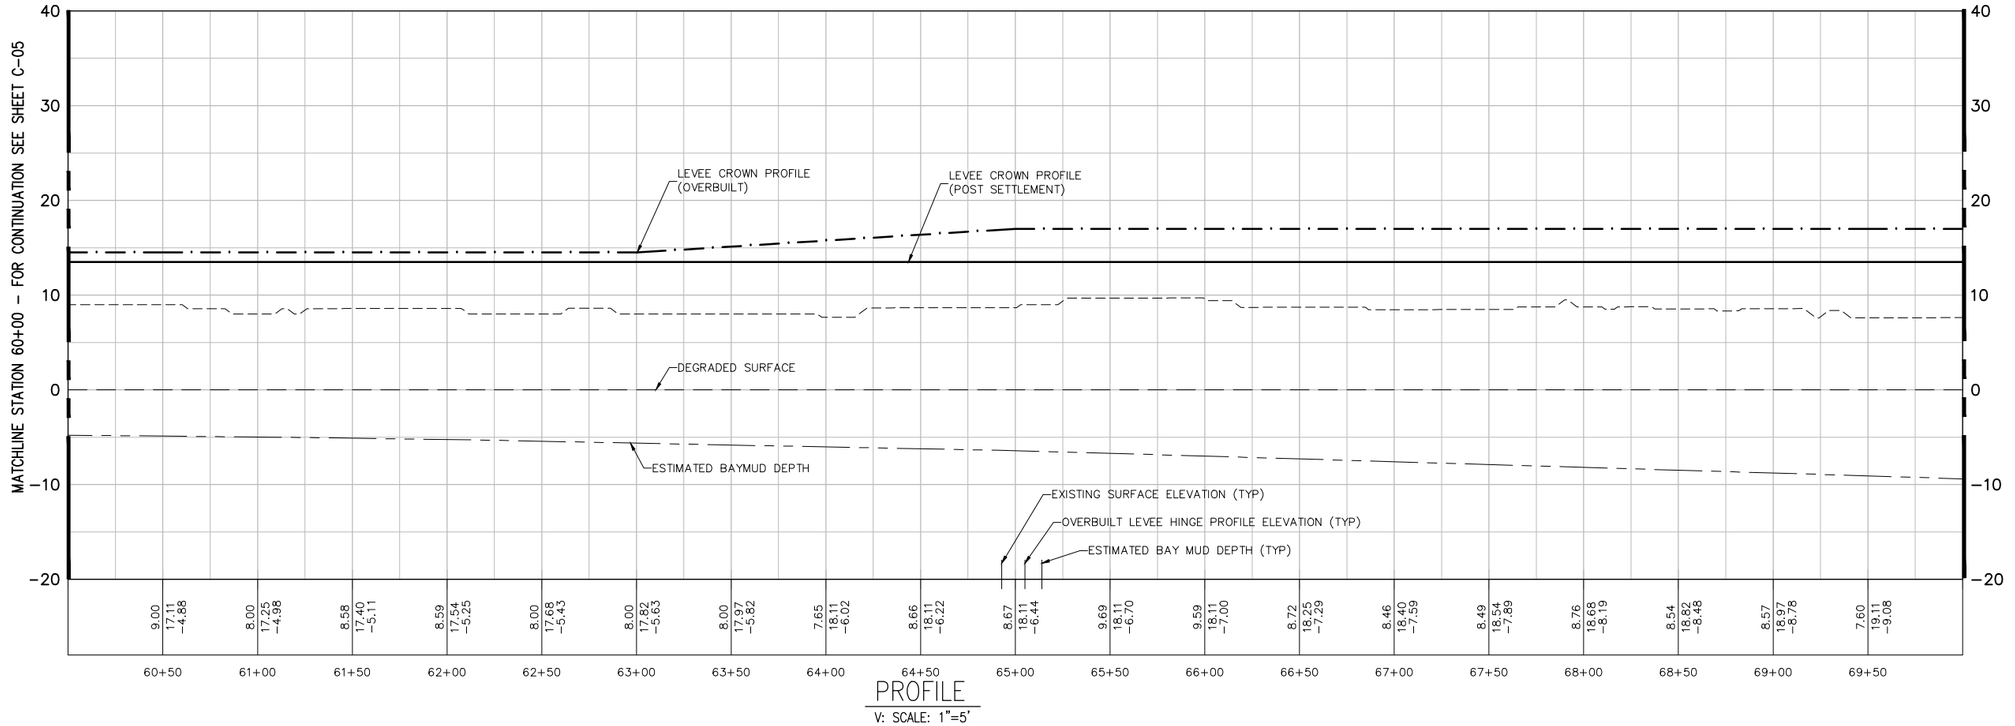

PROFILE
V: SCALE: 1"=5'

N

40' 20' 0 40'
H = 1"=40'
5' 2.5' 0 5'
V = 1"=5'

US Army Corps of Engineers
San Fransisco District

No.	Description	Date	Approved

Rev: XX
Date: 06/24/2013
Design File no: XXX
Spec No: XX
Drawing Code:
File name: C-01
Plot date:
Dwg scale:
Designed by: S. JIMENEZ
Dwn by: V. RUSSO
Reviewed by: XX
Submitted by: S. JIMENEZ

DEPARTMENT OF THE ARMY
CORPS OF ENGINEERS
SACRAMENTO, CALIFORNIA

HDR
HDR Engineering, Inc.
2379 GATEWAY OAKS
SUITE 200
SACRAMENTO, CA 95899-4240

SOUTH SAN FRANCISCO BAY SHORELINE
FLOOD RISK MANAGEMENT FEASIBILITY STUDY
NATIONAL ECONOMIC DEVELOPMENT (NED) PLAN
PLAN AND PROFILE STA 60+00 TO STA 70+00


Sheet reference number:
C-07

UPDATE

Border Revised 08/28/14, CEDSTRUDWG


MATCHLINE STATION 70+00 – FOR CONTINUATION SEE SHEET C-07

MATCHLINE STATION 80+00 – FOR CONTINUATION SEE SHEET C-09

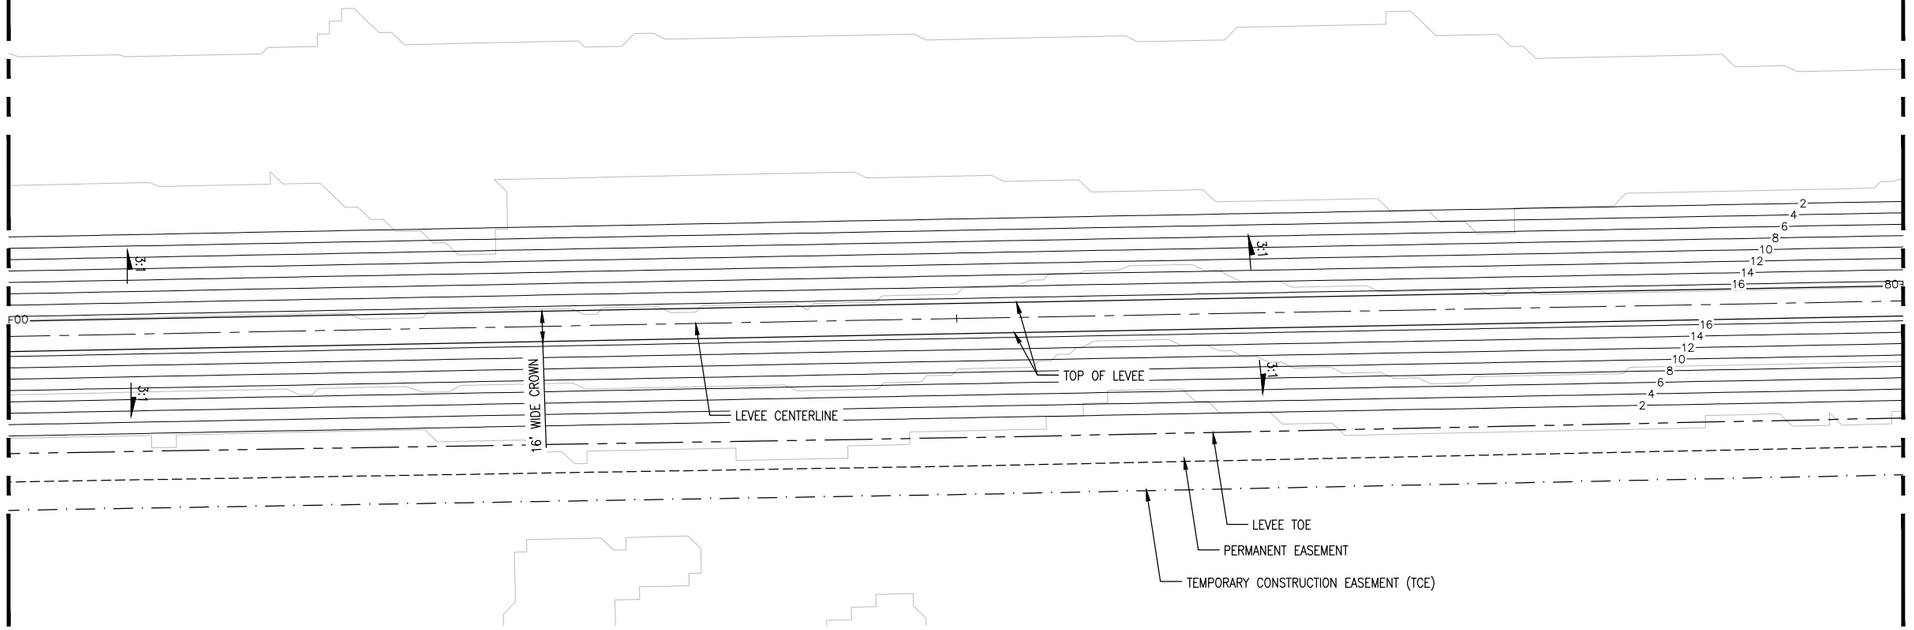

PLAN

SCALE: 1"=40'

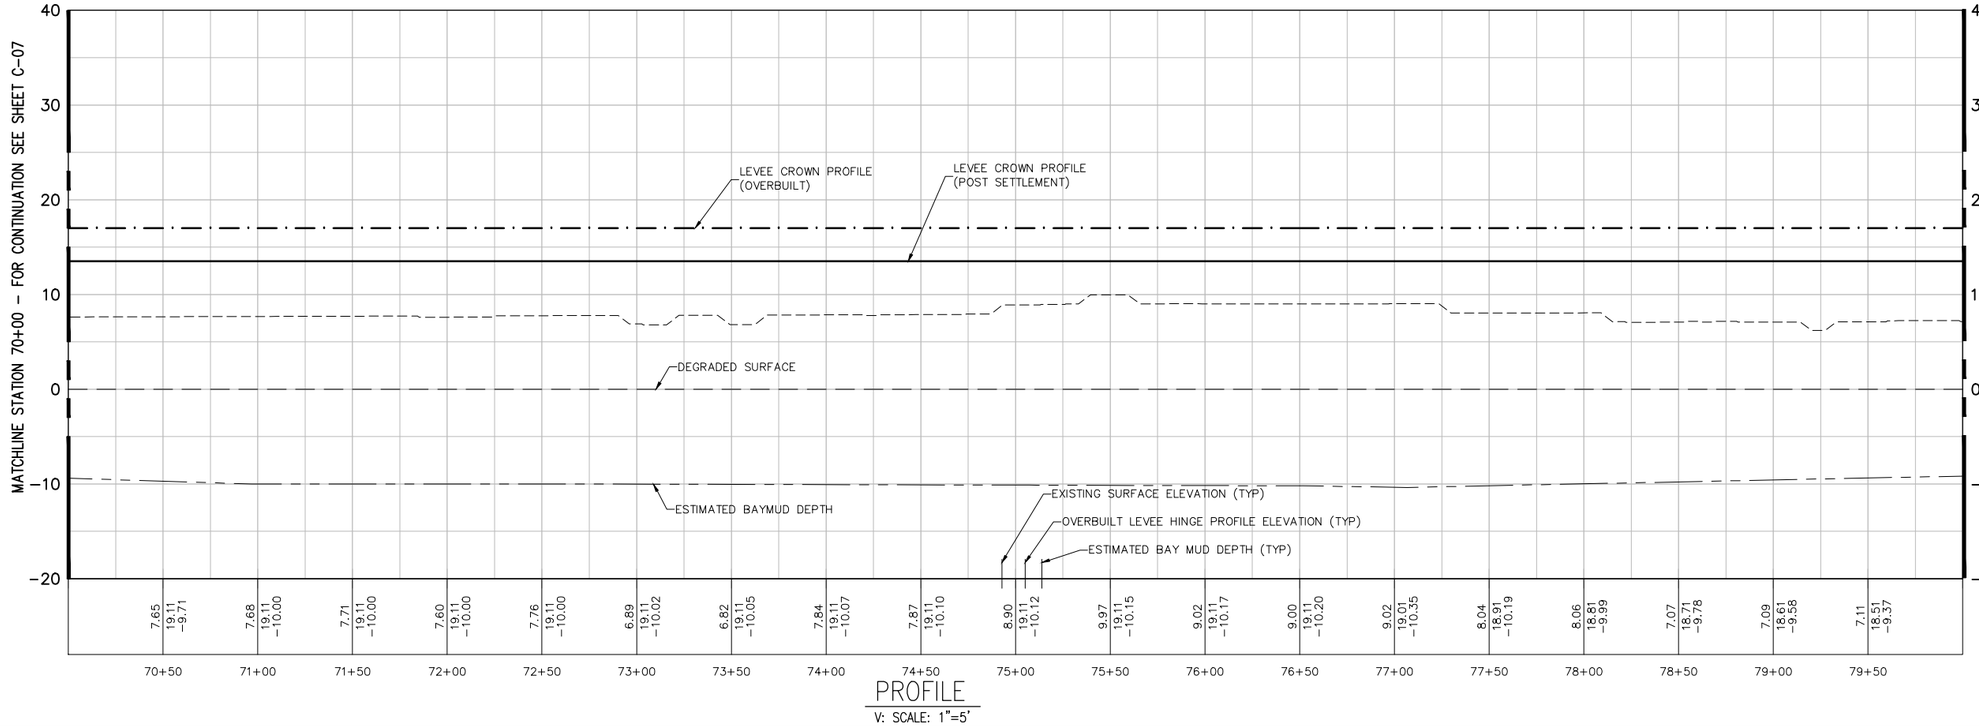

PROFILE

V: SCALE: 1"=5'

N

40' 20' 0 40'

H = 1"=40'

5' 2.5' 0 5'

V = 1"=5'

US Army Corps of Engineers
San Fransisco District

No.	Description	Date	Approved

Rev: XX

Date: 06/24/2013

Design File no: XXX

Spec No: XX

Drawing Code:

File name: C-08
Plot date:
Dwg scale:

Designed by: S. JIMENEZ

Drn by: V. ROSSO

Reviewed by: XX

Submitted by: S. JIMENEZ

DEPARTMENT OF THE ARMY
CORPS OF ENGINEERS
SACRAMENTO, CALIFORNIA

HDR

2379 GATEWAY OAKS
SUITE 200
SACRAMENTO, CA 95899-4240

HDR Engineering, Inc.

SOUTH SAN FRANCISCO BAY SHORELINE
FLOOD RISK MANAGEMENT FEASIBILITY STUDY
NATIONAL ECONOMIC DEVELOPMENT (NED) PLAN
PLAN AND PROFILE STA 70+00 TO STA 80+00

Sheet reference number:
C-08

UPDATE

Border Revised 08/28/14, CEISTEEVNG

MATCHLINE STATION 80+00 – FOR CONTINUATION SEE SHEET C-08

MATCHLINE STATION 90+00 – FOR CONTINUATION SEE SHEET C-10

N

40' 20' 0 40'

H = 1"=40'

5' 2.5' 0 5'

V = 1"=5'

3:1

3:1

3:1

3:1

FOO

90

2 4 6 8 10 12 14 16

16 14 12 10 8 6 4 2

16' WIDE CROWN

TOP OF LEVEE

LEVEE CENTERLINE

LEVEE TOE

PERMANENT EASEMENT

TEMPORARY CONSTRUCTION EASEMENT (TCE)

PLAN

SCALE: 1"=40'

MATCHLINE STATION 80+00 – FOR CONTINUATION SEE SHEET C-08

MATCHLINE STATION 90+00 – FOR CONTINUATION SEE SHEET C-10

40 30 20 10 0 −10 −20

LEVEE CROWN PROFILE (OVERBUILT)

LEVEE CROWN PROFILE (POST SETTLEMENT)

EXISTING GROUND

DEGRADED SURFACE

ESTIMATED BAYMUD DEPTH

EXISTING SURFACE ELEVATION (TYP)

OVERBUILT LEVEE HINGE PROFILE ELEVATION (TYP)

ESTIMATED BAY MUD DEPTH (TYP)

80+50	81+00	81+50	82+00	82+50	83+00	83+50	84+00	84+50	85+00	85+50	86+00	86+50	87+00	87+50	88+00	88+50	89+00	89+50
6.50	6.57	6.36	6.40	6.43	6.47	6.51	6.54	6.83	7.61	7.65	7.68	7.72	7.39	8.27	8.87	9.47	9.08	9.50
18.31	18.21	18.11	18.11	18.11	18.11	18.11	18.21	18.31	18.41	18.51	18.61	18.71	18.81	18.91	19.01	19.11	19.11	19.11
−8.97	−8.76	−8.56	−8.35	−8.15	−7.94	−7.74	−7.54	−7.62	−8.26	−9.08	−9.91	−10.74	−11.57	−12.39	−13.22	−14.04	−14.24	−14.41

PROFILE

V: SCALE: 1"=5'

US Army Corps of Engineers
San Fransisco District

No.	Description	Date	Approved

Designed by: S. JIMENEZ
Date: 06/24/2013
Design File no: XXX
Spec No: XX
Drawing Code:
Dwn by: V. ROSSO
Reviewed by: XX
Submitted by: S. JIMENEZ
File name: C-01
Plot date:
Dwg scale:
Rev: XX

DEPARTMENT OF THE ARMY
CORPS OF ENGINEERS
SACRAMENTO, CALIFORNIA


HDR
HDR Engineering, Inc.
2379 GATEWAY OAKS
SUITE 200
SACRAMENTO, CA 95899-4240

SOUTH SAN FRANCISCO BAY SHORELINE
FLOOD RISK MANAGEMENT FEASIBILITY STUDY
NATIONAL ECONOMIC DEVELOPMENT (NED) PLAN
PLAN AND PROFILE STA 80+00 TO STA 90+00


Sheet reference number:
C-09

UPDATE

Border Revised 08/28/14, CEDSTRTEWG

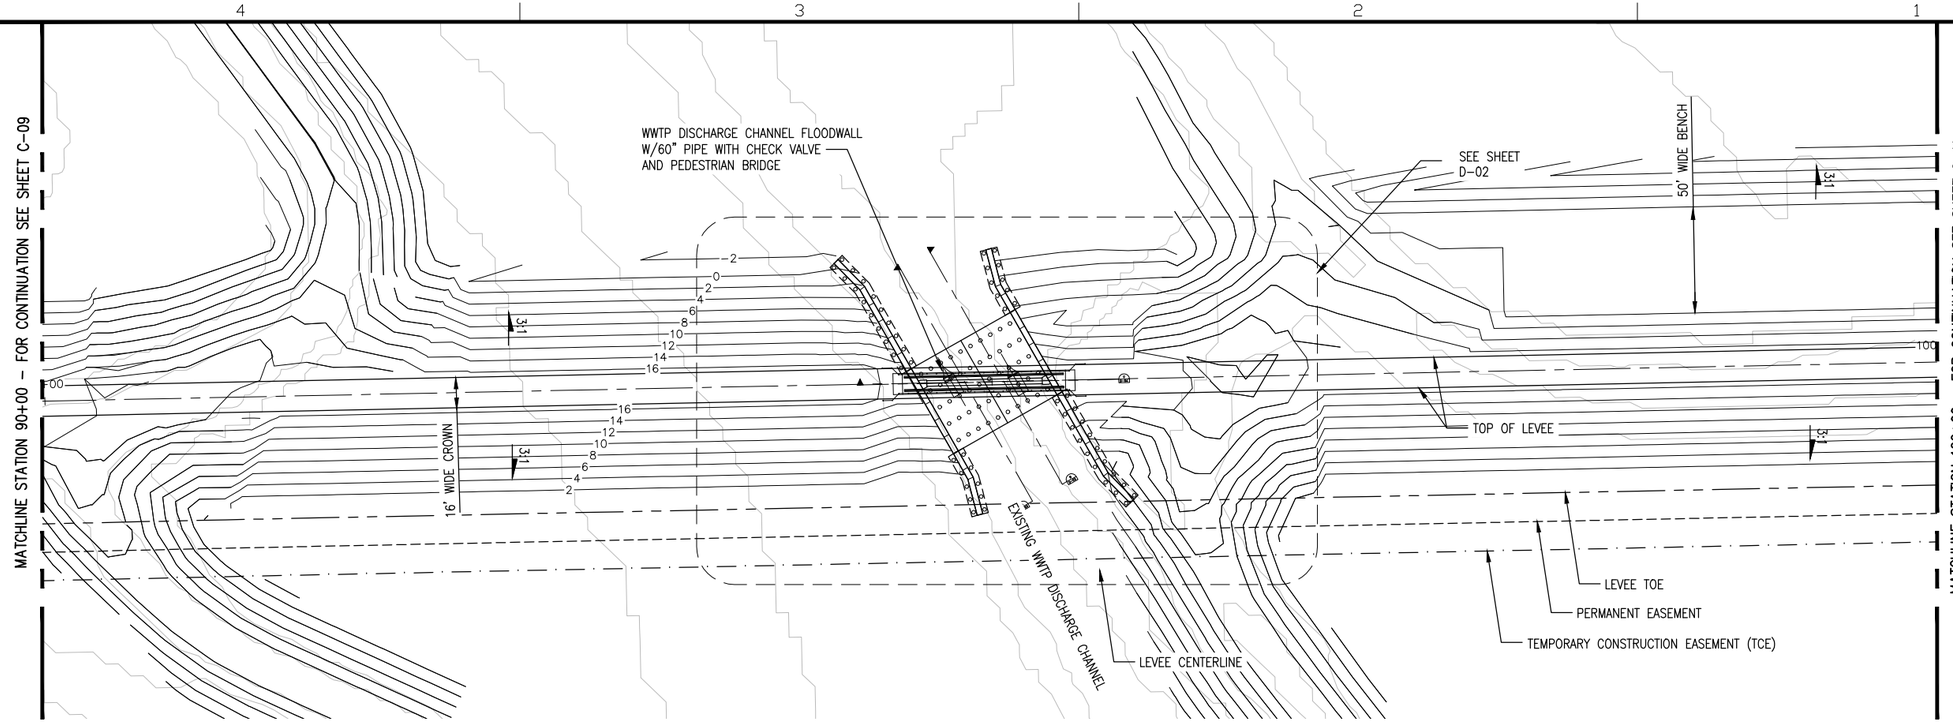

PLAN
SCALE: 1"=40'

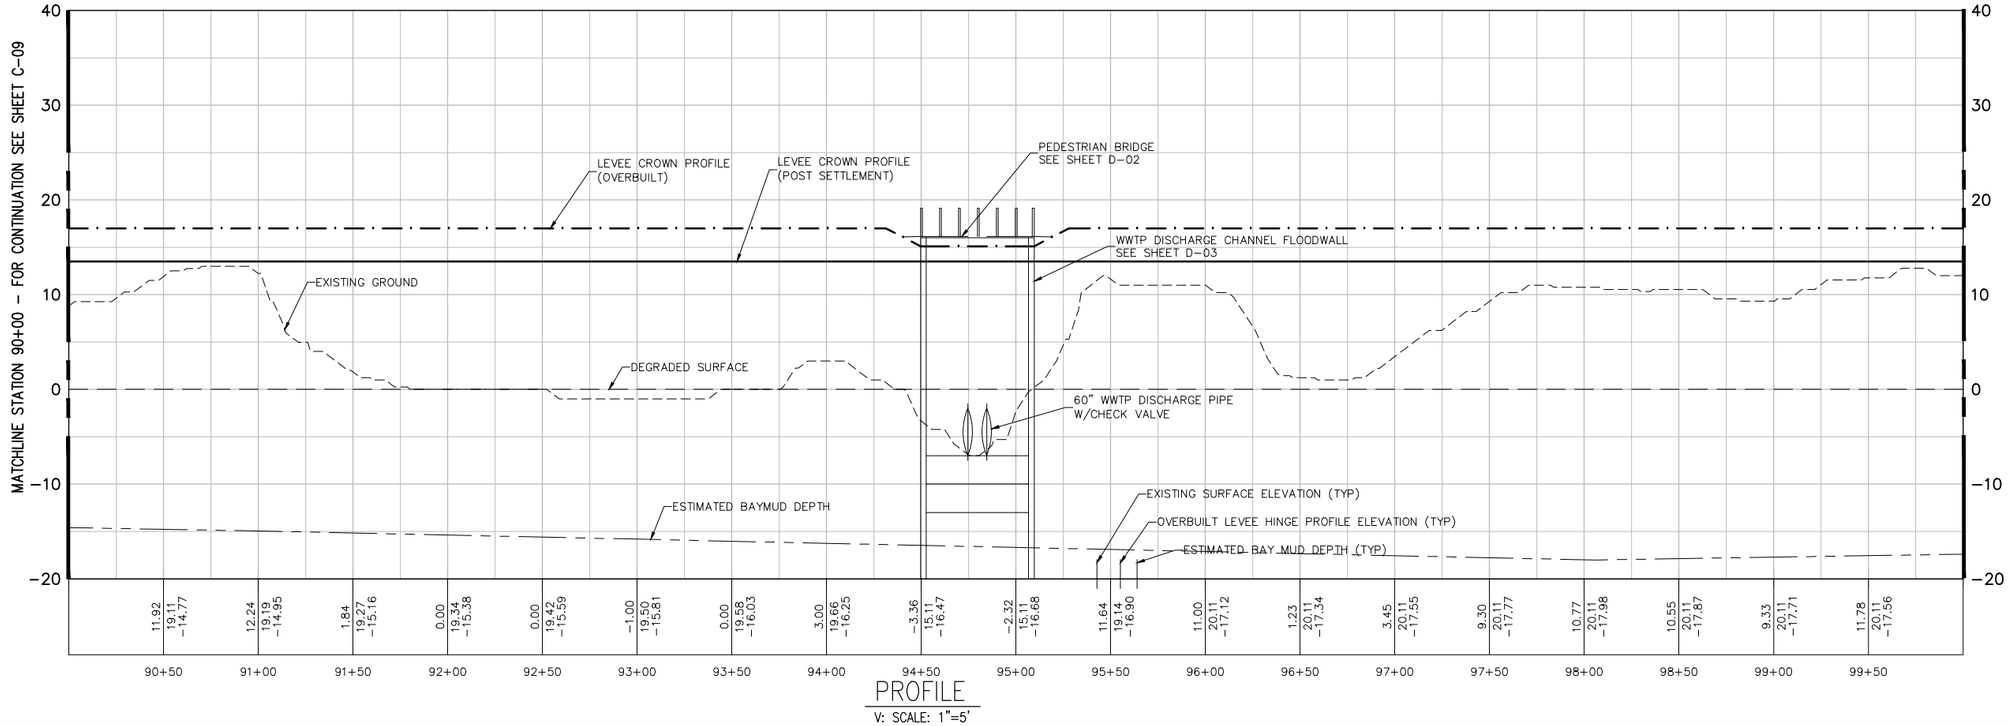

PROFILE
V: SCALE: 1"=5'

N
40' 20' 0 40'
H = 1"=40'
5' 2.5' 0 5'
V = 1"=5'

US Army Corps of Engineers
San Fransisco District

DEPARTMENT OF THE ARMY
CORPS OF ENGINEERS
SACRAMENTO, CALIFORNIA

HDR
2379 GATEWAY OAKS
SUITE 200
SACRAMENTO, CA 95899-4240
HDR Engineering, Inc.


SOUTH SAN FRANCISCO BAY SHORELINE
FLOOD RISK MANAGEMENT FEASIBILITY STUDY
NATIONAL ECONOMIC DEVELOPMENT (NED) PLAN
PLAN AND PROFILE STA 90+00 TO STA 100+00

Sheet reference number:
C-10

Rev: XX
Date: 06/24/2013
Design file no: XXX
Drawing Code:
File name: C-01
Plot date:
Dwg scale:
Designed by: S. JIMENEZ
Dwn by: V. RUSSO
Spec No: XX
Reviewed by: XX
Submitted by: S. JIMENEZ
Approved
Date
Description
Symbol

UPDATE


Border Revised 08/28/14, CEDITTBORG

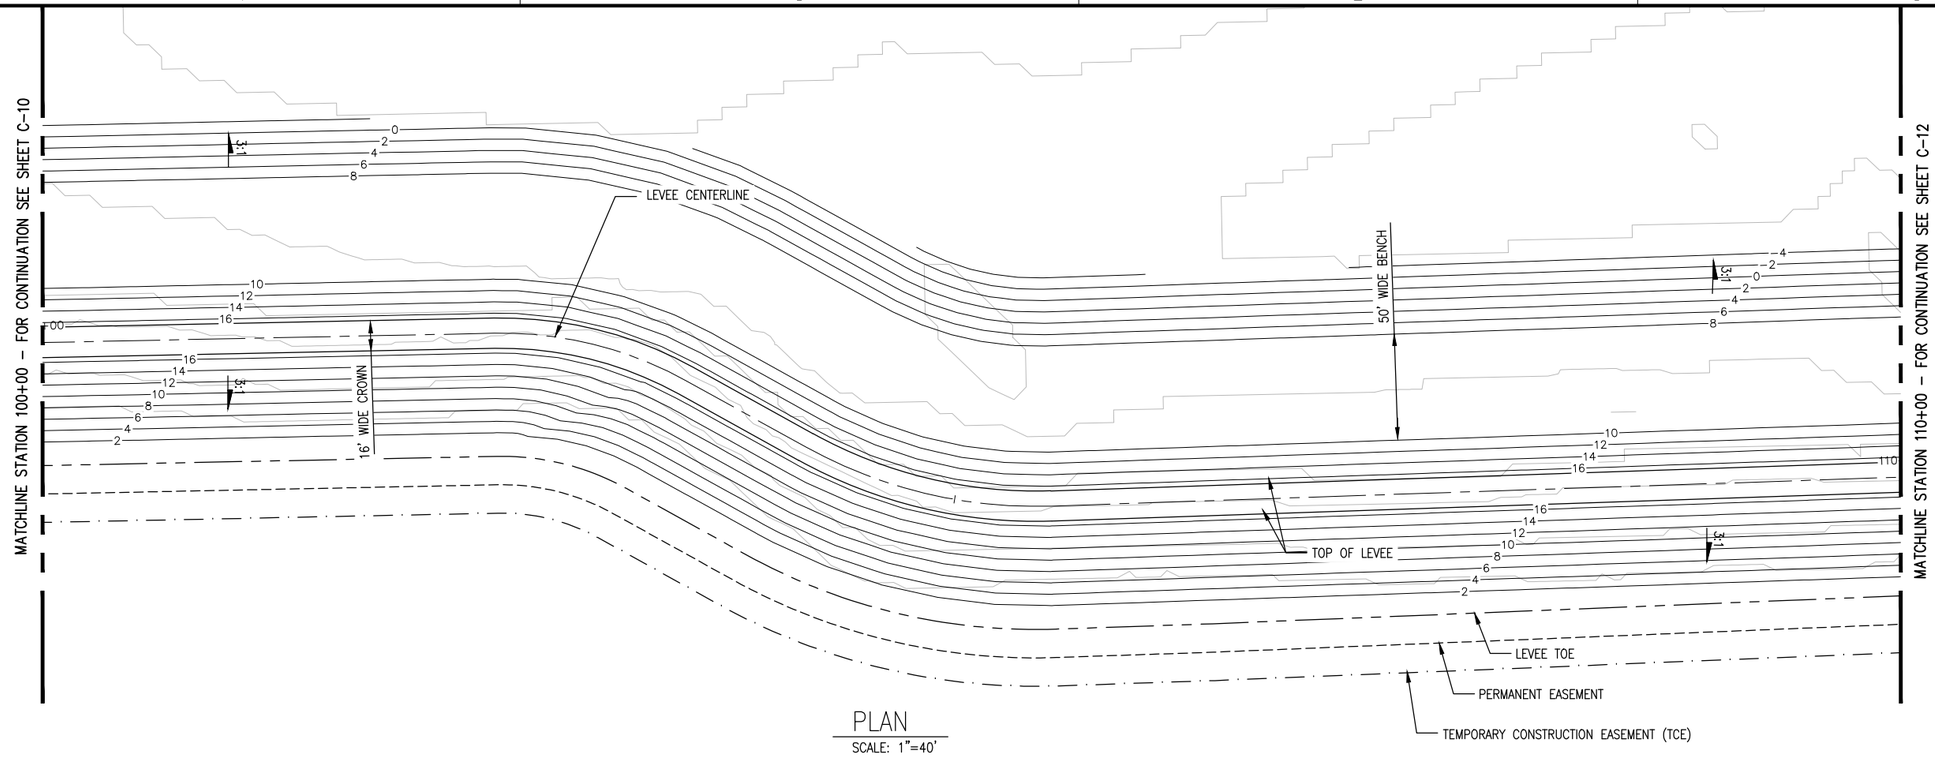

PLAN
SCALE: 1"=40'

N

40' 20' 0 40'
H = 1"=40'
5' 2.5' 0 5'
V = 1"=5'

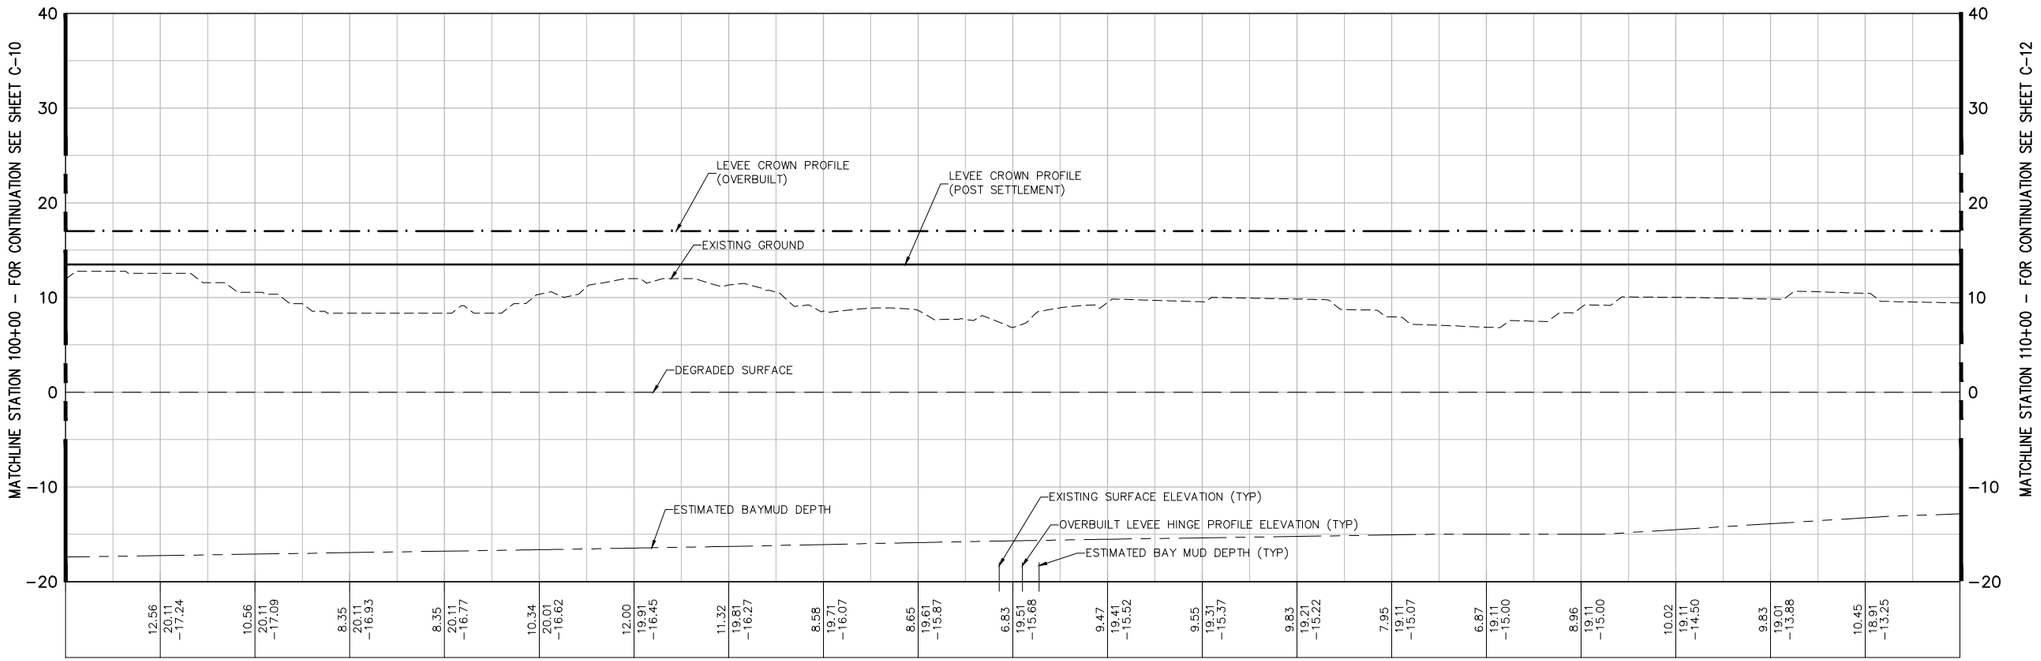

PROFILE
V: SCALE: 1"=5'

US Army Corps of Engineers
San Fransisco District

No.	Description	Date	Approved

Rev: XX
Date: 06/24/2013
Design File no: XXX
Drawing Code:
File name: C-11
Plot date:
Dwg scale:
Spec No: XX
Designed by: S. JIMENEZ
Dwn by: V. ROSSI
Reviewed by: XX
Submitted by: S. JIMENEZ

DEPARTMENT OF THE ARMY
CORPS OF ENGINEERS
SACRAMENTO, CALIFORNIA

HDR
2379 GATEWAY OAKS
SUITE 200
HDR Engineering, Inc. SACRAMENTO, CA 95899-4240

SOUTH SAN FRANCISCO BAY SHORELINE
FLOOD RISK MANAGEMENT FEASIBILITY STUDY
NATIONAL ECONOMIC DEVELOPMENT (NED) PLAN
PLAN AND PROFILE STA 100+00 TO STA 110+00


Sheet reference number:
C-11

UPDATE


Border Revised 08/29/04, DESIGNED

MATCHLINE STATION 110+00 – FOR CONTINUATION SEE SHEET C-11

MATCHLINE STATION 120+00 – FOR CONTINUATION SEE SHEET C-13

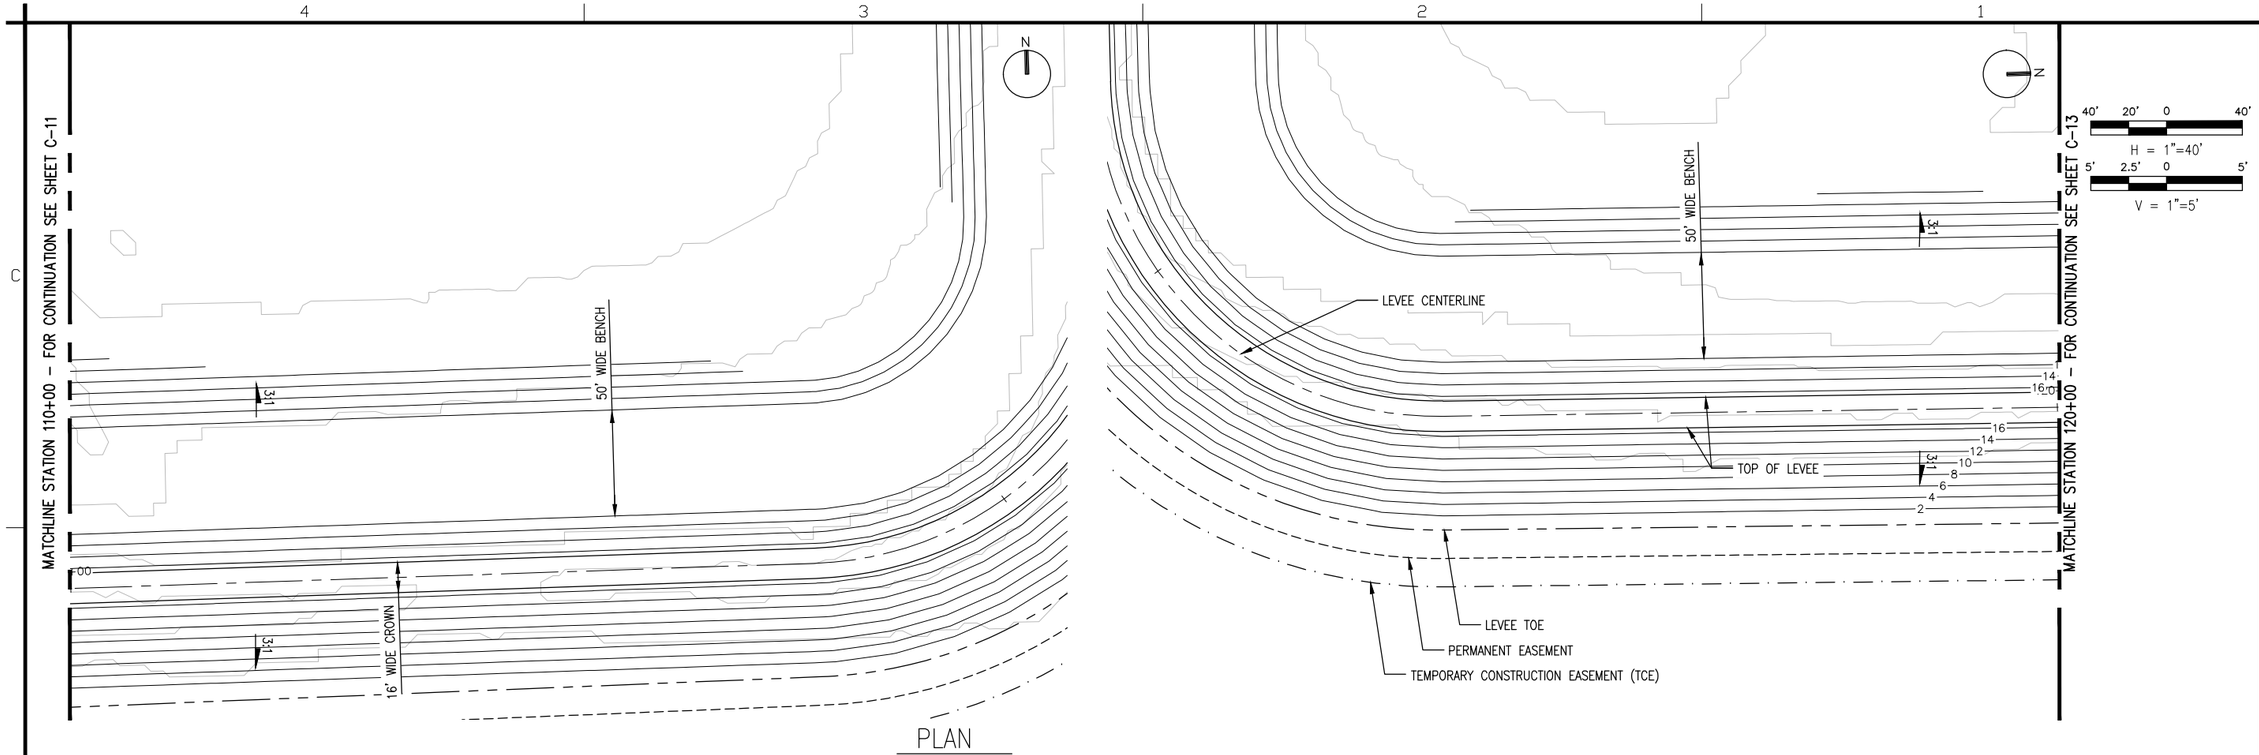

PLAN
SCALE: 1"=40'

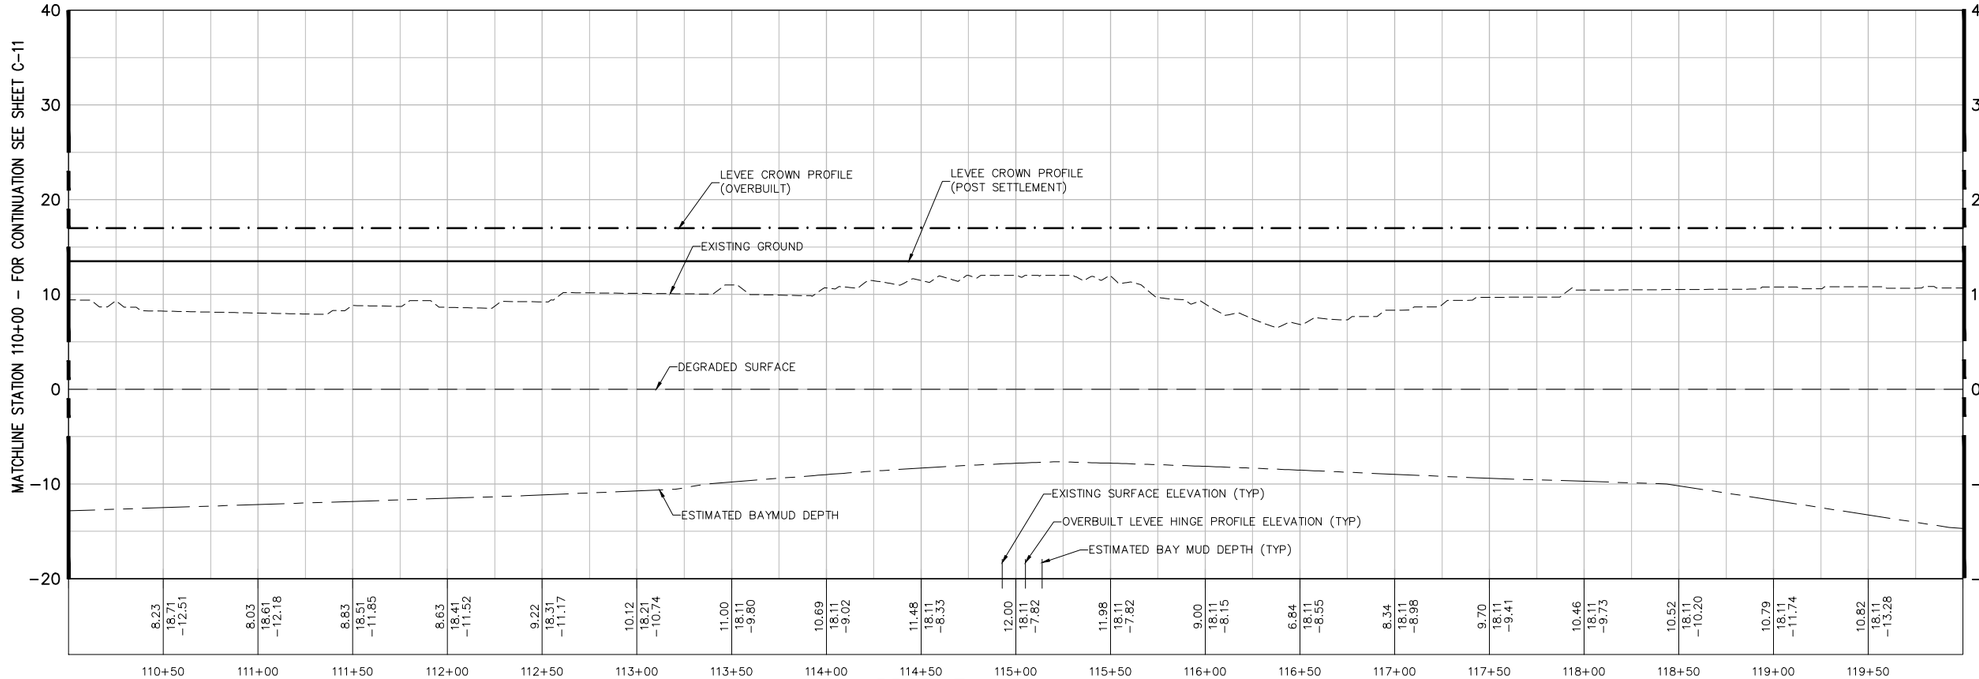

PROFILE
V: SCALE: 1"=5'

US Army Corps of Engineers
San Fransisco District


DEPARTMENT OF THE ARMY
CORPS OF ENGINEERS
SACRAMENTO, CALIFORNIA

HDR
2379 GATEWAY OAKS
SUITE 200
SACRAMENTO, CA 95899-4240
HDR Engineering, Inc.


SOUTH SAN FRANCISCO BAY SHORELINE
FLOOD RISK MANAGEMENT FEASIBILITY STUDY
NATIONAL ECONOMIC DEVELOPMENT (NED) PLAN
PLAN AND PROFILE STA 110+00 TO STA 120+00

Sheet reference number:
C-12

UPDATE

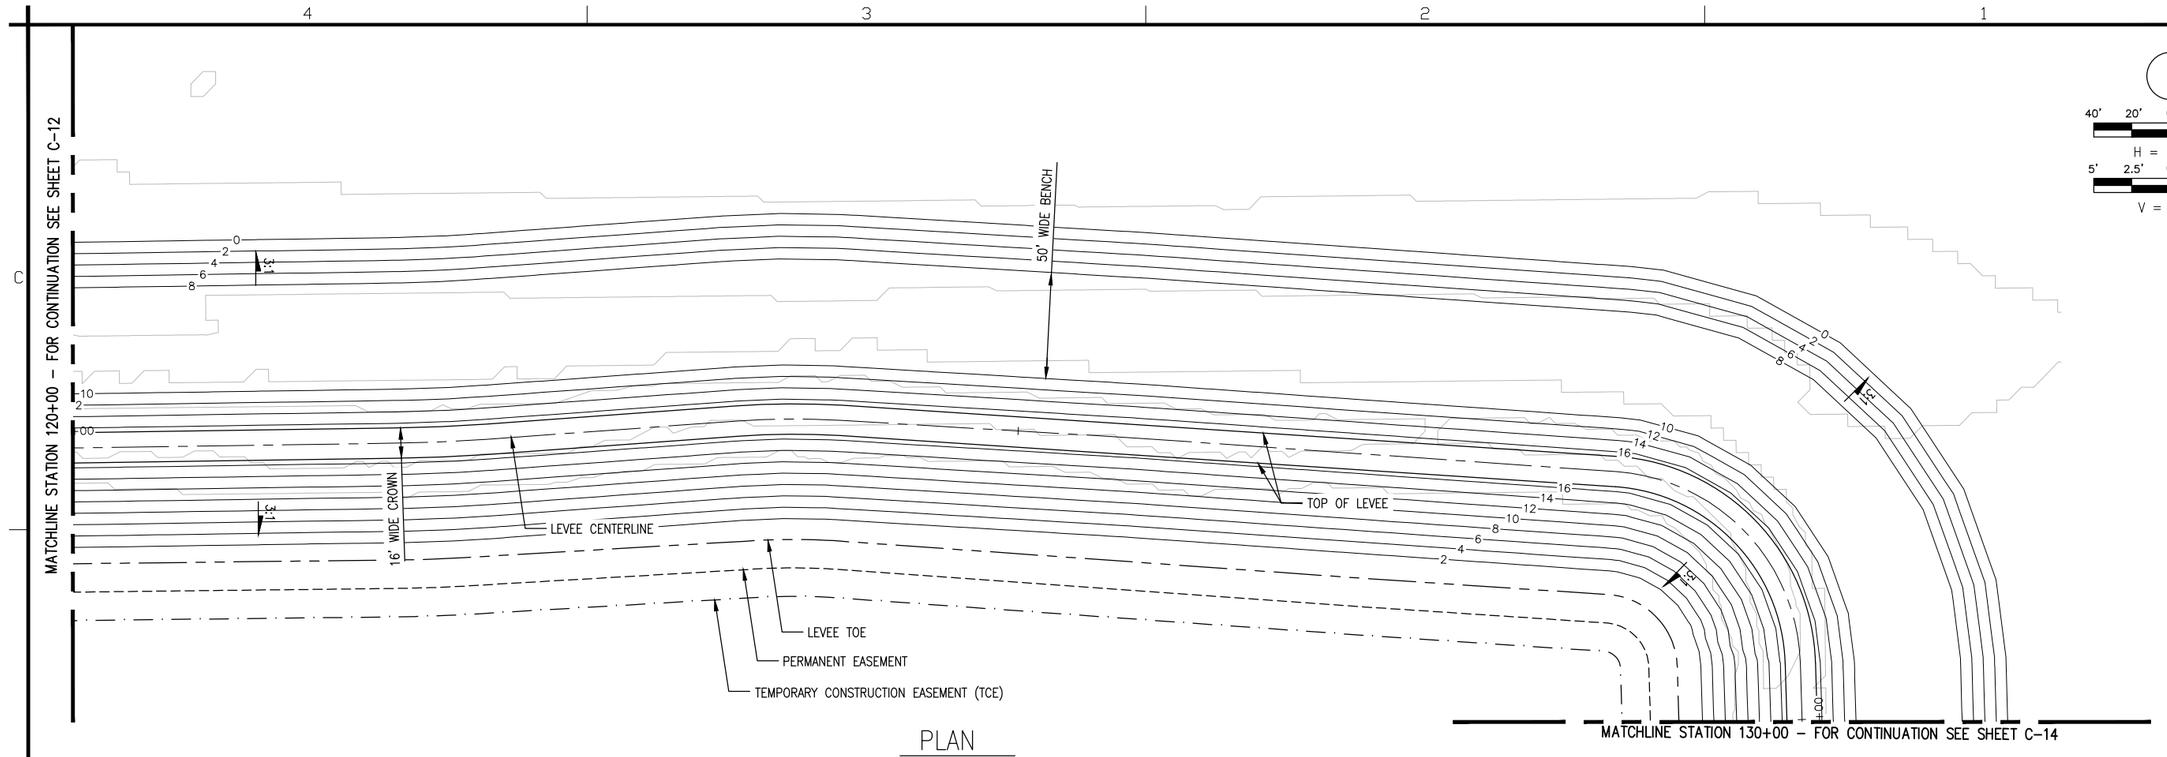

PLAN
SCALE: 1"=40'

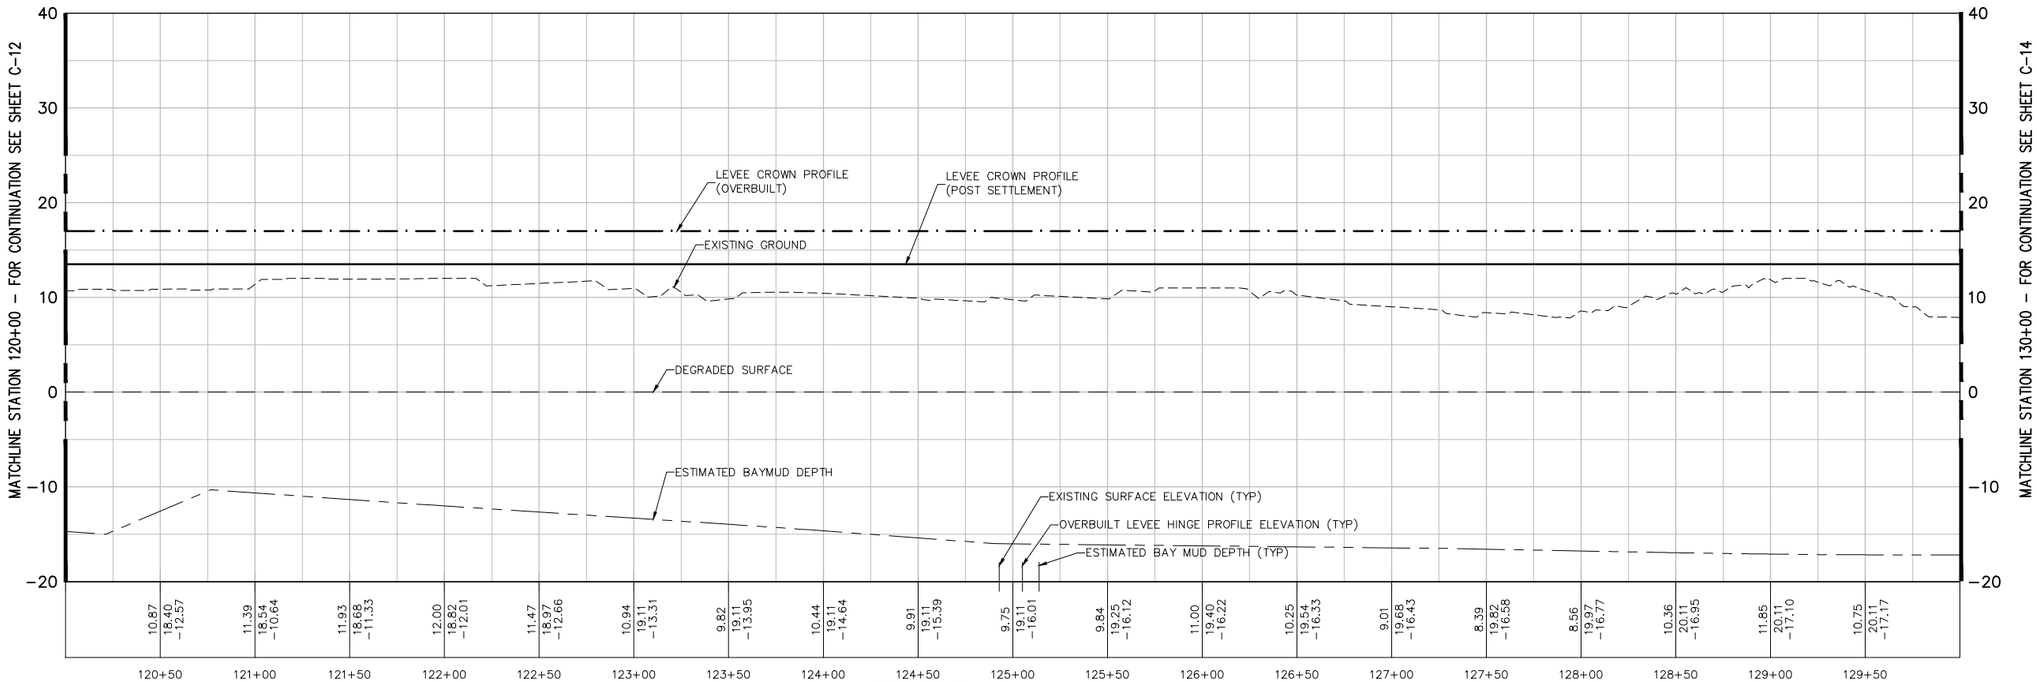

PROFILE
V: SCALE: 1"=5'

US Army Corps of Engineers
San Fransisco District

DEPARTMENT OF THE ARMY
CORPS OF ENGINEERS
SACRAMENTO, CALIFORNIA

HDR
2379 GATEWAY OAKS
SUITE 200
SACRAMENTO, CA 95899-4240
HDR Engineering, Inc.

SOUTH SAN FRANCISCO BAY SHORELINE
FLOOD RISK MANAGEMENT FEASIBILITY STUDY
NATIONAL ECONOMIC DEVELOPMENT (NED) PLAN
PLAN AND PROFILE STA 120+00 TO STA 130+00

Sheet reference number:
C-13


Rev: XX
Date: 06/24/2013
Design file no: XXX
Spec No: XX
Drawing Code:
File name: C-13
Plot date:
Dwg scale:
Designed by: S. JIMENEZ
Dwn by: V. RUSSO
Reviewed by: XX
Submitted by: S. JIMENEZ
Approved
Date
Description
Symbol

Border Revised 03/28/14, CESTTEZNG

UPDATE


MATCHLINE STATION 130+00 – FOR CONTINUATION SEE SHEET C-13

MATCHLINE STATION 140+00 – FOR CONTINUATION SEE SHEET C-15

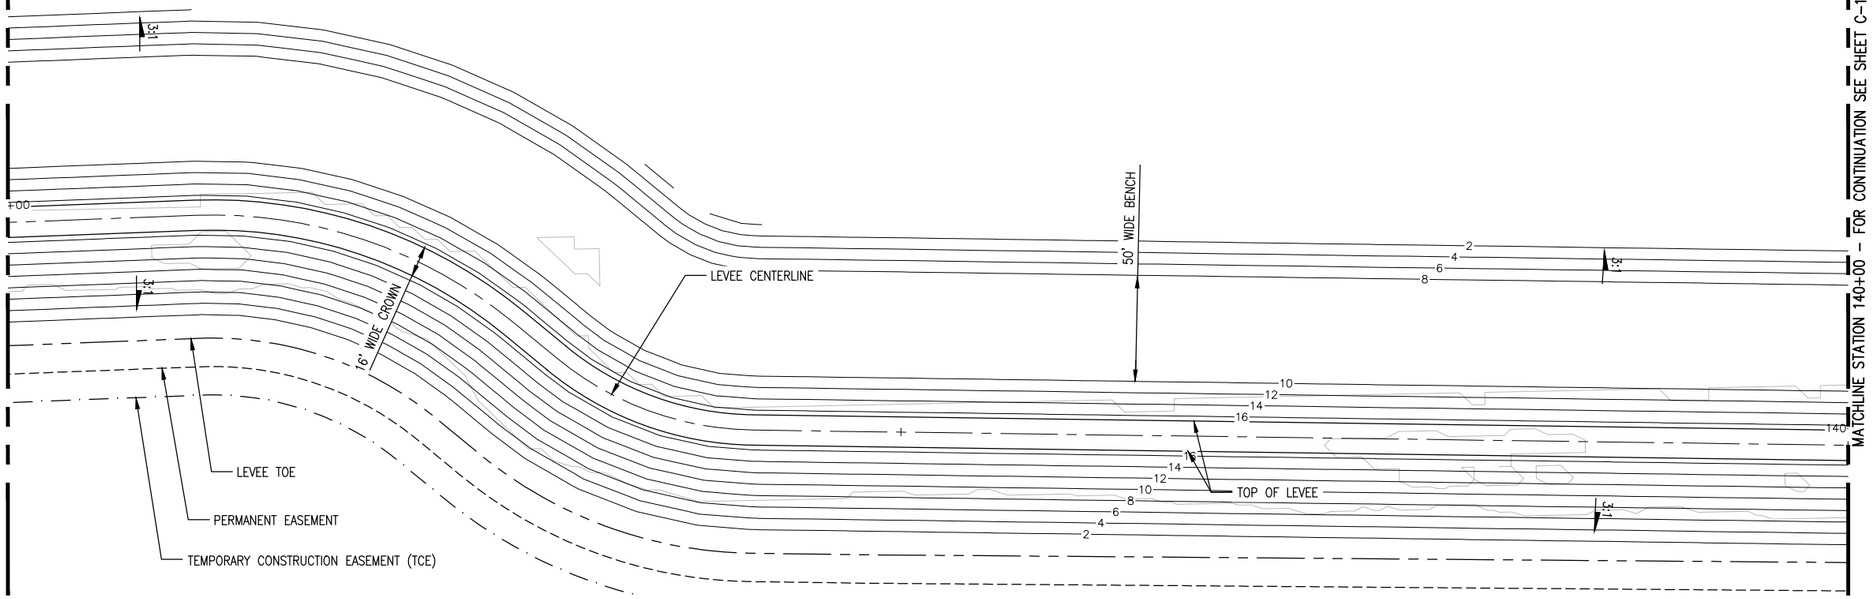

PLAN

SCALE: 1"=40'

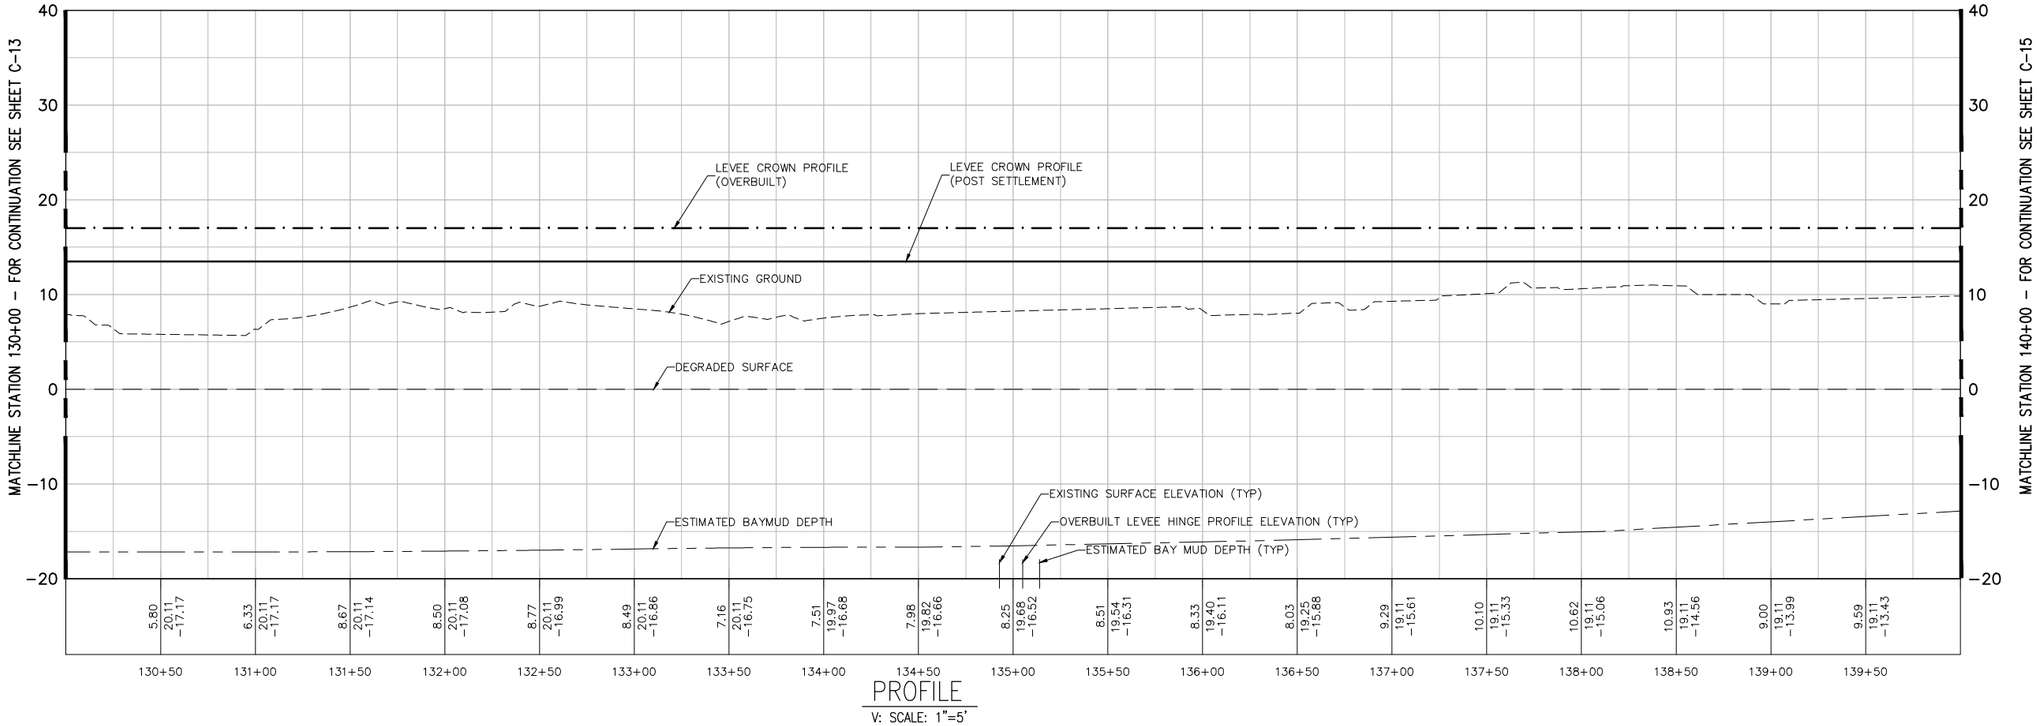

PROFILE

V: SCALE: 1"=5'

N

40' 20' 0 40'

H = 1"=40'

5' 2.5' 0 5'

V = 1"=5'

US Army Corps of Engineers
San Fransisco District

Approved | Date | Description | Symbol

Rev: XX

Date: 06/24/2013

Design File no: XXX

Drawing Code:

File name: Plot date: Dwg scale:

Designed by: S. JIMENEZ

Drawn by: V. RUSSO

Spec No: XX

Reviewed by: XX

Submitted by: S. JIMENEZ

DEPARTMENT OF THE ARMY
CORPS OF ENGINEERS
SACRAMENTO, CALIFORNIA

HDR Engineering, Inc.
2379 GATEWAY OAKS
SUITE 200
SACRAMENTO, CA 95899-4240


SOUTH SAN FRANCISCO BAY SHORELINE
FLOOD RISK MANAGEMENT FEASIBILITY STUDY
NATIONAL ECONOMIC DEVELOPMENT (NED) PLAN

PLAN AND PROFILE STA 130+00 TO STA 140+00


Sheet reference number:
C-14

UPDATE

Border Revised 08/28/14, CESTOCKTON

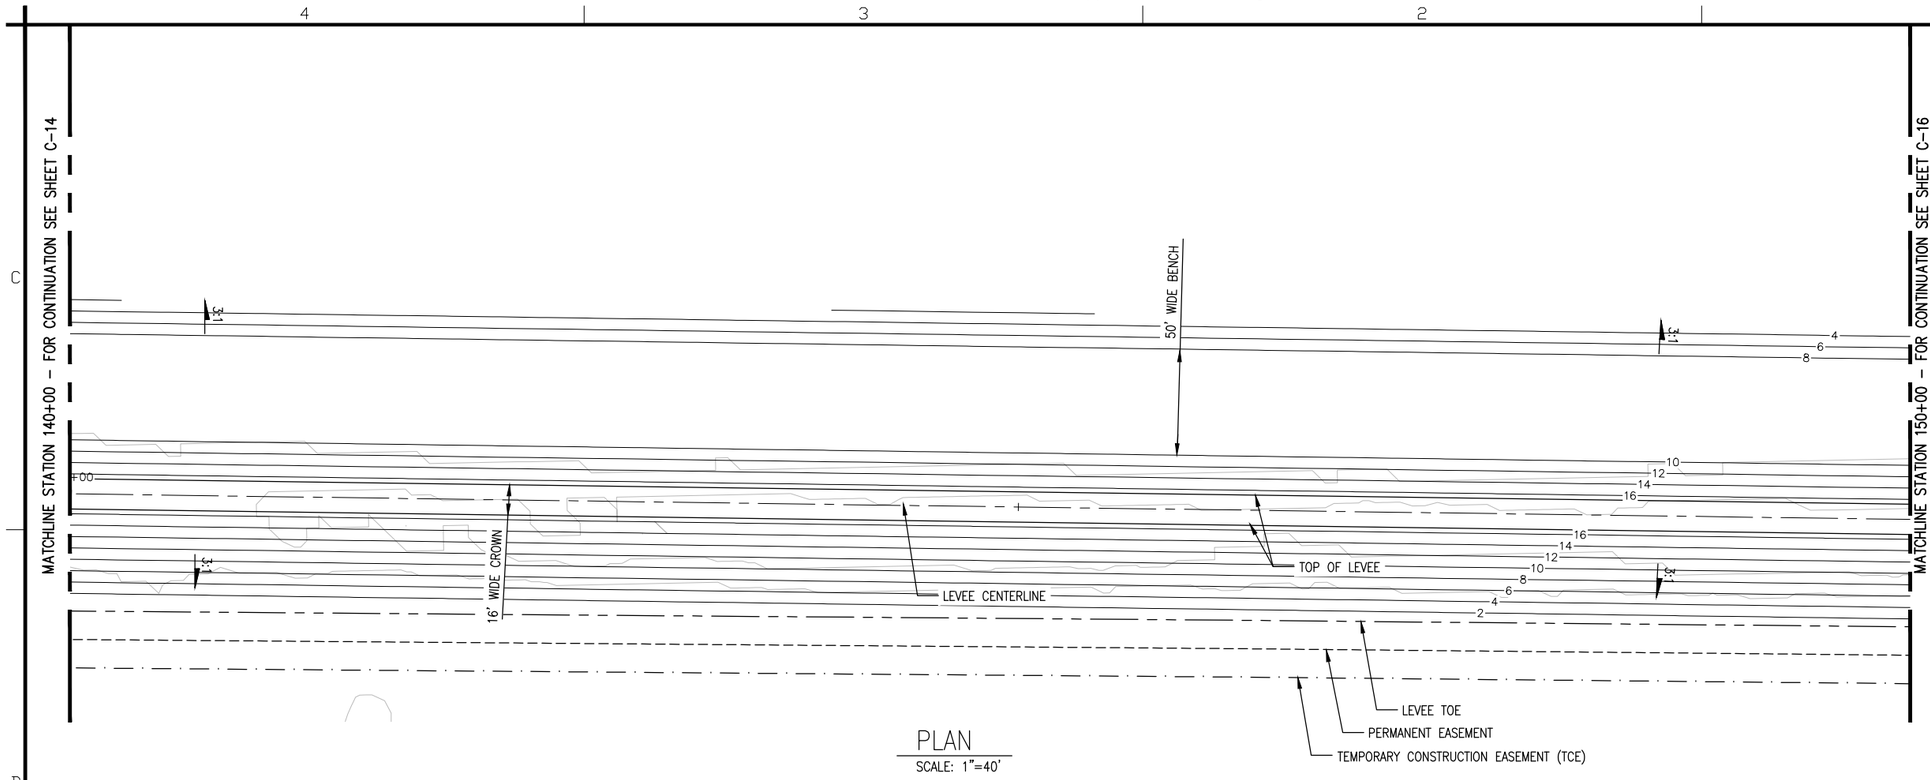

PLAN
SCALE: 1"=40'

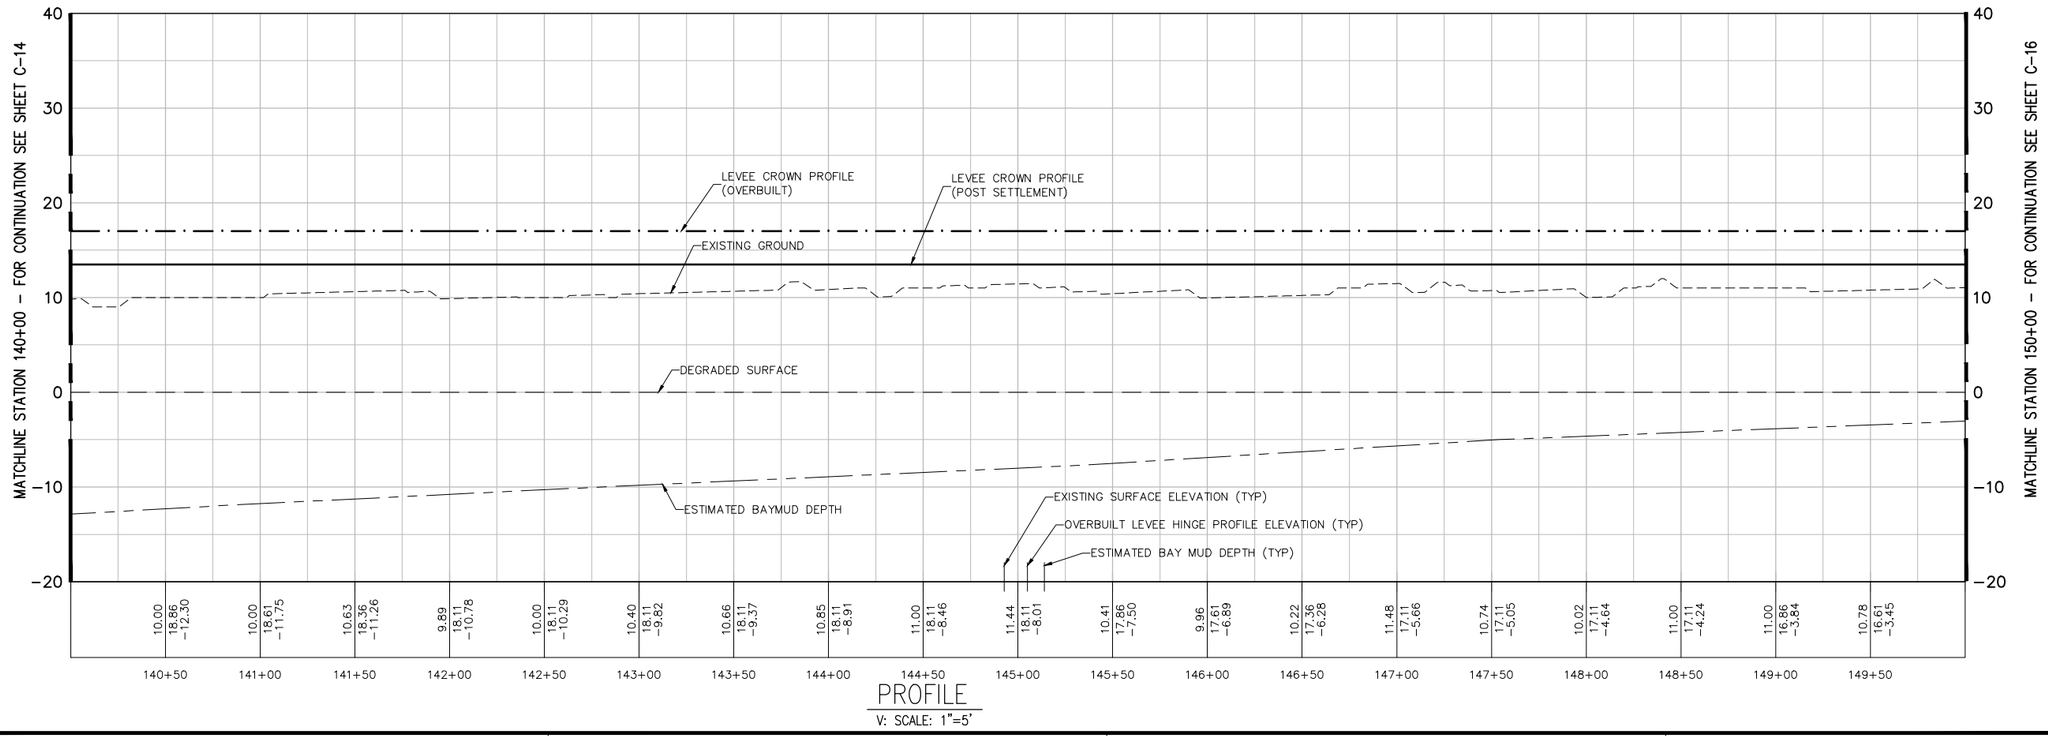

PROFILE
V: SCALE: 1"=5'

N
40' 20' 0 40'
H = 1"=40'
5' 2.5' 0 5'
V = 1"=5'

US Army Corps of Engineers
San Fransisco District

Approved | Date | Description | Symbol

Rev: XX
Date: 06/24/2013
Design File no: XXX
Drawing Code:
File name: C-16
Plot date:
Dwg scale:
Spec No: XX
Designed by: S. JIMENEZ
Dwn by: V. ROSSI
Reviewed by: XX
Submitted by: S. JIMENEZ

DEPARTMENT OF THE ARMY
CORPS OF ENGINEERS
SACRAMENTO, CALIFORNIA


HDR
2379 GATEWAY OAKS
SUITE 200
SACRAMENTO, CA 95899-4240
HDR Engineering, Inc.

SOUTH SAN FRANCISCO BAY SHORELINE
FLOOD RISK MANAGEMENT FEASIBILITY STUDY
NATIONAL ECONOMIC DEVELOPMENT (NED) PLAN
PLAN AND PROFILE STA 140+00 TO STA 150+00


Sheet reference number:
C-15

UPDATE

Border Revised 09/29/04, DESIGNED

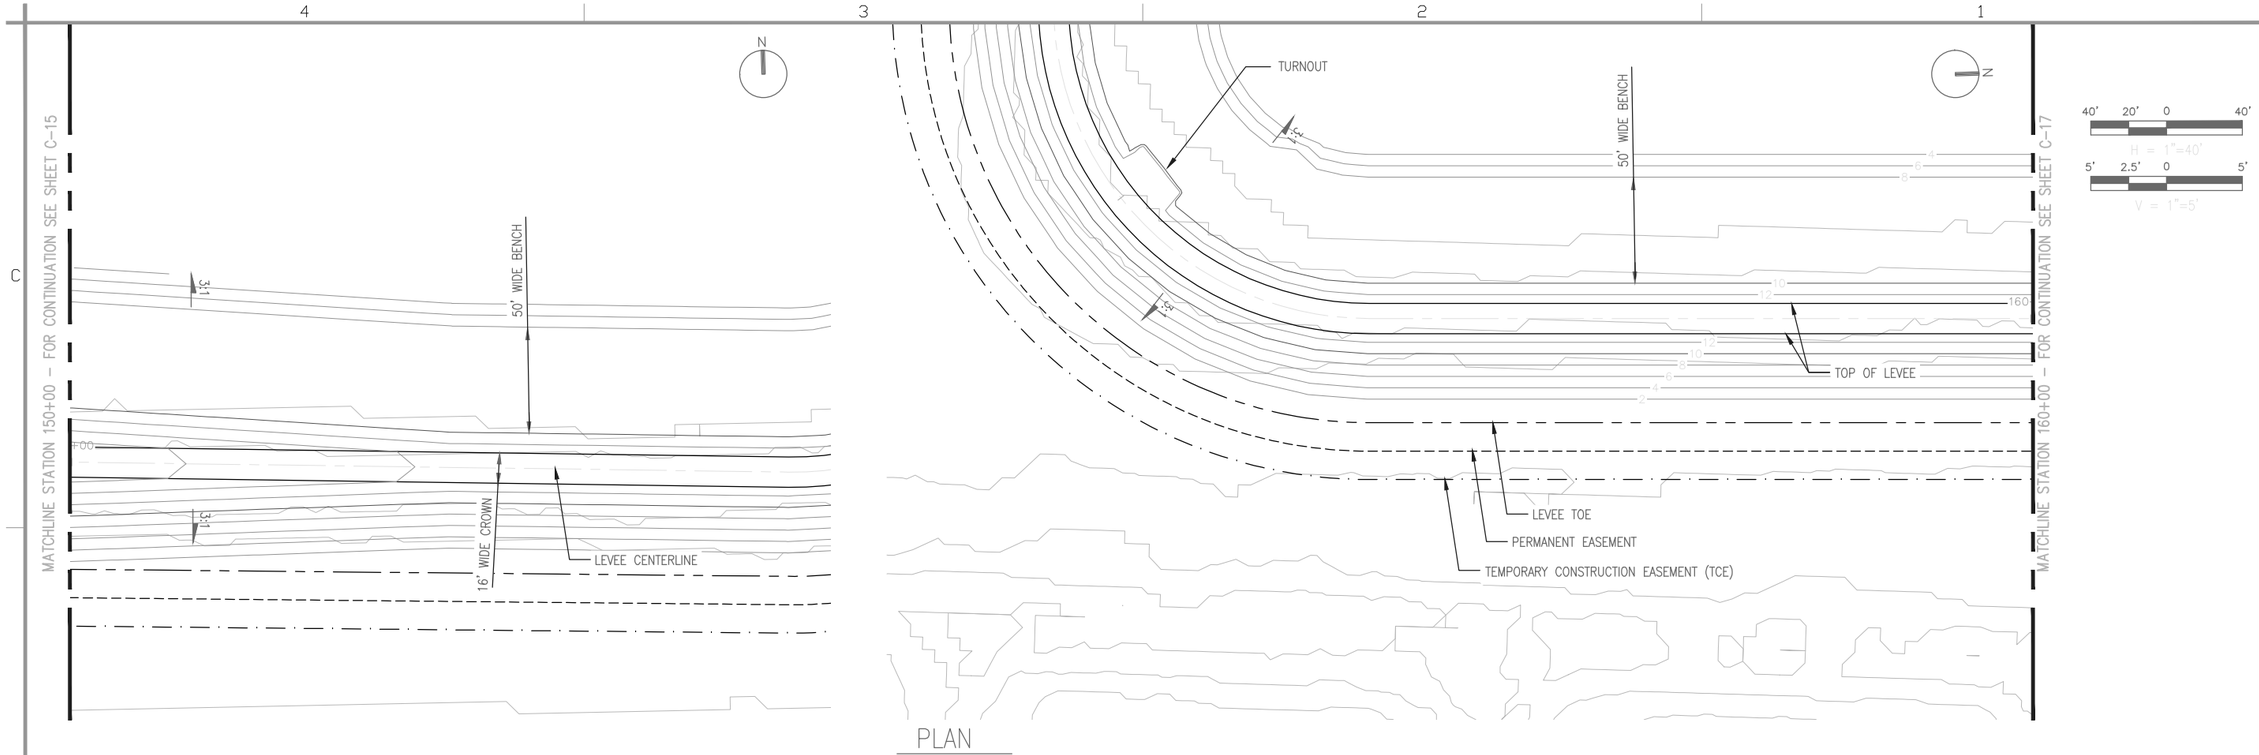

PLAN
SCALE: 1"=40'

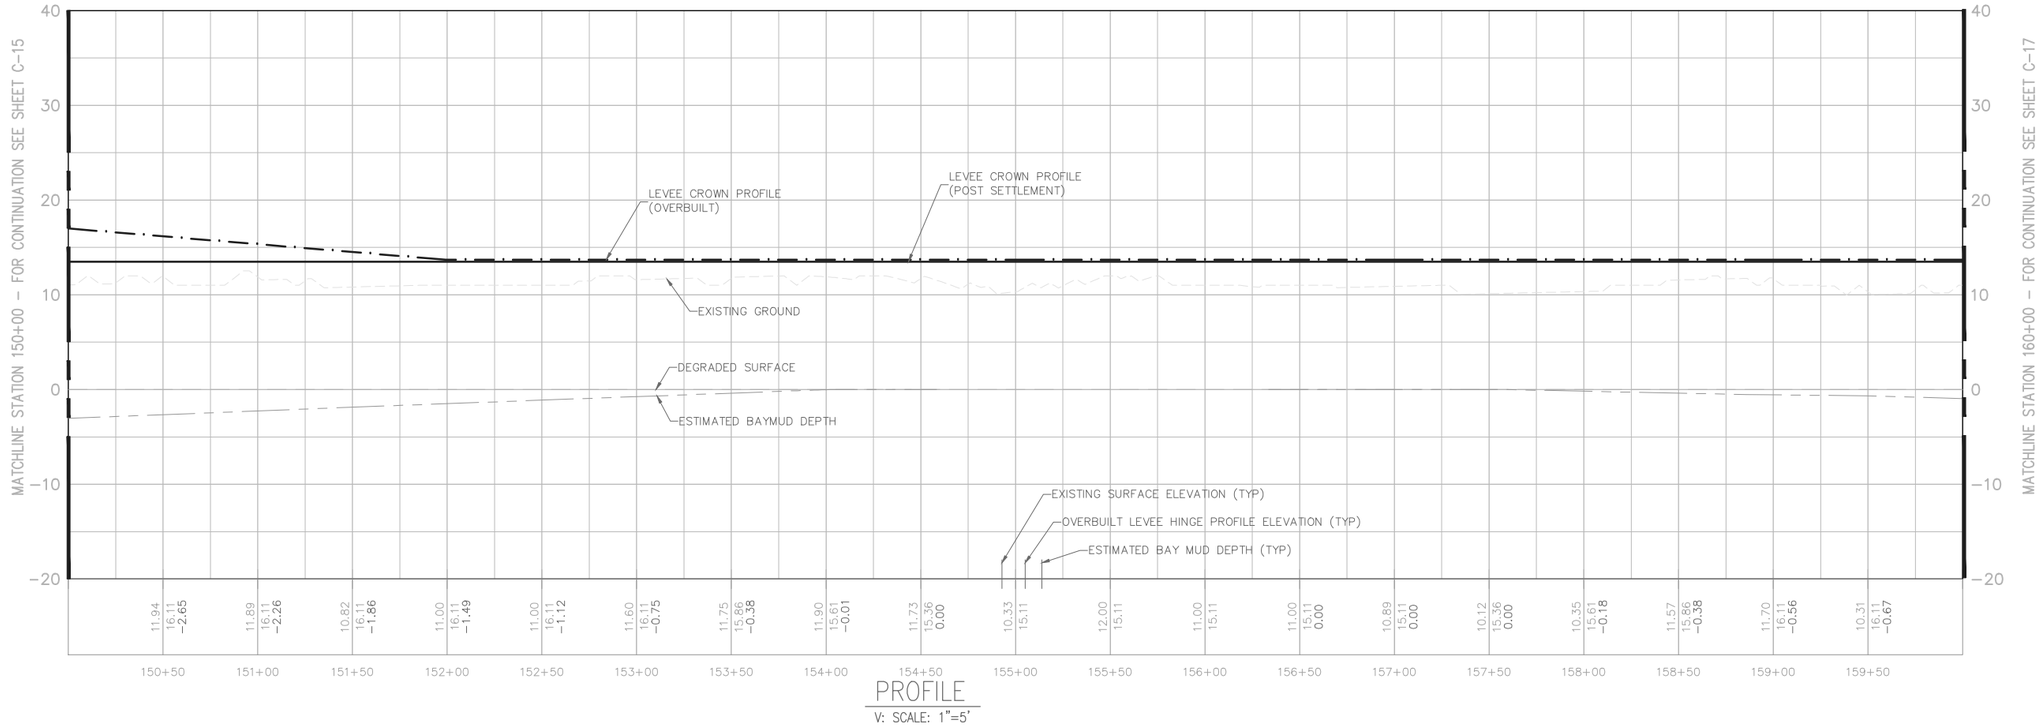

PROFILE
V: SCALE: 1"=5'

US Army Corps of Engineers
San Fransisco District

No.	Description	Date	Approved

Rev. XX
Date: 06/24/2013
Design File no: XXX
Drawing Code:
Spec No: XX
File name: C-16
Plot date:
Dwg scale:
Designed by: S. JIMENEZ
Dwn by: V. RUSSO
Reviewed by: XX
Submitted by: S. JIMENEZ

DEPARTMENT OF THE ARMY
CORPS OF ENGINEERS
SACRAMENTO, CALIFORNIA

2379 GATEWAY OAKS
SUITE 200
SACRAMENTO, CA 95899-4240

HDR Engineering, Inc.


SOUTH SAN FRANCISCO BAY SHORELINE
FLOOD RISK MANAGEMENT FEASIBILITY STUDY
NATIONAL ECONOMIC DEVELOPMENT (NED) PLAN

PLAN AND PROFILE STA 150+00 TO STA 160+00


Sheet reference number:
C-16

UPDATE

Border Revised 08/28/04, CESPK-ED-ZN

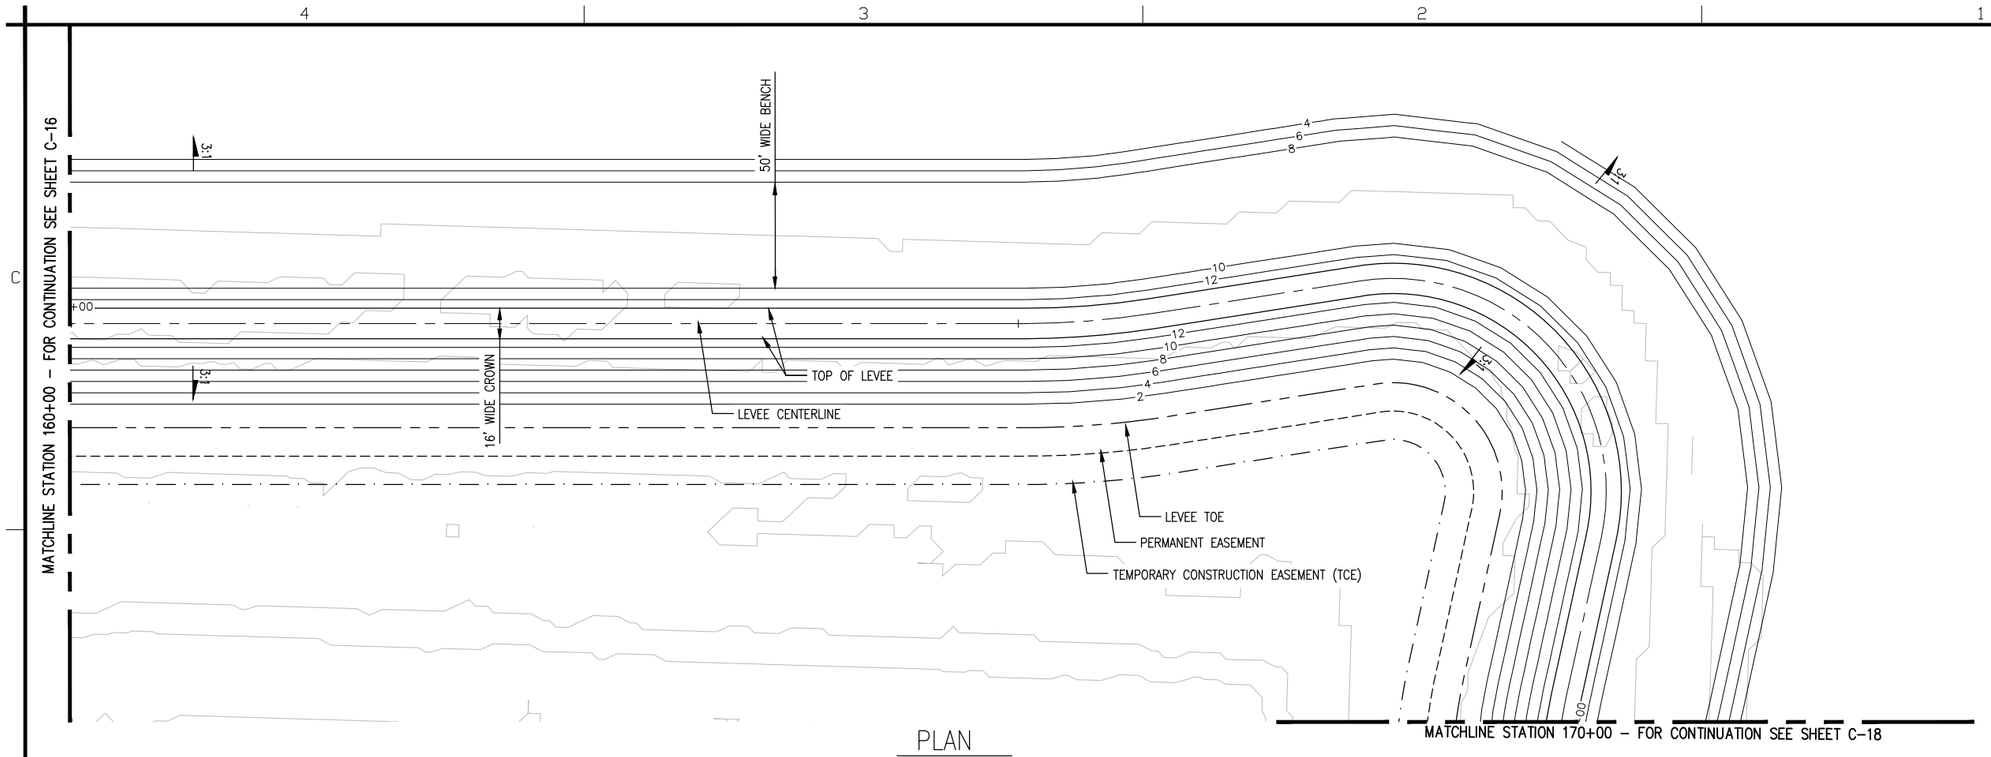

PLAN
SCALE: 1"=40'

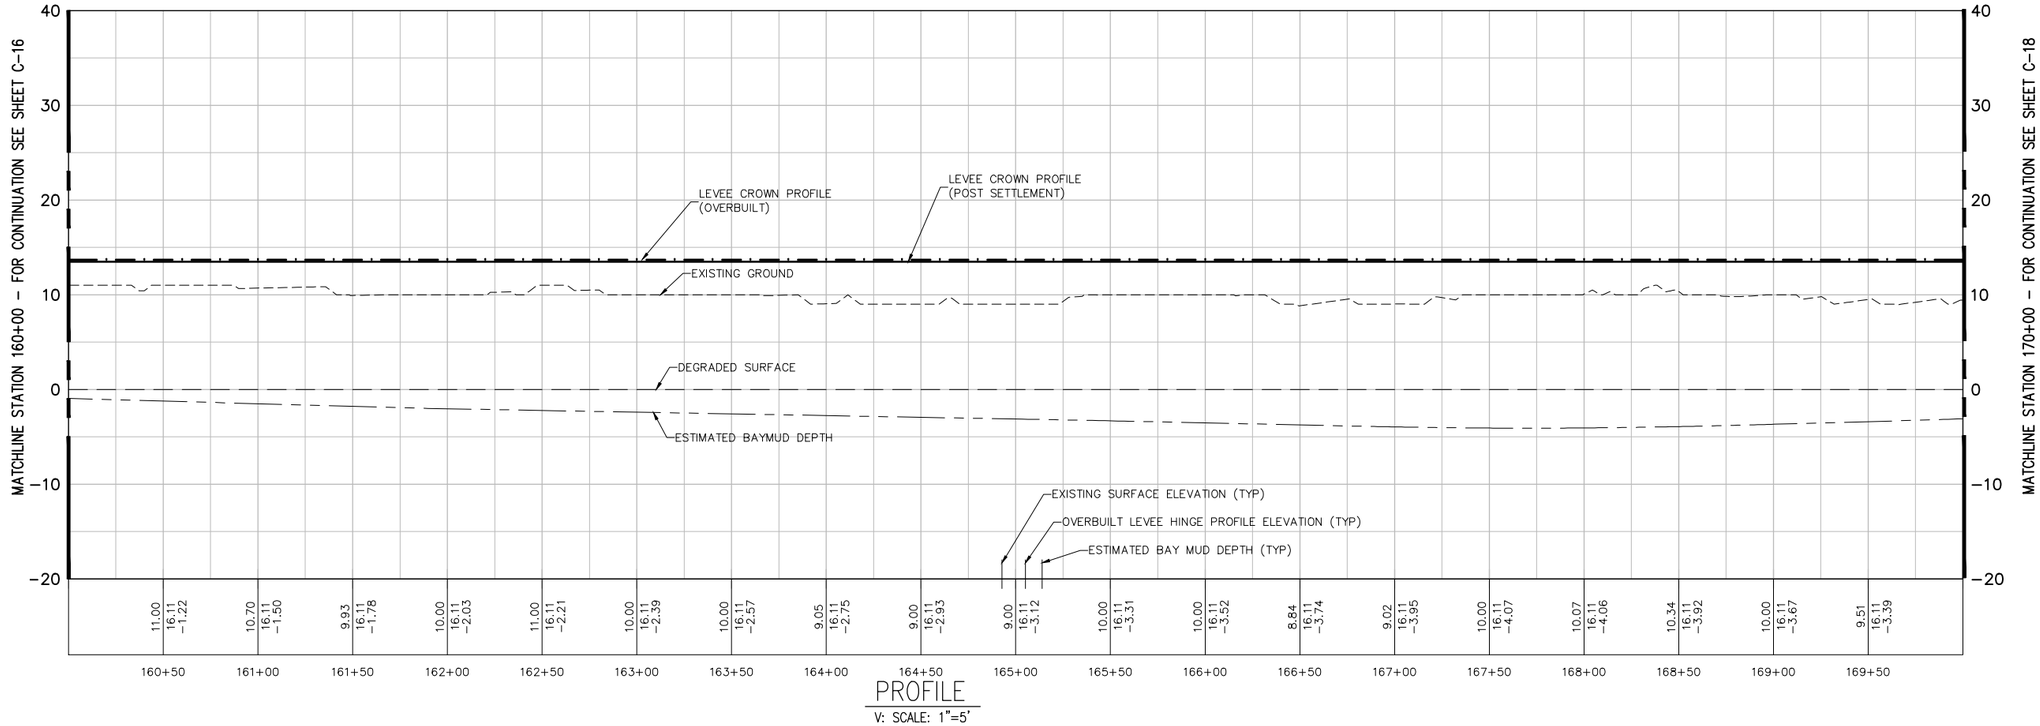

PROFILE
V: SCALE: 1"=5'

N

40' 20' 0 40'
H = 1"=40'
5' 2.5' 0 5'
V = 1"=5'

US Army Corps of Engineers
San Fransisco District

No.	Description	Date	Approved

Rev: XX
Date: 06/24/2013
Design file no: XXX
Spec No: XX
Drawing Code:
File name: C-18
Plot date:
Dwg scale:
Designed by: S. JIMENEZ
Dwn by: V. RUSSO
Reviewed by: XX
Submitted by: S. JIMENEZ

DEPARTMENT OF THE ARMY
CORPS OF ENGINEERS
SACRAMENTO, CALIFORNIA

HDR
2379 GATEWAY OAKS
SUITE 200
SACRAMENTO, CA 95899-4240
HDR Engineering, Inc.

SOUTH SAN FRANCISCO BAY SHORELINE
FLOOD RISK MANAGEMENT FEASIBILITY STUDY
NATIONAL ECONOMIC DEVELOPMENT (NED) PLAN
PLAN AND PROFILE STA 160+00 TO STA 170+00


Sheet reference number:
C-17

UPDATE

Border Revised 08/28/14, CEDSTRUDWG


MATCHLINE STATION 170+00 – FOR CONTINUATION SEE SHEET C-17

MATCHLINE STATION 180+00 – FOR CONTINUATION SEE SHEET C-19

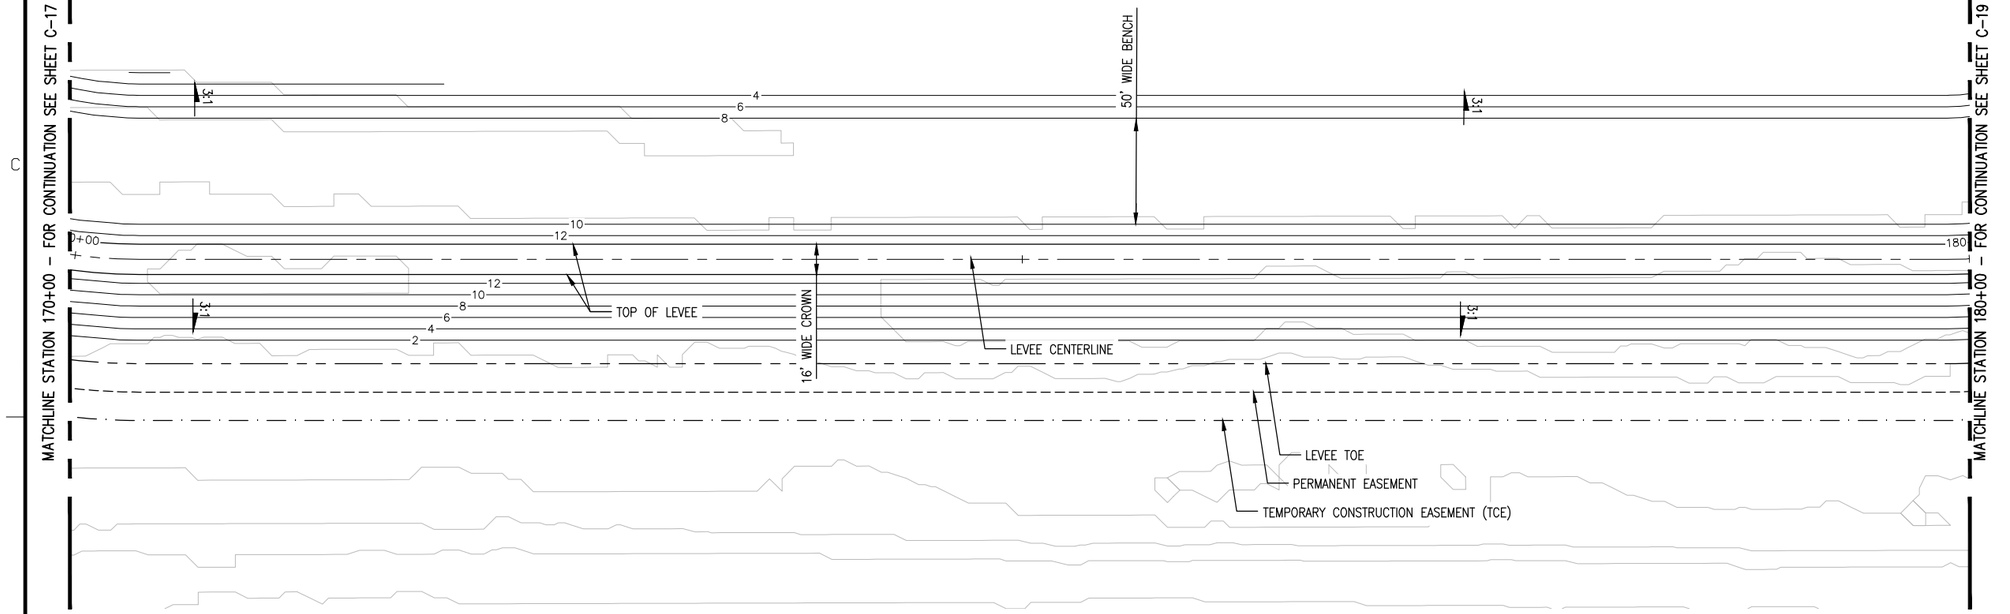

PLAN

SCALE: 1"=40'

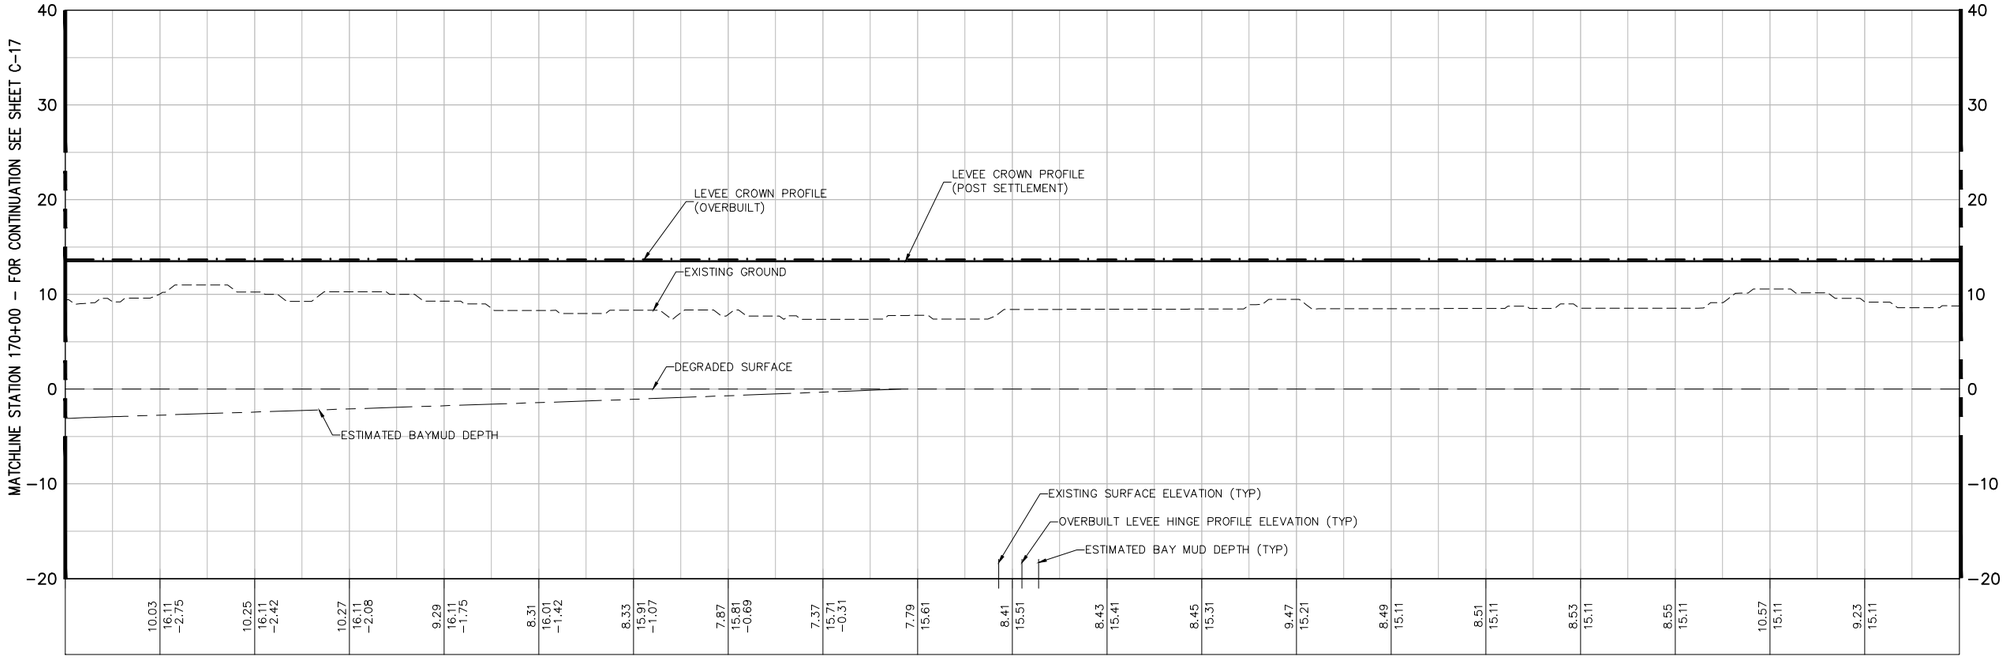

PROFILE

V: SCALE: 1"=5'

N

40' 20' 0 40'

H = 1"=40'

5' 2.5' 0 5'

V = 1"=5'

US Army Corps of Engineers
San Fransisco District

No.	Description	Date	Approved

Rev: XX

Date: 06/24/2013
Design file no: XXX
Drawing Code:
File name: C-01
Plot date:
Dwg scale:

Designed by: S. JIMENEZ
Drn by: V. RUSSO
Spec No: XX
Reviewed by: XX
Submitted by: S. JIMENEZ

DEPARTMENT OF THE ARMY
CORPS OF ENGINEERS
SACRAMENTO, CALIFORNIA

HDR
HDR Engineering, Inc.
2379 GATEWAY OAKS
SUITE 200
SACRAMENTO, CA 95899-4240


SOUTH SAN FRANCISCO BAY SHORELINE
FLOOD RISK MANAGEMENT FEASIBILITY STUDY
NATIONAL ECONOMIC DEVELOPMENT (NED) PLAN
PLAN AND PROFILE STA 170+00 TO STA 180+00

Sheet reference number:
C-18

UPDATE


Border Revised 08/28/14, CEDITBORG

MATCHLINE STATION 180+00 – FOR CONTINUATION SEE SHEET C-18

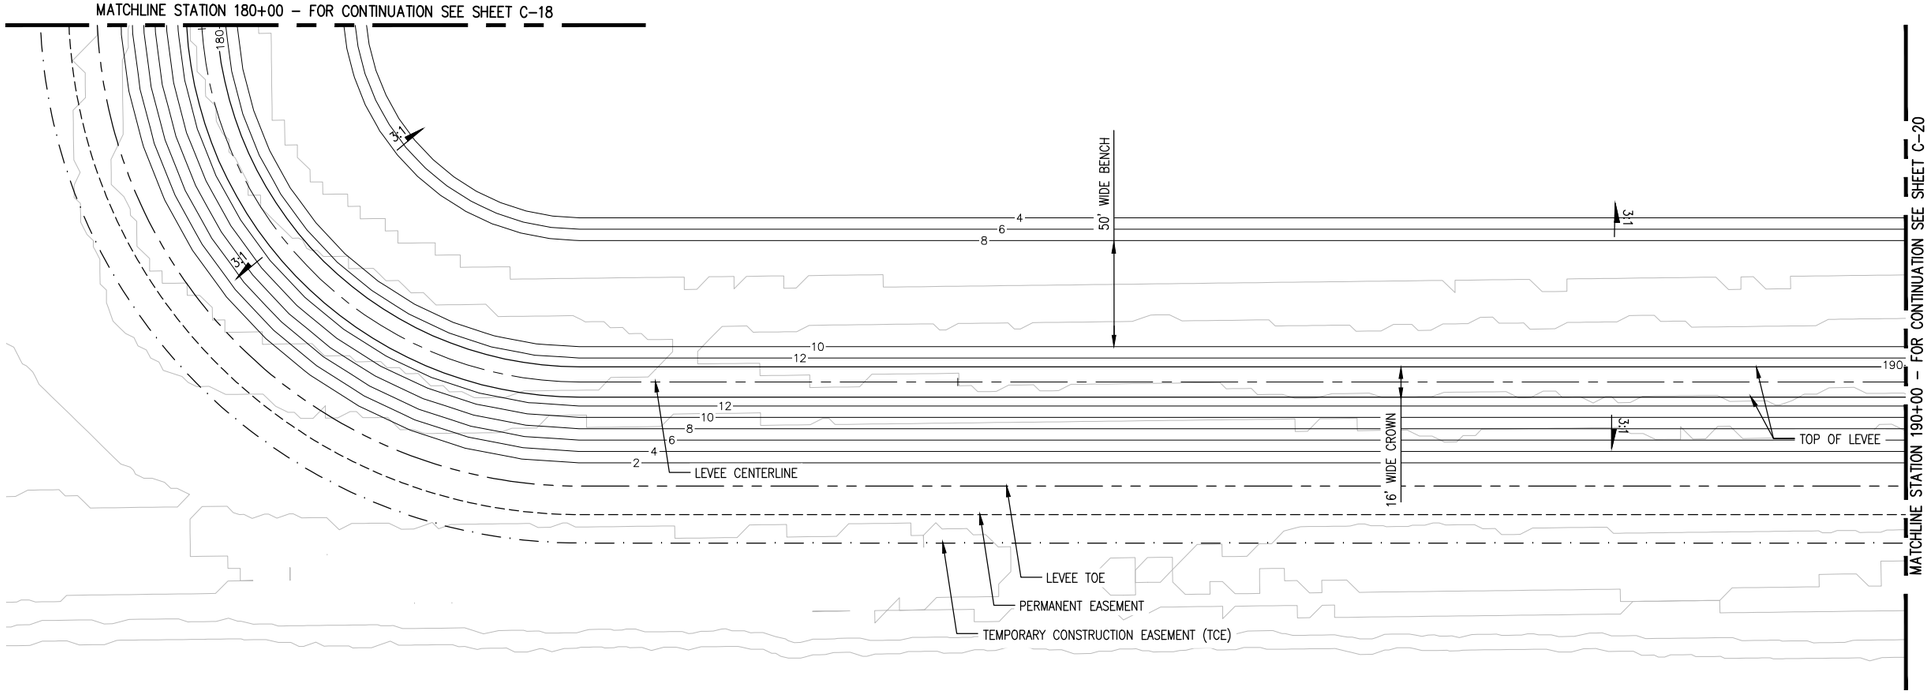

MATCHLINE STATION 190+00 – FOR CONTINUATION SEE SHEET C-20

PLAN
SCALE: 1"=40'

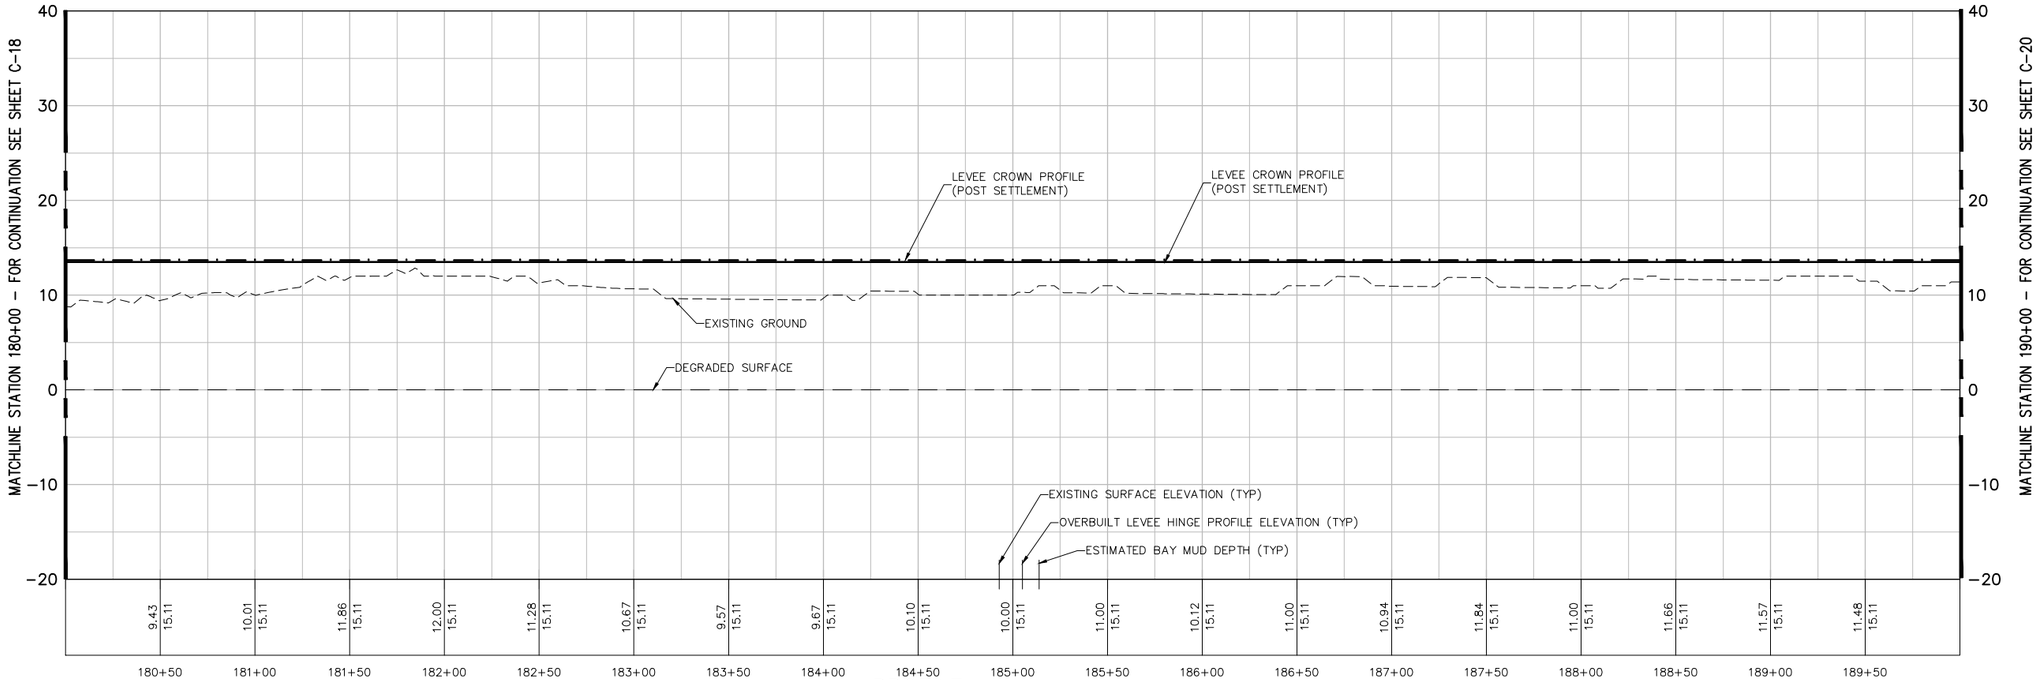

PROFILE
V: SCALE: 1"=5'

N

40' 20' 0 40'
H = 1"=40'
5' 2.5' 0 5'
V = 1"=5'

US Army Corps of Engineers
San Fransisco District

No.	Description	Date	Approved

Rev: XX
Date: 06/24/2013
Design File no: XXX
Drawing Code:
Spec No: XX
File name: C-18
Plot date:
Dwg scale:
Designed by: S. JIMENEZ
Dwn by: V. RUSSO
Reviewed by: XX
Submitted by: S. JIMENEZ

DEPARTMENT OF THE ARMY
CORPS OF ENGINEERS
SACRAMENTO, CALIFORNIA


HDR
HDR Engineering, Inc.
2379 GATEWAY OAKS
SUITE 200
SACRAMENTO, CA 95899-4240

SOUTH SAN FRANCISCO BAY SHORELINE
FLOOD RISK MANAGEMENT FEASIBILITY STUDY
NATIONAL ECONOMIC DEVELOPMENT (NED) PLAN
PLAN AND PROFILE STA 180+00 TO STA 190+00


Sheet reference number:
C-19

UPDATE

Border Revised 08/28/14, CEDSTRZWG

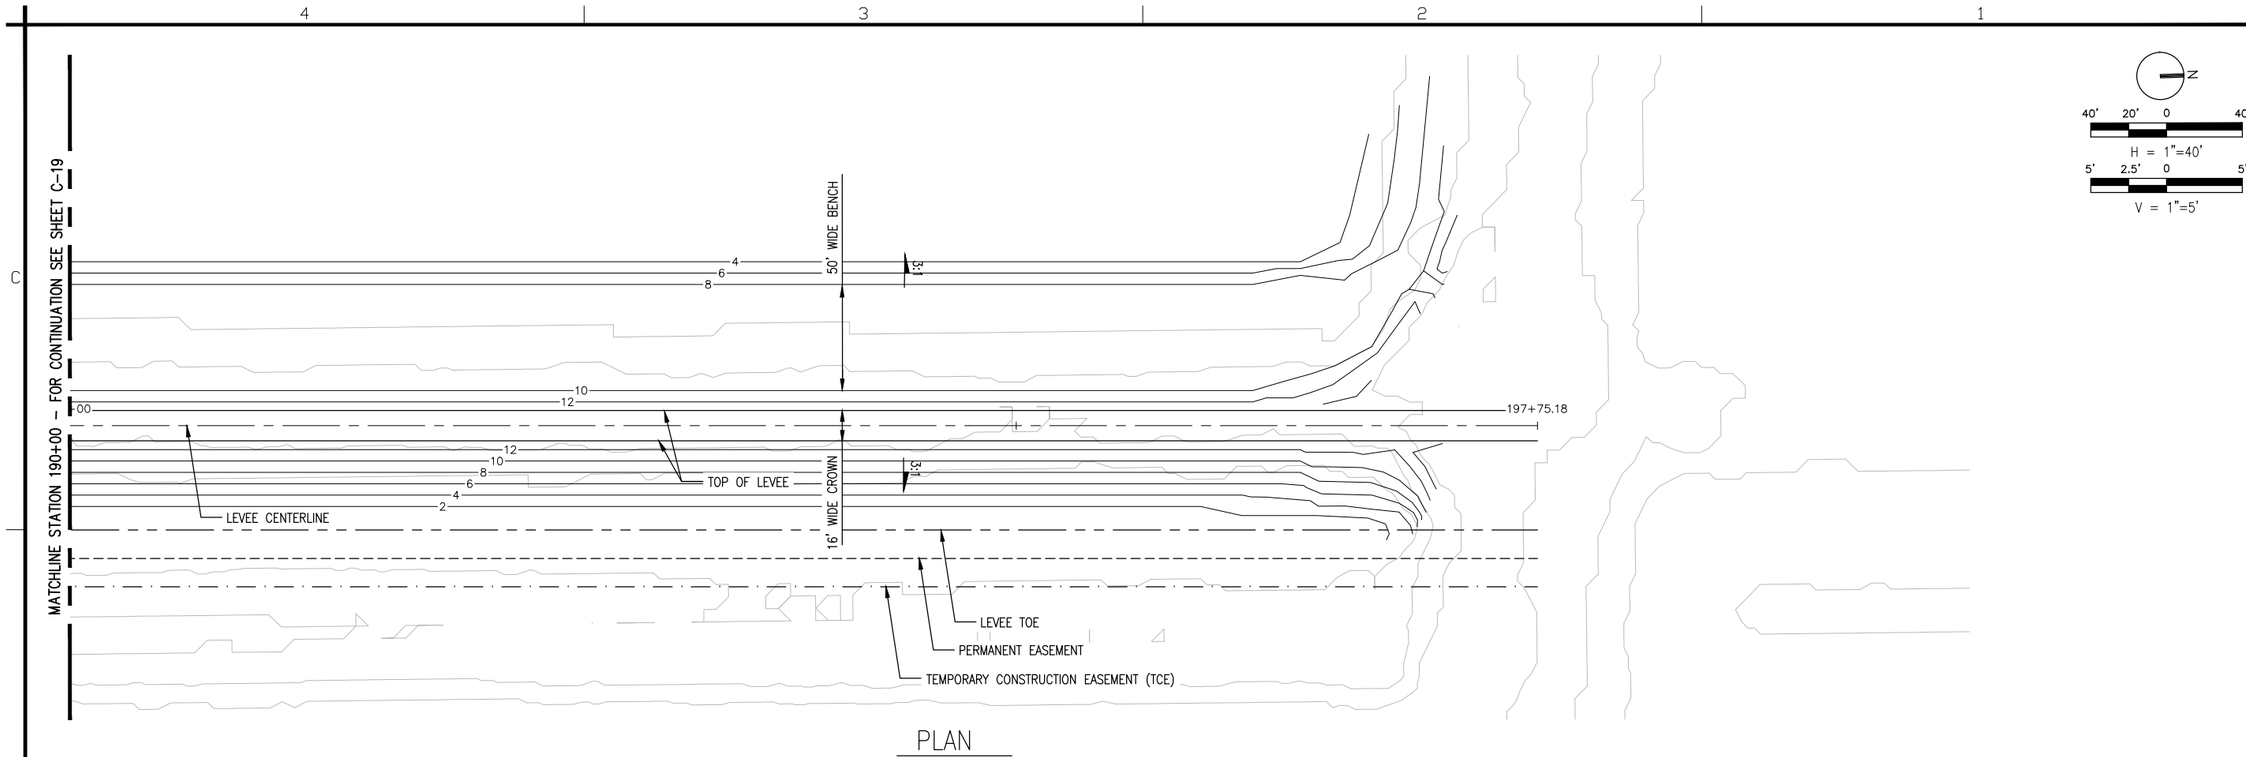

PLAN
SCALE: 1"=40'

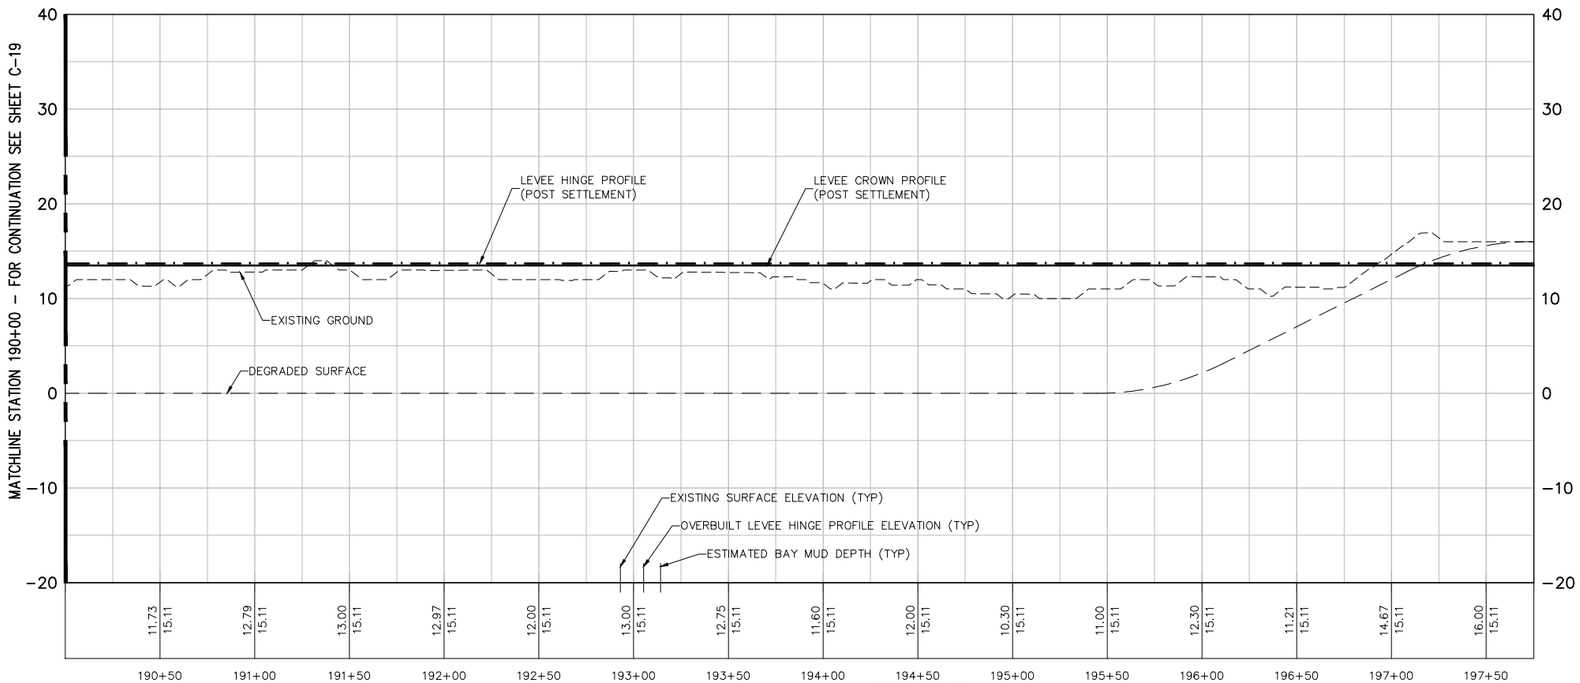

PROFILE
V: SCALE: 1"=5'

US Army Corps of Engineers
San Fransisco District

Approved | Date | Description

Rev: XX
Date: 06/24/2013
Design File no: XXX
Drawing Code:
File name: C-01
Plot date:
Dwg scale:
Designed by: S. JIMENEZ
Spec No: XX
Drawn by: V. ROSSO
Reviewed by: XX
Submitted by: S. JIMENEZ

DEPARTMENT OF THE ARMY
CORPS OF ENGINEERS
SACRAMENTO, CALIFORNIA


HDR
HDR Engineering, Inc.
2379 GATEWAY OAKS
SUITE 200
SACRAMENTO, CA 95899-4240


SOUTH SAN FRANCISCO BAY SHORELINE
FLOOD RISK MANAGEMENT FEASIBILITY STUDY
NATIONAL ECONOMIC DEVELOPMENT (NED) PLAN
PLAN AND PROFILE STA 190+00 TO STA 197+75


Sheet reference number:
C-20


UPDATE


Border Revised 03/28/14, CEDITTEONG

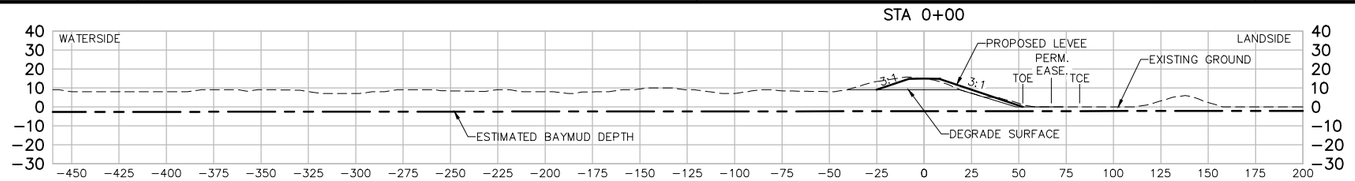


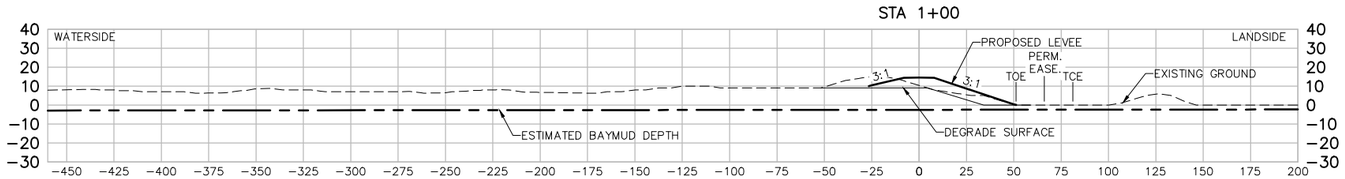

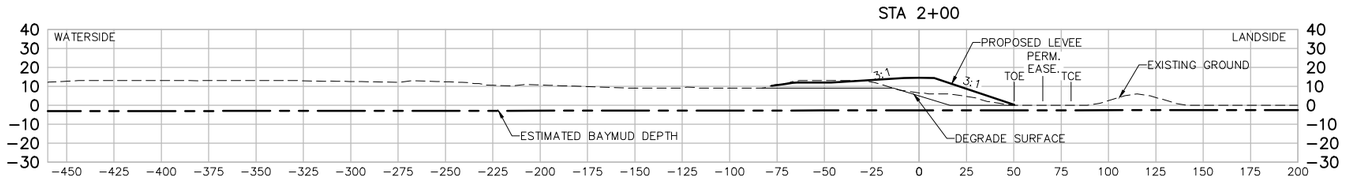

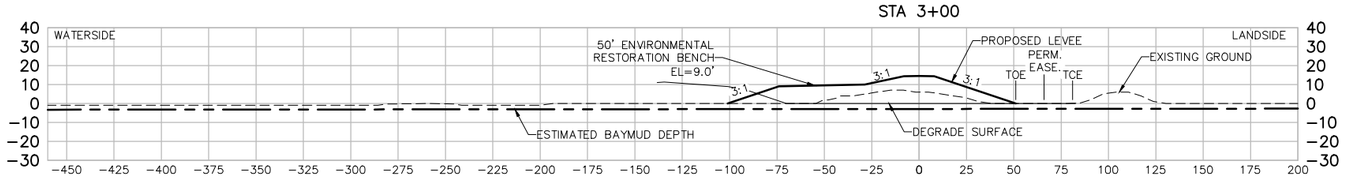

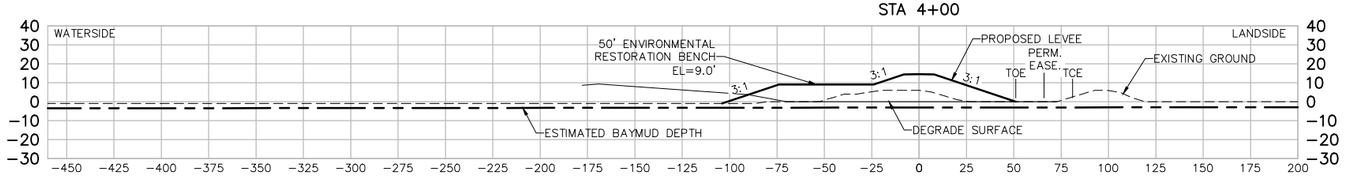

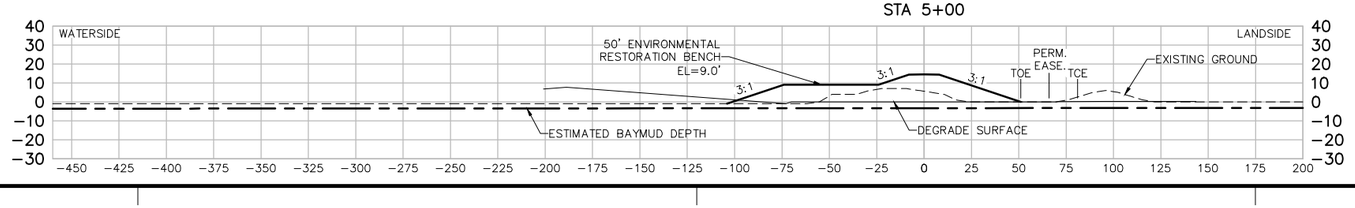

US Army Corps of Engineers
San Fransisco District

Approved
Date
Description
Symbol

Rev.
XX

Date:
06/24/2013

Design file no:
XXX

Drawing Code:

File name: C-21 Sections
Plot date:
Dwg scale:

Designed by:
S. JIMENEZ

Spec No:
XX

Drawn by:
V. ROSSO

Reviewed by:
XX

Submitted by:
S. JIMENEZ

DEPARTMENT OF THE ARMY
CORPS OF ENGINEERS
SACRAMENTO, CALIFORNIA

2379 GATEWAY OAKS
SUITE 200
SACRAMENTO, CA 95899-4240

HDR Engineering, Inc.


SOUTH SAN FRANCISCO BAY SHORELINE
FLOOD RISK MANAGEMENT FEASIBILITY STUDY
NATIONAL ECONOMIC DEVELOPMENT (NED) PLAN
SECTIONS STA 0+00 TO STA 5+00

Sheet reference number:
C-21


UPDATE

Border Revised 09/30/14, CEDSTEBENG


STA 6+00

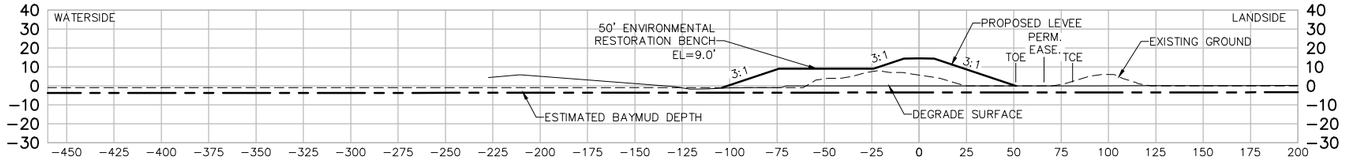


STA 7+00

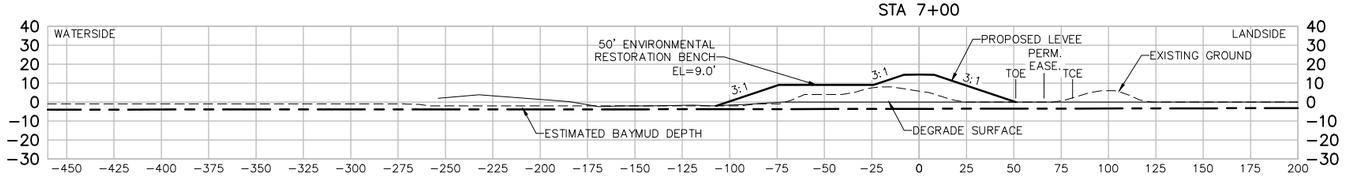


STA 8+00

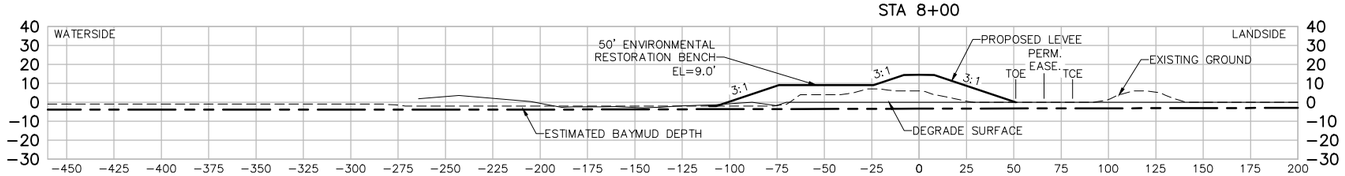


STA 9+00

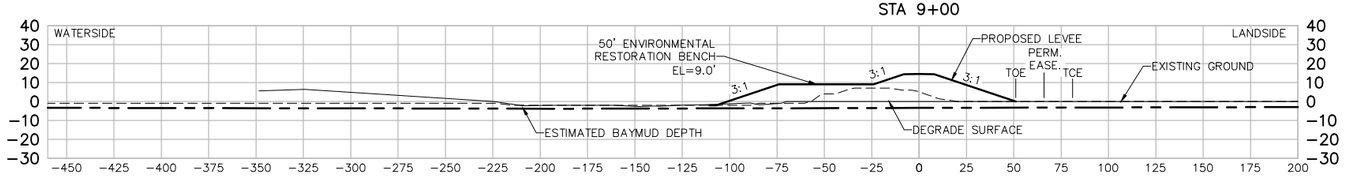

STA 10+00

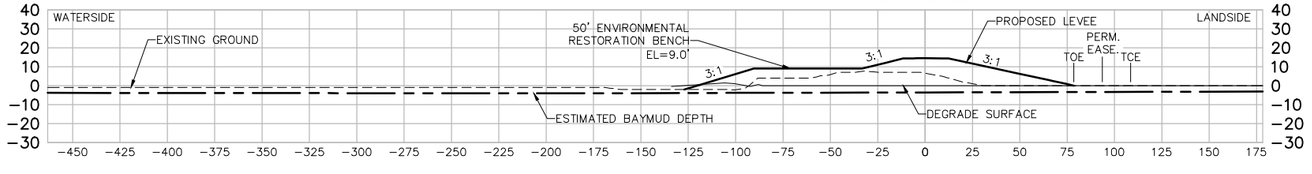

STA 11+00

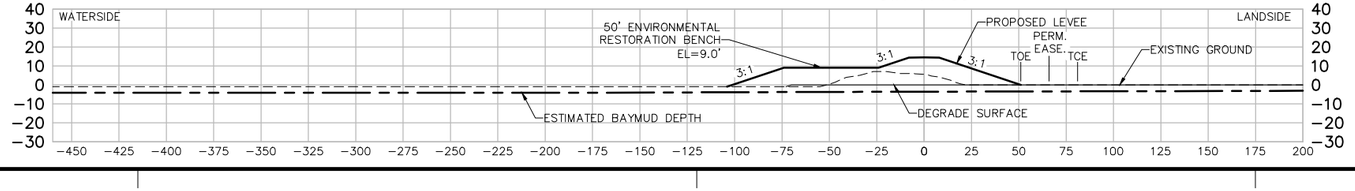

US Army Corps of Engineers
San Fransisco District

Approved
Date
Description
Symbol

Rev. XX
Date: 06/24/2013
Design file no: XXX
Drawing Code:
File name: C-21 Sections
Plot date:
Dwg scale:

Designed by: S. JIMENEZ
Spec No: XX
Dwn by: V. ROSSO
Reviewed by: XX
Submitted by: S. JIMENEZ

DEPARTMENT OF THE ARMY
CORPS OF ENGINEERS
SACRAMENTO, CALIFORNIA

2379 GATEWAY OAKS
SUITE 200
SACRAMENTO, CA 95899-4240

HDR Engineering, Inc.


SOUTH SAN FRANCISCO BAY SHORELINE
FLOOD RISK MANAGEMENT FEASIBILITY STUDY
NATIONAL ECONOMIC DEVELOPMENT (NED) PLAN
SECTIONS STA 6+00 TO STA 11+00

Sheet reference number:
C-22


UPDATE

Border Revised 09/2014, CEDITSEING


STA 12+00

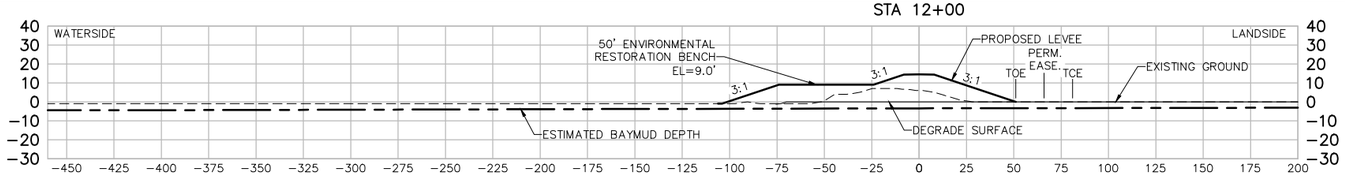


STA 13+00

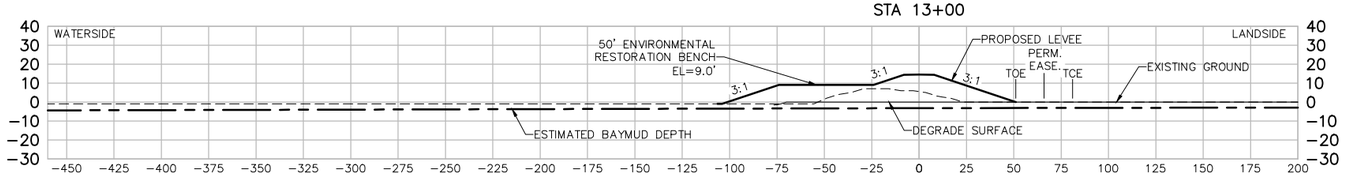


STA 14+00

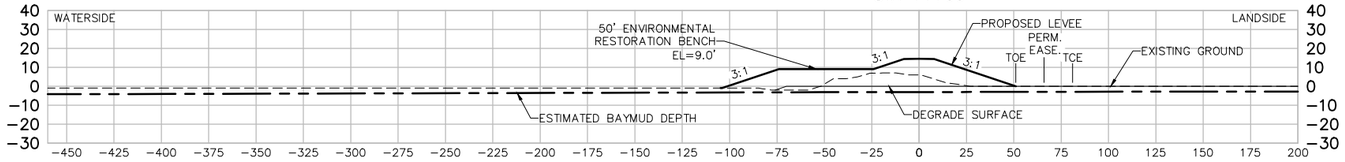


STA 15+00

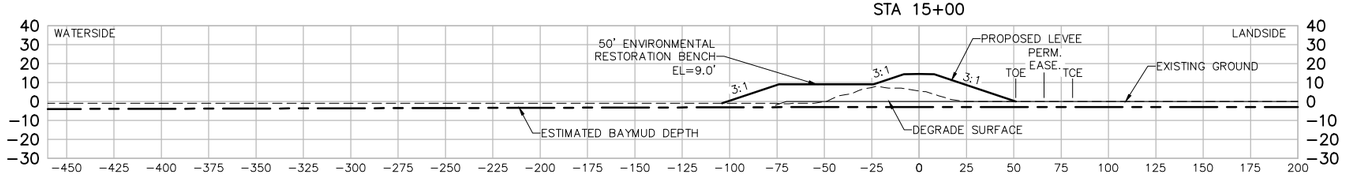

STA 16+00

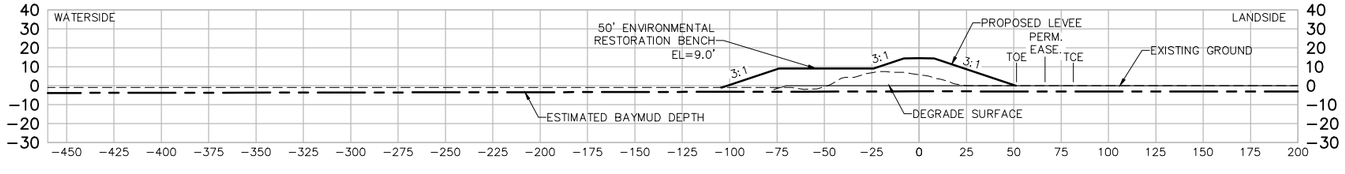

STA 17+00

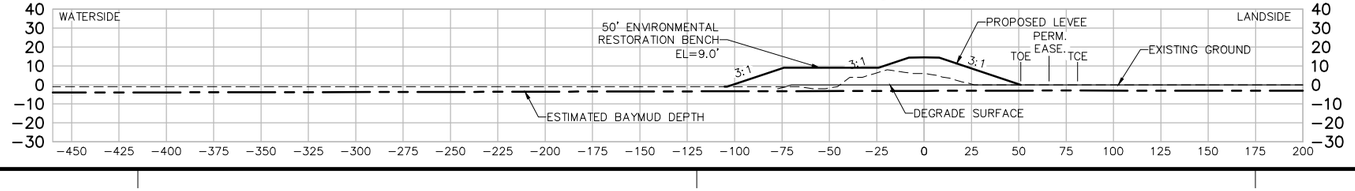

US Army Corps of Engineers
San Fransisco District

Approved
Date
Description
Symbol

Rev. XX
Date: 06/24/2013
Design file no: XXX
Drawing Code:
File name: C-21 Sections
Plot date:
Dwg scale:

Designed by: S. JIMENEZ
Spec No: XX
Dwn by: V. ROSSO
Reviewed by: XX
Submitted by: S. JIMENEZ

DEPARTMENT OF THE ARMY
CORPS OF ENGINEERS
SACRAMENTO, CALIFORNIA

2379 GATEWAY OAKS
SUITE 200
SACRAMENTO, CA 95899-4240


HDR Engineering, Inc.


SOUTH SAN FRANCISCO BAY SHORELINE
FLOOD RISK MANAGEMENT FEASIBILITY STUDY
NATIONAL ECONOMIC DEVELOPMENT (NED) PLAN
SECTIONS STA 12+00 TO STA 17+00


Sheet reference number:
C-23


UPDATE


Border Revised 09/30/14, CEDSTEBENG

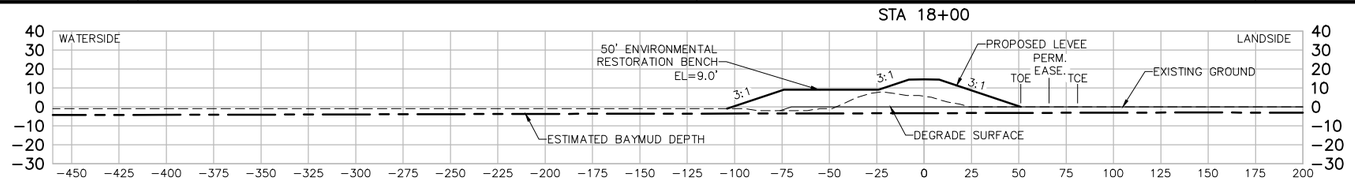


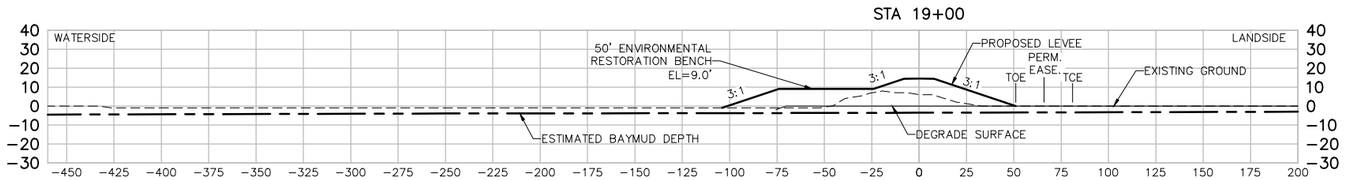

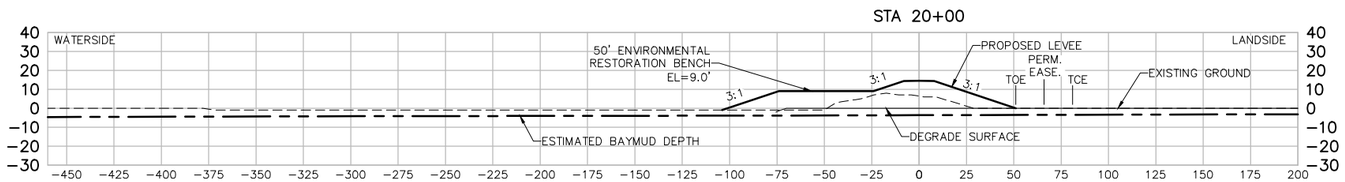

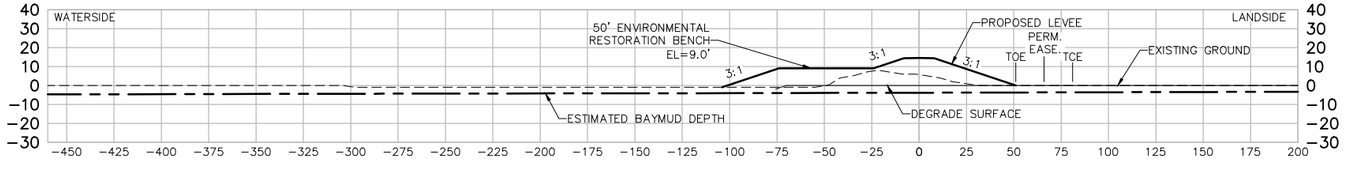

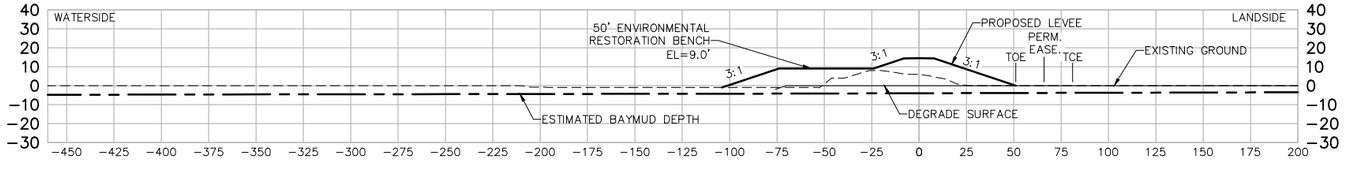

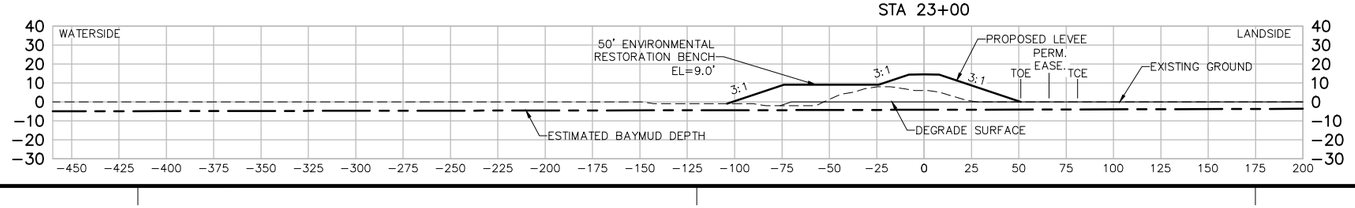

US Army Corps of Engineers
San Fransisco District

Approved
Date
Description
Appvd

Rev. XX
Date: 06/24/2013
Design file no: XXX
Drawing Code:
File name: C-21 Sections
Plot date:
Dwg scale:

Designed by: S. JIMENEZ
Spec No: XX
Dwn by: V. ROSSO
Reviewed by: XX
Submitted by: S. JIMENEZ

DEPARTMENT OF THE ARMY
CORPS OF ENGINEERS
SACRAMENTO, CALIFORNIA

2379 GATEWAY OAKS
SUITE 200
SACRAMENTO, CA 95899-4240


HDR Engineering, Inc.


SOUTH SAN FRANCISCO BAY SHORELINE
FLOOD RISK MANAGEMENT FEASIBILITY STUDY
NATIONAL ECONOMIC DEVELOPMENT (NED) PLAN
SECTIONS STA 18+00 TO STA 23+00


Sheet reference number:
C-24


UPDATE


Border Revised 09/2014, CEDITSEING

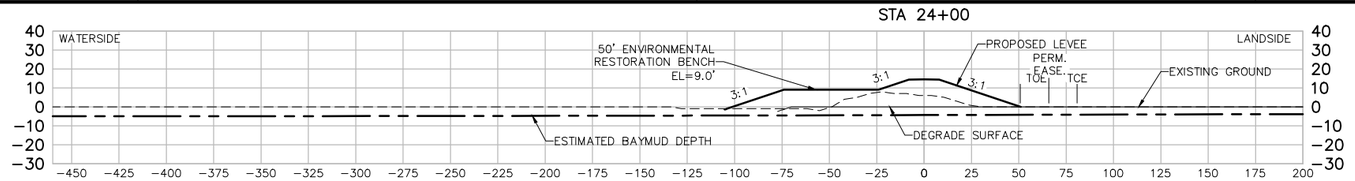


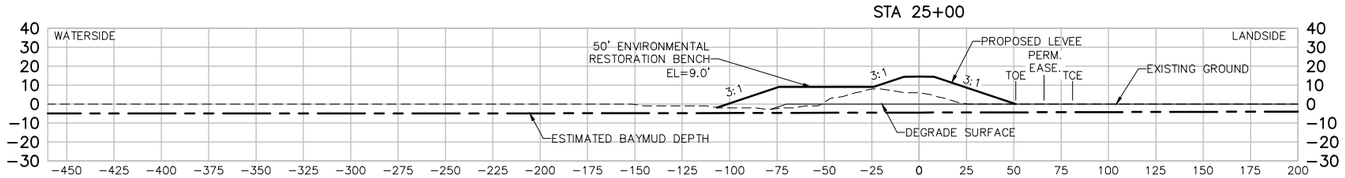

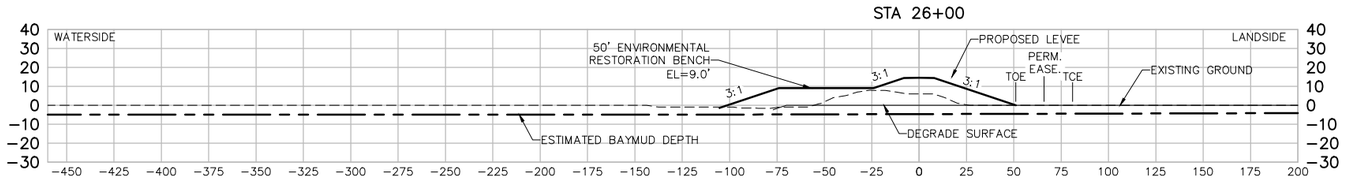

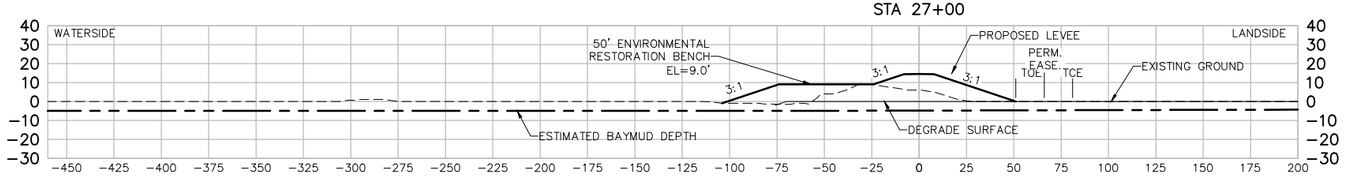

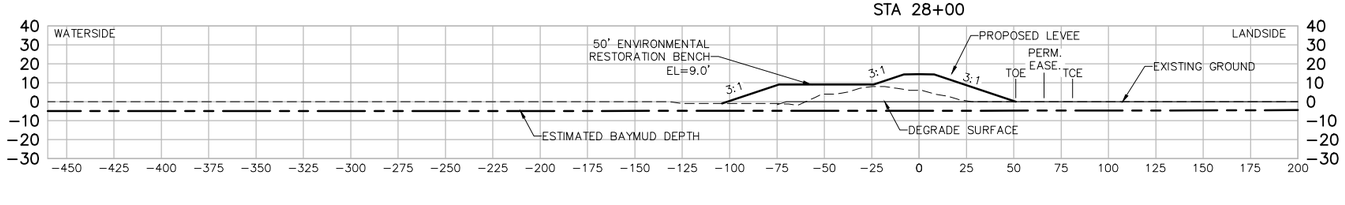

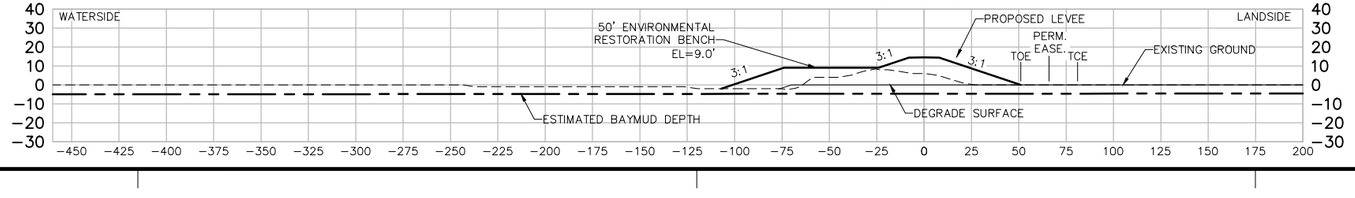

US Army Corps of Engineers
San Fransisco District

Approved
Date
Description
Appvd

Rev.
XX

Date:
06/24/2013

Design file no:
XXX

Drawing Code:

File name: C-21 Sections
Plot date:
Dwg scale:

Designed by:
S. JIMENEZ

Spec No:
XX

Drawn by:
V. ROSSO

Reviewed by:
XX

Submitted by:
S. JIMENEZ

DEPARTMENT OF THE ARMY
CORPS OF ENGINEERS
SACRAMENTO, CALIFORNIA

2379 GATEWAY OAKS
SUITE 200
SACRAMENTO, CA 95899-4240


HDR Engineering, Inc.


SOUTH SAN FRANCISCO BAY SHORELINE
FLOOD RISK MANAGEMENT FEASIBILITY STUDY
NATIONAL ECONOMIC DEVELOPMENT (NED) PLAN
SECTIONS STA 24+00 TO STA 29+00


Sheet reference number:
C-25


UPDATE


Border Revised 09/2014, CEDITSEWG

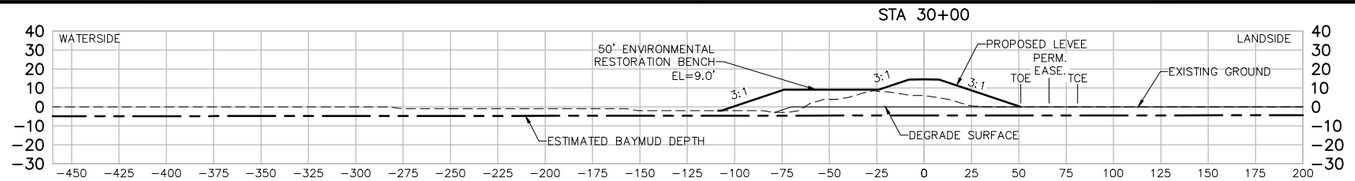


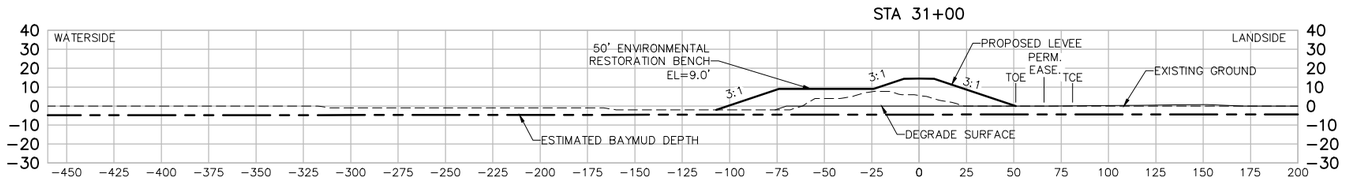

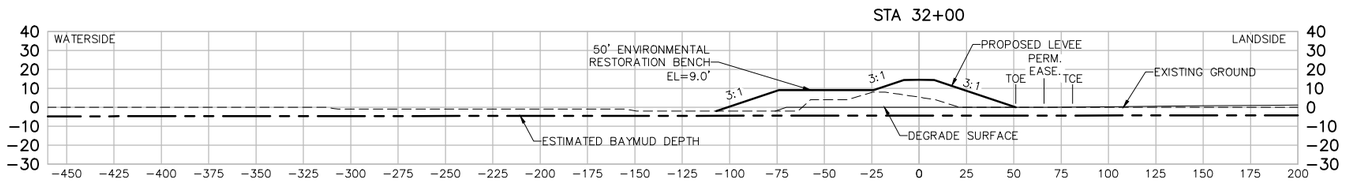

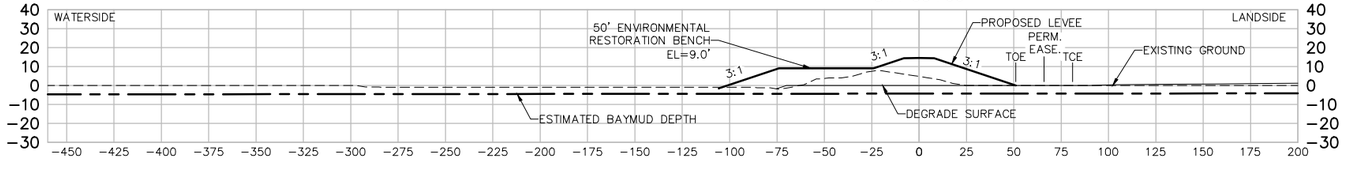

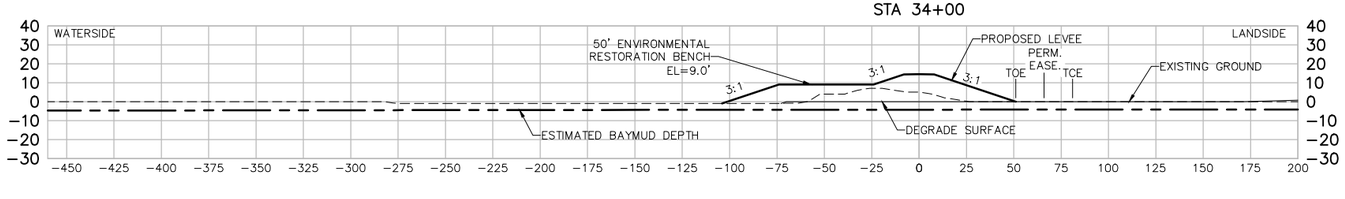

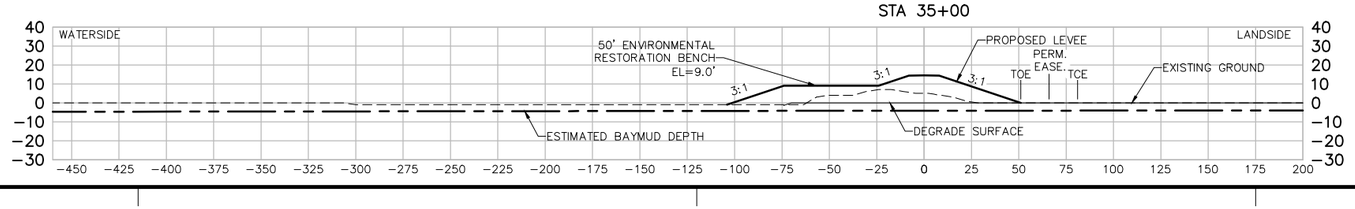

US Army Corps of Engineers
San Fransisco District

Approved | Date | Description | Symbol

Rev. XX
Date: 06/24/2013
Design File no: XXX
Drawing Code:
File name: C-21 Sections
Plot date:
Dwg scale:

Designed by: S. JIMENEZ
Spec No: XX
Dwn by: V. RUSSO
Reviewed by: XX
Submitted by: S. JIMENEZ

DEPARTMENT OF THE ARMY
CORPS OF ENGINEERS
SACRAMENTO, CALIFORNIA


HDR
2379 GATEWAY OAKS
SUITE 200
HDR Engineering, Inc. SACRAMENTO, CA 95899-4240


SOUTH SAN FRANCISCO BAY SHORELINE
FLOOD RISK MANAGEMENT FEASIBILITY STUDY
NATIONAL ECONOMIC DEVELOPMENT (NED) PLAN
SECTIONS STA 30+00 TO STA 35+00


Sheet reference number:
C-26


UPDATE


Border Revised 09/30/14, CEDSTRLENG

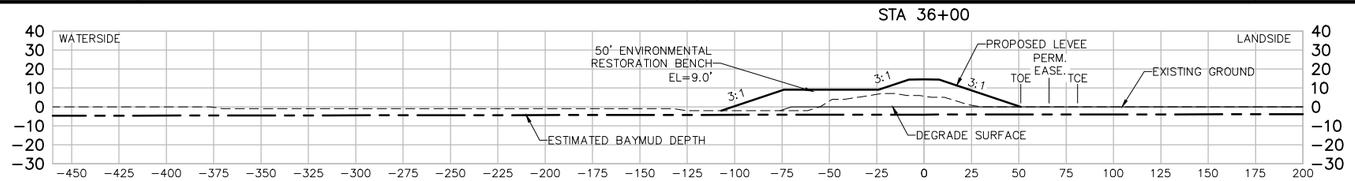


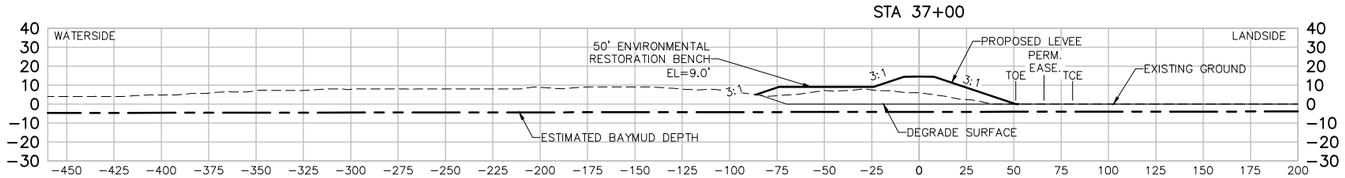

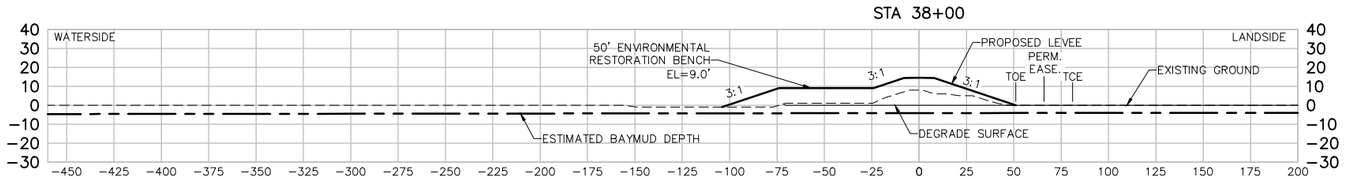

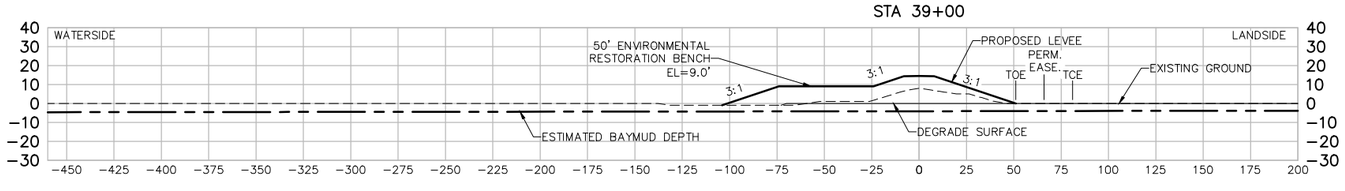

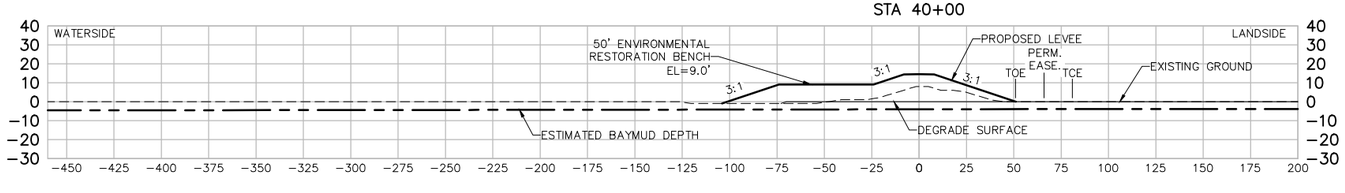

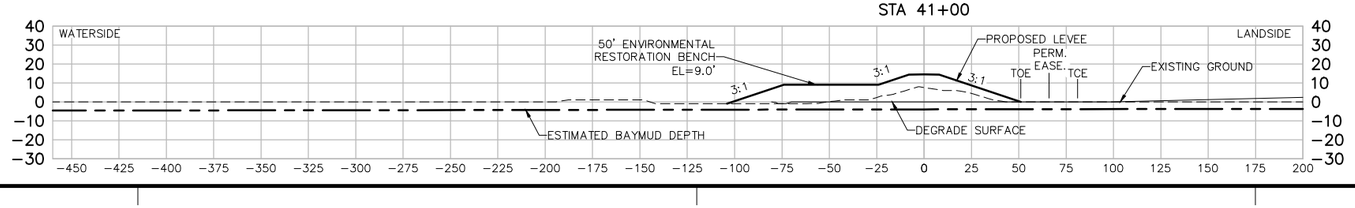

US Army Corps of Engineers
San Fransisco District

Approved
Date
Description
Symbol

Rev. XX
Date: 06/24/2013
Design file no: XXX
Drawing Code:
File name: C-21 Sections
Plot date:
Dwg scale:

Designed by: S. JIMENEZ
Spec No: XX
Dwn by: V. ROSSO
Reviewed by: XX
Submitted by: S. JIMENEZ

DEPARTMENT OF THE ARMY
CORPS OF ENGINEERS
SACRAMENTO, CALIFORNIA

2379 GATEWAY OAKS
SUITE 200
SACRAMENTO, CA 95899-4240


HDR Engineering, Inc.


SOUTH SAN FRANCISCO BAY SHORELINE
FLOOD RISK MANAGEMENT FEASIBILITY STUDY
NATIONAL ECONOMIC DEVELOPMENT (NED) PLAN
SECTIONS STA 36+00 TO STA 41+00


Sheet reference number:
C-27


UPDATE


Border Revised 09/30/14, CEDSTEBING

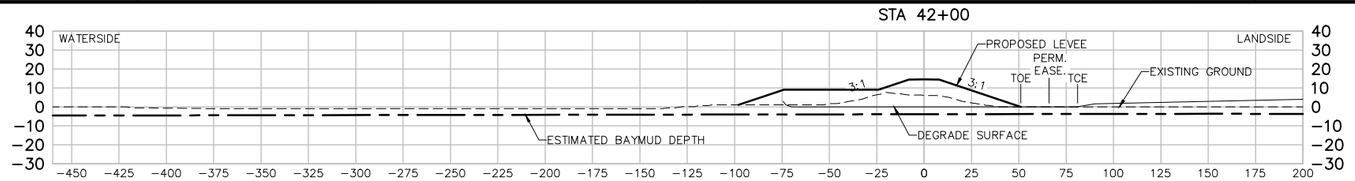


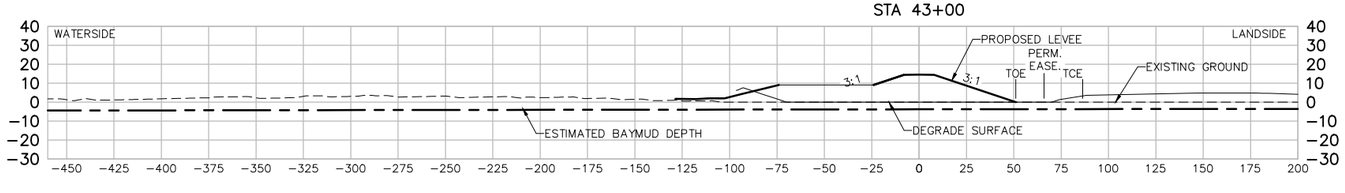

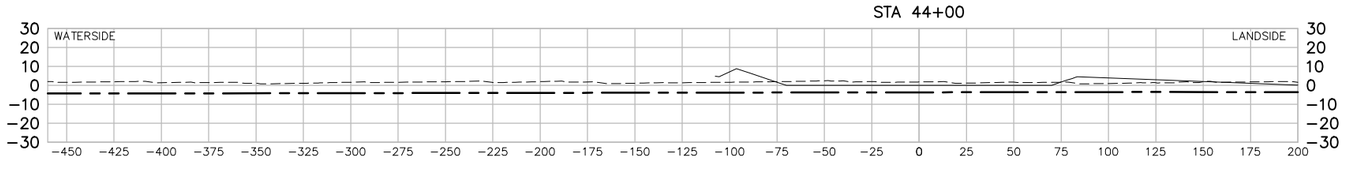

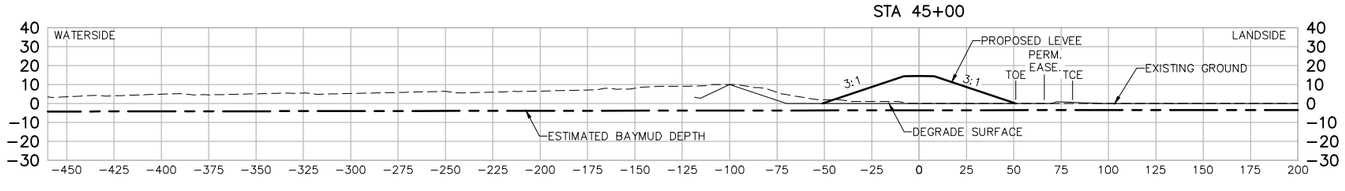

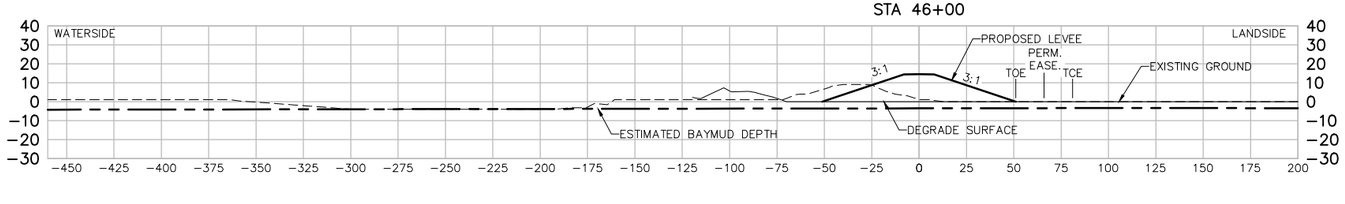

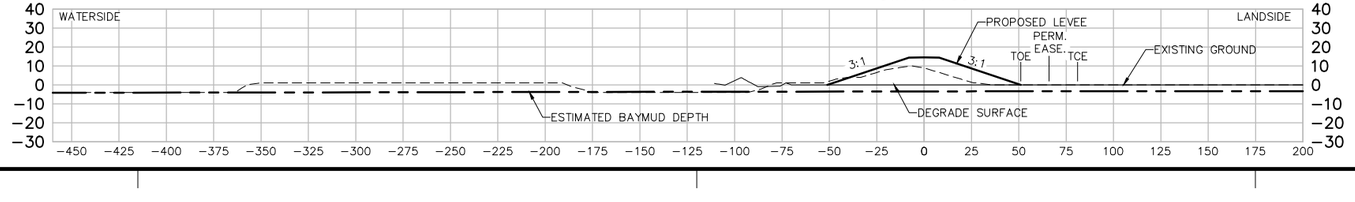

US Army Corps of Engineers
San Fransisco District

Approved
Date
Description
Symbol

Rev. XX
Date: 06/24/2013
Design file no: XXX
Drawing Code:
File name: C-21 Sections
Plot date:
Dwg scale:
Designed by: S. JIMENEZ
Spec No: XX
Dwn by: V. ROSSO
Reviewed by: XX
Submitted by: S. JIMENEZ

DEPARTMENT OF THE ARMY
CORPS OF ENGINEERS
SACRAMENTO, CALIFORNIA

2379 GATEWAY OAKS
SUITE 200
SACRAMENTO, CA 95899-4240

HDR Engineering, Inc.


SOUTH SAN FRANCISCO BAY SHORELINE
FLOOD RISK MANAGEMENT FEASIBILITY STUDY
NATIONAL ECONOMIC DEVELOPMENT (NED) PLAN
SECTIONS STA 42+00 TO STA 47+00

Sheet reference number:
C-28


UPDATE

Border Revised 09/30/14, CESTOCKING


STA 48+00

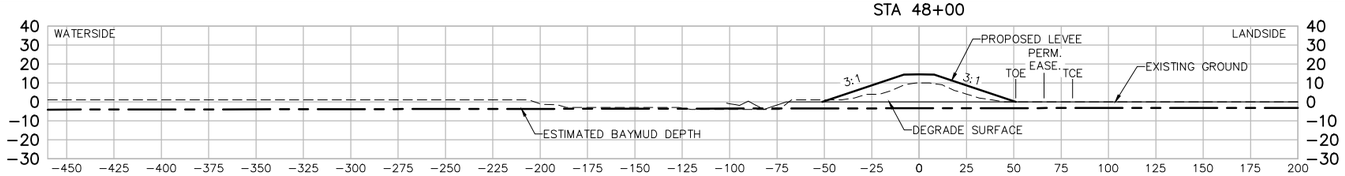


STA 49+00

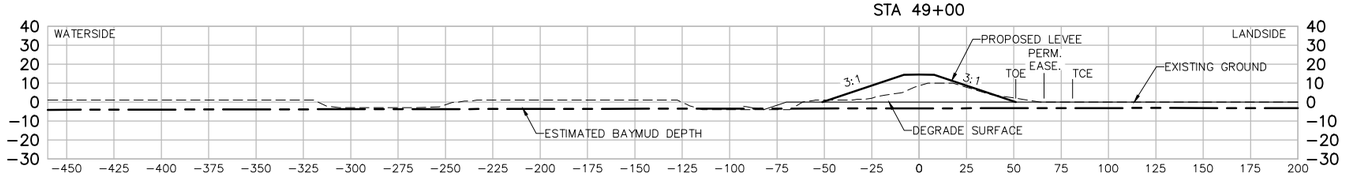


STA 50+00

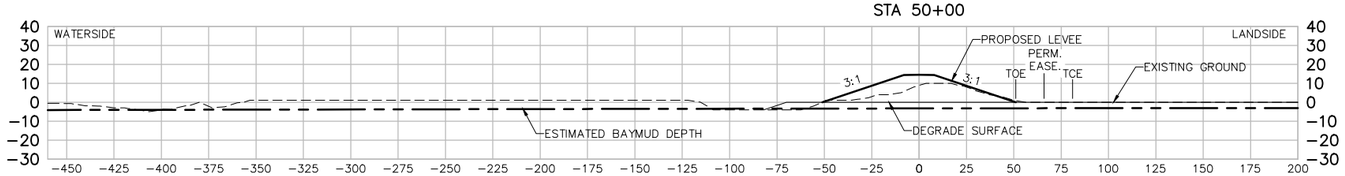


STA 51+00

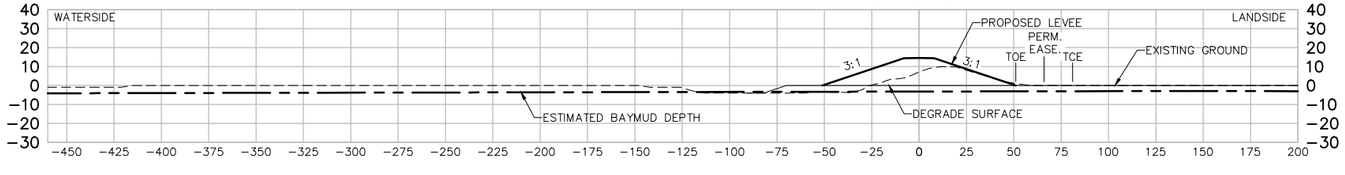

STA 52+00

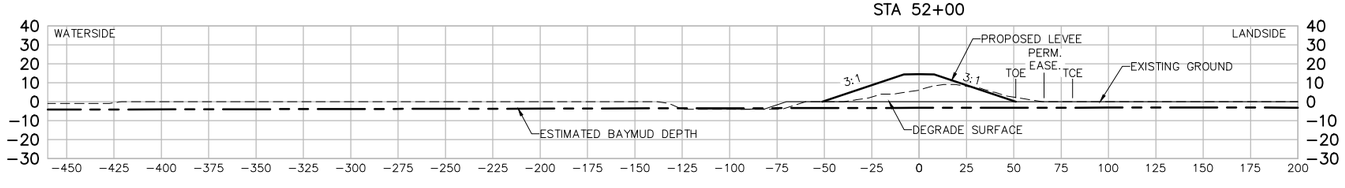

STA 53+00

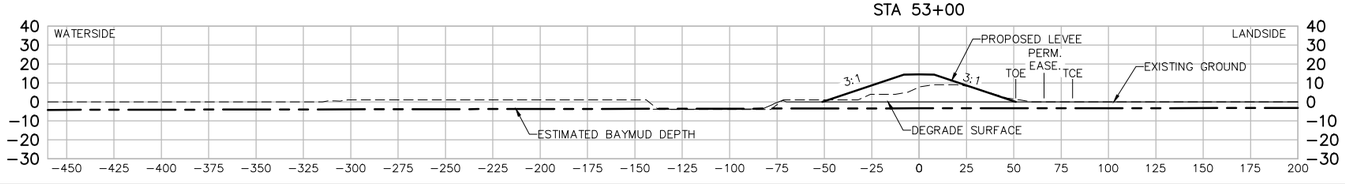

US Army Corps of Engineers
San Fransisco District

Approved
Date
Description
Symbol

Rev. XX
Date: 06/24/2013
Design file no: XXX
Drawing Code:
File name: C-21 Sections
Plot date:
Dwg scale:
Designed by: S. JIMENEZ
Spec No: XX
Dwn by: V. ROSSO
Reviewed by: XX
Submitted by: S. JIMENEZ

DEPARTMENT OF THE ARMY
CORPS OF ENGINEERS
SACRAMENTO, CALIFORNIA

2379 GATEWAY OAKS
SUITE 200
SACRAMENTO, CA 95899-4240


HDR Engineering, Inc.


SOUTH SAN FRANCISCO BAY SHORELINE
FLOOD RISK MANAGEMENT FEASIBILITY STUDY
NATIONAL ECONOMIC DEVELOPMENT (NED) PLAN
SECTIONS STA 48+00 TO STA 53+00


Sheet reference number:
C-29


UPDATE


Border Revised 09/2014, CEDITSEING

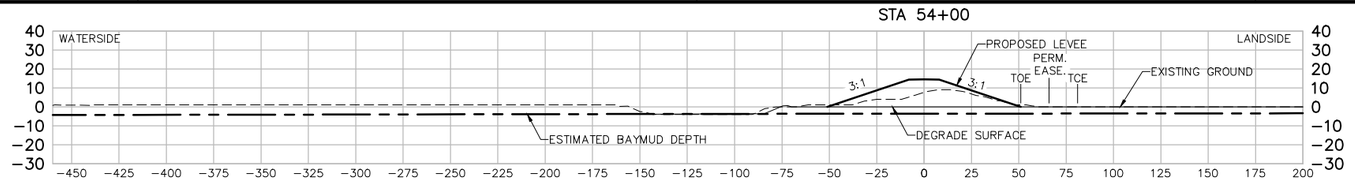


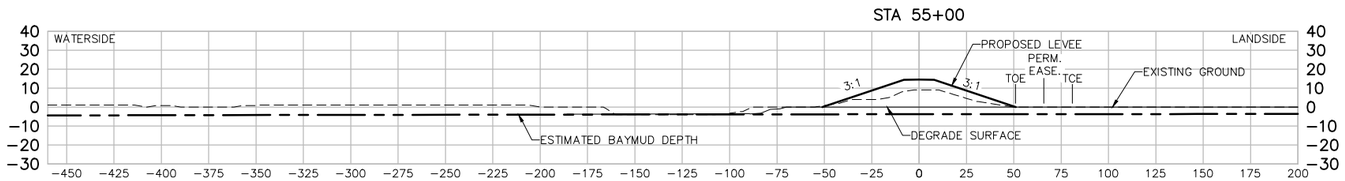

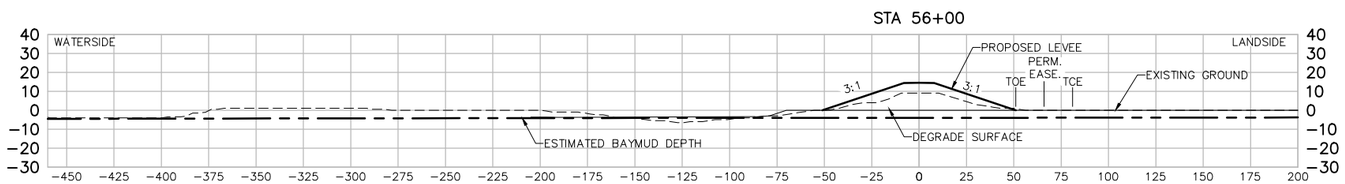

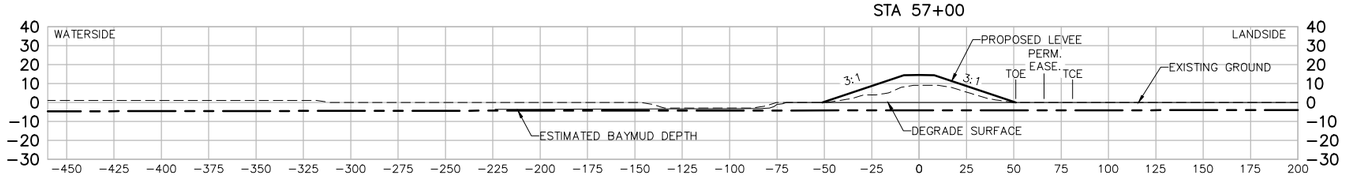

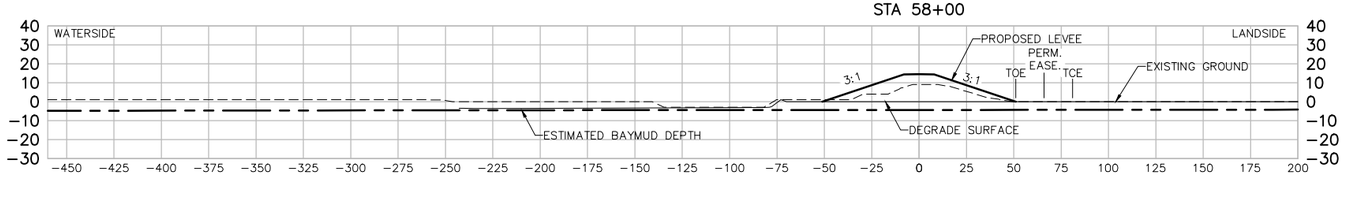

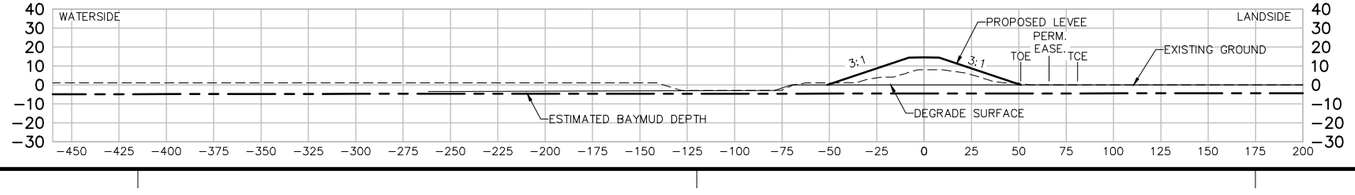

US Army Corps of Engineers
San Fransisco District

Approved
Date
Description
Rev.

Date: 06/24/2013
Design file no: XXX
Drawing Code:
File name: C-21 Sections
Plot date:
Dwg scale:

Designed by: S. JIMENEZ
Spec No: XX
Dwn by: V. ROSSO
Reviewed by: XX
Submitted by: S. JIMENEZ

DEPARTMENT OF THE ARMY
CORPS OF ENGINEERS
SACRAMENTO, CALIFORNIA

2379 GATEWAY OAKS
SUITE 200
SACRAMENTO, CA 95899-4240

HDR Engineering, Inc.


SOUTH SAN FRANCISCO BAY SHORELINE
FLOOD RISK MANAGEMENT FEASIBILITY STUDY
NATIONAL ECONOMIC DEVELOPMENT (NED) PLAN
SECTIONS STA 54+00 TO STA 59+00

Sheet reference number:
C-30


UPDATE

Border Revised 09/30/14, CEDITSEVG


STA 60+00

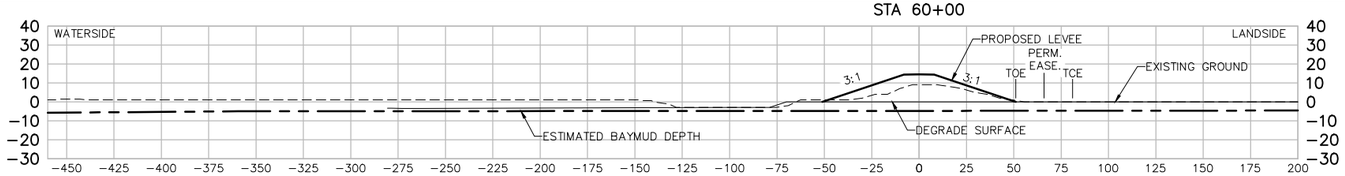


STA 61+00

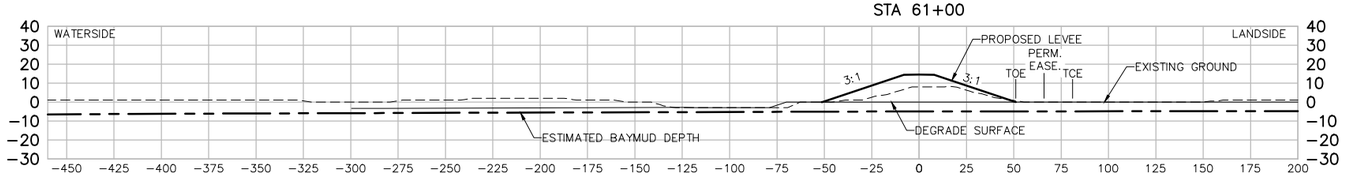


STA 62+00

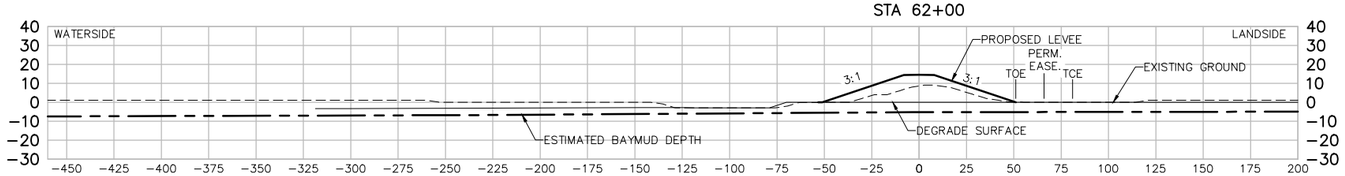


STA 63+00

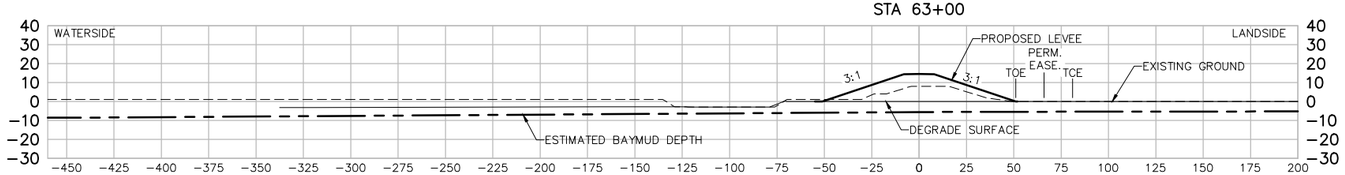

STA 64+00

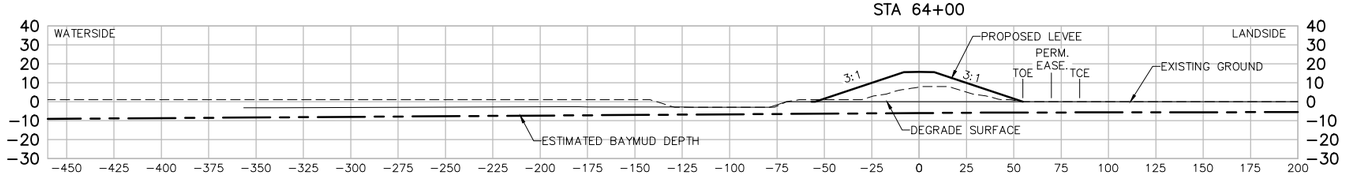

STA 65+00

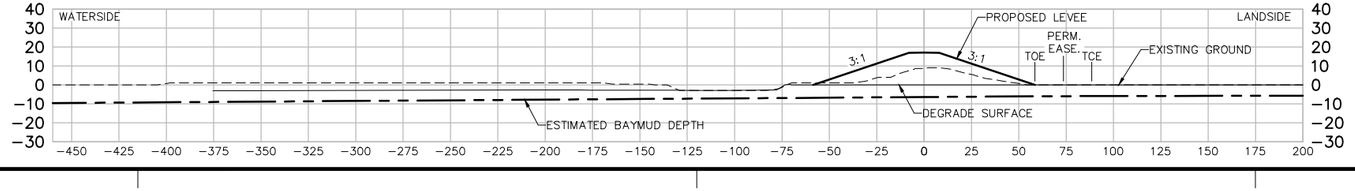

US Army Corps of Engineers
San Fransisco District

Approved
Date
Description
Symbol

Rev. XX
Date: 06/24/2013
Design file no: XXX
Drawing Code:
File name: C-21 Sections
Plot date:
Dwg scale:

Designed by: S. JIMENEZ
Spec No: XX
Dwn by: V. ROSSO
Reviewed by: XX
Submitted by: S. JIMENEZ

DEPARTMENT OF THE ARMY
CORPS OF ENGINEERS
SACRAMENTO, CALIFORNIA

2379 GATEWAY OAKS
SUITE 200
SACRAMENTO, CA 95899-4240

HDR Engineering, Inc.


SOUTH SAN FRANCISCO BAY SHORELINE
FLOOD RISK MANAGEMENT FEASIBILITY STUDY
NATIONAL ECONOMIC DEVELOPMENT (NED) PLAN
SECTIONS STA 60+00 TO STA 65+00

Sheet reference number:
C-31


UPDATE

Border Revised 09/2014, CEDITSEING


STA 66+00

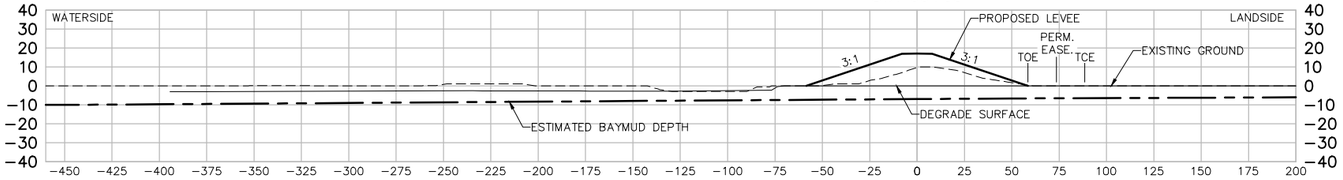


STA 67+00

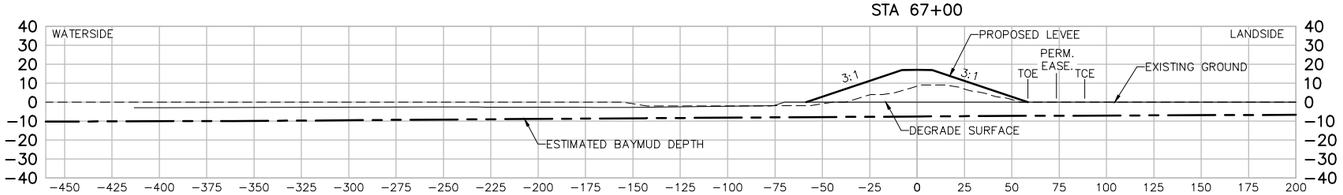


STA 68+00

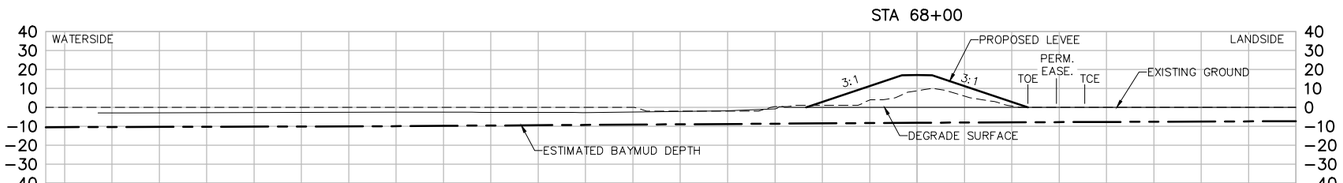


STA 69+00

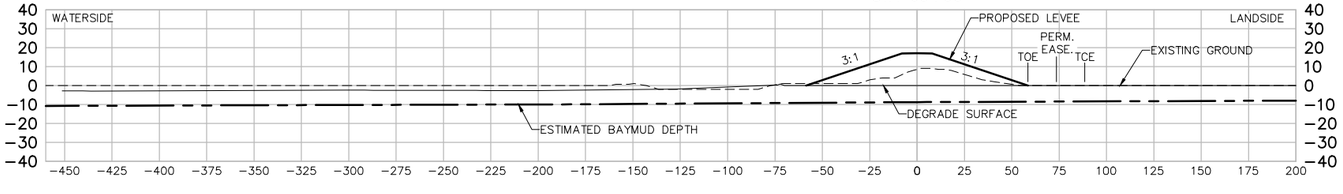

STA 70+00

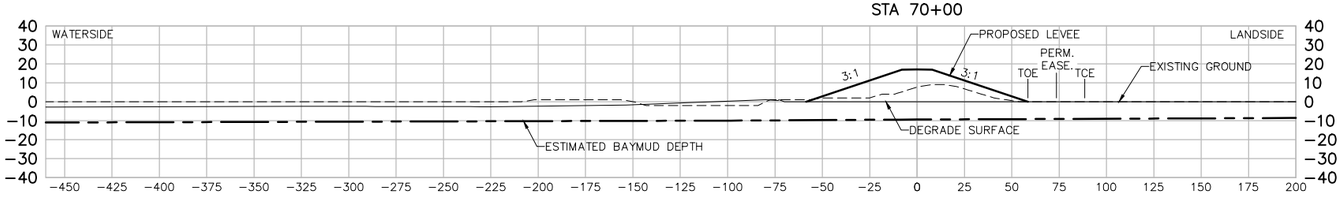

STA 71+00

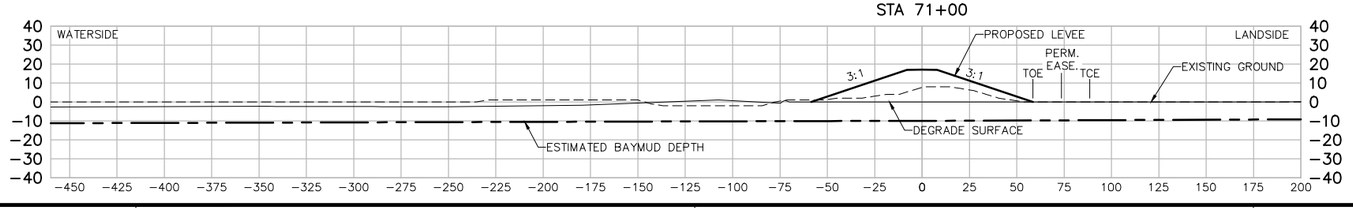

US Army Corps of Engineers
San Fransisco District

Approved | Date | Description | Symbol

Rev. XX
Date: 06/24/2013
Design File no: XXX
Drawing Code:
File name: C-21 Sections
Plot date:
Dwg scale:
Designed by: S. JIMENEZ
Spec No: XX
Dwn by: V. ROSSO
Reviewed by: XX
Submitted by: S. JIMENEZ

DEPARTMENT OF THE ARMY
CORPS OF ENGINEERS
SACRAMENTO, CALIFORNIA

2379 GATEWAY OAKS
SUITE 200
SACRAMENTO, CA 95899-4240


HDR Engineering, Inc.


SOUTH SAN FRANCISCO BAY SHORELINE
FLOOD RISK MANAGEMENT FEASIBILITY STUDY
NATIONAL ECONOMIC DEVELOPMENT (NED) PLAN
SECTIONS STA 66+00 TO STA 71+00


Sheet reference number:
C-32


UPDATE


Border Revised 09/30/14, CEDITSEING

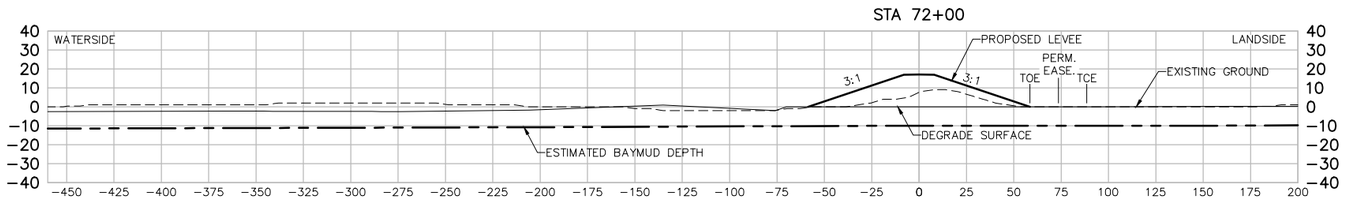


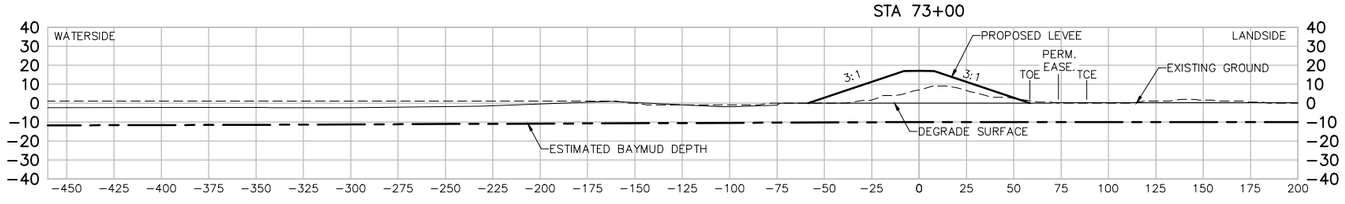

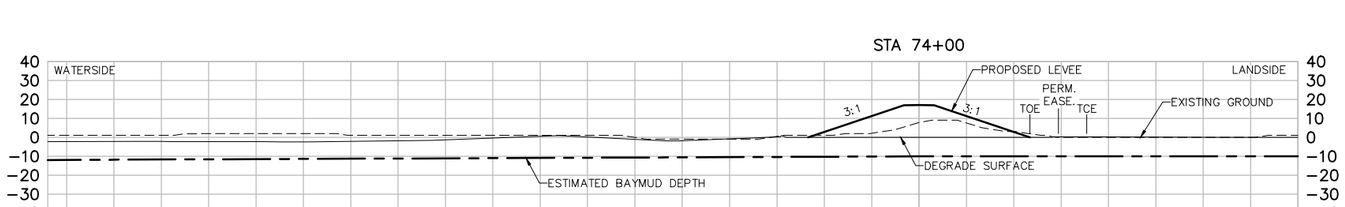

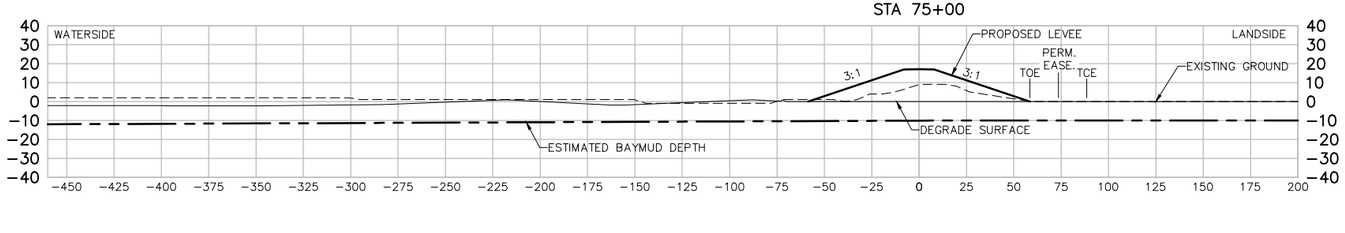

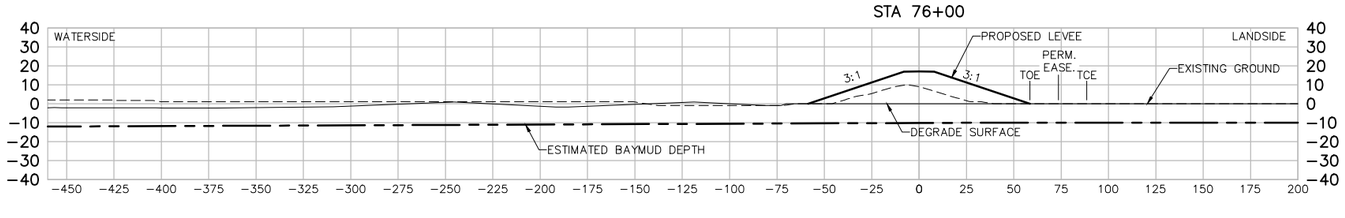

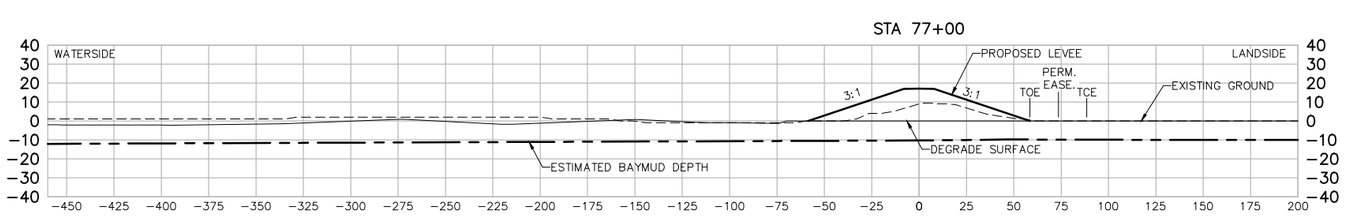

US Army Corps of Engineers
San Fransisco District

Approved
Date
Description
Appvd

Rev.
XX

Date:
06/24/2013

Design file no:
XXX

Drawing Code:

File name: C-21 Sections
Plot date:
Dwg scale:

Designed by:
S. JIMENEZ

Drn by:
V. ROSSO

Spec No:
XX

Reviewed by:
XX

Submitted by:
S. JIMENEZ

DEPARTMENT OF THE ARMY
CORPS OF ENGINEERS
SACRAMENTO, CALIFORNIA

2379 GATEWAY OAKS
SUITE 200
SACRAMENTO, CA 95899-4240


HDR Engineering, Inc.


SOUTH SAN FRANCISCO BAY SHORELINE
FLOOD RISK MANAGEMENT FEASIBILITY STUDY
NATIONAL ECONOMIC DEVELOPMENT (NED) PLAN
SECTIONS STA 72+00 TO STA 77+00


Sheet reference number:
C-33


UPDATE


Border Revised 09/30/14, CEDSTREENG

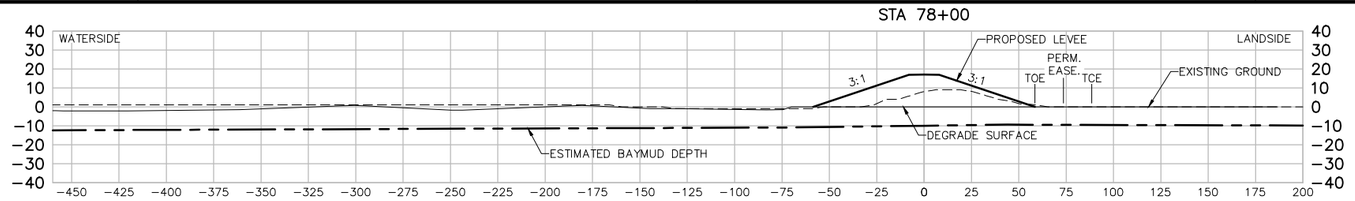


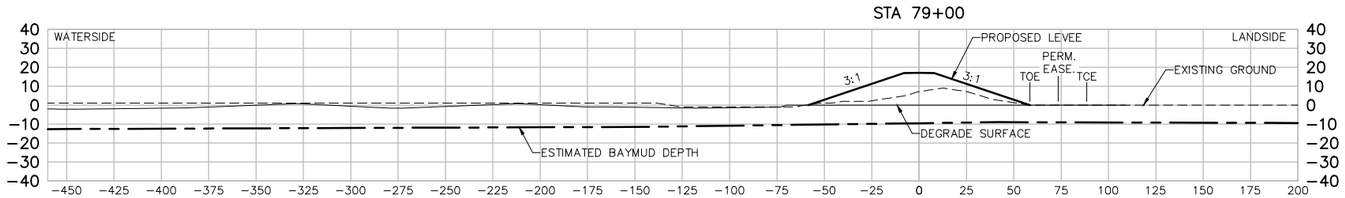

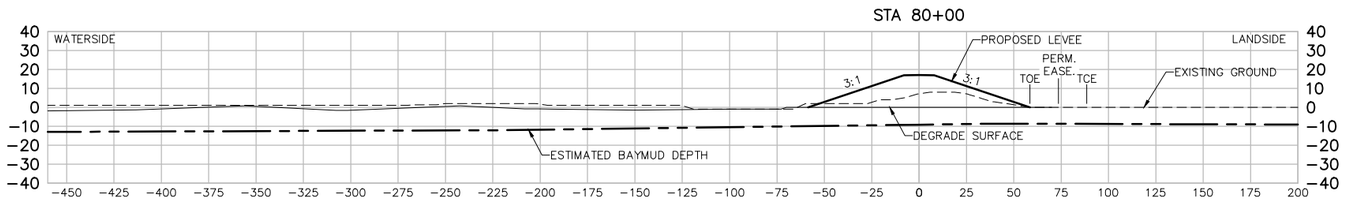

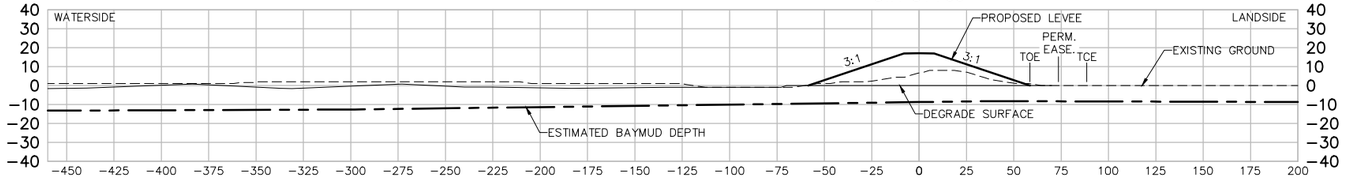

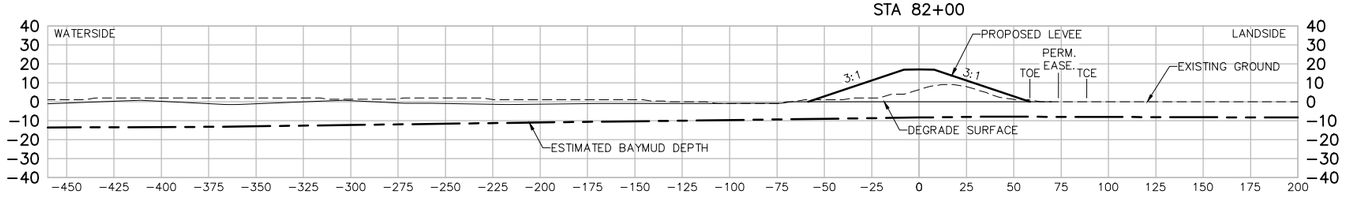

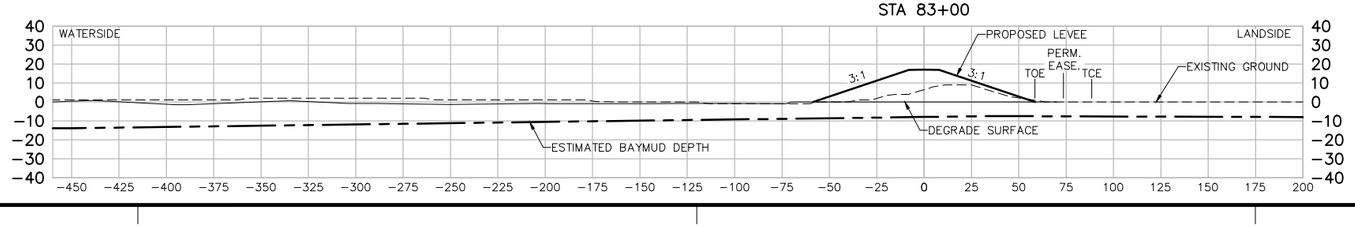

US Army Corps of Engineers
San Fransisco District

Approved
Date
Description
Symbol

Rev: XX
Date: 06/24/2013
Design file no: XXX
Drawing Code:
File name: C-21 Sections
Plot date:
Dwg scale:

Designed by: S. JIMENEZ
Spec No: XX
Dwn by: V. ROSSO
Reviewed by: XX
Submitted by: S. JIMENEZ

DEPARTMENT OF THE ARMY
CORPS OF ENGINEERS
SACRAMENTO, CALIFORNIA


HDR Engineering, Inc.
2379 GATEWAY OAKS
SUITE 200
SACRAMENTO, CA 95899-4240


SOUTH SAN FRANCISCO BAY SHORELINE
FLOOD RISK MANAGEMENT FEASIBILITY STUDY
NATIONAL ECONOMIC DEVELOPMENT (NED) PLAN
SECTIONS STA 78+00 TO STA 83+00


Sheet reference number:
C-34


UPDATE


Border Revised 09/30/14, CEDITSEING

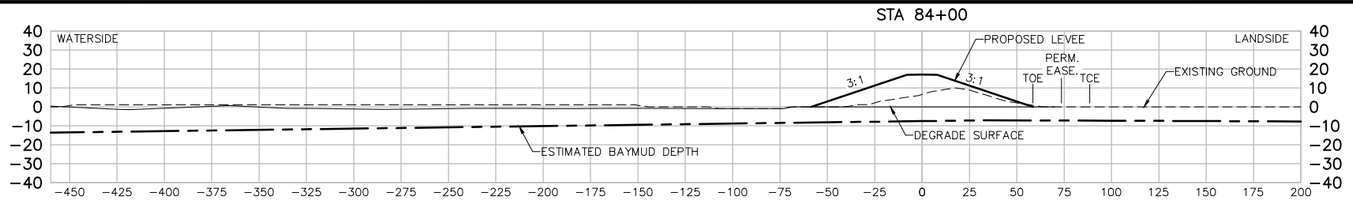


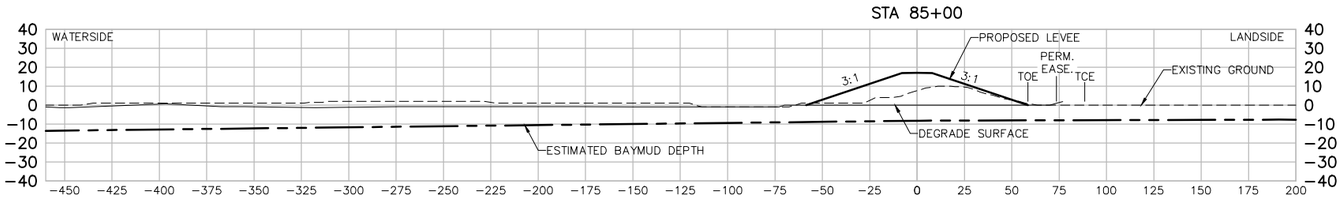

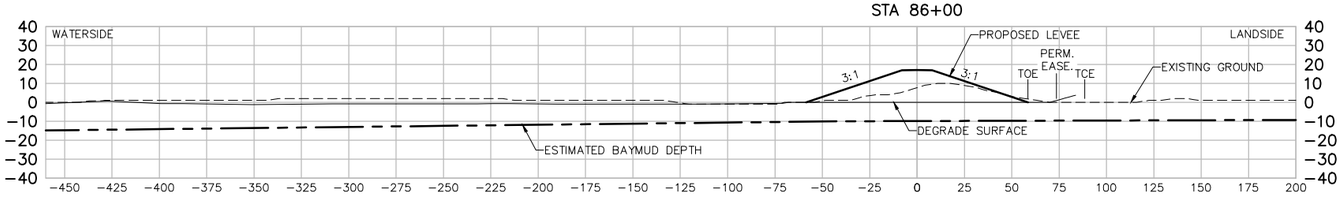

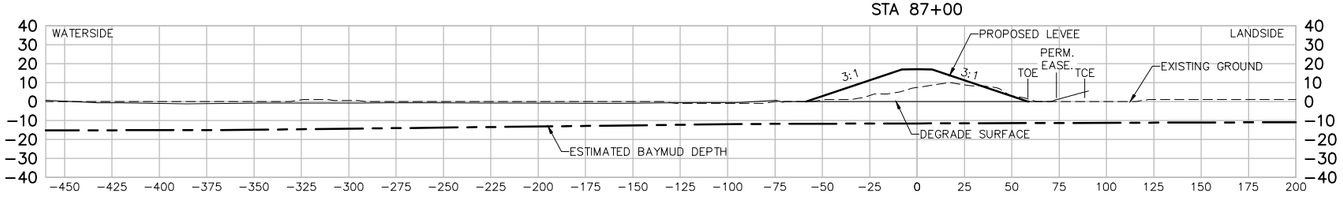

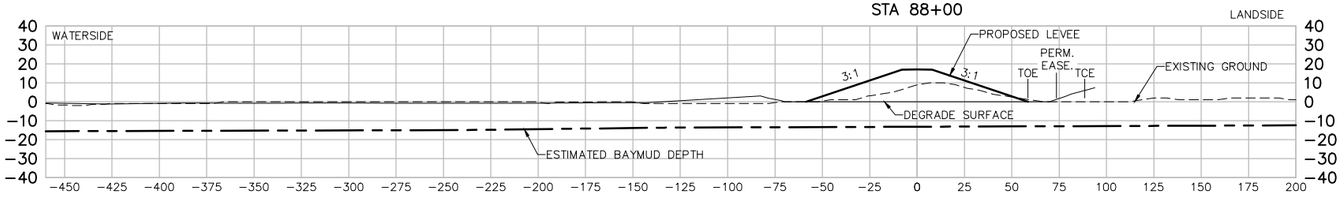

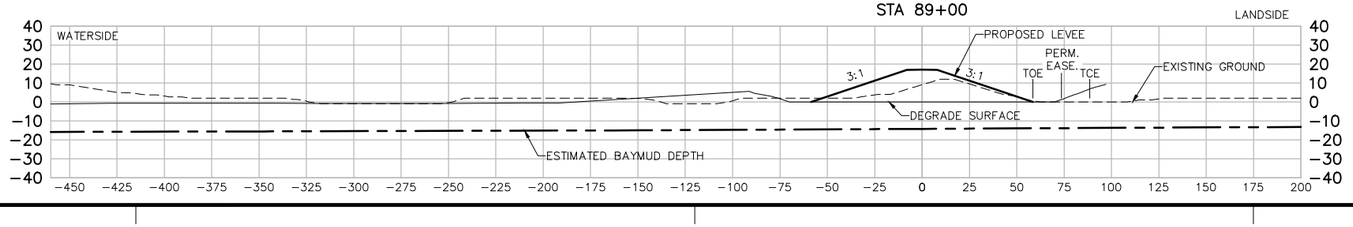

US Army Corps of Engineers
San Fransisco District

Approved | Date | Description

Rev. XX
Date: 06/24/2013
Design File no: XXX
Drawing Code:
File name: C-21 Sections
Plot date:
Dwg scale:
Designed by: S. JIMENEZ
Spec No: XX
Dwn by: V. ROSSO
Reviewed by: XX
Submitted by: S. JIMENEZ

DEPARTMENT OF THE ARMY
CORPS OF ENGINEERS
SACRAMENTO, CALIFORNIA

2379 GATEWAY OAKS
SUITE 200
SACRAMENTO, CA 95899-4240


HDR Engineering, Inc.


SOUTH SAN FRANCISCO BAY SHORELINE
FLOOD RISK MANAGEMENT FEASIBILITY STUDY
NATIONAL ECONOMIC DEVELOPMENT (NED) PLAN
SECTIONS STA 84+00 TO STA 89+00


Sheet reference number:
C-35


UPDATE


Border Revised 09/30/14, CEDITSEING

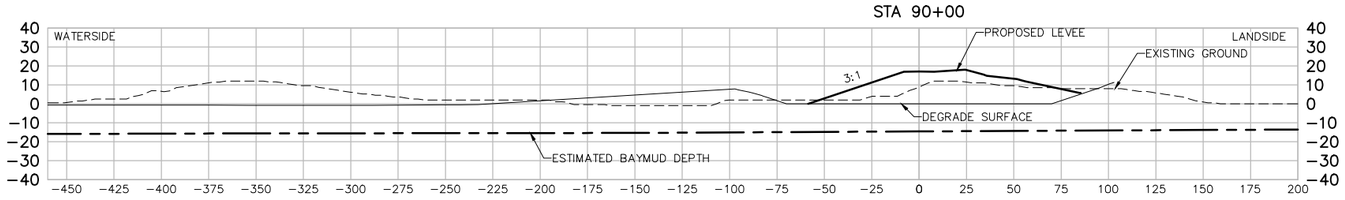


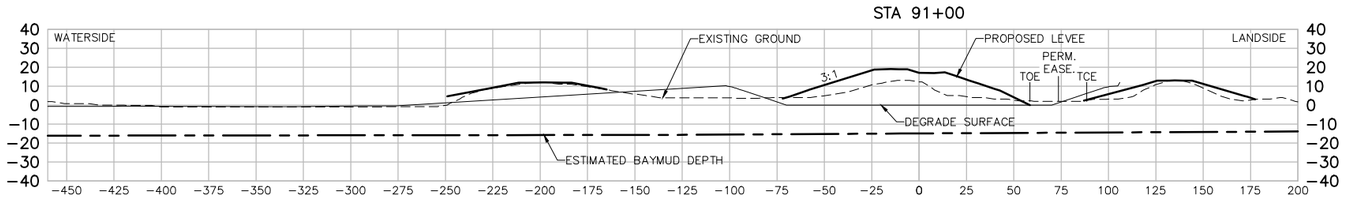

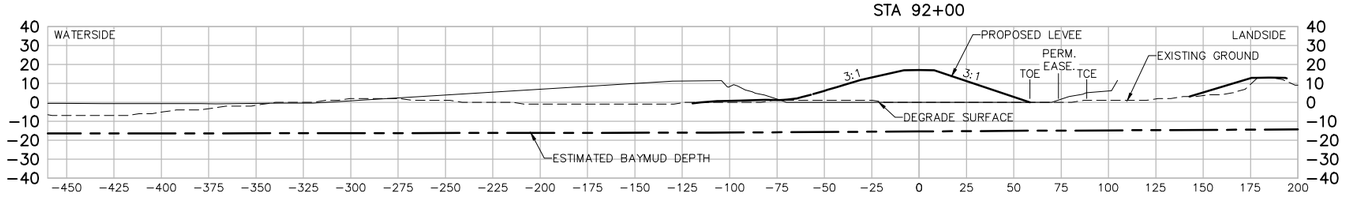

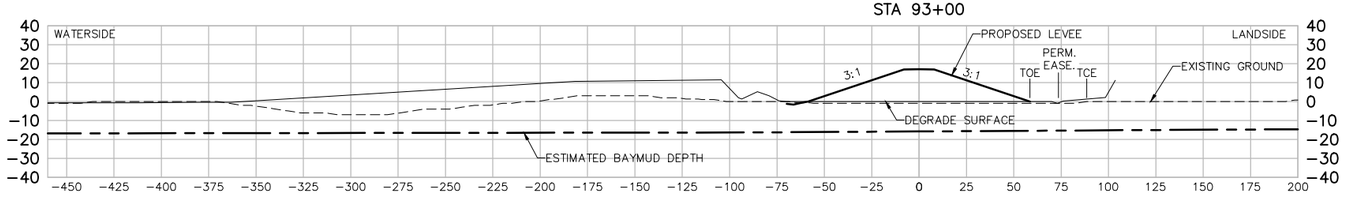

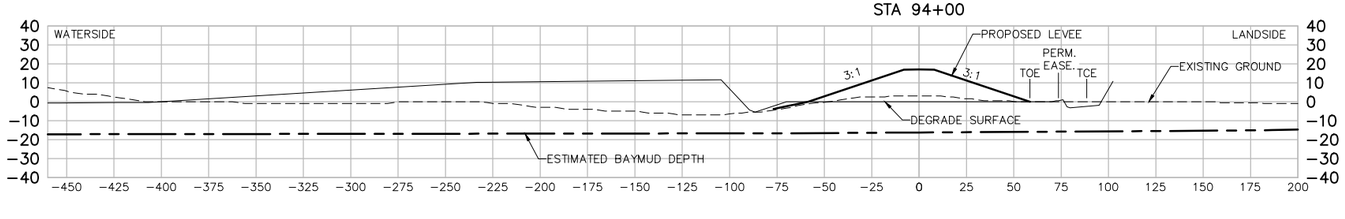

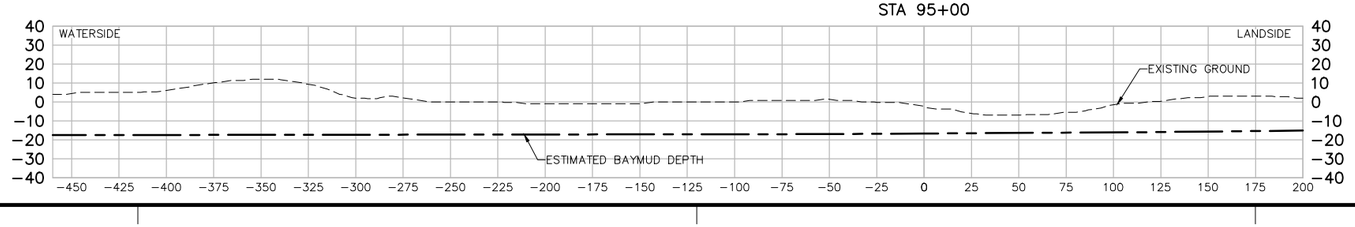

US Army Corps of Engineers
San Fransisco District

DEPARTMENT OF THE ARMY
CORPS OF ENGINEERS
SACRAMENTO, CALIFORNIA


2379 GATEWAY OAKS
SUITE 200
SACRAMENTO, CA 95899-4240


HDR Engineering, Inc.


SOUTH SAN FRANCISCO BAY SHORELINE
FLOOD RISK MANAGEMENT FEASIBILITY STUDY
NATIONAL ECONOMIC DEVELOPMENT (NED) PLAN
SECTIONS STA 90+00 TO STA 95+00


Sheet reference number:
C-36


UPDATE

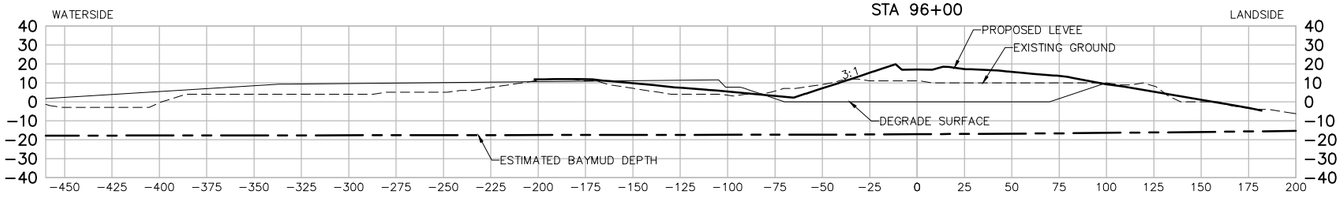


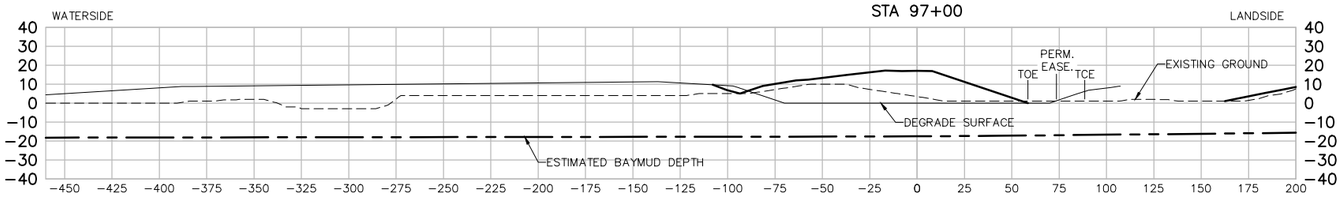

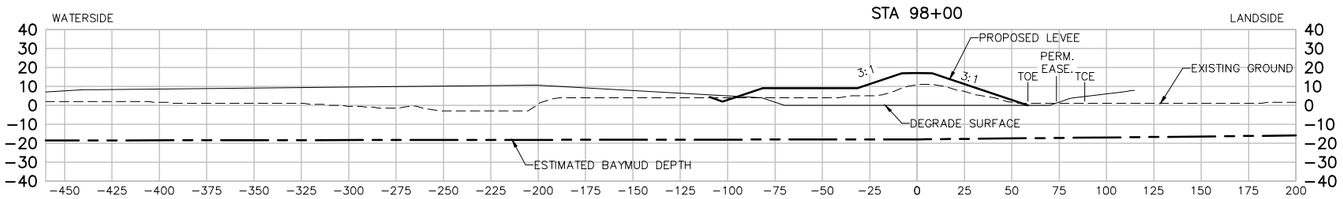

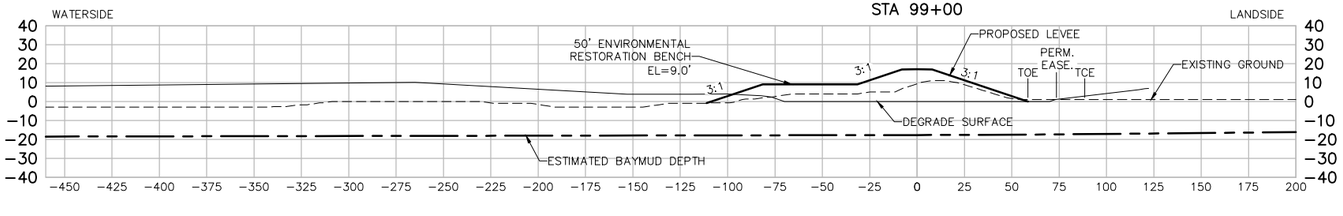

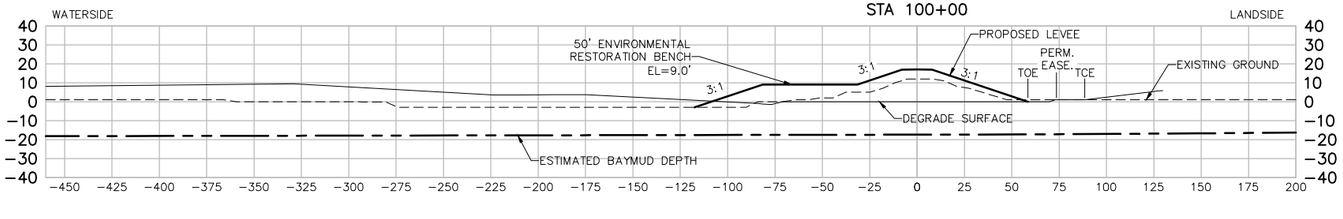

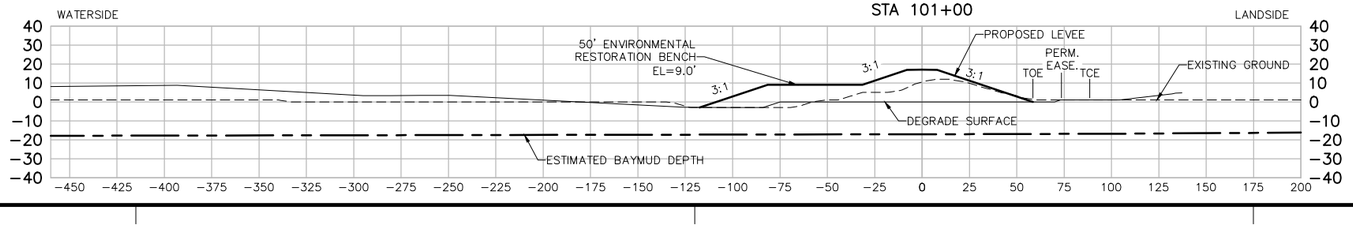

US Army Corps of Engineers
San Fransisco District

Approved
Date
Description
Symbol

Rev. XX
Date: 06/24/2013
Design file no: XXX
Drawing Code:
File name: C-21 Sections
Plot date:
Dwg scale:

Designed by: S. JIMENEZ
Spec No: XX
Dwn by: V. ROSSO
Reviewed by: XX
Submitted by: S. JIMENEZ

DEPARTMENT OF THE ARMY
CORPS OF ENGINEERS
SACRAMENTO, CALIFORNIA

2379 GATEWAY OAKS
SUITE 200
SACRAMENTO, CA 95899-4240


HDR Engineering, Inc.


SOUTH SAN FRANCISCO BAY SHORELINE
FLOOD RISK MANAGEMENT FEASIBILITY STUDY
NATIONAL ECONOMIC DEVELOPMENT (NED) PLAN
SECTIONS STA 96+00 TO STA 101+00


Sheet reference number:
C-37


UPDATE


Border Revised 09/2014, CEDITSEING

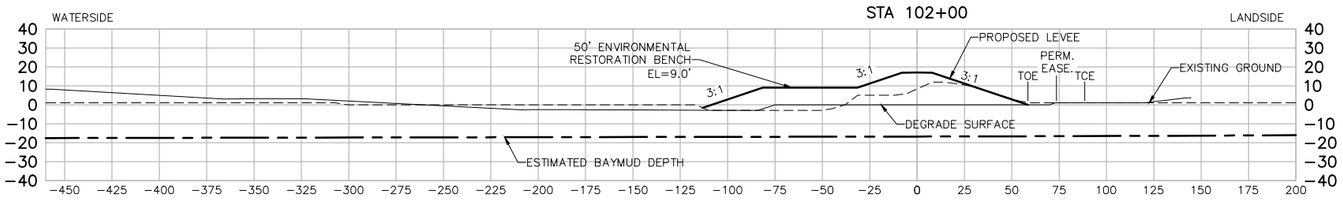


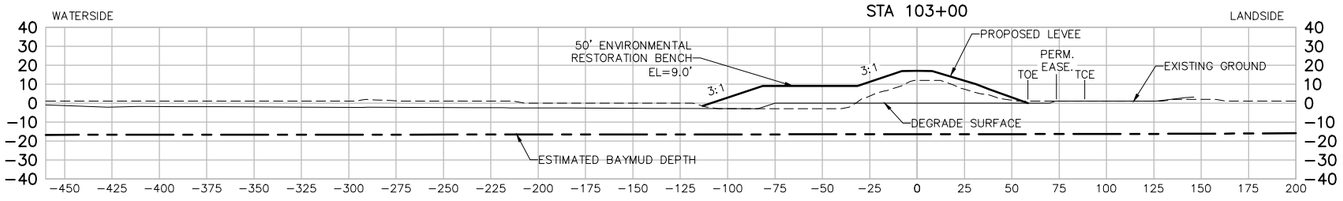

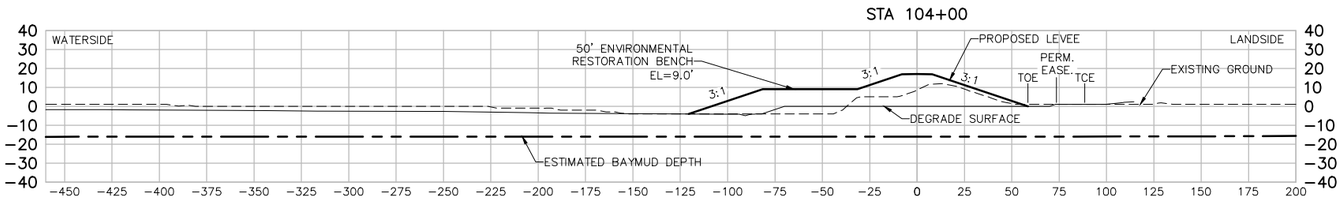

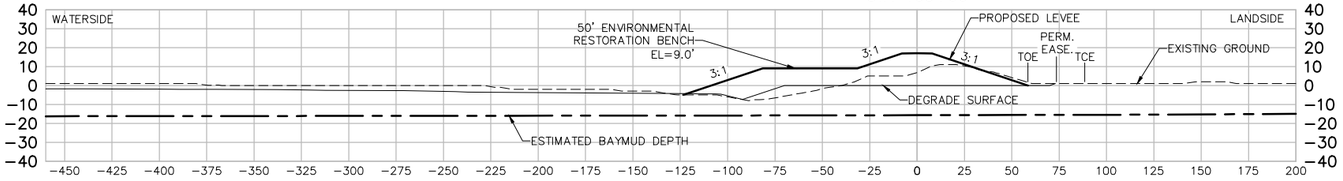

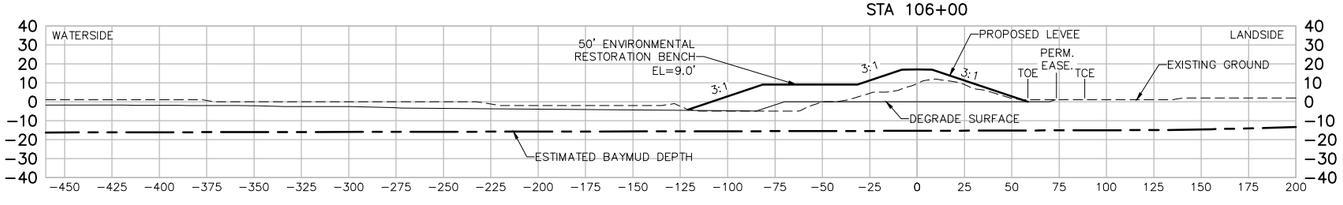

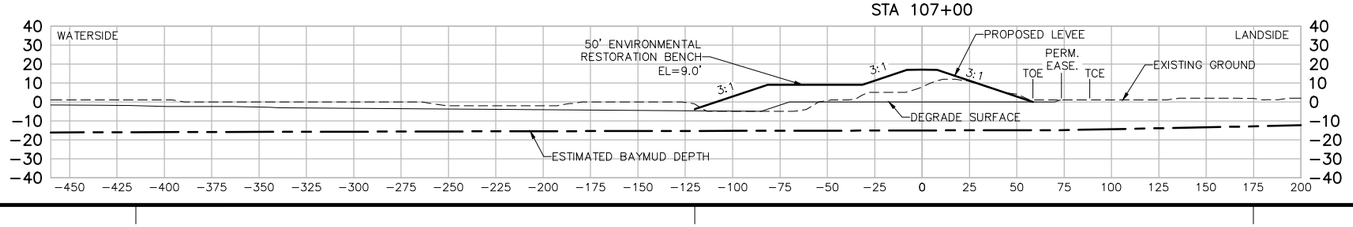

US Army Corps of Engineers
San Fransisco District

Approved
Date
Description
Symbol

Rev. XX
Date: 06/24/2013
Design file no: XXX
Drawing Code:
File name: C-21 Sections
Plot date:
Dwg scale:

Designed by: S. JIMENEZ
Spec No: XX
Drawn by: V. ROSSO
Reviewed by: XX
Submitted by: S. JIMENEZ

DEPARTMENT OF THE ARMY
CORPS OF ENGINEERS
SACRAMENTO, CALIFORNIA

2379 GATEWAY OAKS
SUITE 200
SACRAMENTO, CA 95899-4240


HDR Engineering, Inc.


SOUTH SAN FRANCISCO BAY SHORELINE
FLOOD RISK MANAGEMENT FEASIBILITY STUDY
NATIONAL ECONOMIC DEVELOPMENT (NED) PLAN
SECTIONS STA 102+00 TO STA 107+00


Sheet reference number:
C-38


UPDATE


Border Revised 09/2014, CEDITSEING

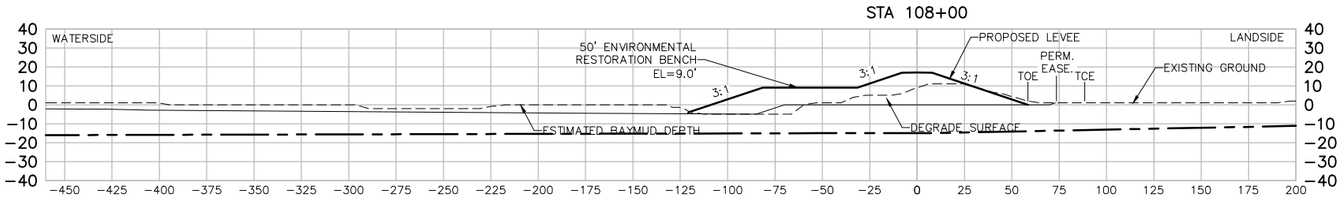


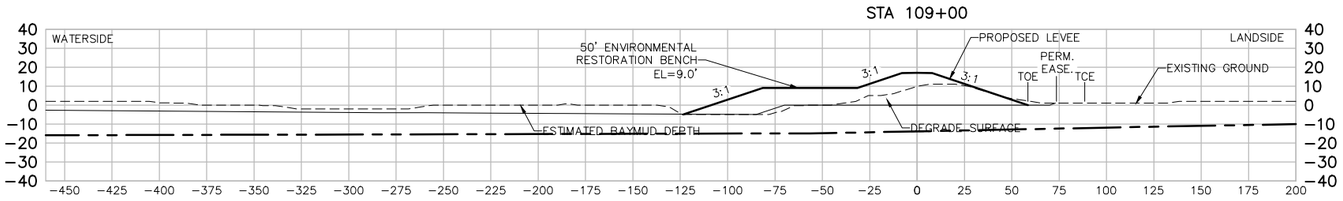

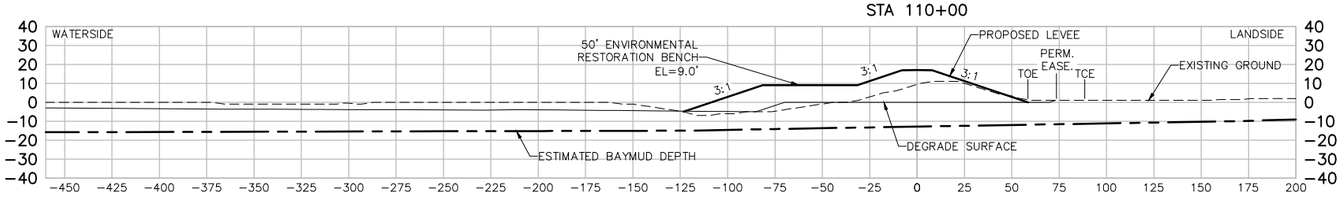

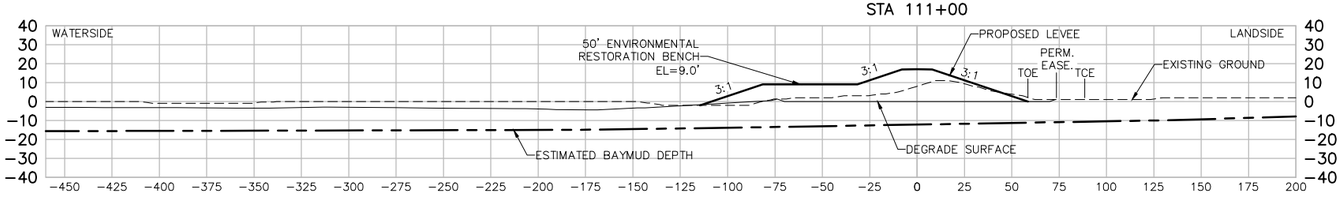

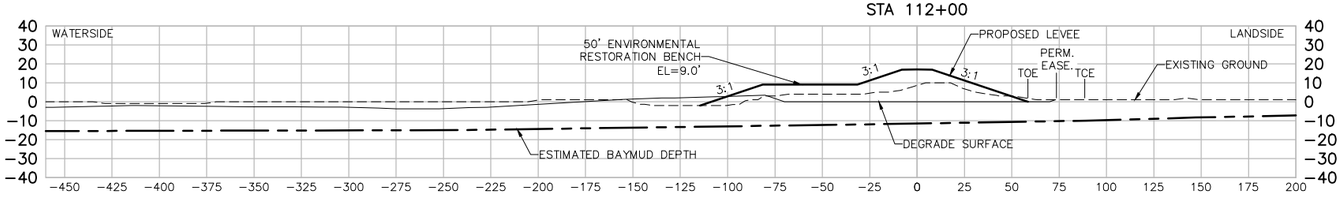

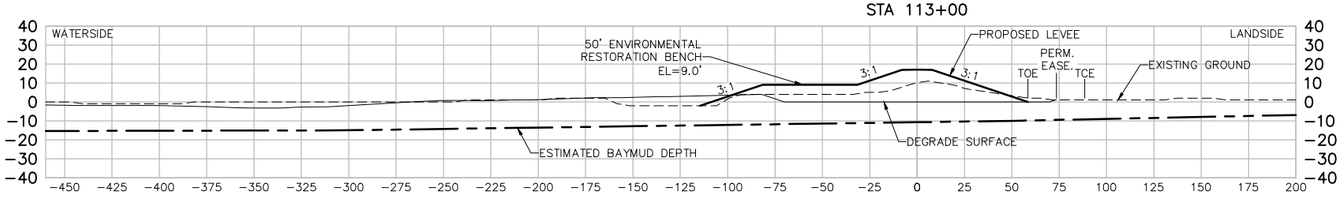

US Army Corps of Engineers
San Fransisco District

Approved
Date
Description
Symbol

Rev. XX
Date: 06/24/2013
Design File no: XXX
Drawing Code:
File name: C-21 Sections
Plot date:
Dwg scale:

Designed by: S. JIMENEZ
Spec No: XX
Dwn by: V. ROSSO
Reviewed by: XX
Submitted by: S. JIMENEZ

DEPARTMENT OF THE ARMY
CORPS OF ENGINEERS
SACRAMENTO, CALIFORNIA

2379 GATEWAY OAKS
SUITE 200
SACRAMENTO, CA 95899-4240

HDR Engineering, Inc.


SOUTH SAN FRANCISCO BAY SHORELINE
FLOOD RISK MANAGEMENT FEASIBILITY STUDY
NATIONAL ECONOMIC DEVELOPMENT (NED) PLAN
SECTIONS STA 108+00 TO STA 113+00

Sheet reference number:
C-39


UPDATE

Border Revised 09/30/14, CEDSTREING


STA 114+00

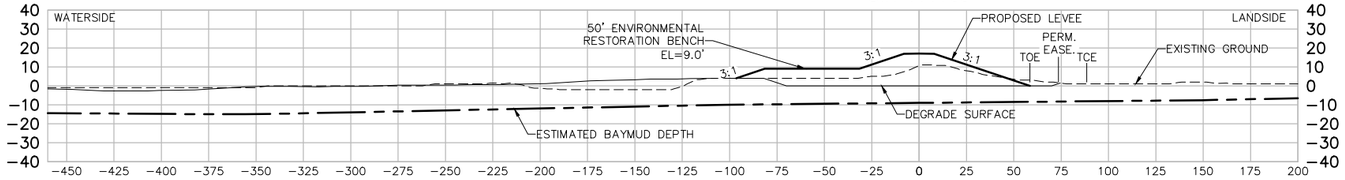


STA 115+00

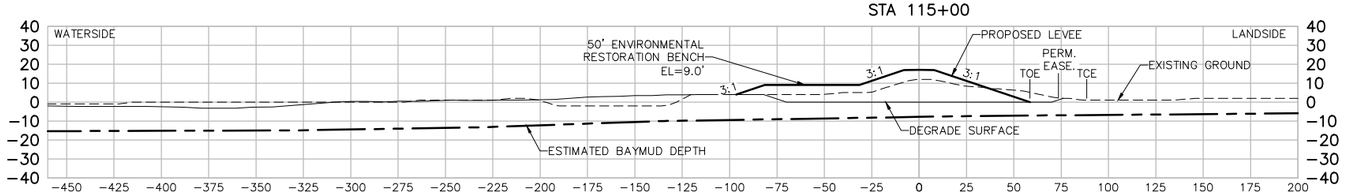


STA 116+00

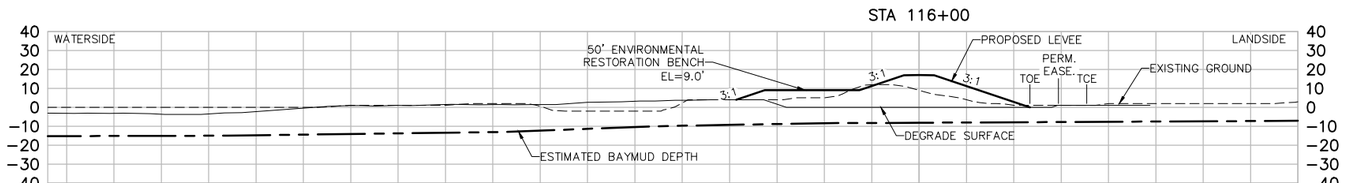


STA 117+00

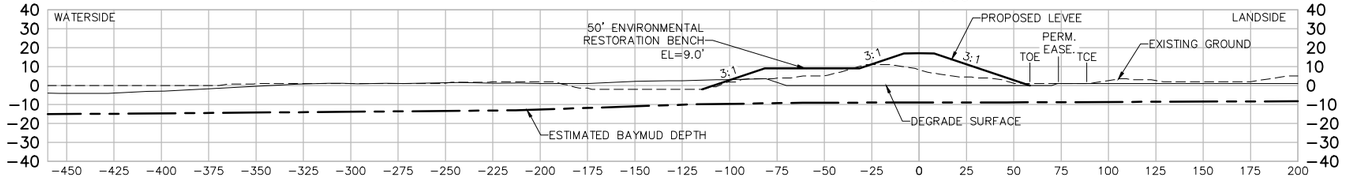

STA 118+00

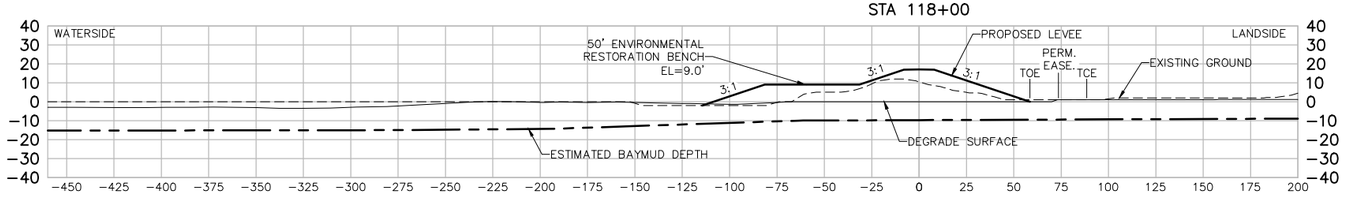

STA 119+00

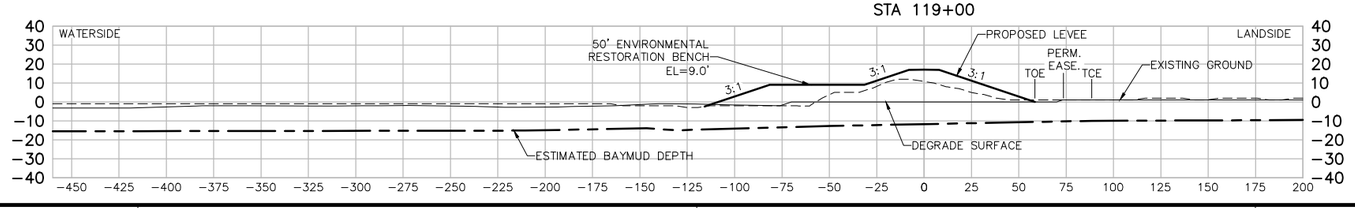

US Army Corps of Engineers
San Fransisco District

Approved | Date | Description | Symbol

Rev. XX
Date: 06/24/2013
Design file no: XXX
Drawing Code:
File name: C-21 Sections
Plot date:
Dwg scale:

Designed by: S. JIMENEZ
Spec No: XX
Dwn by: V. ROSSO
Reviewed by: XX
Submitted by: S. JIMENEZ

DEPARTMENT OF THE ARMY
CORPS OF ENGINEERS
SACRAMENTO, CALIFORNIA

2379 GATEWAY OAKS
SUITE 200
SACRAMENTO, CA 95899-4240

HDR Engineering, Inc.


SOUTH SAN FRANCISCO BAY SHORELINE
FLOOD RISK MANAGEMENT FEASIBILITY STUDY
NATIONAL ECONOMIC DEVELOPMENT (NED) PLAN
SECTIONS STA 114+00 TO STA 119+00

Sheet reference number:
C-40


UPDATE

Border Revised 09/2014, CEDITSEING


STA 120+00

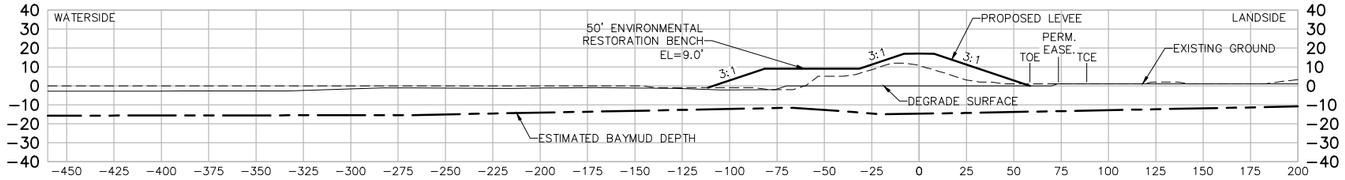


STA 121+00

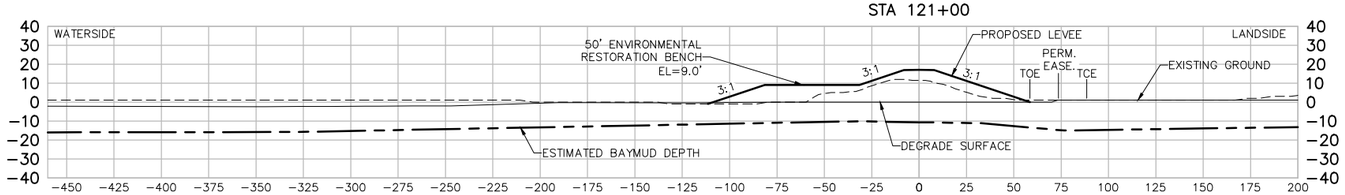


STA 122+00

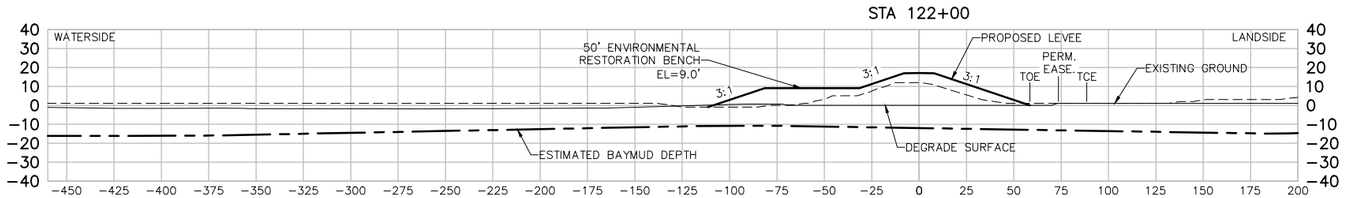


STA 123+00

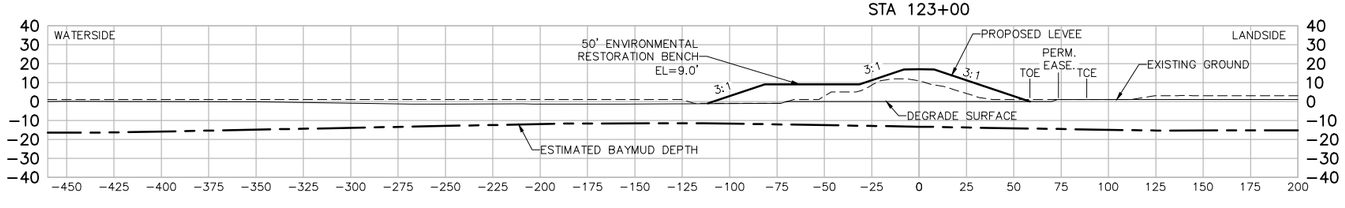

STA 124+00

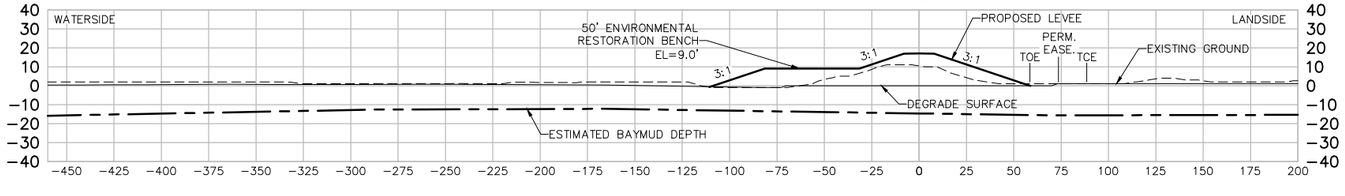

STA 125+00

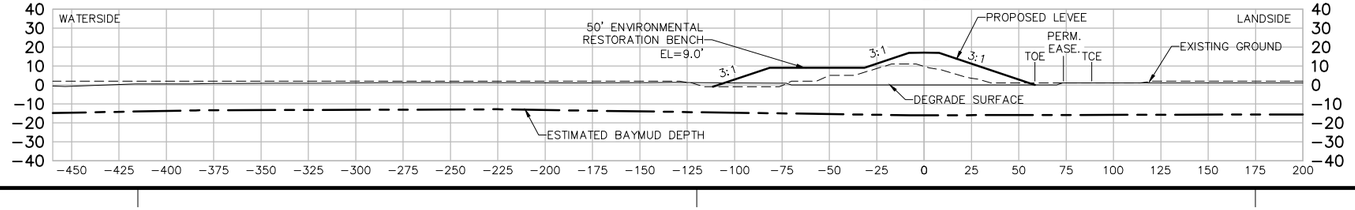

US Army Corps of Engineers
San Fransisco District

Approved
Date
Description
Symbol

Rev. XX
Date: 06/24/2013
Design file no: XXX
Drawing Code:
File name: C-21 Sections
Plot date:
Dwg scale:

Designed by: S. JIMENEZ
Spec No: XX
Dwn by: V. ROSSO
Reviewed by: XX
Submitted by: S. JIMENEZ

DEPARTMENT OF THE ARMY
CORPS OF ENGINEERS
SACRAMENTO, CALIFORNIA

2379 GATEWAY OAKS
SUITE 200
SACRAMENTO, CA 95899-4210


HDR Engineering, Inc.


SOUTH SAN FRANCISCO BAY SHORELINE
FLOOD RISK MANAGEMENT FEASIBILITY STUDY
NATIONAL ECONOMIC DEVELOPMENT (NED) PLAN
SECTIONS STA 120+00 TO STA 125+00


Sheet reference number:
C-41


UPDATE


Border Revised 09/2014, CEDITSEING

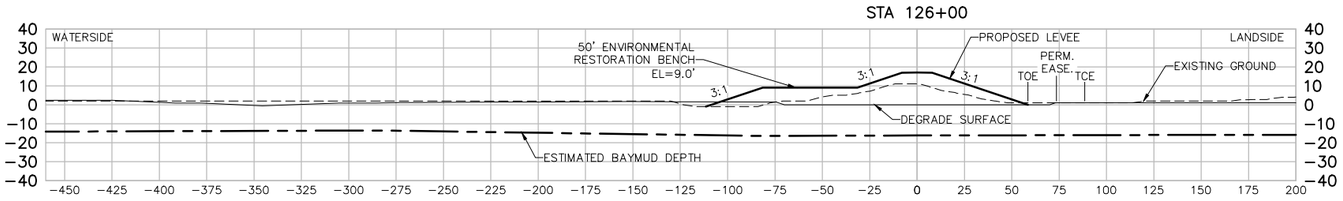


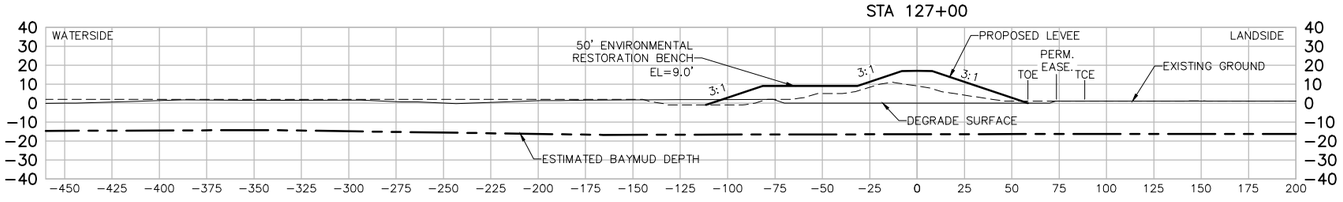

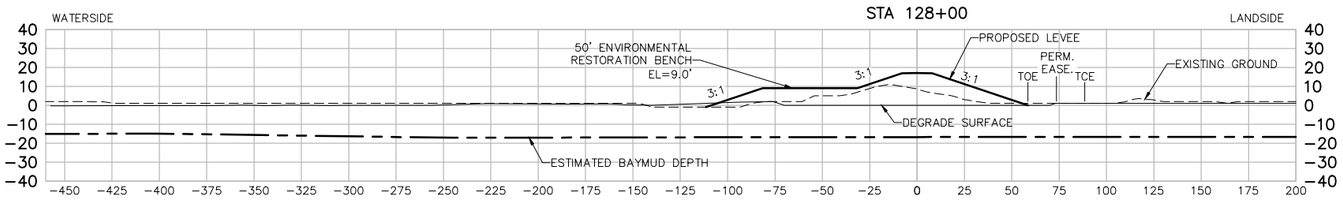

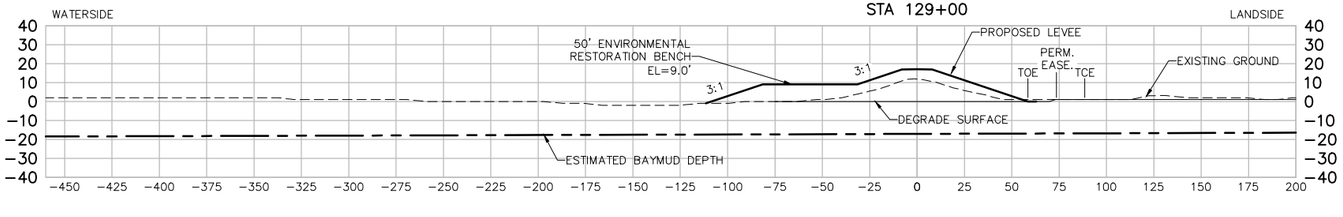

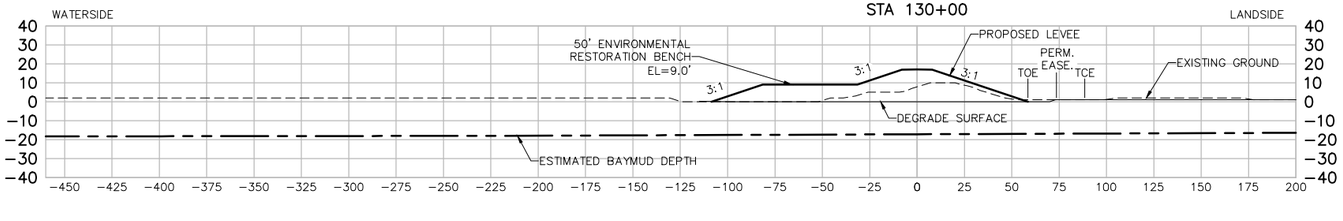

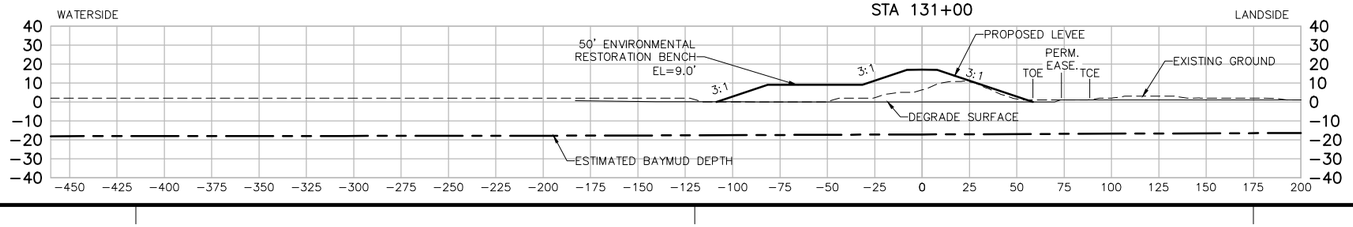

US Army Corps of Engineers
San Fransisco District

Approved | Date | Description | Symbol

Rev. XX
Date: 06/24/2013
Design file no: XXX
Spec No: XX
Drawing Code:
File name: C-21 Sections
Plot date:
Dwg scale:

Designed by: S. JIMENEZ
Dwn by: V. ROSSO
Reviewed by: XX
Submitted by: S. JIMENEZ

DEPARTMENT OF THE ARMY
CORPS OF ENGINEERS
SACRAMENTO, CALIFORNIA

2379 GATEWAY OAKS
SUITE 200
SACRAMENTO, CA 95899-4240


HDR Engineering, Inc.


SOUTH SAN FRANCISCO BAY SHORELINE
FLOOD RISK MANAGEMENT FEASIBILITY STUDY
NATIONAL ECONOMIC DEVELOPMENT (NED) PLAN
SECTIONS STA 128+00 TO STA 131+00


Sheet reference number:
C-42


UPDATE


Border Revised 09/2014, CEDITSEING

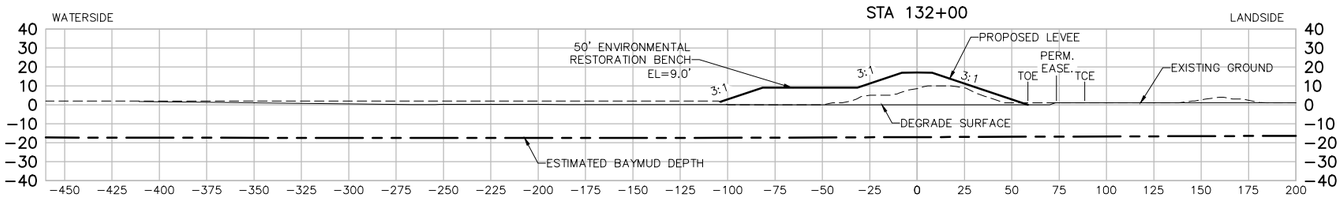


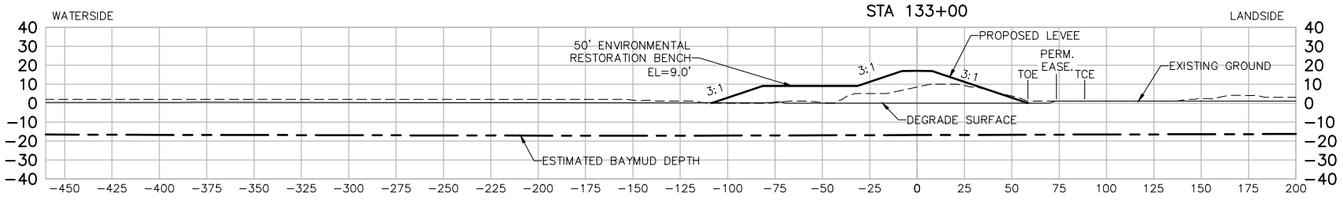

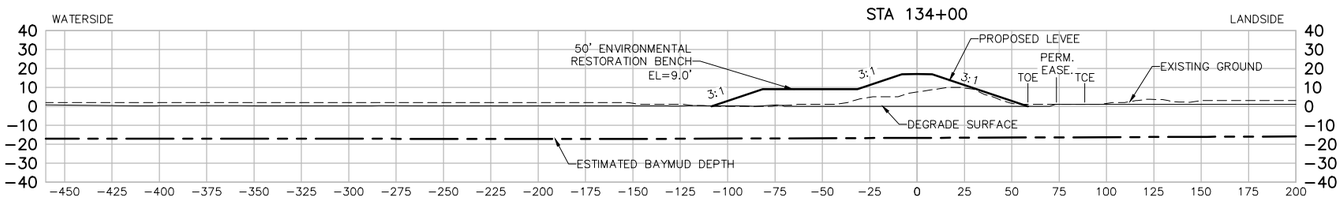

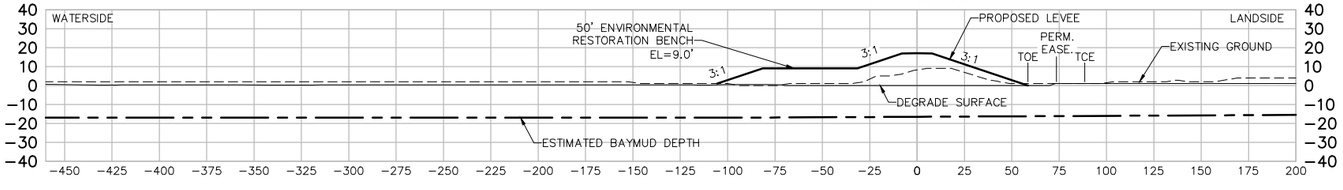

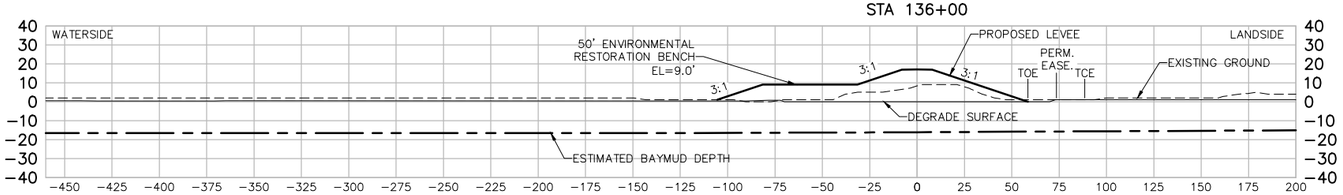

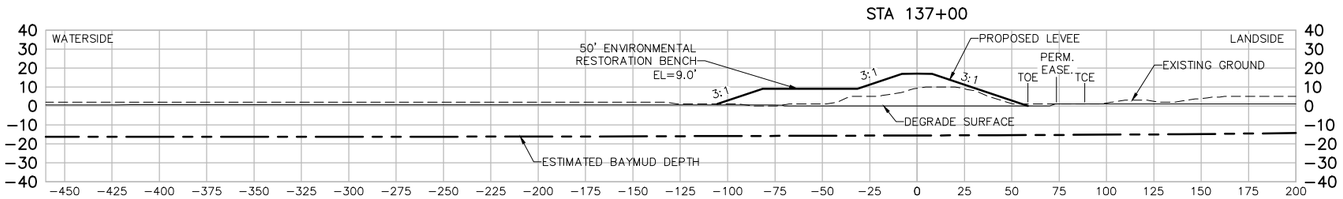

US Army Corps of Engineers
San Fransisco District

Approved | Date | Description | Symbol

Rev. XX

Date: 06/24/2013
Design file no: XXX
Spec No: XX
Drawing Code:
File name: C-21 Sections
Plot date:
Dwg scale:

Designed by: S. JIMENEZ
Dwn by: V. ROSSO
Reviewed by: XX
Submitted by: S. JIMENEZ

DEPARTMENT OF THE ARMY
CORPS OF ENGINEERS
SACRAMENTO, CALIFORNIA

2379 GATEWAY OAKS
SUITE 200
SACRAMENTO, CA 95899-4240

HDR Engineering, Inc.


SOUTH SAN FRANCISCO BAY SHORELINE
FLOOD RISK MANAGEMENT FEASIBILITY STUDY
NATIONAL ECONOMIC DEVELOPMENT (NED) PLAN
SECTIONS STA 132+00 TO STA 137+00

Sheet reference number:
C-43


UPDATE

Border Revised 09/2014, CEDITSEING


STA 138+00

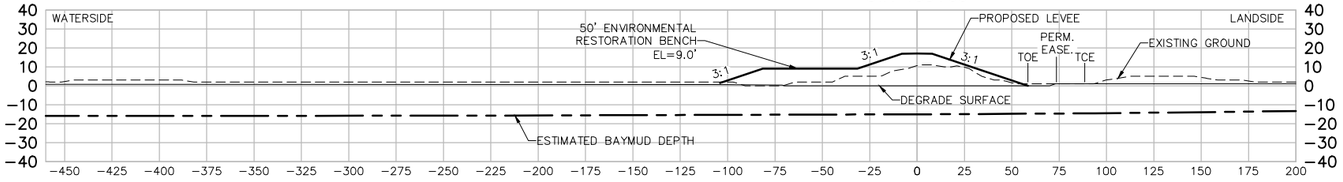


STA 139+00

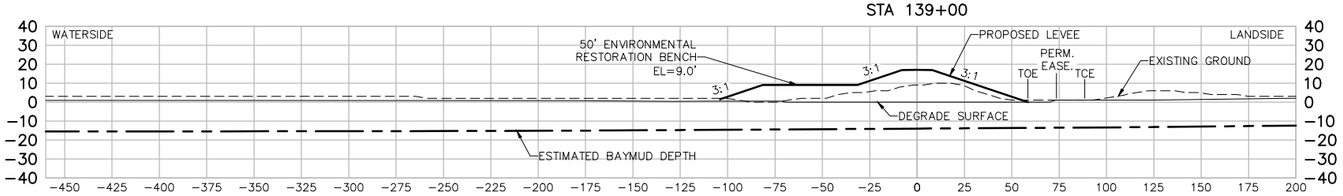


STA 140+00

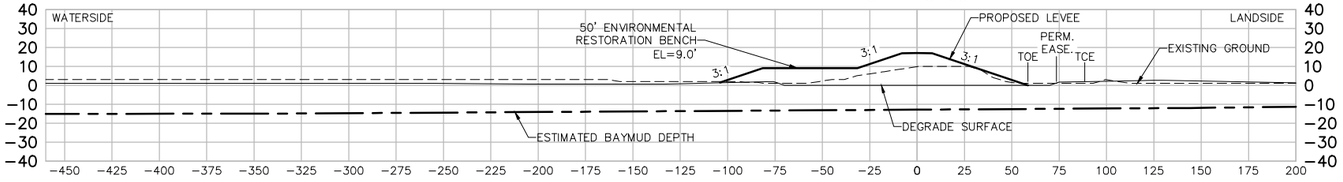


STA 141+00

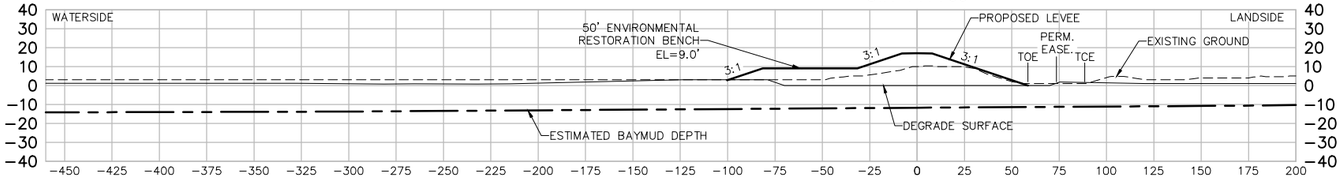

STA 142+00

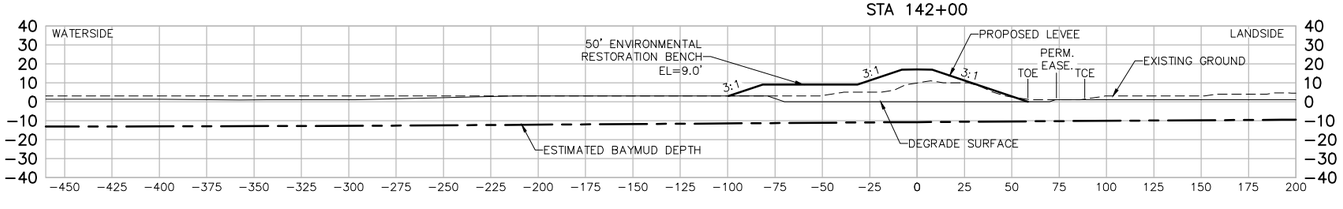

STA 143+00

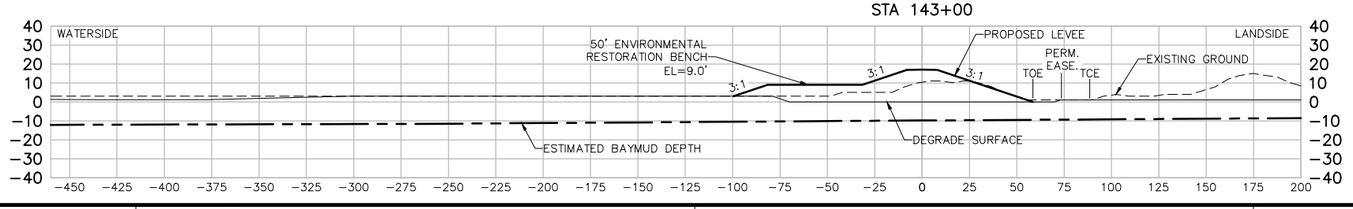

US Army Corps of Engineers
San Fransisco District

Approved
Date
Description
Symbol

Rev. XX
Date: 06/24/2013
Design file no: XXX
Drawing Code:
File name: C-21 Sections
Plot date:
Dwg scale:

Designed by: S. JIMENEZ
Spec No: XX
Dwn by: V. ROSSO
Reviewed by: XX
Submitted by: S. JIMENEZ

DEPARTMENT OF THE ARMY
CORPS OF ENGINEERS
SACRAMENTO, CALIFORNIA

2379 GATEWAY OAKS
SUITE 200
SACRAMENTO, CA 95899-4240


HDR Engineering, Inc.


SOUTH SAN FRANCISCO BAY SHORELINE
FLOOD RISK MANAGEMENT FEASIBILITY STUDY
NATIONAL ECONOMIC DEVELOPMENT (NED) PLAN
SECTIONS STA 138+00 TO STA 143+00


Sheet reference number:
C-44


UPDATE


Border Revised 09/30/14, CEDSTRLENG

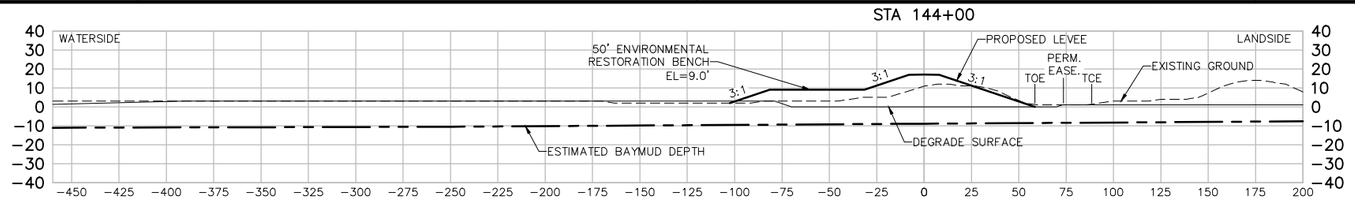


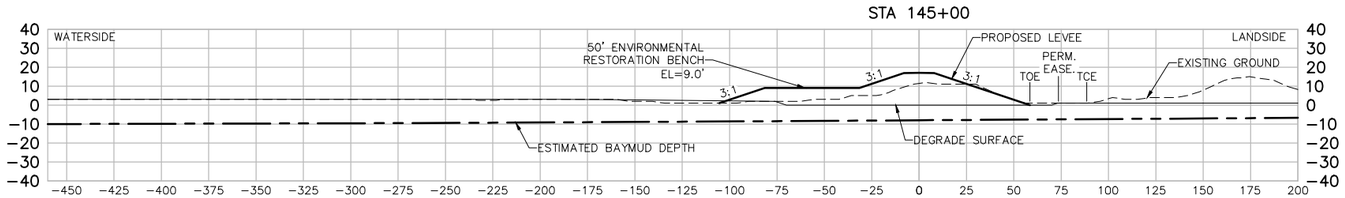

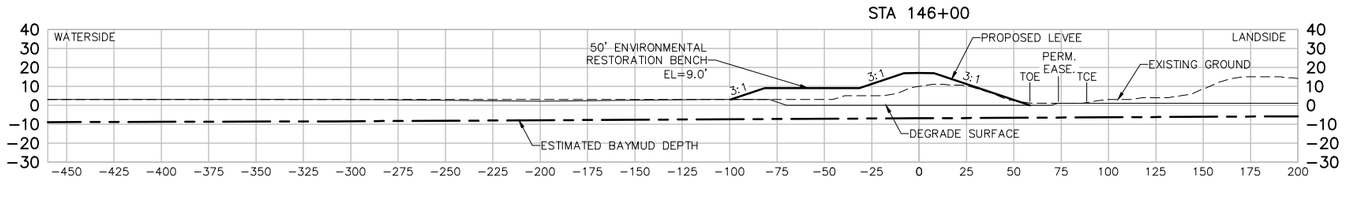

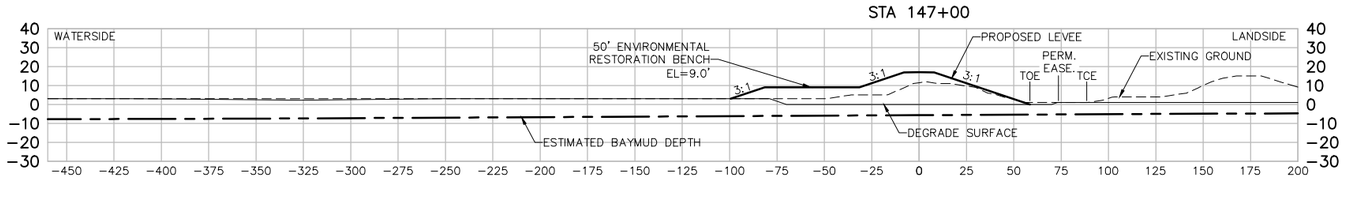

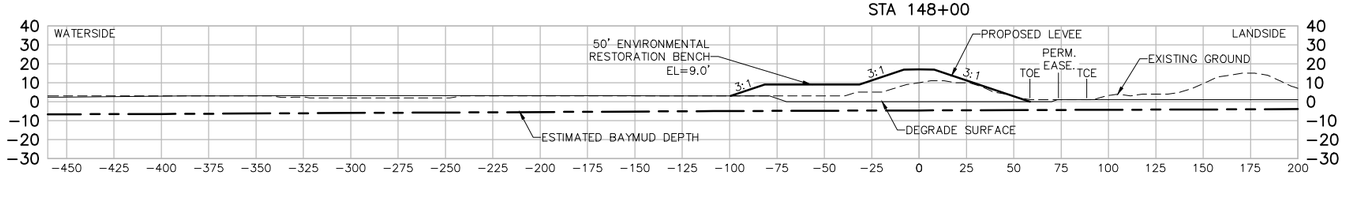

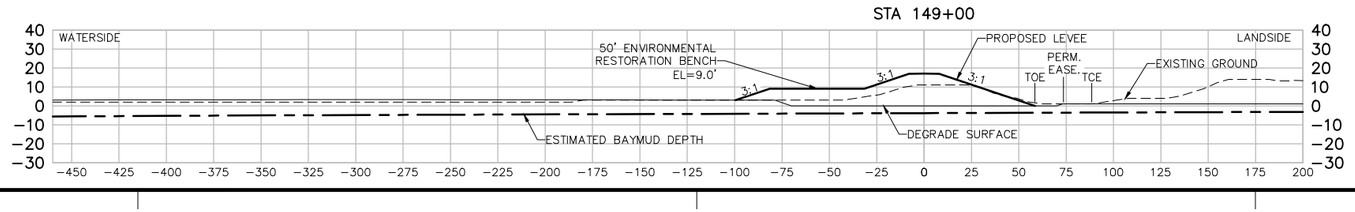

US Army Corps of Engineers
San Fransisco District

Approved
Date
Description
Project

Rev. XX
Date: 06/24/2013
Design file no: XXX
Drawing Code:
File name: C-21 Sections
Plot date:
Dwg scale:

Designed by: S. JIMENEZ
Spec No: XX
Dwn by: V. ROSSO
Reviewed by: XX
Submitted by: S. JIMENEZ

DEPARTMENT OF THE ARMY
CORPS OF ENGINEERS
SACRAMENTO, CALIFORNIA

2379 GATEWAY OAKS
SUITE 200
SACRAMENTO, CA 95899-4240

HDR Engineering, Inc.


SOUTH SAN FRANCISCO BAY SHORELINE
FLOOD RISK MANAGEMENT FEASIBILITY STUDY
NATIONAL ECONOMIC DEVELOPMENT (NED) PLAN
SECTIONS STA 144+00 TO STA 149+00

Sheet reference number:
C-45


UPDATE

Border Revised 09/30/14, CEDITBENG


STA 150+00

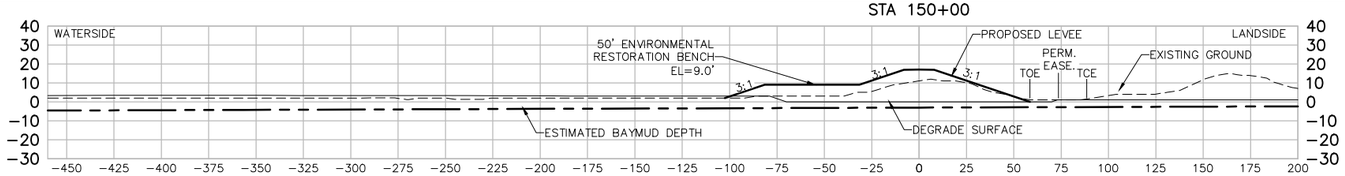


STA 151+00

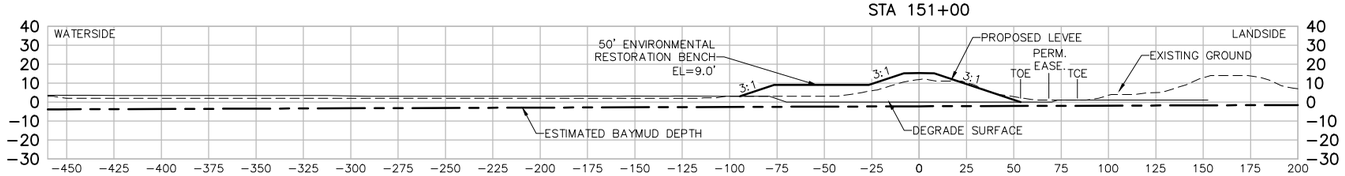


STA 152+00

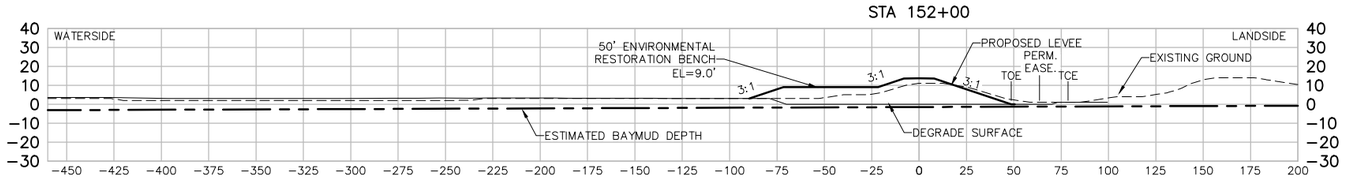


STA 153+00

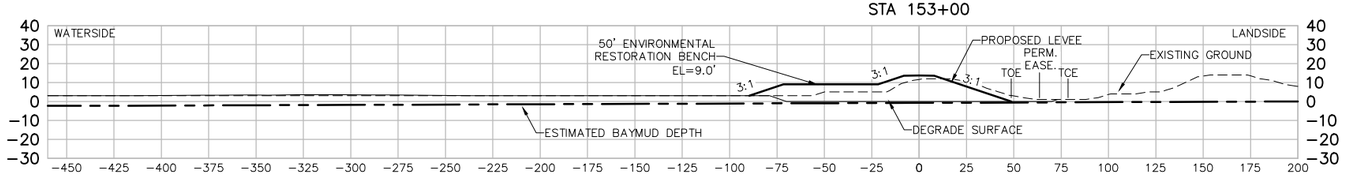

STA 154+00

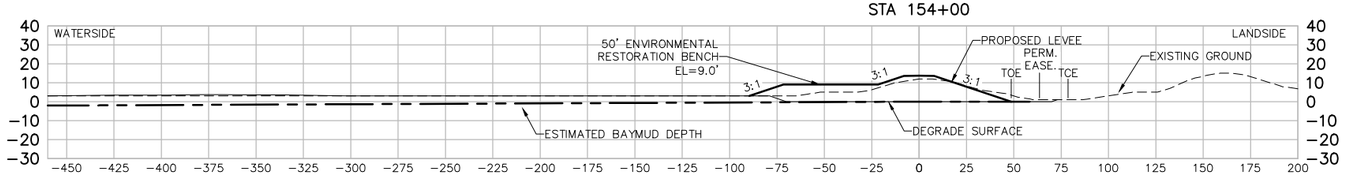

STA 155+00

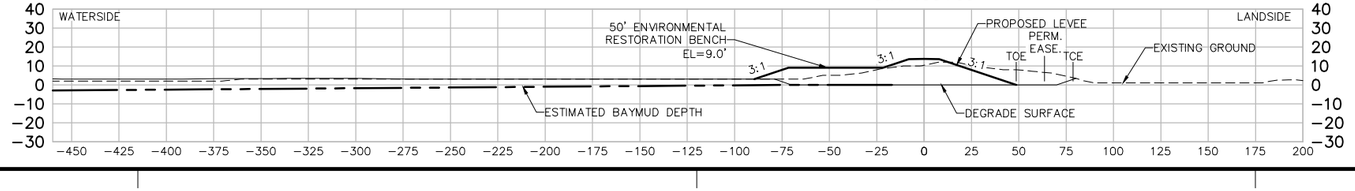

US Army Corps of Engineers
San Fransisco District

Approved
Date
Description
Symbol

Rev. XX
Date: 06/24/2013
Design file no: XXX
Drawing Code:
File name: C-21 Sections
Plot date:
Dwg scale:

Designed by: S. JIMENEZ
Spec No: XX
Dwn by: V. ROSSO
Reviewed by: XX
Submitted by: S. JIMENEZ

DEPARTMENT OF THE ARMY
CORPS OF ENGINEERS
SACRAMENTO, CALIFORNIA

HDR
HDR Engineering, Inc.
2379 GATEWAY OAKS
SUITE 200
SACRAMENTO, CA 95899-4240


SOUTH SAN FRANCISCO BAY SHORELINE
FLOOD RISK MANAGEMENT FEASIBILITY STUDY
NATIONAL ECONOMIC DEVELOPMENT (NED) PLAN
SECTIONS STA 150+00 TO STA 155+00

Sheet reference number:
C-46


UPDATE

Border Revised 09/30/14, CEDSTEBENG


STA 156+00

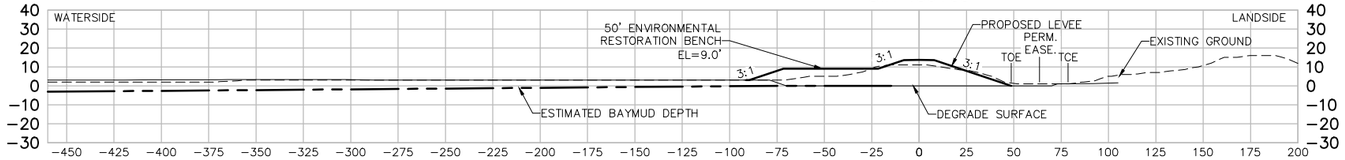


STA 157+00

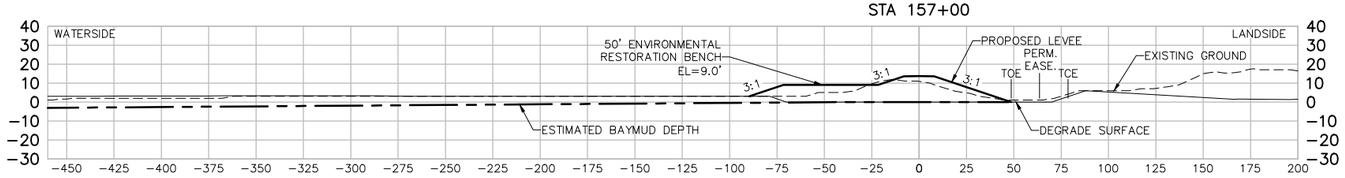


STA 158+00

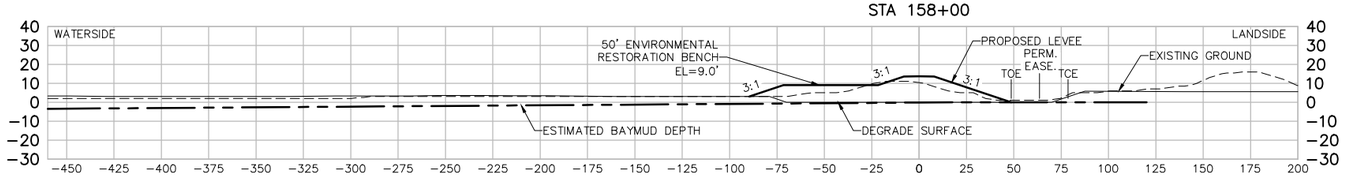


STA 159+00

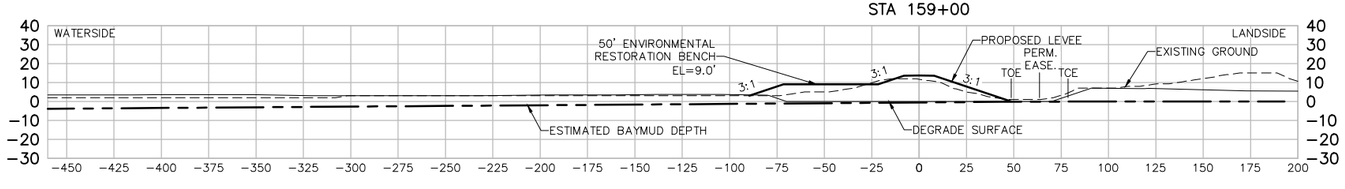

STA 160+00

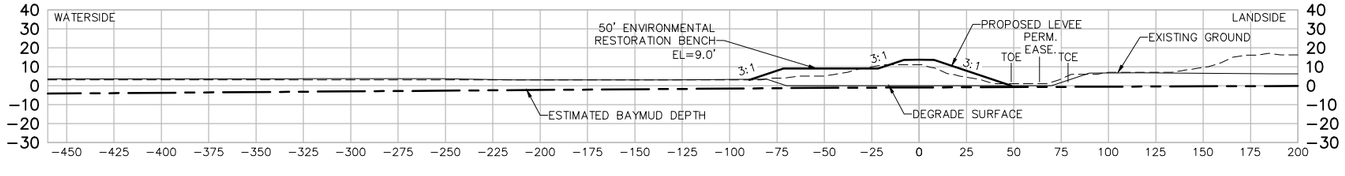

STA 161+00

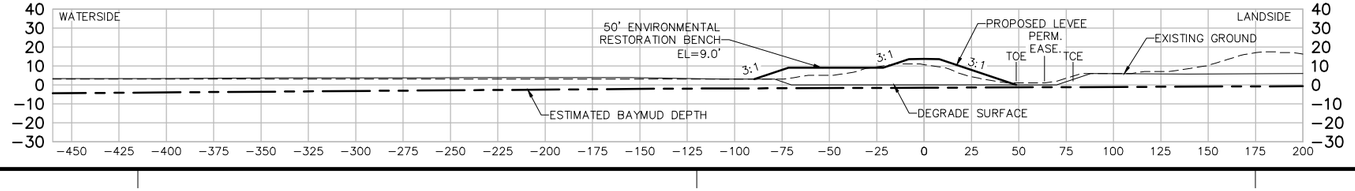

US Army Corps of Engineers
San Fransisco District

Approved
Date
Description
Symbol

Rev. XX
Date: 06/24/2013
Design file no: XXX
Drawing Code:
File name: C-21 Sections
Plot date:
Dwg scale:

Designed by: S. JIMENEZ
Spec No: XX
Dwn by: V. ROSSO
Reviewed by: XX
Submitted by: S. JIMENEZ

DEPARTMENT OF THE ARMY
CORPS OF ENGINEERS
SACRAMENTO, CALIFORNIA


HDR
HDR Engineering, Inc.
2379 GATEWAY OAKS
SUITE 200
SACRAMENTO, CA 95899-4240


SOUTH SAN FRANCISCO BAY SHORELINE
FLOOD RISK MANAGEMENT FEASIBILITY STUDY
NATIONAL ECONOMIC DEVELOPMENT (NED) PLAN
SECTIONS STA 156+00 TO STA 161+00


Sheet reference number:
C-47


UPDATE


Border Revised 09/2014, CEDITSEING

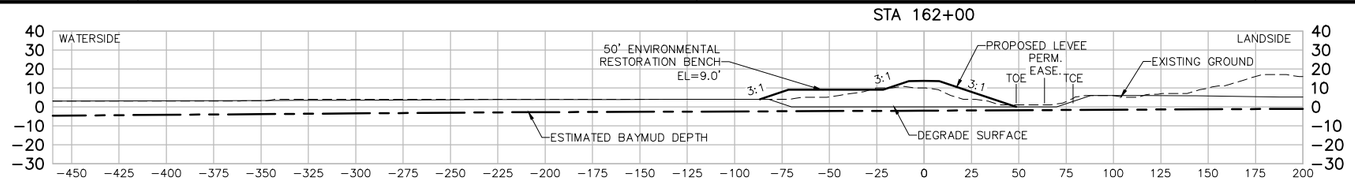


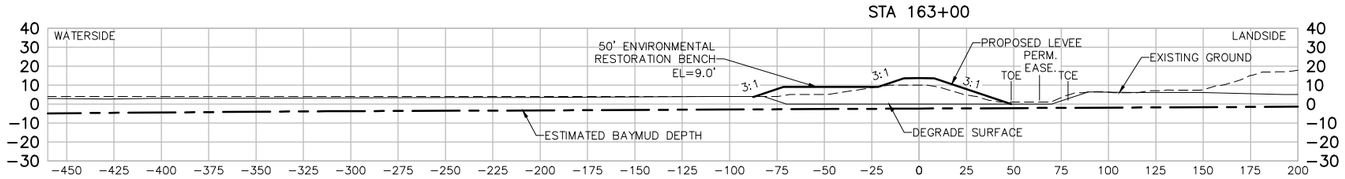

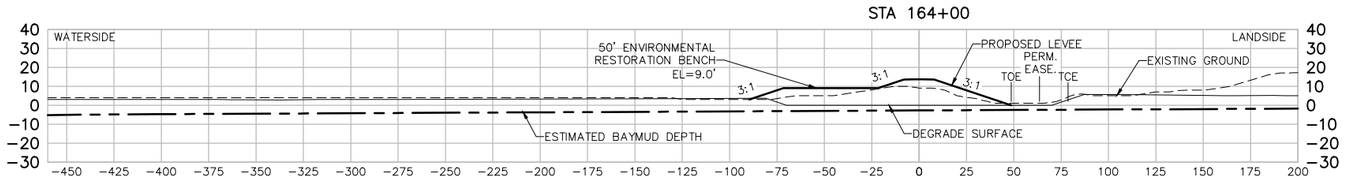

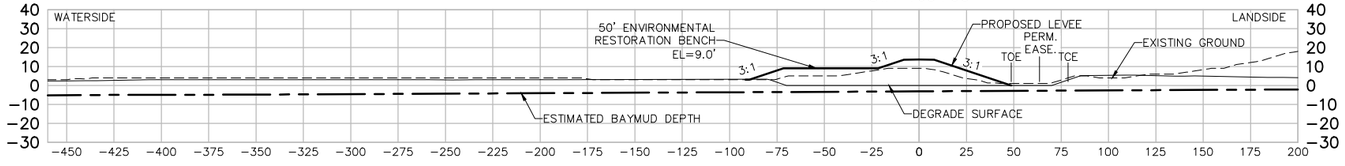

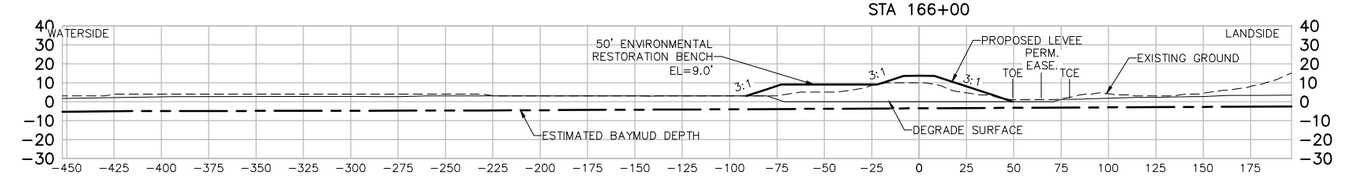

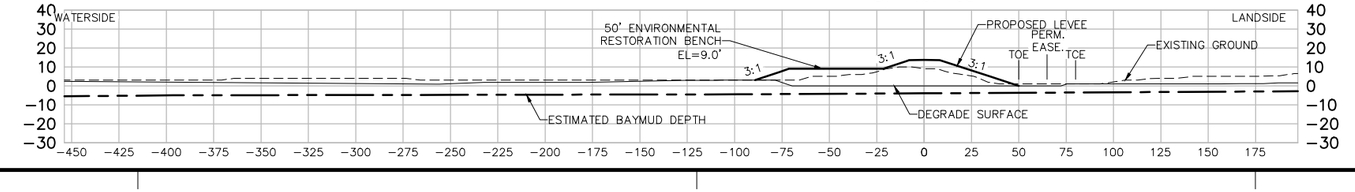

US Army Corps of Engineers
San Fransisco District

Approved
Date
Description
Symbol

Rev. XX
Date: 06/24/2013
Design file no: XXX
Drawing Code:
File name: C-21 Sections
Plot date:
Dwg scale:

Designed by: S. JIMENEZ
Spec No: XX
Dwn by: V. ROSSO
Reviewed by: XX
Submitted by: S. JIMENEZ

DEPARTMENT OF THE ARMY
CORPS OF ENGINEERS
SACRAMENTO, CALIFORNIA

2379 GATEWAY OAKS
SUITE 200
SACRAMENTO, CA 95899-4240


HDR Engineering, Inc.


SOUTH SAN FRANCISCO BAY SHORELINE
FLOOD RISK MANAGEMENT FEASIBILITY STUDY
NATIONAL ECONOMIC DEVELOPMENT (NED) PLAN
SECTIONS STA 162+00 TO STA 167+00


Sheet reference number:
C-48


UPDATE


Border Revised 09/2014, CEDSTREVG

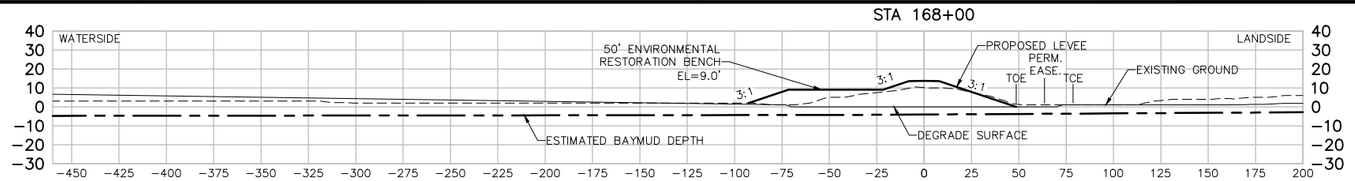


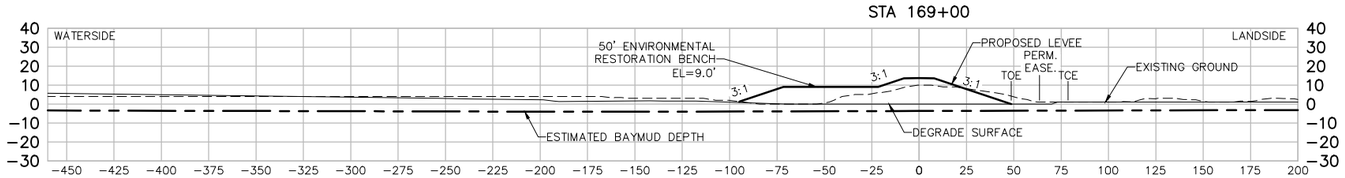

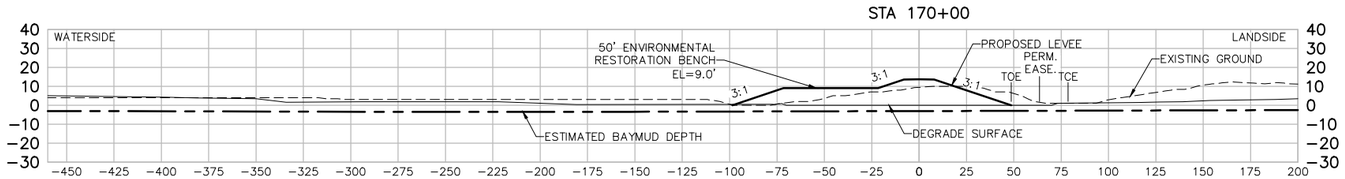

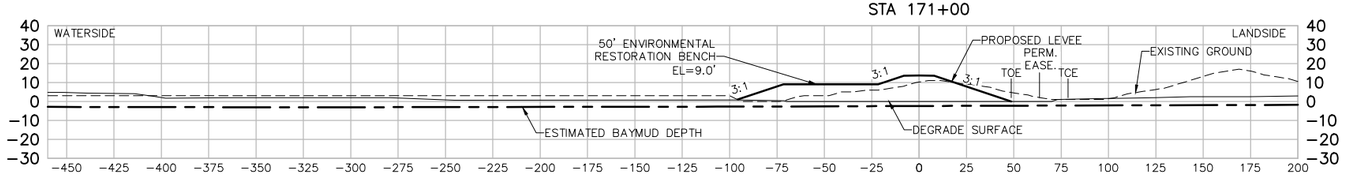

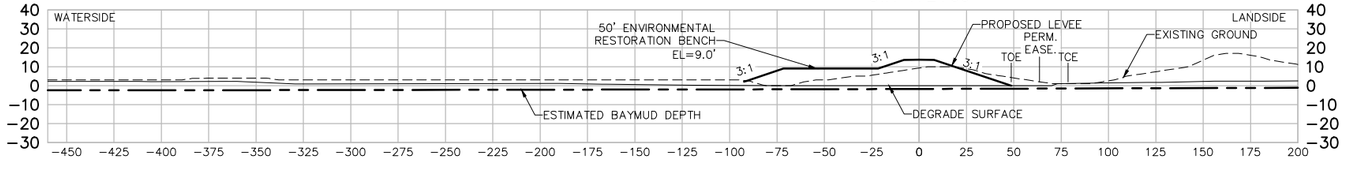

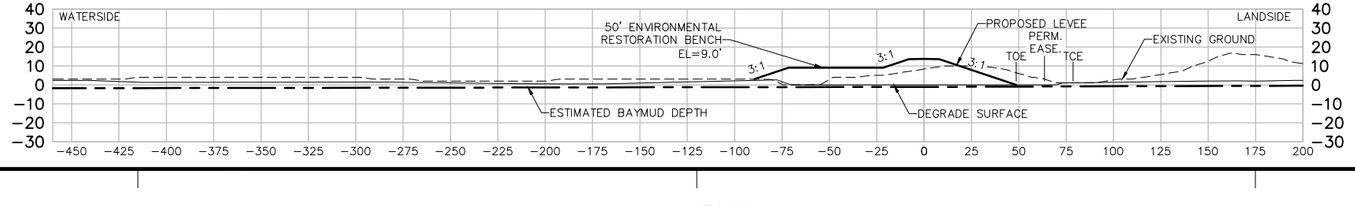

US Army Corps of Engineers
San Fransisco District

Approved
Date
Description
Symbol

Rev.
XX

Date:
06/24/2013

Design file no:
XXX

Drawing Code:

File name: C-21 Sections
Plot date:
Dwg scale:

Designed by:
S. JIMENEZ

Spec No:
XX

Dwn by:
V. ROSSO

Reviewed by:
XX

Submitted by:
S. JIMENEZ

DEPARTMENT OF THE ARMY
CORPS OF ENGINEERS
SACRAMENTO, CALIFORNIA

2379 GATEWAY OAKS
SUITE 200
SACRAMENTO, CA 95899-4240

HDR Engineering, Inc.


SOUTH SAN FRANCISCO BAY SHORELINE
FLOOD RISK MANAGEMENT FEASIBILITY STUDY
NATIONAL ECONOMIC DEVELOPMENT (NED) PLAN
SECTIONS STA 168+00 TO STA 173+00

Sheet reference number:
C-49


UPDATE

Border Revised 09/30/14, CEDSTREVG


STA 174+00

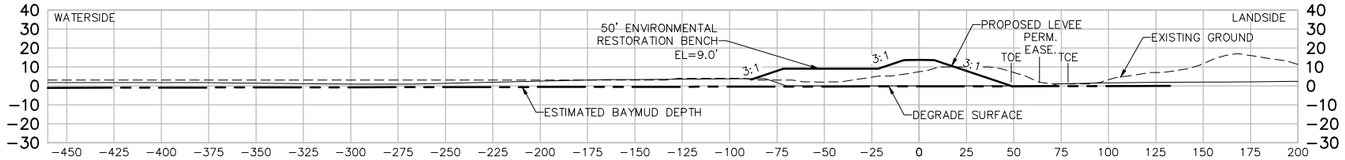


STA 175+00

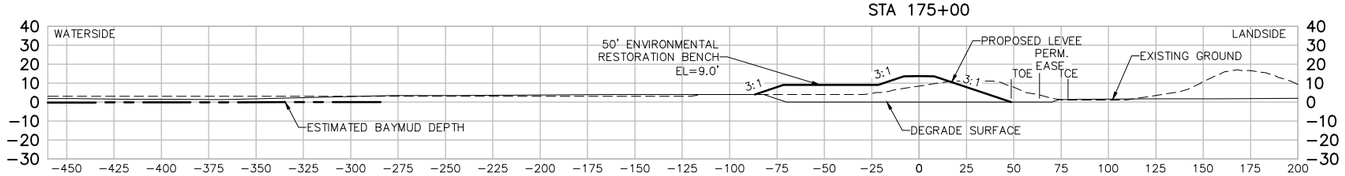


STA 176+00

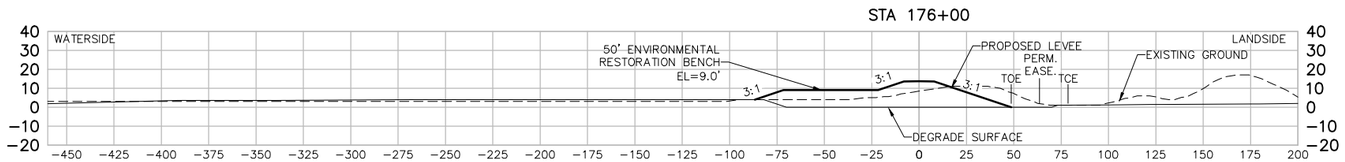


STA 177+00

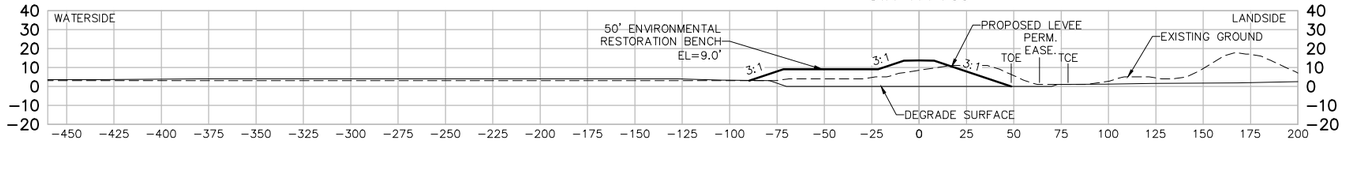

STA 178+00

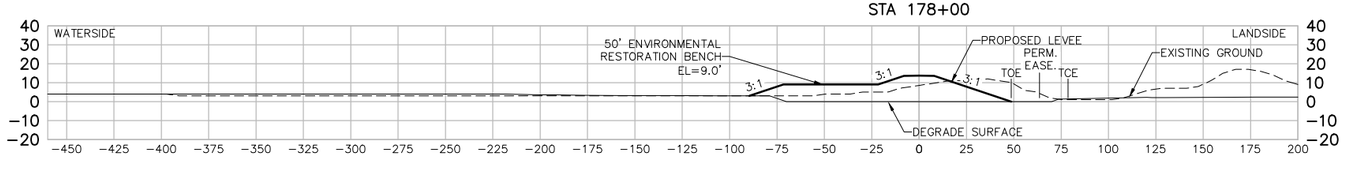

STA 179+00

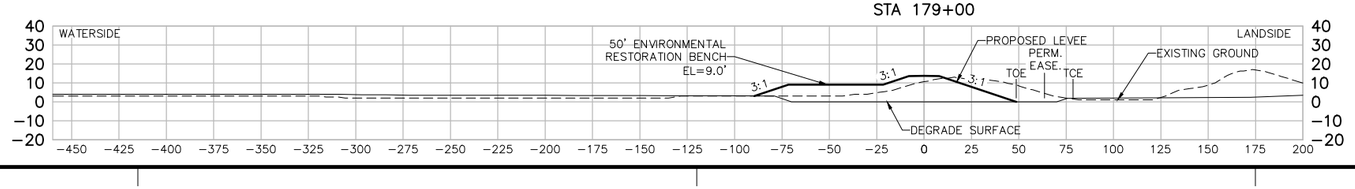

US Army Corps of Engineers
San Fransisco District

Approved
Date
Description
Symbol

Rev. XX
Date: 06/24/2013
Design file no: XXX
Drawing Code:
File name: C-21 Sections
Plot date:
Dwg scale:

Designed by: S. JIMENEZ
Spec No: XX
Dwn by: V. ROSSO
Reviewed by: XX
Submitted by: S. JIMENEZ

DEPARTMENT OF THE ARMY
CORPS OF ENGINEERS
SACRAMENTO, CALIFORNIA

2379 GATEWAY OAKS
SUITE 200
SACRAMENTO, CA 95899-4240

HDR Engineering, Inc.


SOUTH SAN FRANCISCO BAY SHORELINE
FLOOD RISK MANAGEMENT FEASIBILITY STUDY
NATIONAL ECONOMIC DEVELOPMENT (NED) PLAN
SECTIONS STA 174+00 TO STA 179+00

Sheet reference number:
C-50


UPDATE

Border Revised 09/2014, CEDITSEING


STA 180+00

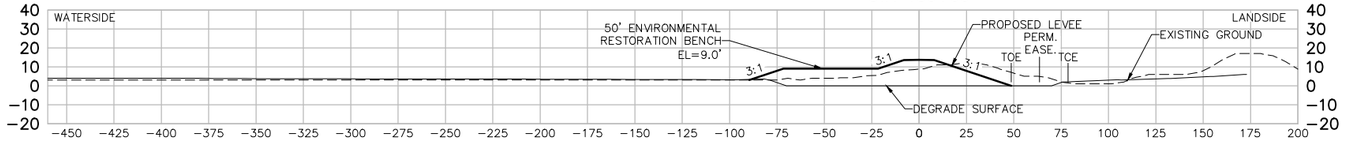


STA 181+00

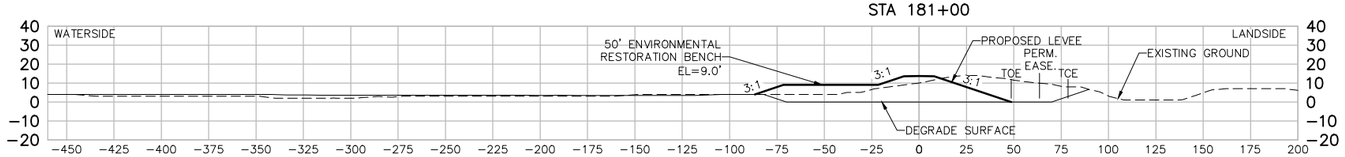


STA 182+00

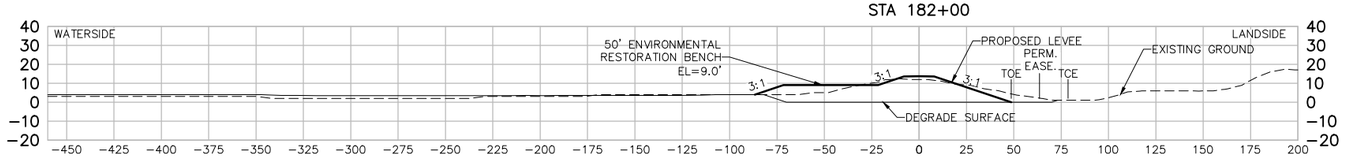


STA 183+00

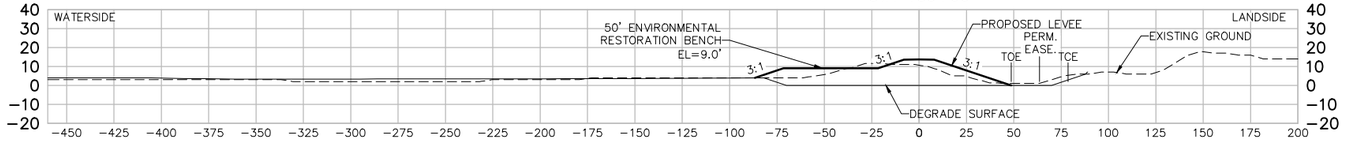

STA 184+00

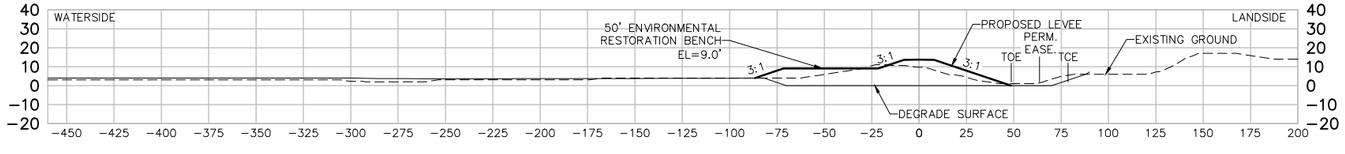

STA 185+00

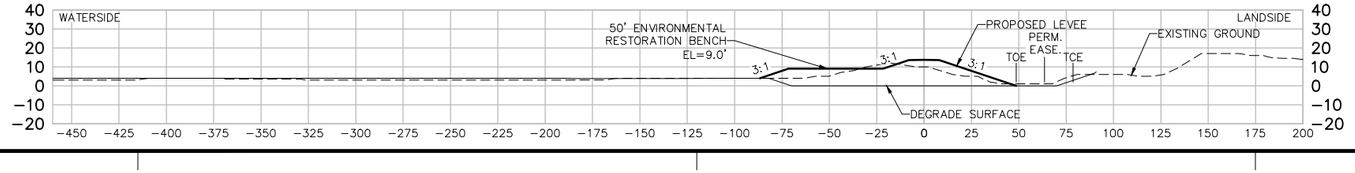

US Army Corps of Engineers
San Fransisco District

Approved
Date
Description
Symbol

Rev: XX
Date: 06/24/2013
Design file no: XXX
Drawing Code:
File name: C-21 Sections
Plot date:
Dwg scale:

Designed by: S. JIMENEZ
Spec No: XX
Dwn by: V. ROSSO
Reviewed by: XX
Submitted by: S. JIMENEZ

DEPARTMENT OF THE ARMY
CORPS OF ENGINEERS
SACRAMENTO, CALIFORNIA

2379 GATEWAY OAKS
SUITE 200
SACRAMENTO, CA 95899-4240

HDR Engineering, Inc.


SOUTH SAN FRANCISCO BAY SHORELINE
FLOOD RISK MANAGEMENT FEASIBILITY STUDY
NATIONAL ECONOMIC DEVELOPMENT (NED) PLAN
SECTIONS STA 180+00 TO STA 185+00

Sheet reference number:
C-51


UPDATE

Border Revised 09/30/14, CEDSTEBENG


STA 186+00

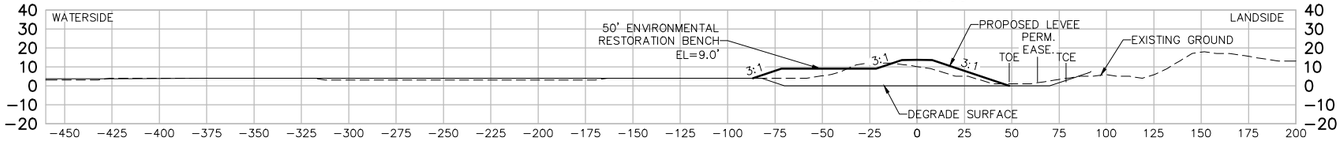


STA 187+00

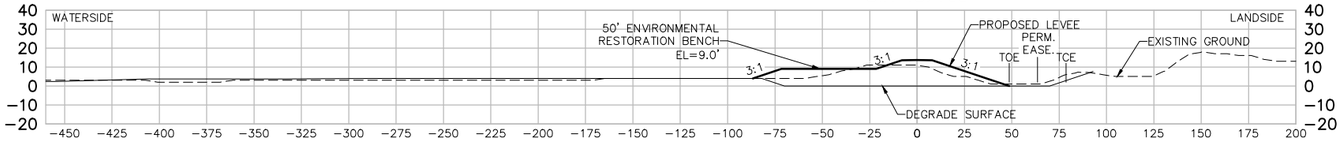


STA 188+00

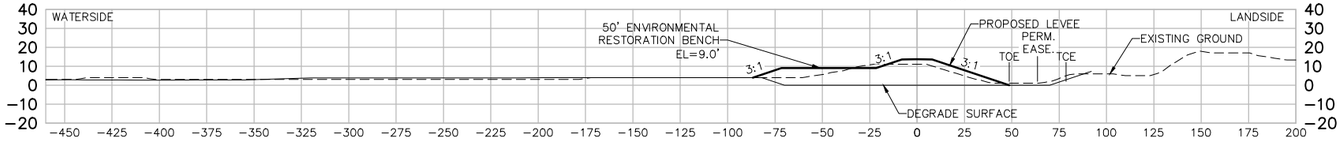


STA 189+00

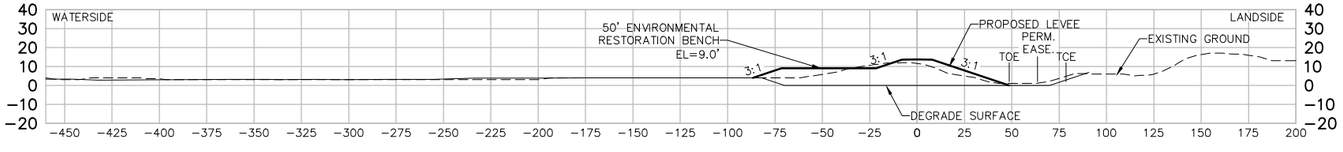

STA 190+00

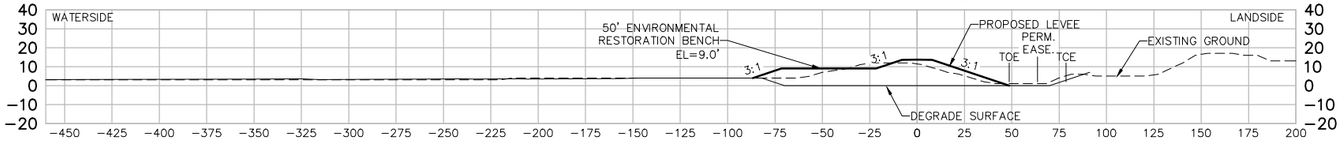

STA 191+00

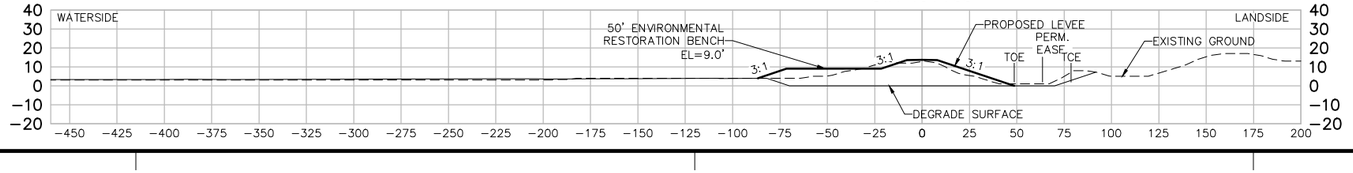

US Army Corps of Engineers
San Fransisco District

Approved
Date
Description
Symbol

Rev.
XX

Date:
06/24/2013

Design file no:
XXX

Drawing Code:

File name: C-21 Sections
Plot date:
Dwg scale:

Designed by:
S. JIMENEZ

Spec No:
XX

Drawn by:
V. ROSSO

Reviewed by:
XX

Submitted by:
S. JIMENEZ

DEPARTMENT OF THE ARMY
CORPS OF ENGINEERS
SACRAMENTO, CALIFORNIA

2379 GATEWAY OAKS
SUITE 200
SACRAMENTO, CA 95899-4240

HDR Engineering, Inc.


SOUTH SAN FRANCISCO BAY SHORELINE
FLOOD RISK MANAGEMENT FEASIBILITY STUDY
NATIONAL ECONOMIC DEVELOPMENT (NED) PLAN
SECTIONS STA 186+00 TO STA 191+00

Sheet reference number:
C-52


UPDATE

Border Revised 09/2014, CEDITSEING


STA 192+00

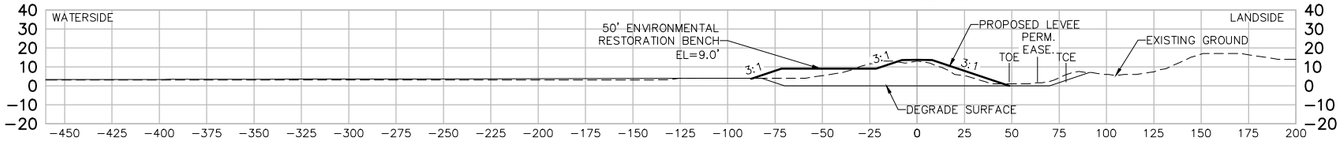


STA 193+00

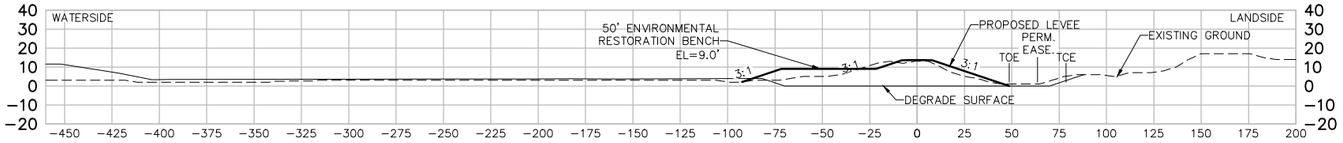


STA 194+00

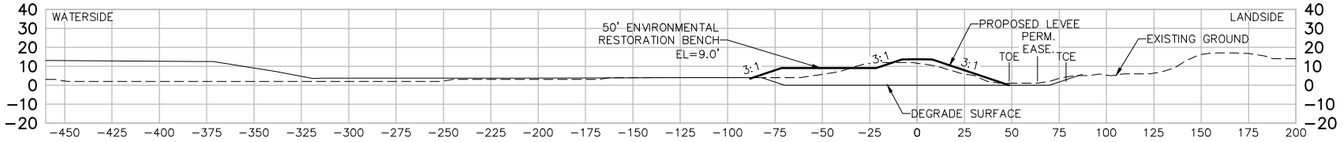


STA 195+00

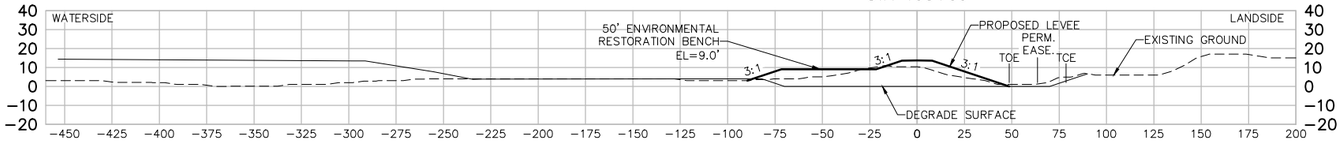

STA 196+00

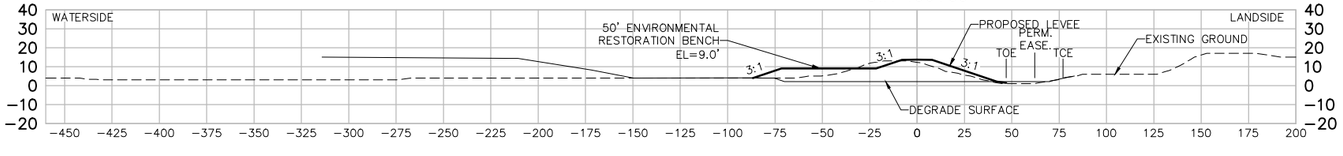

STA 197+00

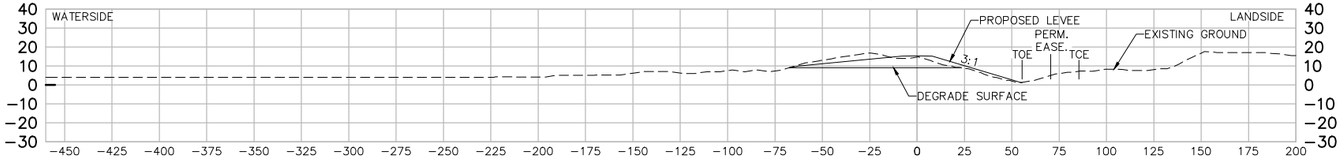

US Army Corps of Engineers
San Fransisco District

Approved | Date | Description | Symbol

Rev. XX
Date: 06/24/2013
Design File no: XXX
Drawing Code:
File name: C-21 Sections
Plot date:
Dwg scale:

Designed by: S. JIMENEZ
Spec No: XX
Dwn by: V. ROSSO
Reviewed by: XX
Submitted by: S. JIMENEZ

DEPARTMENT OF THE ARMY
CORPS OF ENGINEERS
SACRAMENTO, CALIFORNIA

2379 GATEWAY OAKS
SUITE 200
SACRAMENTO, CA 95899-4240


HDR Engineering, Inc.

SOUTH SAN FRANCISCO BAY SHORELINE
FLOOD RISK MANAGEMENT FEASIBILITY STUDY
NATIONAL ECONOMIC DEVELOPMENT (NED) PLAN
SECTIONS STA 192+00 TO STA 197+00

Sheet reference number:
C-53

UPDATE

Border Revised 09/2014, CEDITSENG

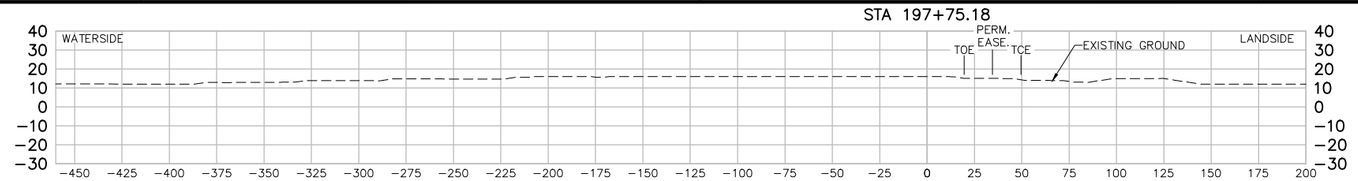

US Army Corps of Engineers
San Fransisco District

Approved	Date	Description	Symbol

Rev. XX
Date: 06/24/2013
Design file no: XXX
Drawing Code:
File name: C-21 Sections
Plot date:
Dwg scale:

Designed by: S. JIMENEZ
Spec No: XX
Dwn by: V. ROSSO
Reviewed by: XX
Submitted by: S. JIMENEZ

DEPARTMENT OF THE ARMY
CORPS OF ENGINEERS
SACRAMENTO, CALIFORNIA

HDR
HDR Engineering, Inc.
2379 GATEWAY OAKS SUITE 200
SACRAMENTO, CA 95899-4240

SOUTH SAN FRANCISCO BAY SHORELINE
FLOOD RISK MANAGEMENT FEASIBILITY STUDY
NATIONAL ECONOMIC DEVELOPMENT (NED) PLAN
SECTION STA 197+75.18

Sheet reference number:
C-54

UPDATE

Border Revised 09/2014, CEDSTREENG



US Army Corps of Engineers
San Fransisco District

No	Description	Date	Approved

DEPARTMENT OF THE ARMY
CORPS OF ENGINEERS
SACRAMENTO, CALIFORNIA

HDR
2379 GATEWAY OAKS
SUITE 200
SACRAMENTO, CA 95699-4240
HDR Engineering, Inc.

Designed by: S. JIMENEZ
Drawn by: V. ROSSI
Reviewed by: XX
Submitted by: S. JIMENEZ


Date: 06/24/2013
Design File no: XXX
Drawing Code:
Spec No: XX
File name: C-01
Plot date:
Dwg scale:
Rev. XX

SOUTH SAN FRANCISCO BAY SHORELINE
FLOOD RISK MANAGEMENT FEASIBILITY STUDY
NATIONAL ECONOMIC DEVELOPMENT (NED) PLAN
IN POND RESTORATION PLAN

Sheet reference number:
C-55


Border Revised 09/26/08, DESIGNED.DWG

UPDATE

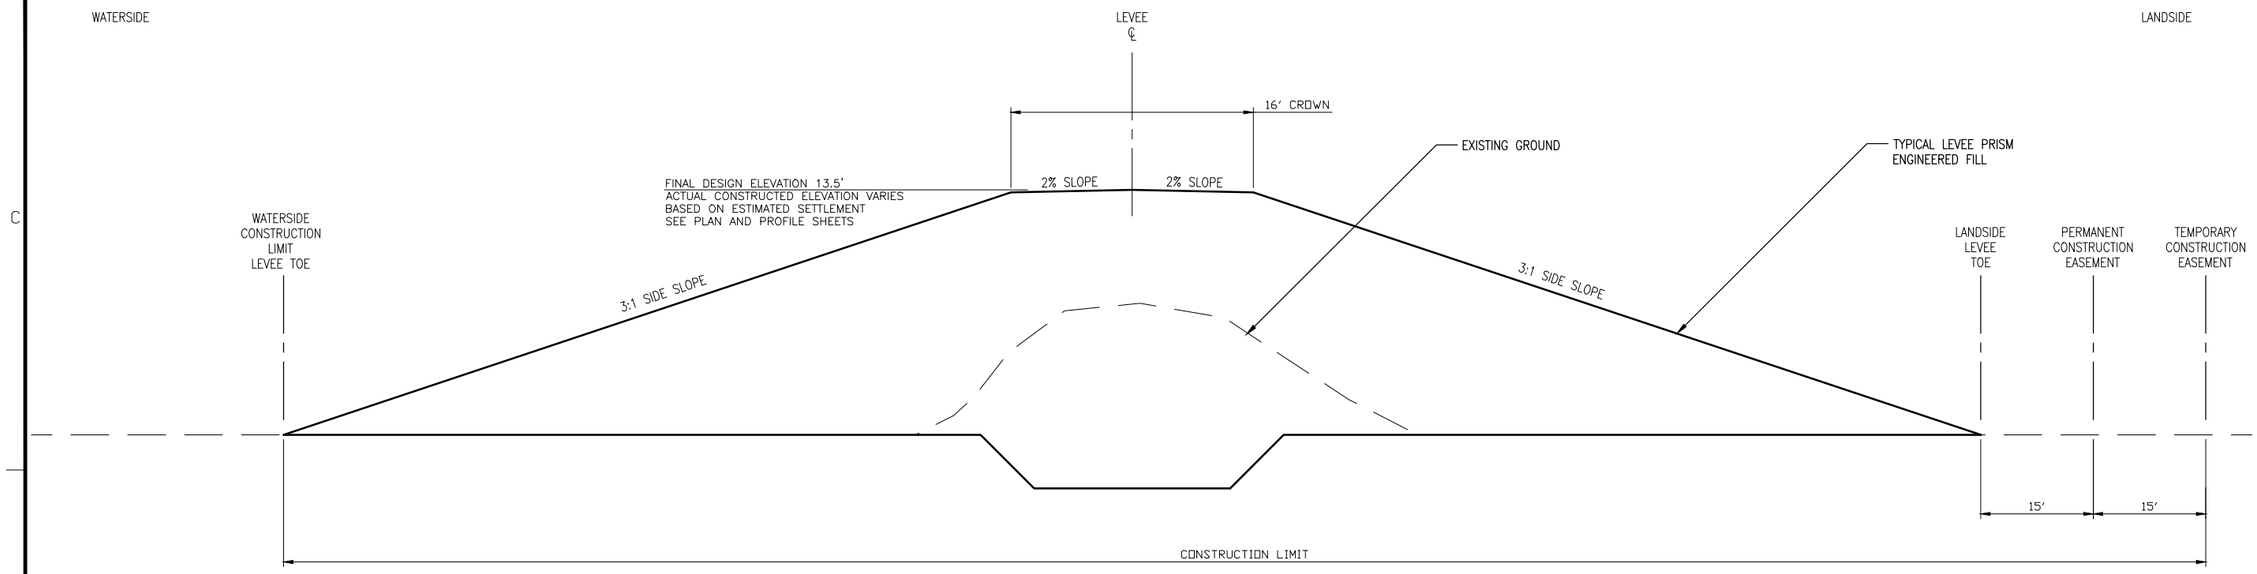

TYPICAL LEVEE CROSS SECTION

SCALE: NTS

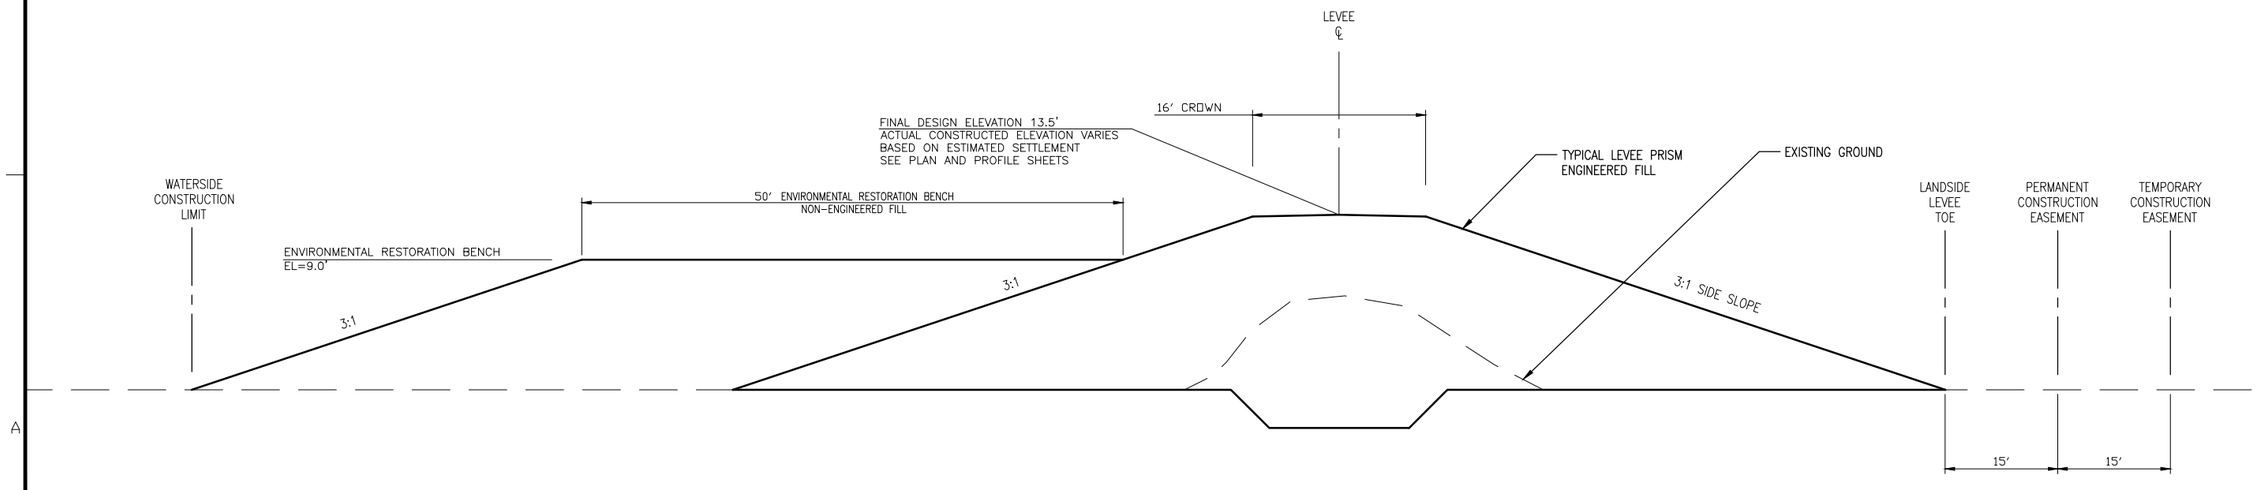

TYPICAL LEVEE CROSS SECTION W/ENVIRONMENTAL RESTORATION BENCH

SCALE: NTS

US Army Corps of Engineers
San Fransisco District

Approved | Date | Description | Symbol

Rev: XX
Date: 06/24/2013
Design file no: XXX
Drawing Code:
File name: C-01
Plot date:
Dwg scale:
Spec No: XX
Designed by: S. JIMENEZ
Dwn by: V. ROSSO
Reviewed by: XX
Submitted by: S. JIMENEZ

DEPARTMENT OF THE ARMY
CORPS OF ENGINEERS
SACRAMENTO, CALIFORNIA

2379 GATEWAY OAKS
SUITE 200
SACRAMENTO, CA 95899-4210

HDR Engineering, Inc.

SOUTH SAN FRANCISCO BAY SHORELINE
FLOOD RISK MANAGEMENT FEASIBILITY STUDY
NATIONAL ECONOMIC DEVELOPMENT (NED) PLAN
TYPICAL LEVEE CROSS SECTIONS

Sheet reference number:
D-01

UPDATE

Border Revised 09/30/14, CESPN/EWG

SEE SHEET C-10

24" DIA CONCRETE PILES

FUTURE 72" DISCHARGE PIPE

DUCKBILL CHECK VALVE

HEADWALL

PEDESTRIAN CROSSING

72" DISCHARGE PIPE

LEVEE TOE

PERMANENT EASEMENT

TEMPORARY CONSTRUCTION EASEMENT (TCE)

SLOPE

3:1

9'

10'

50'

60'

6'

C D-04

B D-03

A D-03

WPCP HEADWALL DISCHARGE AND PEDESTRIAN BRIDGE PLAN

1" = 10'

US Army Corps of Engineers
San Fransisco District

Approved | Date | Description | Symbol

Rev: XX
Date: 06/24/2013
Design file no: XXX
Drawing Code:
File name: D-02
Plot date:
Dwg scale:
Designed by: S. JIMENEZ
Spec No: XX
Dwn by: V. RISSO
Reviewed by: XX
Submitted by: S. JIMENEZ

DEPARTMENT OF THE ARMY
CORPS OF ENGINEERS
SACRAMENTO, CALIFORNIA


2379 GATEWAY OAKS
SUITE 200
SACRAMENTO, CA 95899-4240

HDR Engineering, Inc.


SOUTH SAN FRANCISCO BAY SHORELINE
FLOOD RISK MANAGEMENT FEASIBILITY STUDY
NATIONAL ECONOMIC DEVELOPMENT (NED) PLAN
WWTP FLOOD WALL PLAN VIEW

Sheet reference number:
D-02

UPDATE

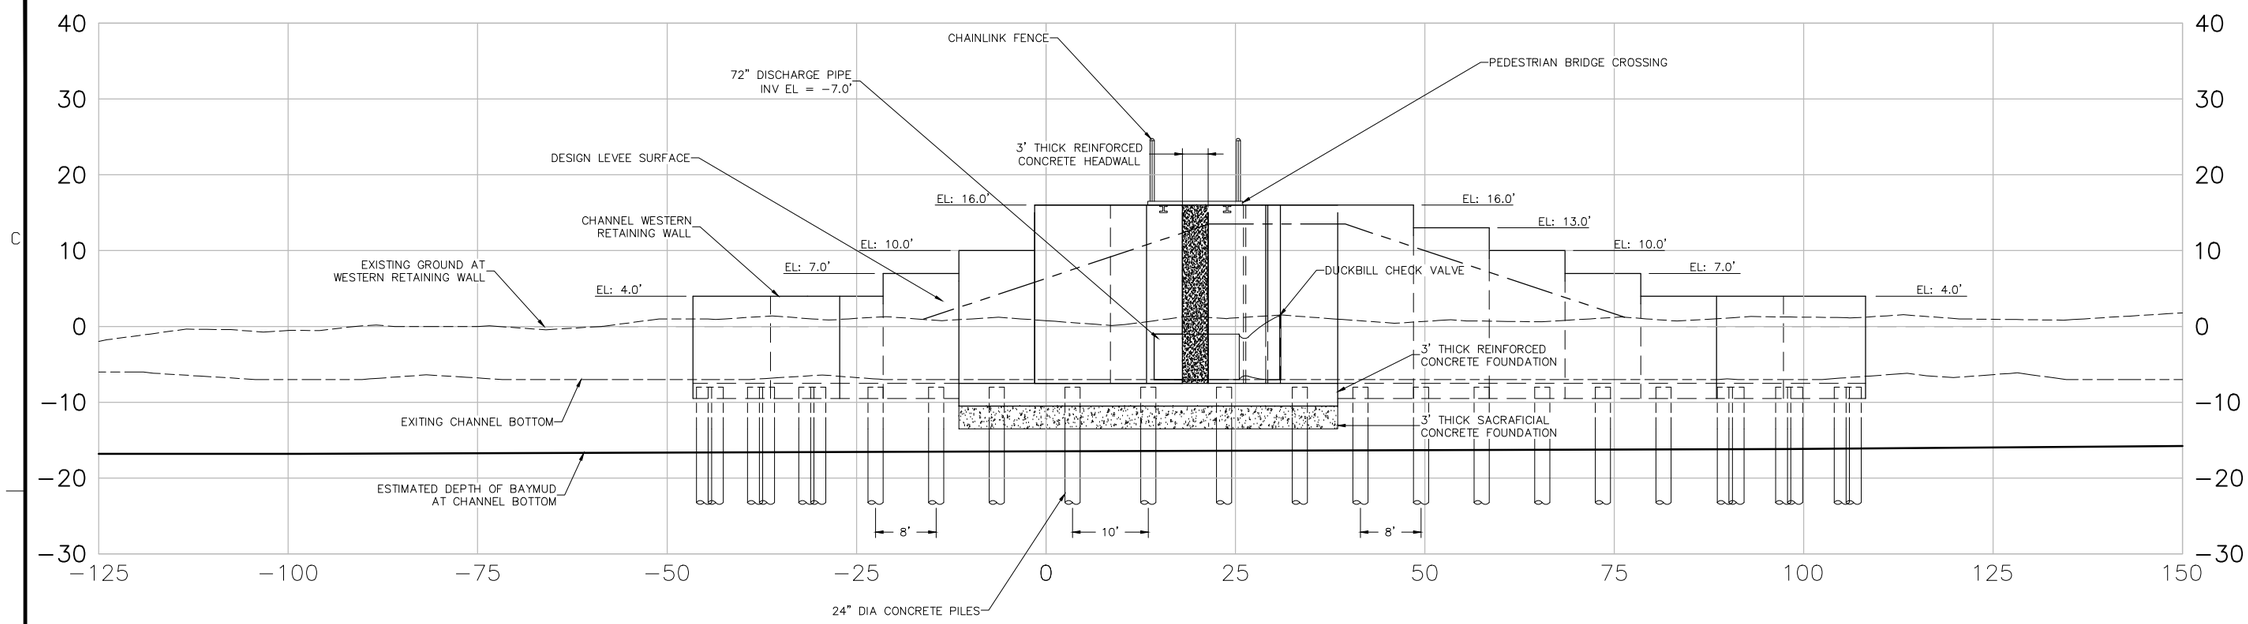

WESTERN SECTION VIEW (A / D−02)
1" = 10'

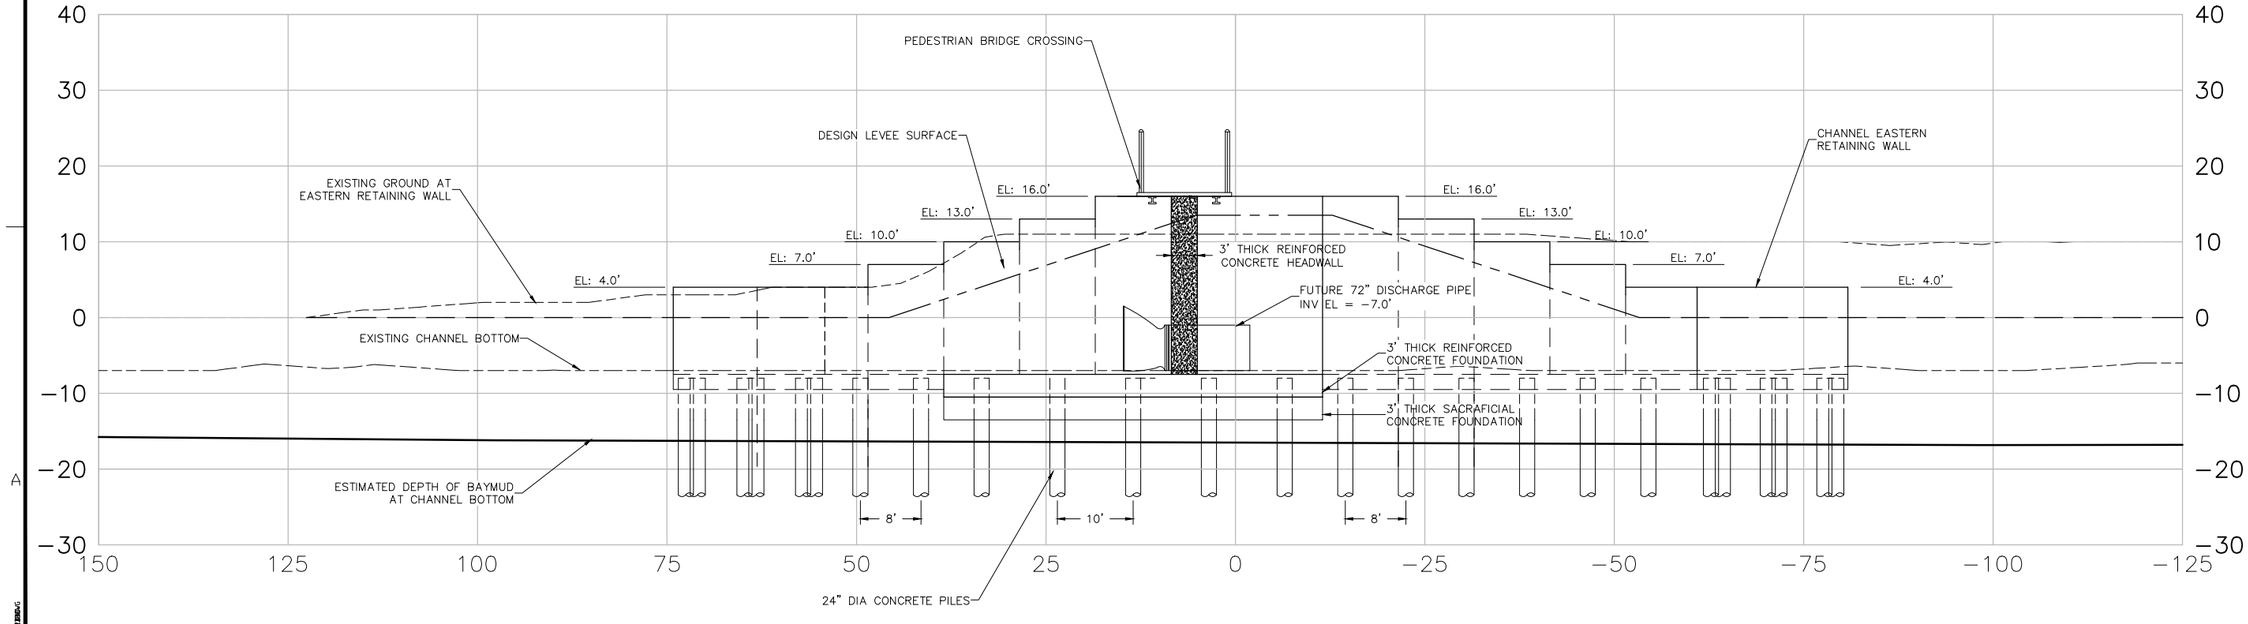

EASTERN SECTION VIEW (B / D−02)
1" = 10'

US Army Corps of Engineers
San Fransisco District

Approved | Date | Description | Symbol

Rev. XX
Date: 06/24/2013
Design File no: XXX
Drawing Code:
File name: D-03
Plot date:
Dwg scale:
Designed by: S. JIMENEZ
Spec No: XX
Dwn by: V. ROSSI
Reviewed by: XX
Submitted by: S. JIMENEZ

DEPARTMENT OF THE ARMY
CORPS OF ENGINEERS
SACRAMENTO, CALIFORNIA


2379 GATEWAY OAKS
SUITE 200
SACRAMENTO, CA 95899-4240

HDR Engineering, Inc.

SOUTH SAN FRANCISCO BAY SHORELINE
FLOOD RISK MANAGEMENT FEASIBILITY STUDY
NATIONAL ECONOMIC DEVELOPMENT (NED) PLAN
WWTP FLOOD WALL SECTIONS I

Sheet reference number:
D−03

UPDATE

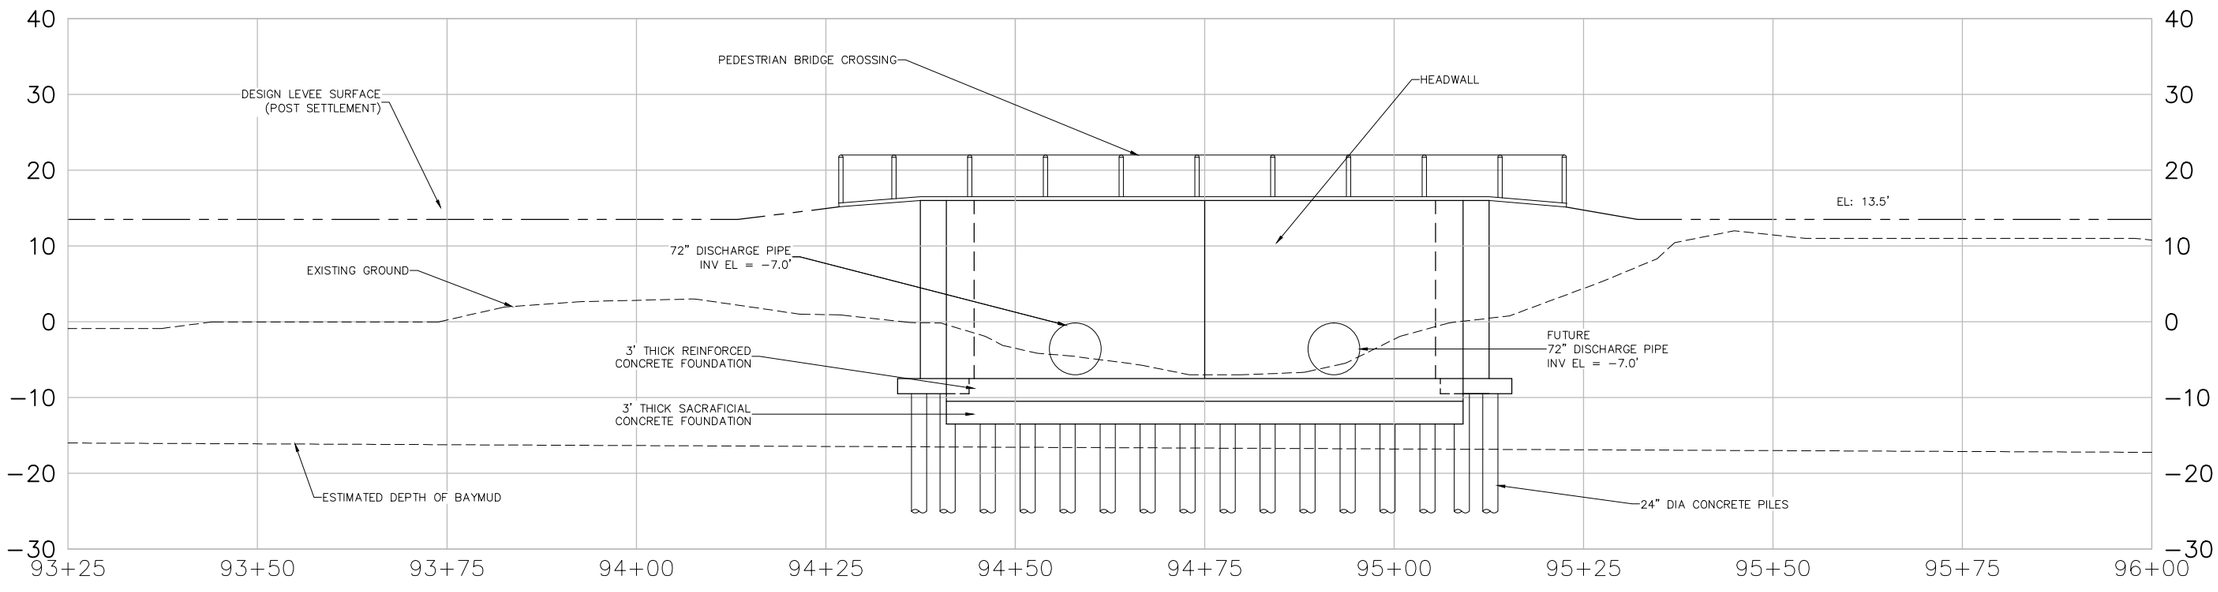

SOUTHERN SECTION VIEW C

US Army Corps of Engineers
San Fransisco District

No.	Description	Date	Approved

Rev: XX
Date: 06/24/2013
Design File no: XXX
Spec No: XX
Drawing Code: D-04
File name: Plot date: Dwg scale:
Designed by: S. JIMENEZ
Drawn by: V. ROSSO
Reviewed by: XX
Submitted by: S. JIMENEZ

DEPARTMENT OF THE ARMY
CORPS OF ENGINEERS
SACRAMENTO, CALIFORNIA


2379 GATEWAY OAKS
SUITE 200
SACRAMENTO, CA 95899-4240

HDR Engineering, Inc.

SOUTH SAN FRANCISCO BAY SHORELINE
FLOOD RISK MANAGEMENT FEASIBILITY STUDY
NATIONAL ECONOMIC DEVELOPMENT (NED) PLAN
WWTP FLOOD WALL SECTIONS II

Sheet reference number:
D−04

UPDATE

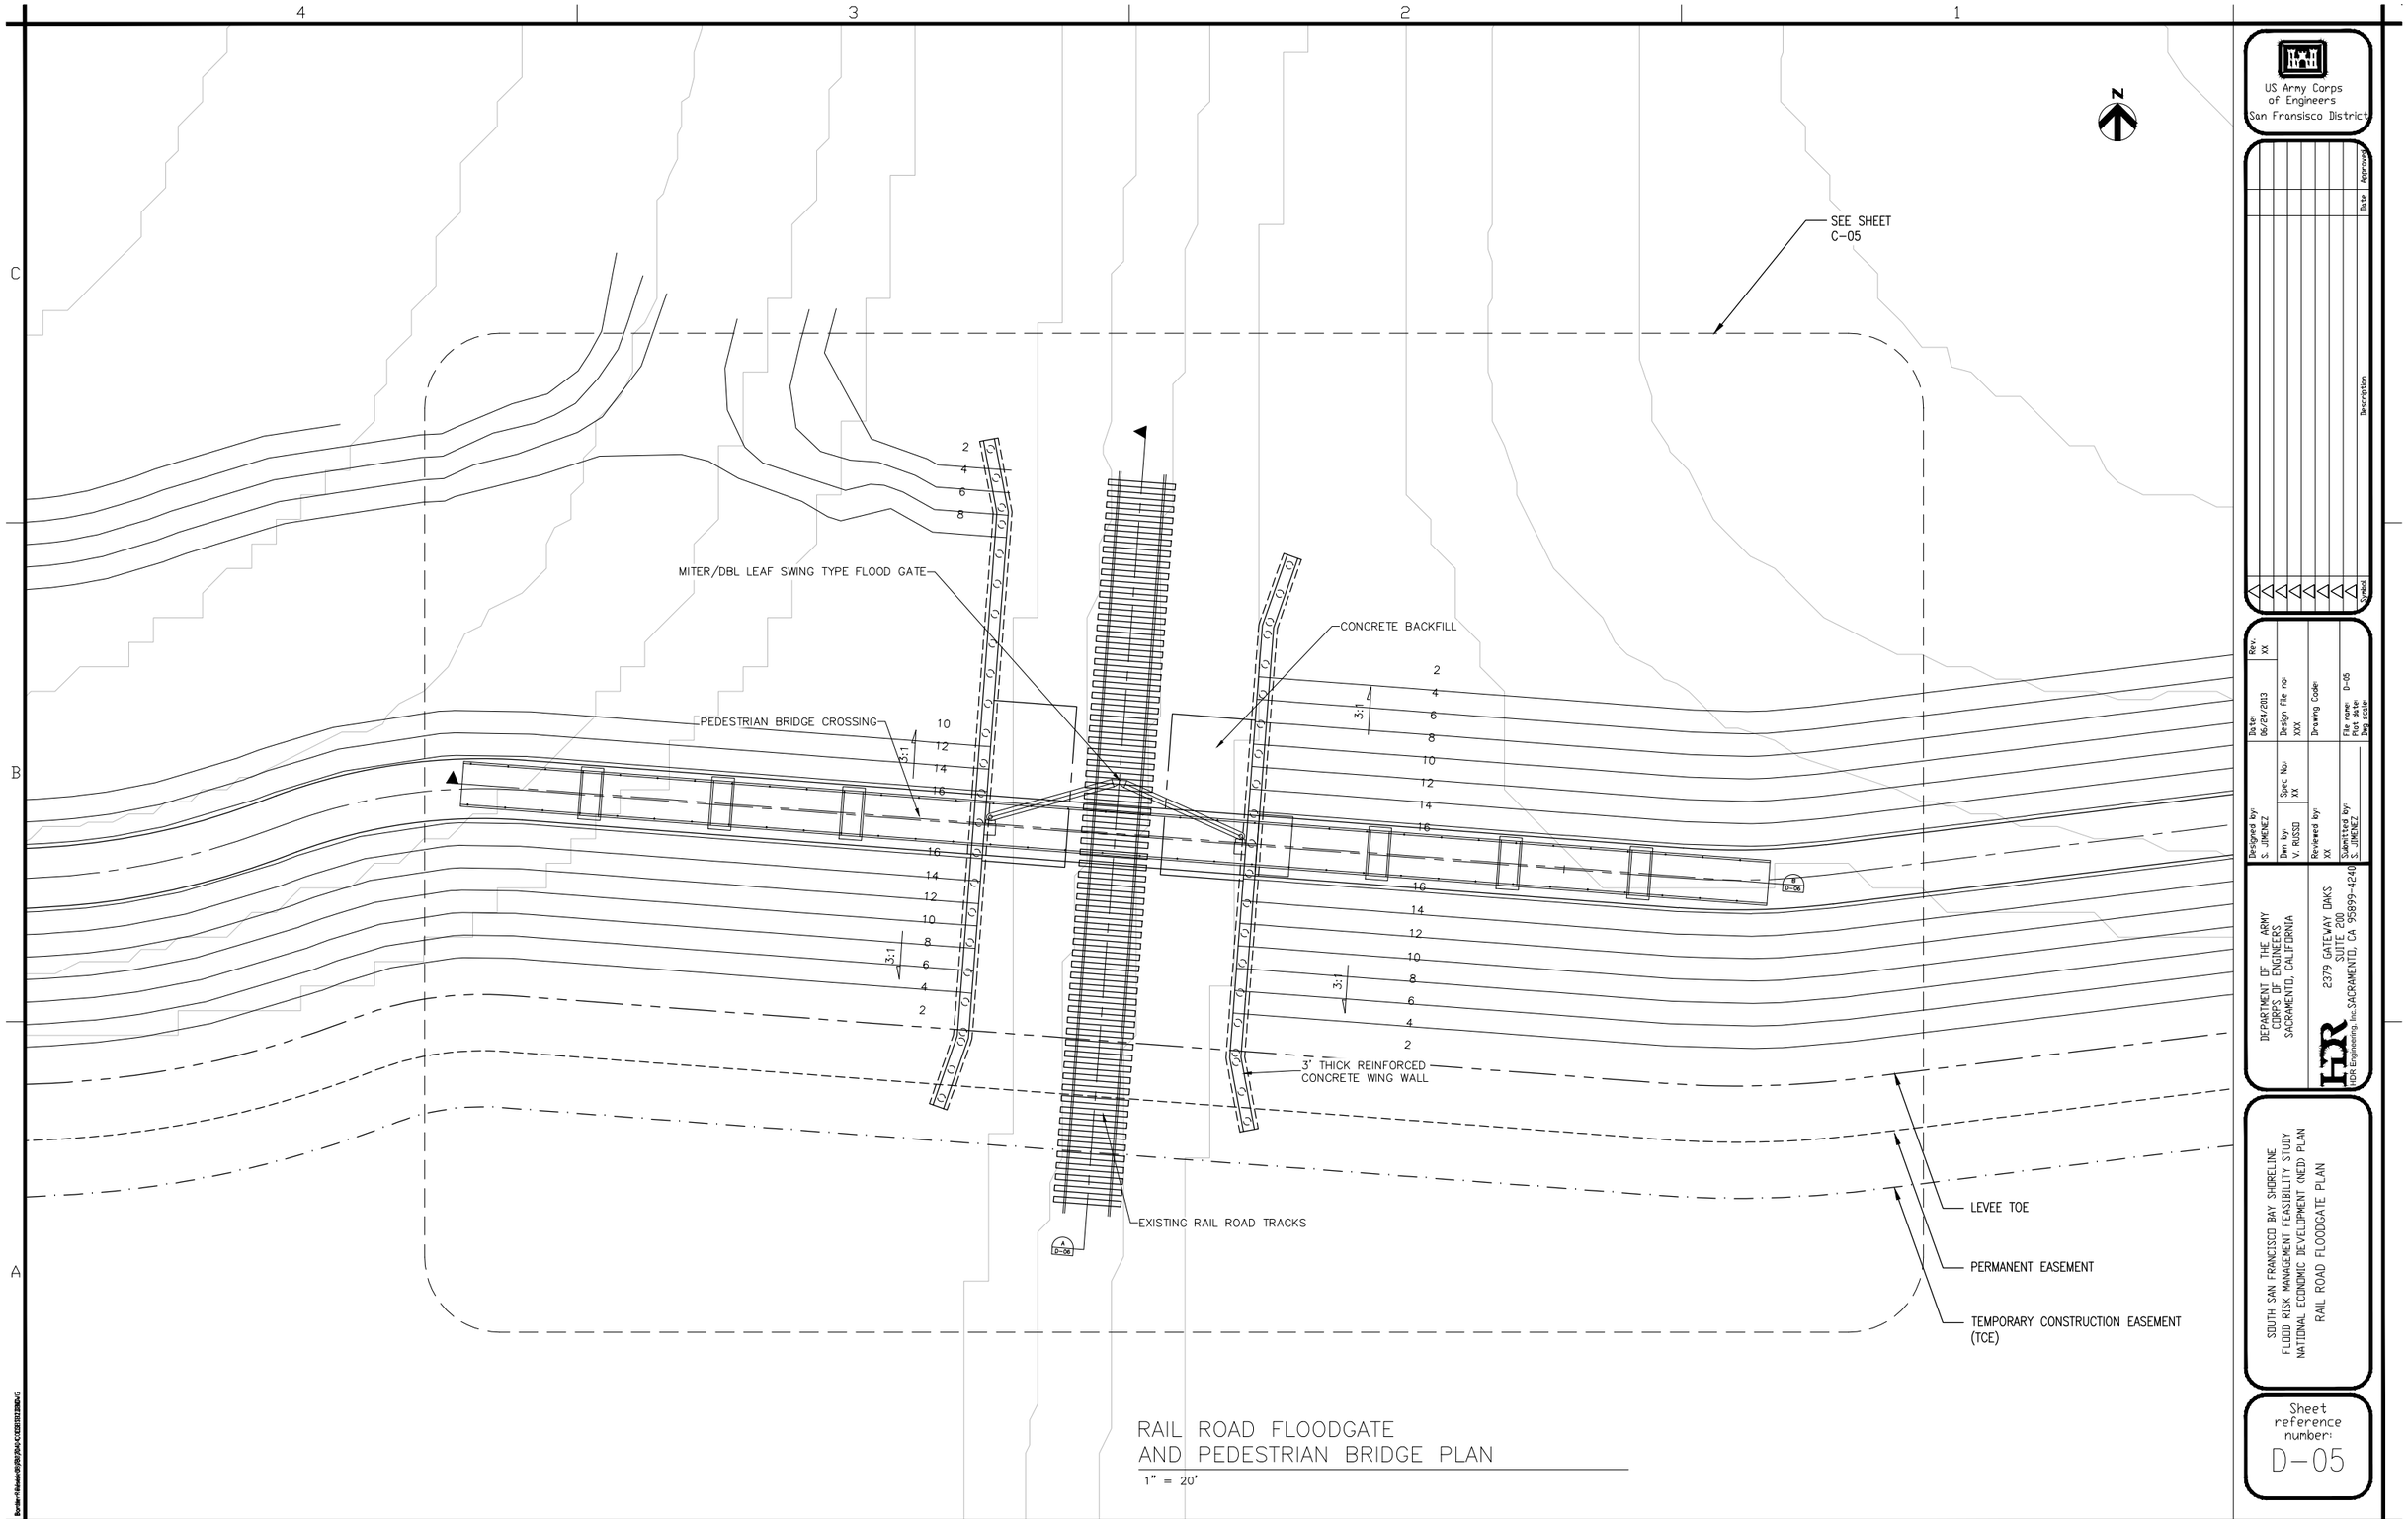

RAIL ROAD FLOODGATE AND PEDESTRIAN BRIDGE PLAN

1" = 20'

US Army Corps of Engineers
San Fransisco District


DEPARTMENT OF THE ARMY
CORPS OF ENGINEERS
SACRAMENTO, CALIFORNIA

2379 GATEWAY OAKS SUITE 200
SACRAMENTO, CA 95899-4240
HDR Engineering, Inc.

SOUTH SAN FRANCISCO BAY SHORELINE
FLOOD RISK MANAGEMENT FEASIBILITY STUDY
NATIONAL ECONOMIC DEVELOPMENT (NED) PLAN
RAIL ROAD FLOODGATE PLAN


Sheet reference number:
D-05

UPDATE

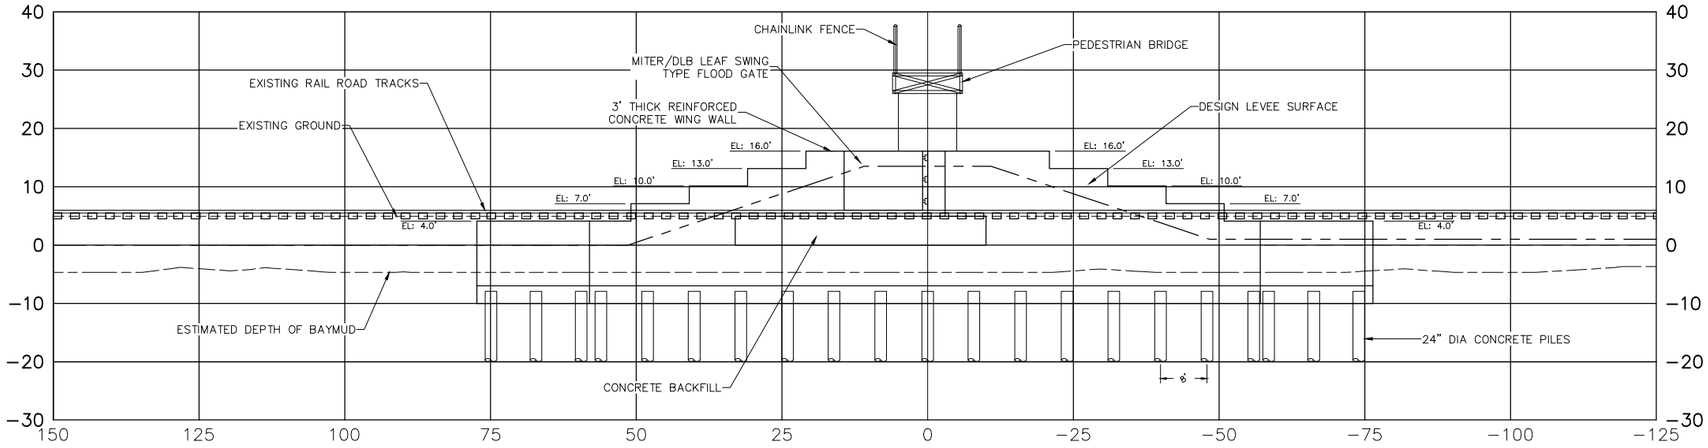

SECTION VIEW
NTS

A
–

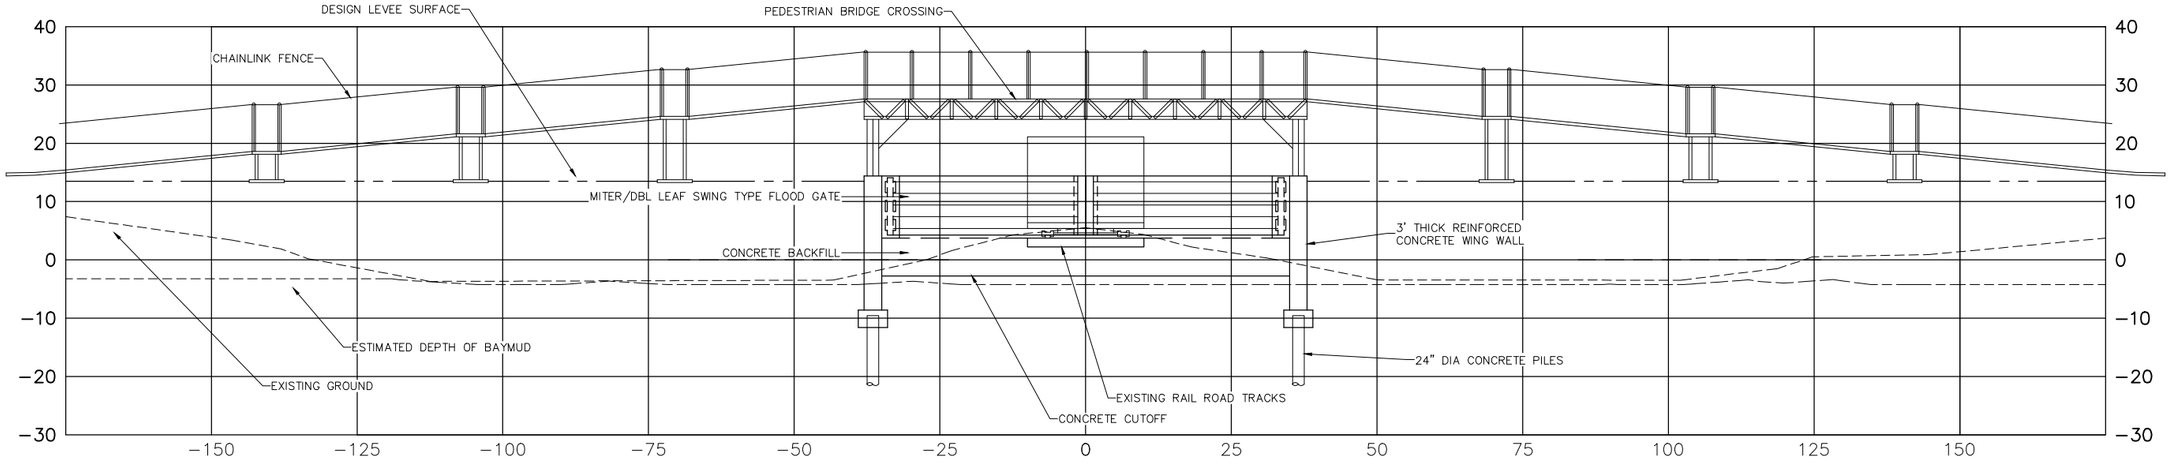

SECTION VIEW
NTS

B
–

US Army Corps of Engineers
San Fransisco District

Approved
Date
Description
Symbol

Rev: XX
Date: 06/24/2013
Design File no: XXX
Drawing Code:
File name: D-06
Plot date:
Designed by: S. JIMENEZ
Spec No: XX
Dwn by: V. ROSSO
Reviewed by: XX
Submitted by: S. JIMENEZ


DEPARTMENT OF THE ARMY
CORPS OF ENGINEERS
SACRAMENTO, CALIFORNIA

HDR
2379 GATEWAY OAKS
SUITE 200
HDR Engineering, Inc. SACRAMENTO, CA 95899-4240

SOUTH SAN FRANCISCO BAY SHORELINE
FLOOD RISK MANAGEMENT FEASIBILITY STUDY
NATIONAL ECONOMIC DEVELOPMENT (NED) PLAN
WWTP FLOOD WALL SECTIONS I


Sheet reference number:
D–06

UPDATE

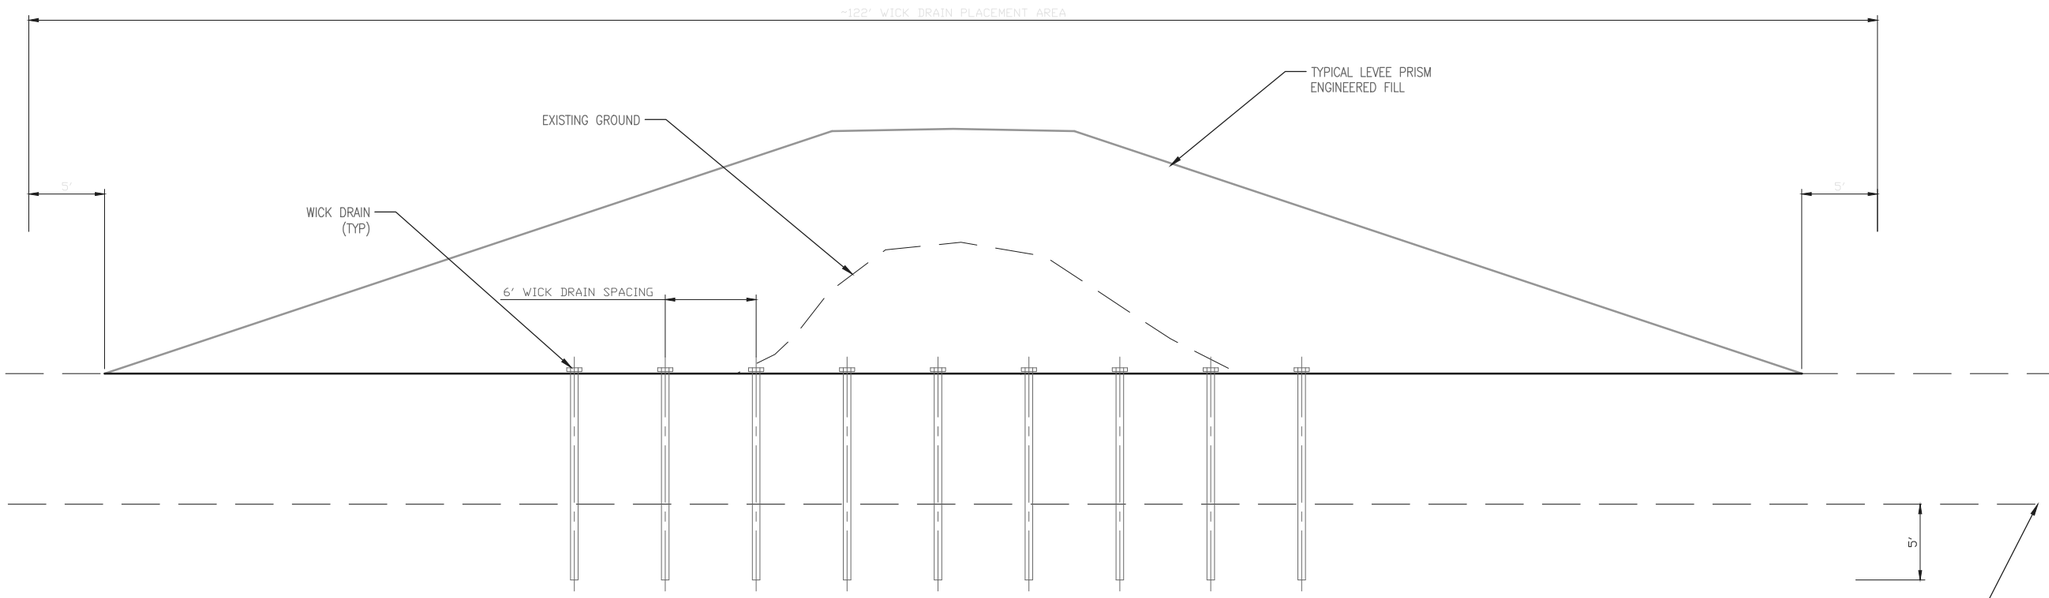

TYPICAL WICK DRAIN PLACEMENT SECTION

SCALE: NTS

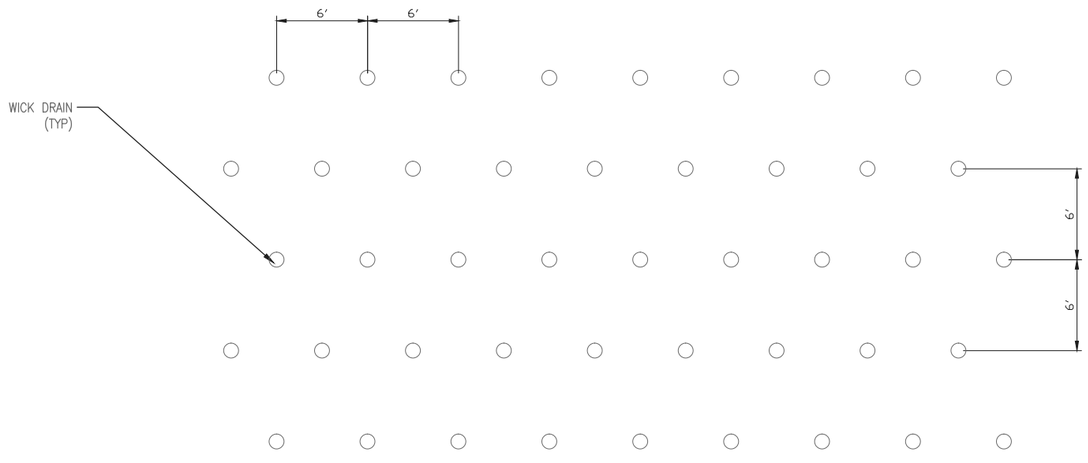

TYPICAL WICK DRAIN PLACEMENT PLAN

SCALE: NTS

US Army Corps of Engineers
San Fransisco District

Approved | Date | Description | Symbol

Rev. XX

Date: 06/24/2013
Design File no: XXX
Drawing Code:
File name: C-48
Plot date:
Dwg scale:

Spec No: XX

Designed by: S. JIMENEZ
Dan by: V. ROSSO
Reviewed by: XX
Submitted by: S. JIMENEZ

DEPARTMENT OF THE ARMY
CORPS OF ENGINEERS
SACRAMENTO, CALIFORNIA

2379 GATEWAY OAKS
SUITE 200
SACRAMENTO, CA 95899-4240

HDR Engineering, Inc.

SOUTH SAN FRANCISCO BAY SHORELINE
FLOOD RISK MANAGEMENT FEASIBILITY STUDY
NATIONAL ECONOMIC DEVELOPMENT (NED) PLAN

WICK DRAIN DETAILS

Sheet reference number:
D-07

UPDATE

Border Revised 09/30/04, CEOSTTEDING

Attachment II

LPP Planset

US Army Corps
of Engineers
San Francisco District

SOUTH SAN FRANCISCO BAY SHORELINE FLOOD RISK MANAGEMENT FEASIBILITY STUDY SHORELINE LOCAL PREFERRED PLAN

Santa Clara County

California

US Army Corps of Engineers
San Fransisco District

Date | Approved | Description | Symbol

Rev: XX
Date: 06/24/2014
Design File no: XXX
Drawing Code:
File name: C-01
Plot date:
Dwg scale:

Designed by: S. JIMENEZ
Dwn by: V. ROSSI
Reviewed by: XX
Submitted by: S. JIMENEZ
Spec No: XX

DEPARTMENT OF THE ARMY
CORPS OF ENGINEERS
SACRAMENTO, CALIFORNIA

HDR
HDR Engineering, Inc.
2379 GATEWAY OAKS
SUITE 200
SACRAMENTO, CA 95899-4240

SOUTH SAN FRANCISCO BAY SHORELINE
FLOOD RISK MANAGEMENT FEASIBILITY STUDY
SHORELINE LOCAL PREFERRED PLAN ALTERNATIVE
COVER SHEET

Sheet reference number:
G-01

UPDATE

Border Revised 08/29/04, CD3HTB2.DWG

GENERAL

G-01 COVER SHEET
G-02 INDEX SHEET
G-03 OVERALL SITE PLAN

CIVIL

C-01 PLAN AND PROFILE STA 0+00 TO 10+00
C-02 PLAN AND PROFILE STA 10+00 TO 20+00
C-03 PLAN AND PROFILE STA 20+00 TO 30+00
C-04 PLAN AND PROFILE STA 30+00 TO 40+00
C-05 PLAN AND PROFILE STA 40+00 TO 50+00
C-06 PLAN AND PROFILE STA 50+00 TO 60+00
C-07 PLAN AND PROFILE STA 60+00 TO 70+00
C-08 PLAN AND PROFILE STA 70+00 TO 80+00
C-09 PLAN AND PROFILE STA 80+00 TO 90+00
C-10 PLAN AND PROFILE STA 90+00 TO 100+00
C-11 PLAN AND PROFILE STA 100+00 TO 110+00
C-12 PLAN AND PROFILE STA 110+00 TO 120+00
C-13 PLAN AND PROFILE STA 120+00 TO 130+00
C-14 PLAN AND PROFILE STA 130+00 TO 140+00
C-15 PLAN AND PROFILE STA 140+00 TO 150+00
C-16 PLAN AND PROFILE STA 150+00 TO 160+00
C-17 PLAN AND PROFILE STA 160+00 TO 170+00
C-18 PLAN AND PROFILE STA 170+00 TO 180+00
C-19 PLAN AND PROFILE STA 180+00 TO 190+00
C-20 PLAN AND PROFILE STA 190+00 TO 197+75

C-21 SECTIONS STA 0+00 TO 5+00
C-22 SECTIONS STA 6+00 TO 11+00
C-23 SECTIONS STA 12+00 TO 17+00
C-24 SECTIONS STA 18+00 TO 23+00
C-25 SECTIONS STA 24+00 TO 29+00
C-26 SECTIONS STA 30+00 TO 35+00
C-27 SECTIONS STA 36+00 TO 41+00
C-28 SECTIONS STA 42+00 TO 47+00
C-29 SECTIONS STA 48+00 TO 53+00
C-30 SECTIONS STA 54+00 TO 59+00
C-31 SECTIONS STA 60+00 TO 65+00
C-32 SECTIONS STA 66+00 TO 71+00
C-33 SECTIONS STA 72+00 TO 77+00
C-34 SECTIONS STA 78+00 TO 83+00
C-35 SECTIONS STA 84+00 TO 89+00
C-36 SECTIONS STA 90+00 TO 95+00
C-37 SECTIONS STA 96+00 TO 101+00
C-38 SECTIONS STA 102+00 TO 107+00
C-39 SECTIONS STA 108+00 TO 113+00
C-40 SECTIONS STA 114+00 TO 119+00
C-41 SECTIONS STA 120+00 TO 125+00
C-42 SECTIONS STA 126+00 TO 131+00
C-43 SECTIONS STA 132+00 TO 137+00
C-44 SECTIONS STA 138+00 TO 143+00
C-45 SECTIONS STA 144+00 TO 149+00
C-46 SECTIONS STA 150+00 TO 155+00
C-47 SECTIONS STA 156+00 TO 161+00
C-48 SECTIONS STA 162+00 TO 167+00
C-49 SECTIONS STA 168+00 TO 173+00
C-50 SECTIONS STA 174+00 TO 179+00
C-51 SECTIONS STA 180+00 TO 185+00
C-52 SECTIONS STA 186+00 TO 191+00
C-53 SECTIONS STA 192+00 TO 197+00
C-54 SECTIONS STA 197+75.18

C-55 IN POND WORK

DETAIL

D-01 TYPICAL LEVEE CROSS SECTION
D-02 WWTP DISCHARGE CHANNEL FLOOD WALL 1 – PLAN
D-03 WWTP DISCHARGE CHANNEL FLOOD WALL 2 – SECTIONS I
D-04 WWTP DISCHARGE CHANNEL FLOOD WALL 3 – SECTIONS II
D-05 RR CROSSING FLOOD GATE 1 – PLAN
D-06 RR CROSSING FLOOD GATE 2 – SECTIONS I
D-07 WICK DRAIN DETAILS

SHORELINE PROJECT DATUMS

HORIZONTAL
- CALIFORNIA COORDINATE SYSTEM NAD83 ZONE III

VERTICAL
- NAVD88

US Army Corps of Engineers
San Fransisco District

Symbol	Description	Date	Approved

Rev: XX
Date: 06/24/2014
Design File no: XXX
Drawing Code:
File name: C-01
Plot date:
Dwg scale:
Spec No: XX
Designed by: S. JIMENEZ
Dwn by: V. ROSSO
Reviewed by: XX
Submitted by: S. JIMENEZ

DEPARTMENT OF THE ARMY
CORPS OF ENGINEERS
SACRAMENTO, CALIFORNIA


HDR
HDR Engineering, Inc.
2379 GATEWAY OAKS
SUITE 200
SACRAMENTO, CA 95899-4240

SOUTH SAN FRANCISCO BAY SHORELINE
FLOOD RISK MANAGEMENT FEASIBILITY STUDY
SHORELINE LOCAL PREFERRED PLAN ALTERNATIVE
INDEX SHEET

Sheet reference number:
G-02

UPDATE

Border Revised 09/30/04, CEDSTREING

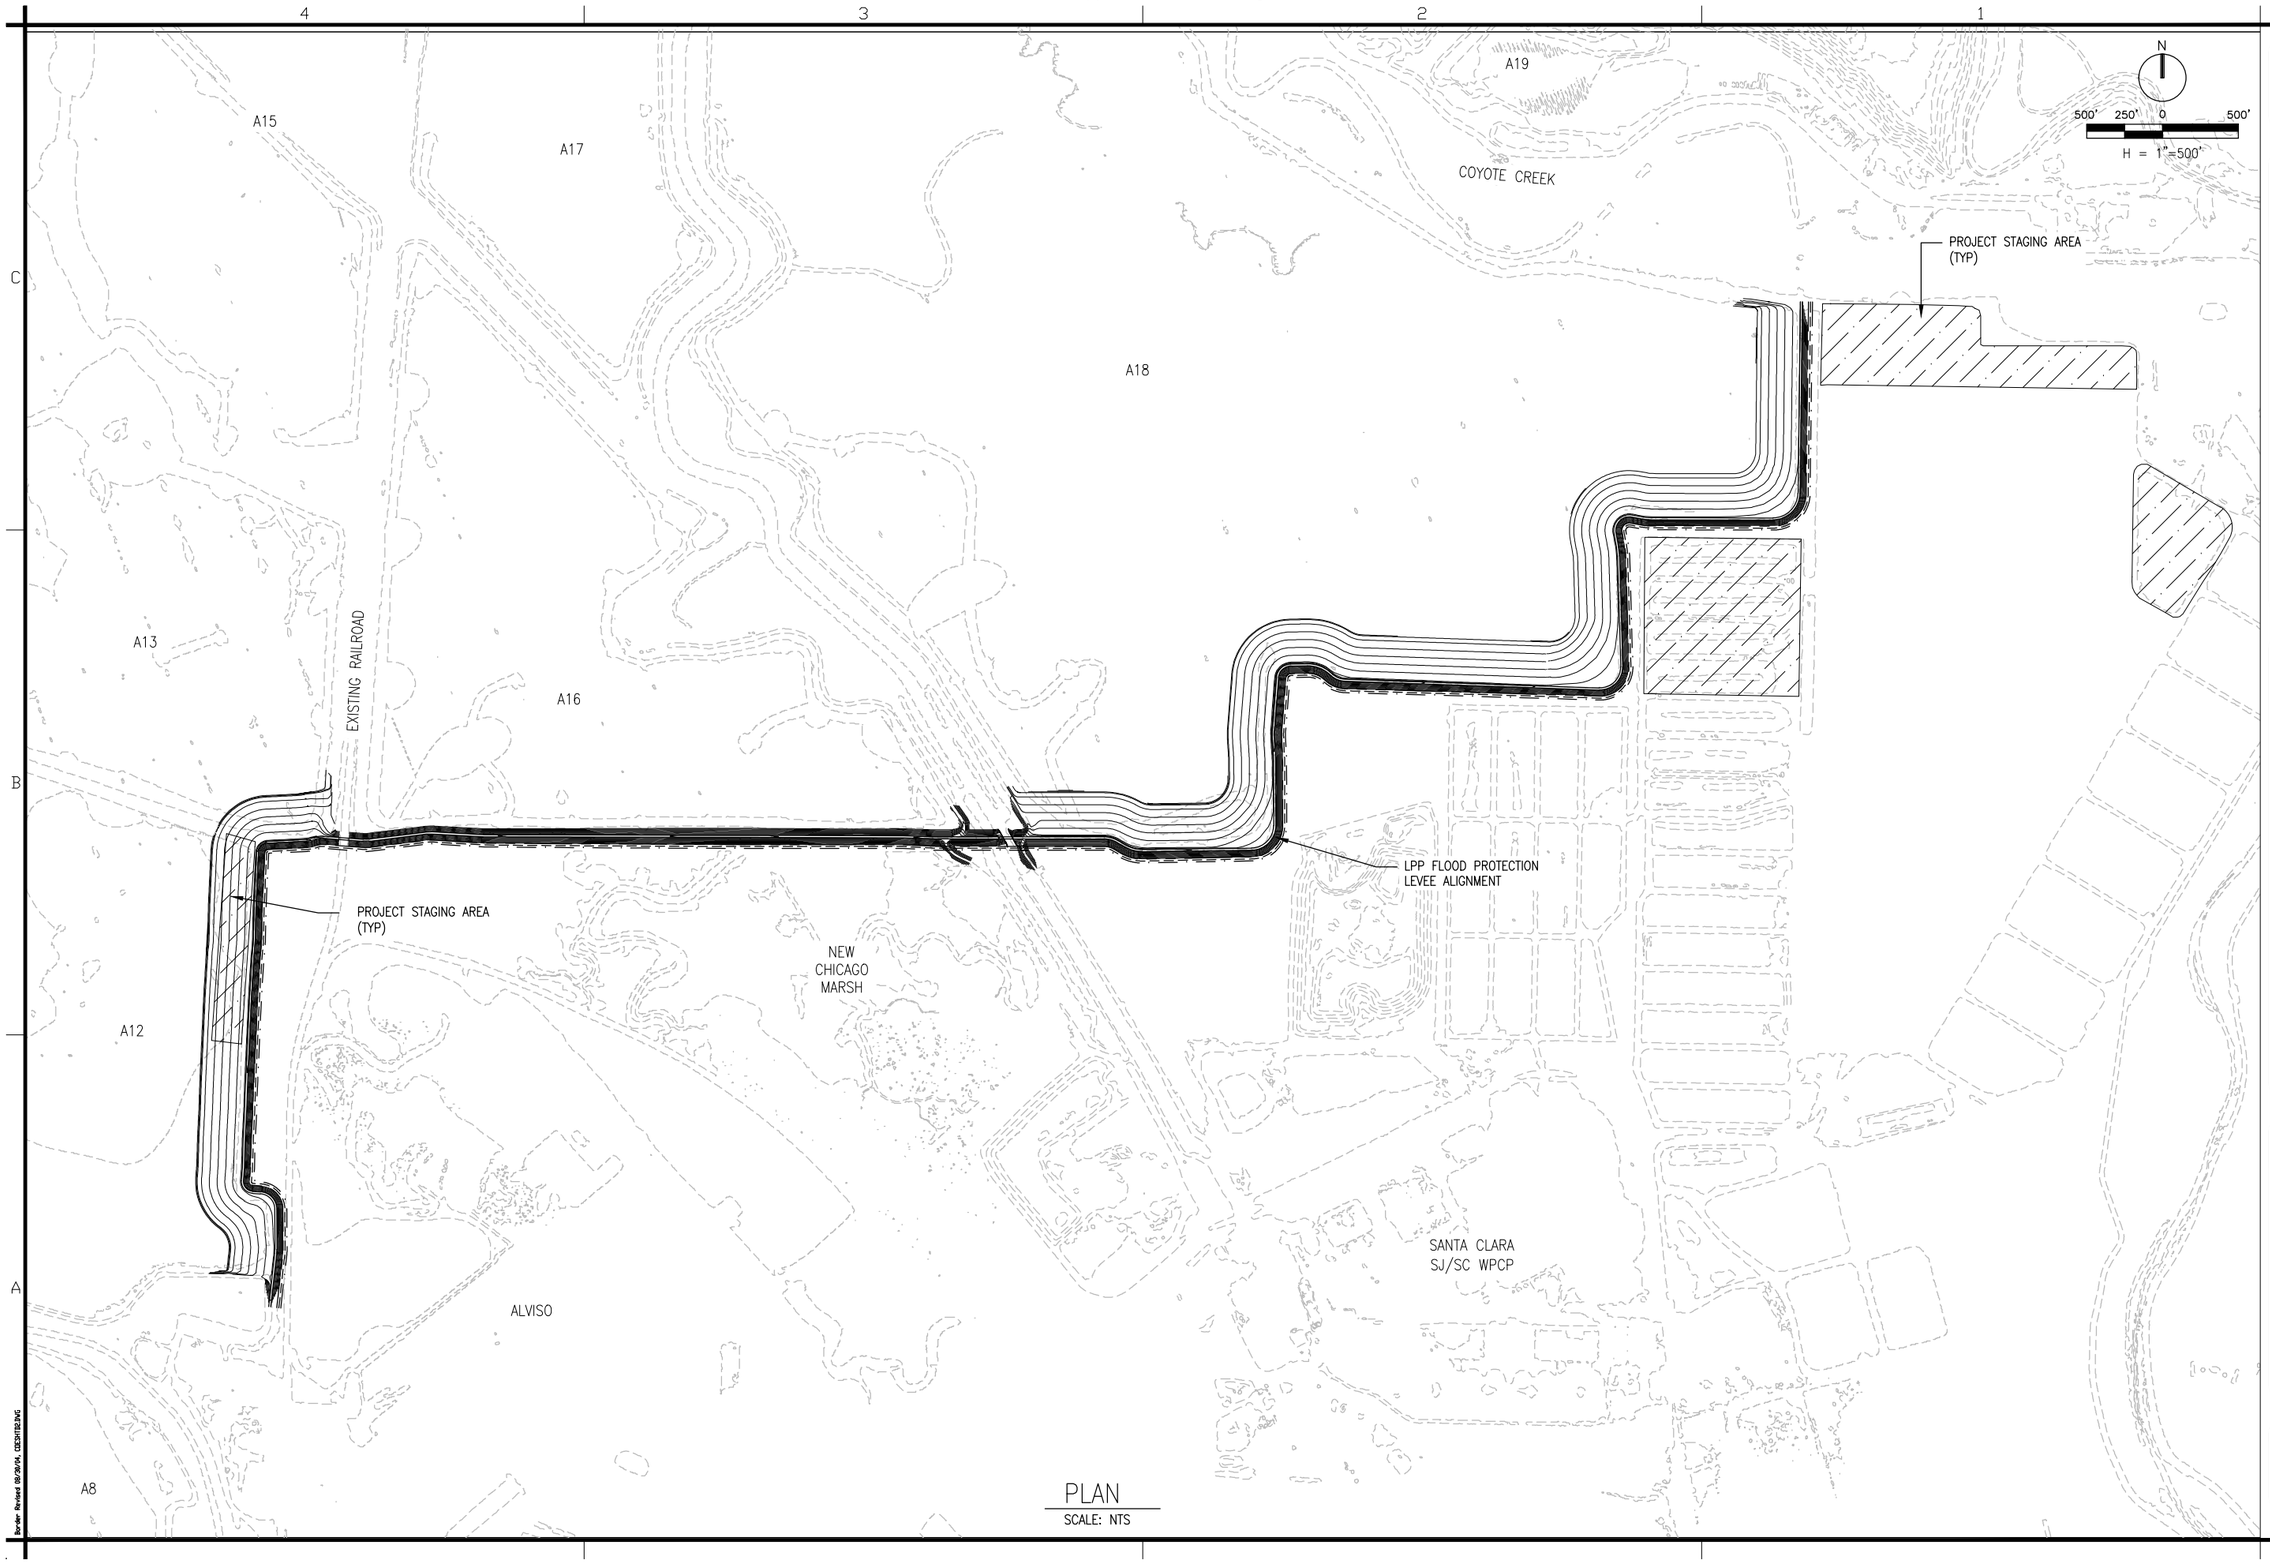

PLAN
SCALE: NTS

US Army Corps of Engineers
San Fransisco District

Approved | Date | Description | Symbol

Rev: XX
Date: 06/24/2014
Design File no: XXX
Spec No: XX
Drawing Code: C-01
File name:
Plot date:
Dwg scale:

Designed by: S. JIMENEZ
Dwn by: V. ROSSO
Reviewed by: XX
Submitted by: S. JIMENEZ

DEPARTMENT OF THE ARMY
CORPS OF ENGINEERS
SACRAMENTO, CALIFORNIA


HDR
2379 GATEWAY OAKS
SUITE 200
HDR Engineering, Inc.SACRAMENTO, CA 95899-4240

SOUTH SAN FRANCISCO BAY SHORELINE
FLOOD RISK MANAGEMENT FEASIBILITY STUDY
SHORELINE LOCAL PREFERRED PLAN ALTERNATIVE
OVERALL SITE PLAN


Sheet reference number:
G-03

UPDATE

Border Revised 08/29/14 CEDWR2WG

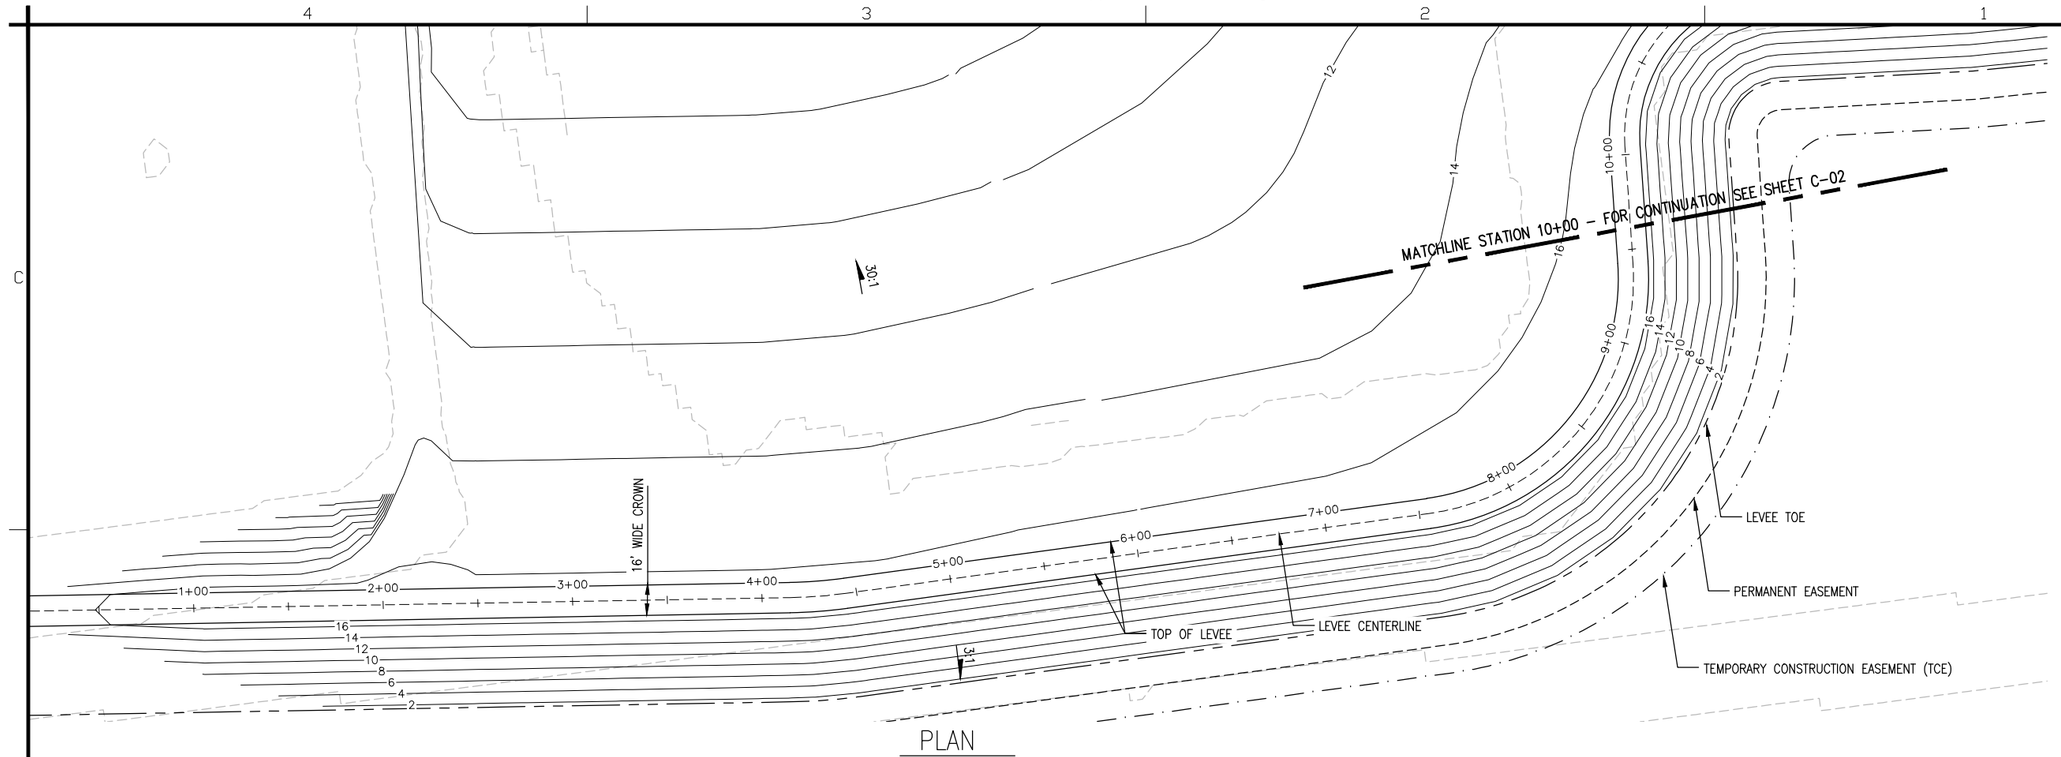

PLAN
SCALE: 1"=40'

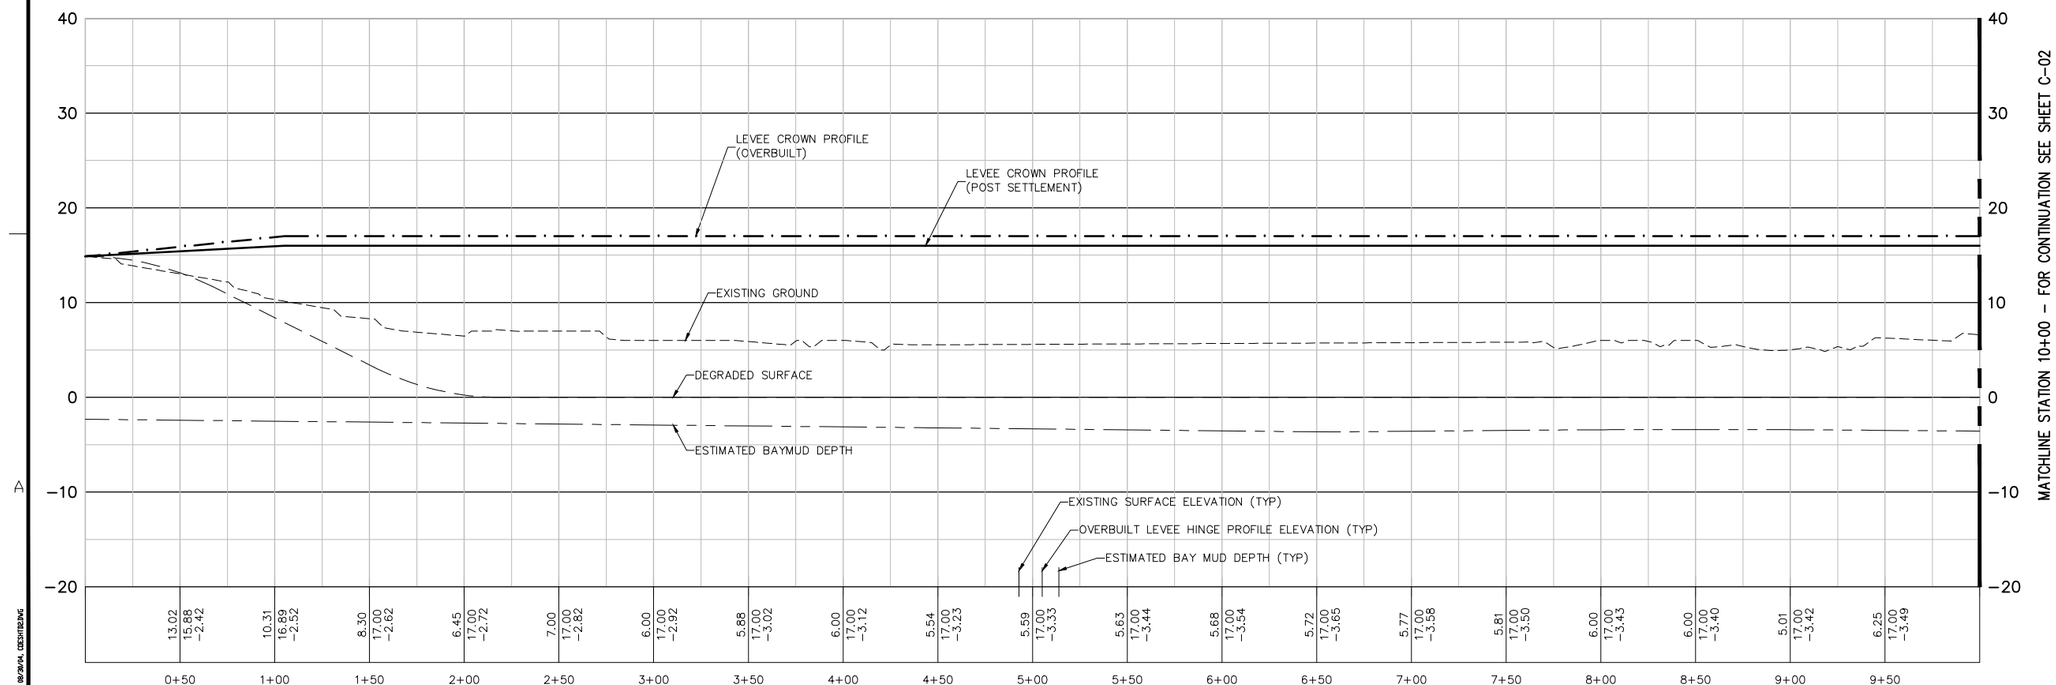

PROFILE
V: SCALE: 1"=5'

US Army Corps of Engineers
San Fransisco District

DEPARTMENT OF THE ARMY
CORPS OF ENGINEERS
SACRAMENTO, CALIFORNIA

HDR
2379 GATEWAY OAKS
SUITE 200
SACRAMENTO, CA 95899-4240
HDR Engineering, Inc.


SOUTH SAN FRANCISCO BAY SHORELINE
FLOOD RISK MANAGEMENT FEASIBILITY STUDY
SHORELINE LOCAL PREFERRED PLAN ALTERNATIVE
PLAN AND PROFILE STA 0+00 TO STA 10+00

Sheet reference number:
C-01


Rev: XX
Date: 06/24/2014
Design File no: XXX
Drawing Code:
File name: C-01
Plot date:
Dwg scale:
Spec No: XX
Designed by: S. JIMENEZ
Drn by: V. RUSSO
Reviewed by: XX
Submitted by: S. JIMENEZ
Approved
Date
Description
Symbol

UPDATE


Border Revised 03/28/14, CEDITTERING

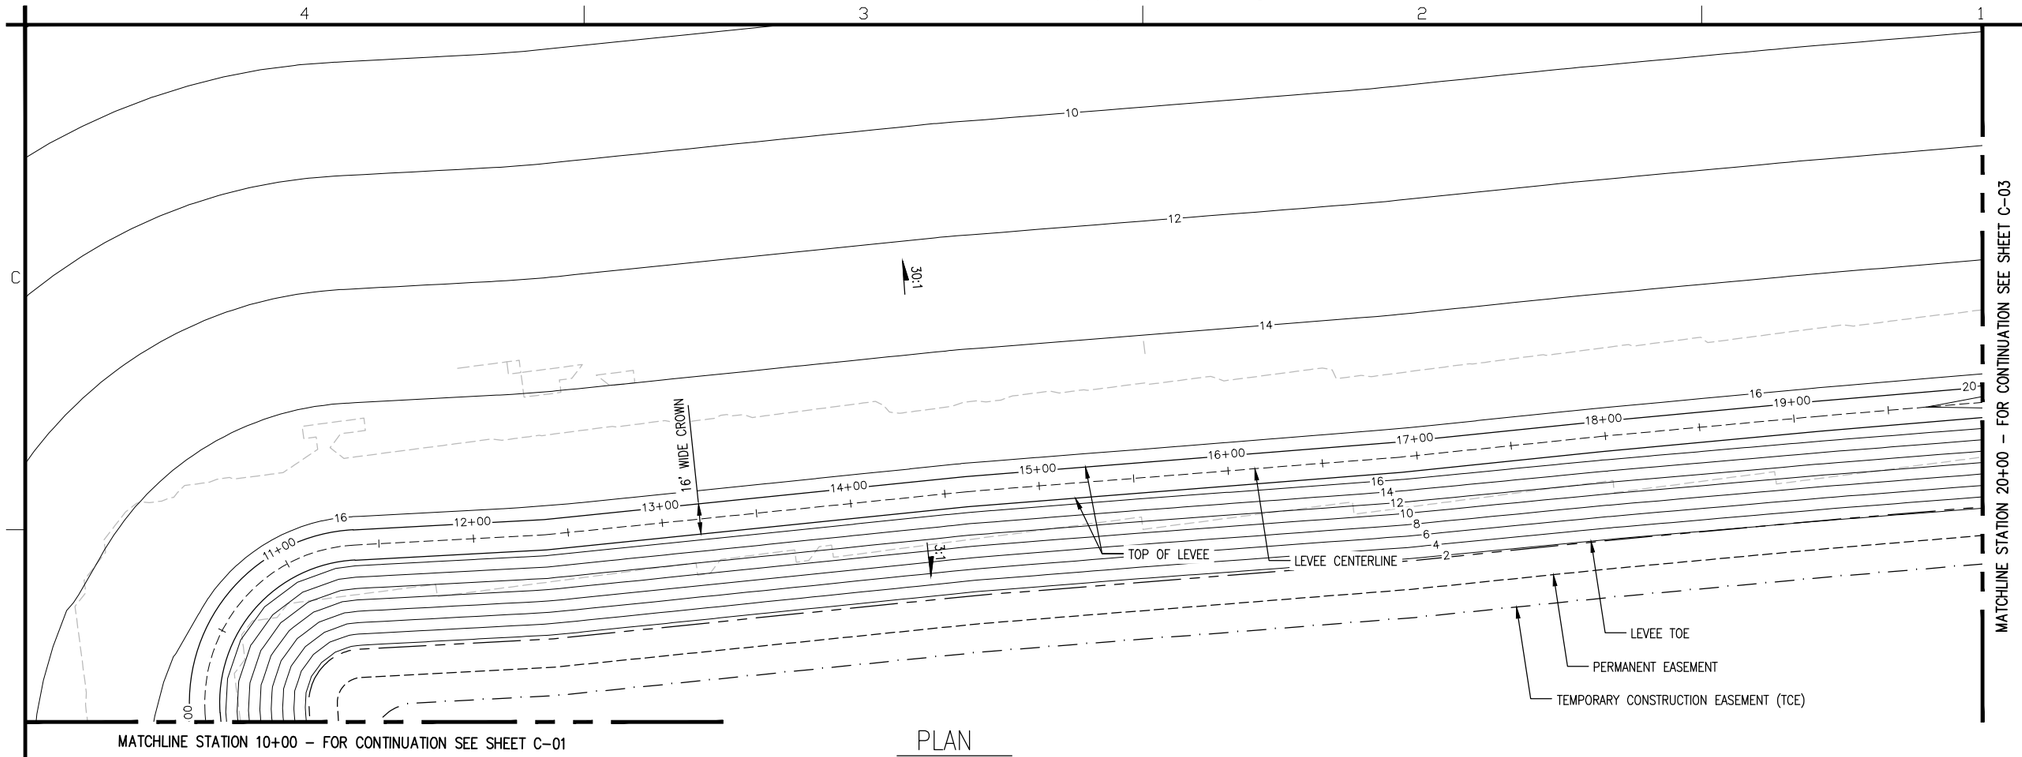

PLAN
SCALE: 1"=40'

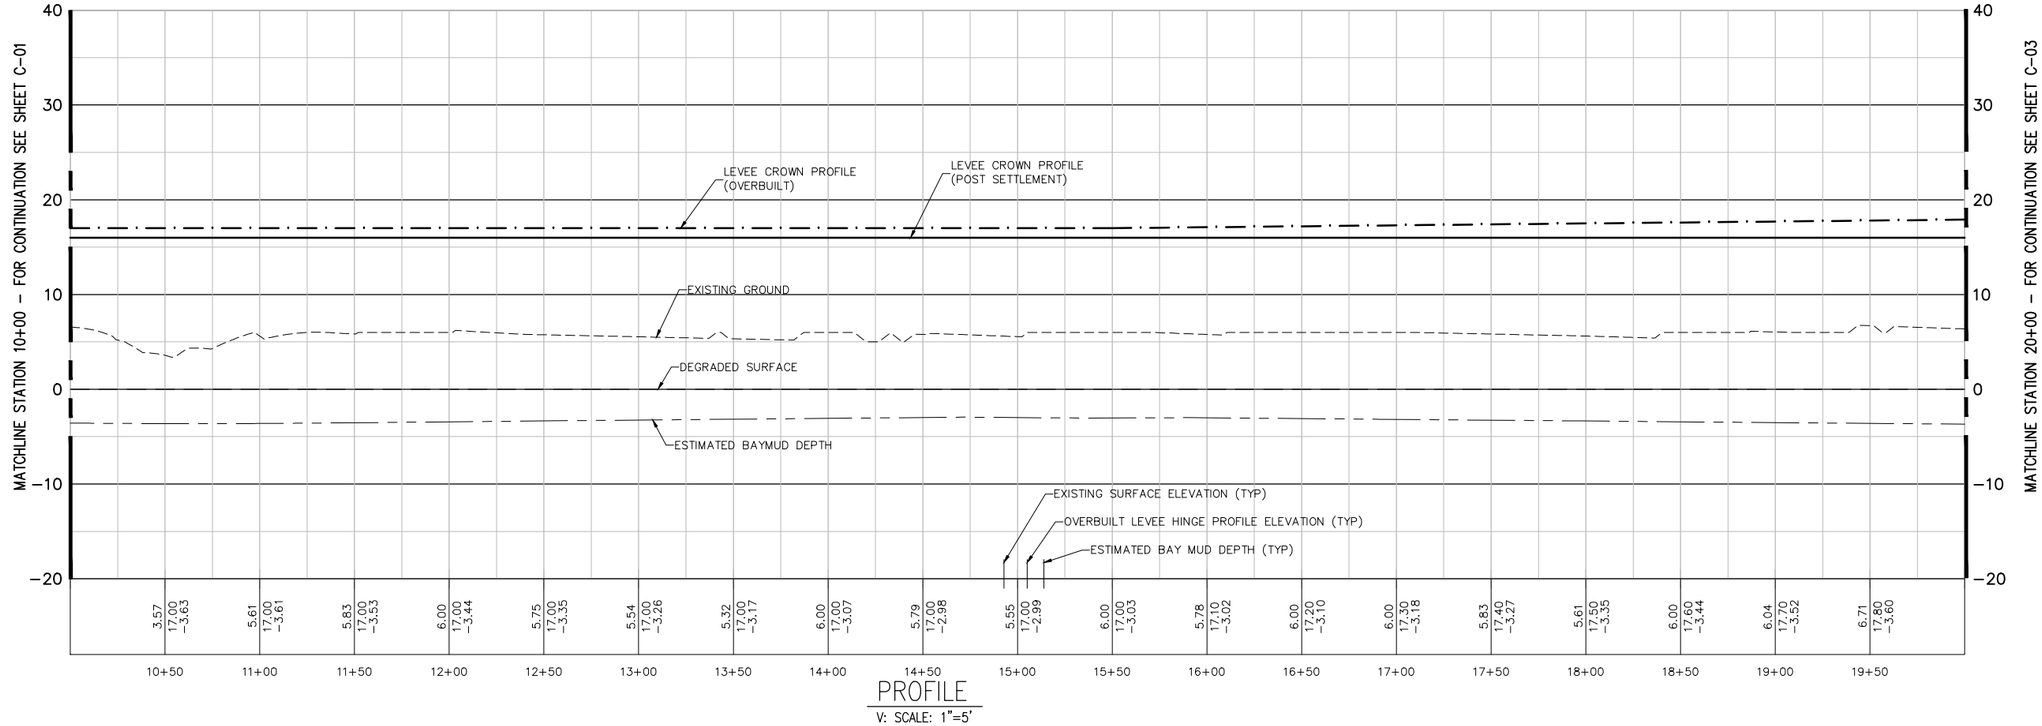

PROFILE
V: SCALE: 1"=5'

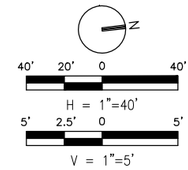

US Army Corps of Engineers
San Fransisco District

No.	Description	Date	Approved

Designed by: S. JIMENEZ
Drawn by: V. ROSSO
Reviewed by: XX
Submitted by: S. JIMENEZ
Date: 06/24/2014
Design File no: XXX
Spec No: XX
Drawing Code:
File name:
Plot date:
Dwg scale:
Rev: XX

DEPARTMENT OF THE ARMY
CORPS OF ENGINEERS
SACRAMENTO, CALIFORNIA


HDR
2379 GATEWAY OAKS
SUITE 200
HDR Engineering, Inc. SACRAMENTO, CA 95899-4240

SOUTH SAN FRANCISCO BAY SHORELINE
FLOOD RISK MANAGEMENT FEASIBILITY STUDY
SHORELINE LOCAL PREFERRED PLAN ALTERNATIVE
PLAN AND PROFILE STA 10+00 TO STA 20+00


Sheet reference number:
C-02

UPDATE

Border Revised 03/28/14, CESTTEDNG

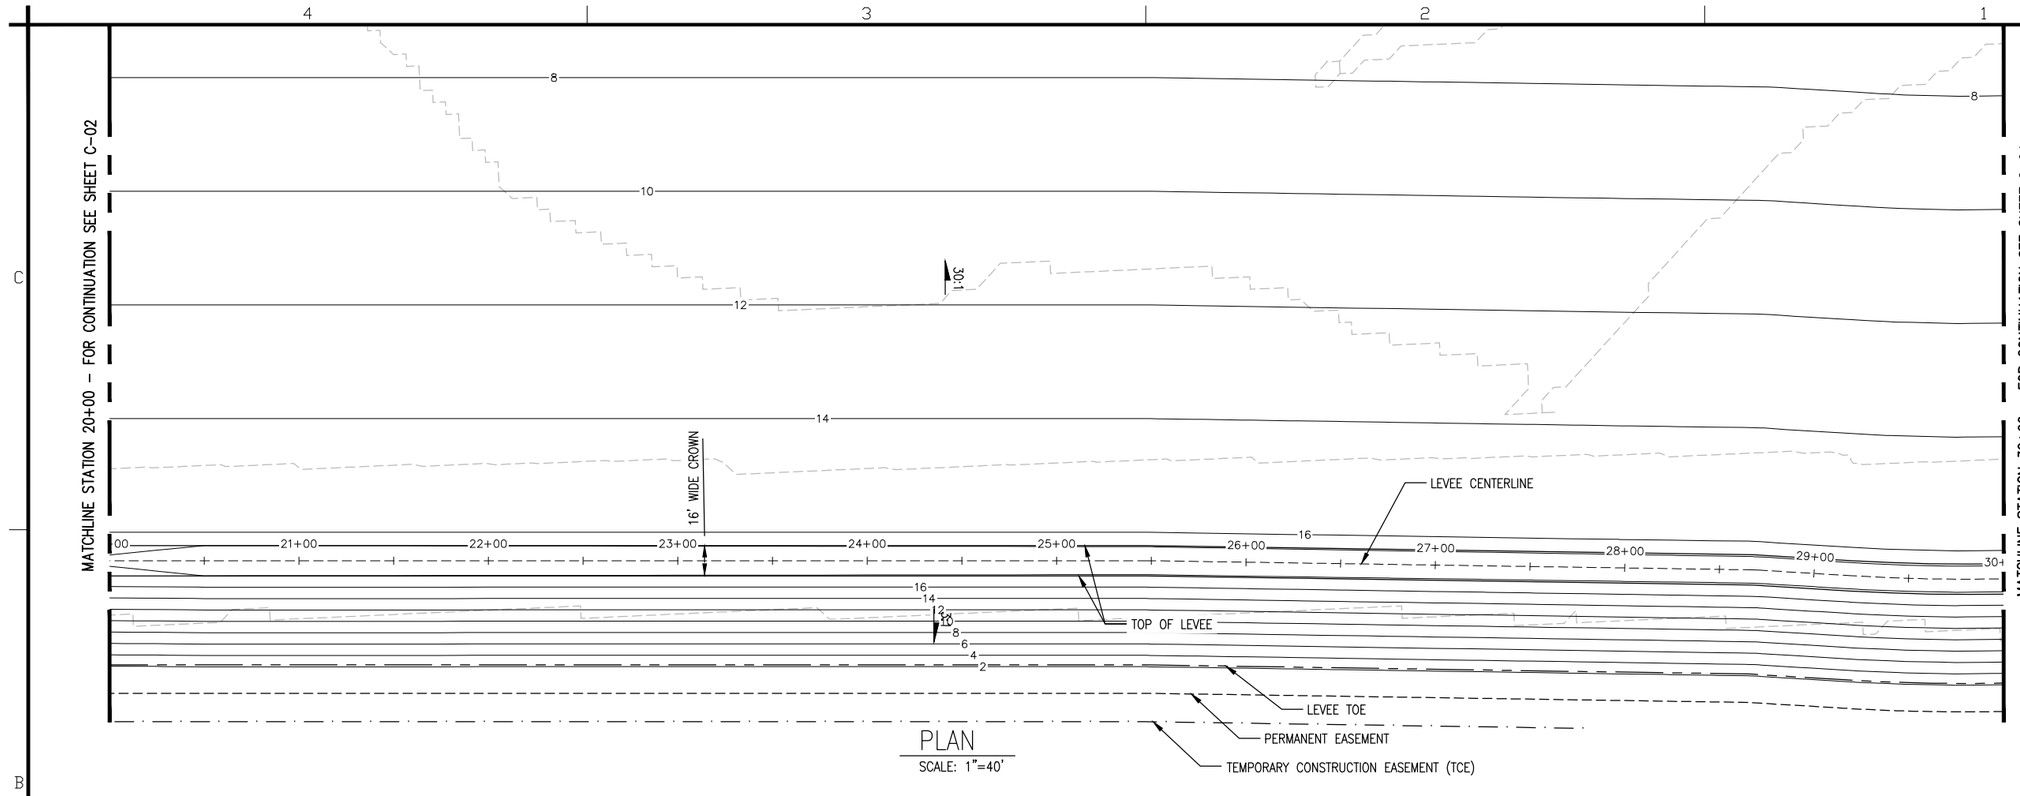

PLAN
SCALE: 1"=40'

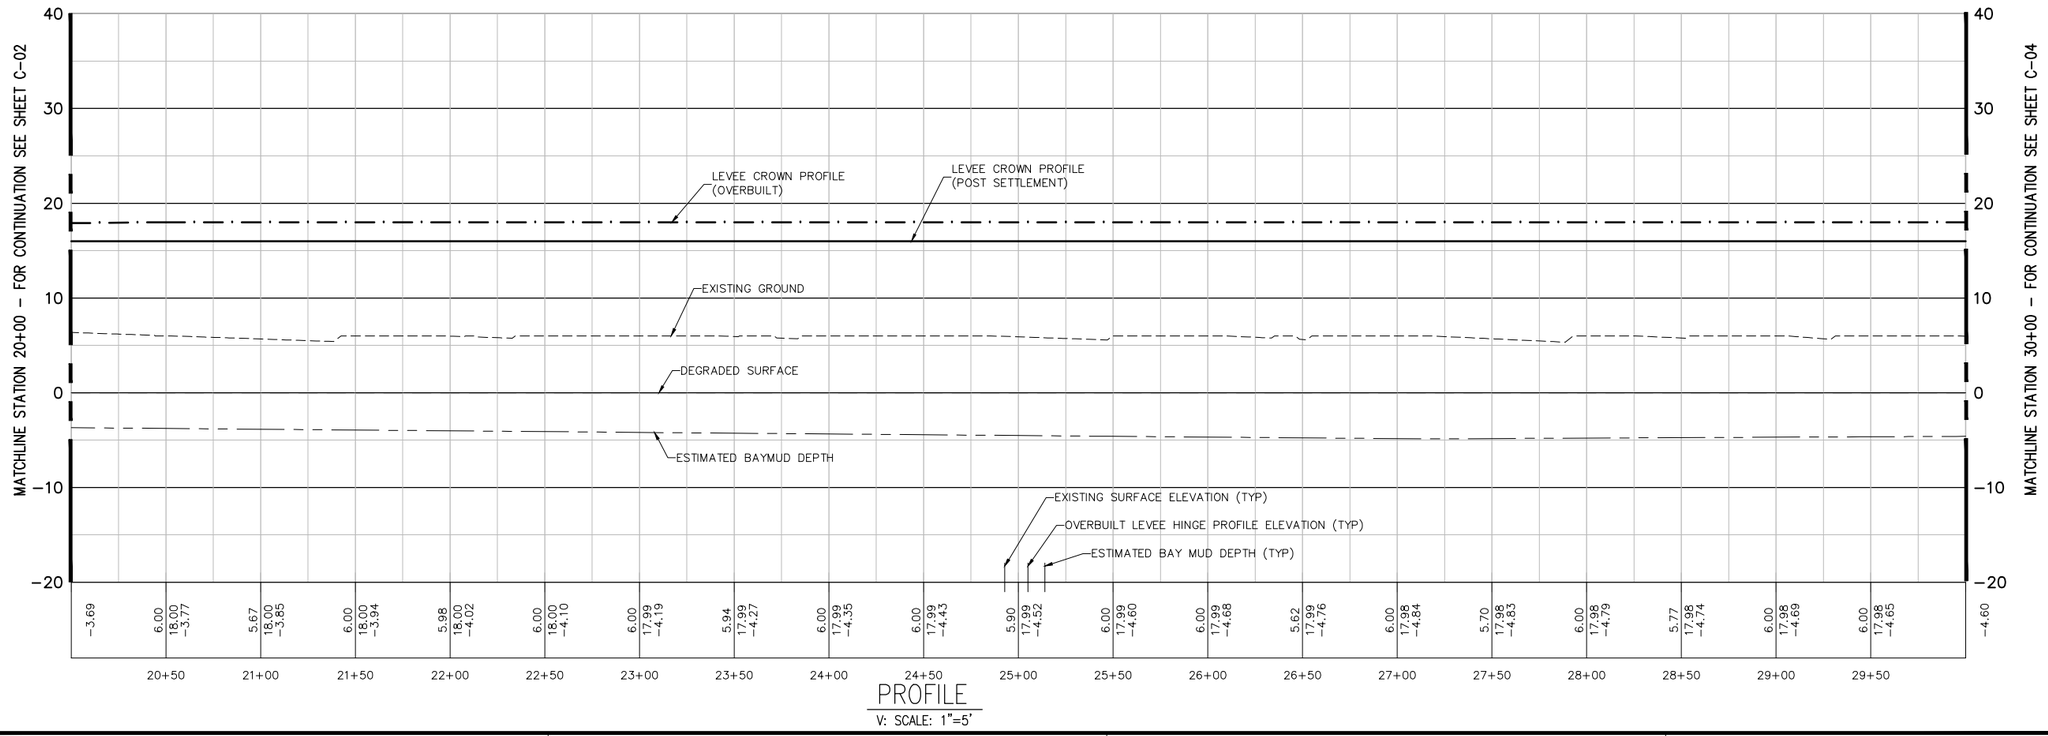

PROFILE
V: SCALE: 1"=5'

N

40' 20' 0 40'
H = 1"=40'
5' 2.5' 0 5'
V = 1"=5'

US Army Corps of Engineers
San Fransisco District

DEPARTMENT OF THE ARMY
CORPS OF ENGINEERS
SACRAMENTO, CALIFORNIA

HDR Engineering, Inc.
2379 GATEWAY OAKS SUITE 200
SACRAMENTO, CA 95899-4240


Designed by: S. JIMENEZ
Dwn by: V. ROSSI
Reviewed by: XX
Submitted by: S. JIMENEZ
Spec No: XX
Date: 06/24/2014
Design File no: XXX
Drawing Code:
File name: C-01
Plot date:
Dwg scale:
Rev: XX

SOUTH SAN FRANCISCO BAY SHORELINE
FLOOD RISK MANAGEMENT FEASIBILITY STUDY
SHORELINE LOCAL PREFERRED PLAN ALTERNATIVE
PLAN AND PROFILE STA 20+00 TO STA 30+00


Sheet reference number:
C-03

UPDATE

Border Revised 08/29/04, DESIGNED

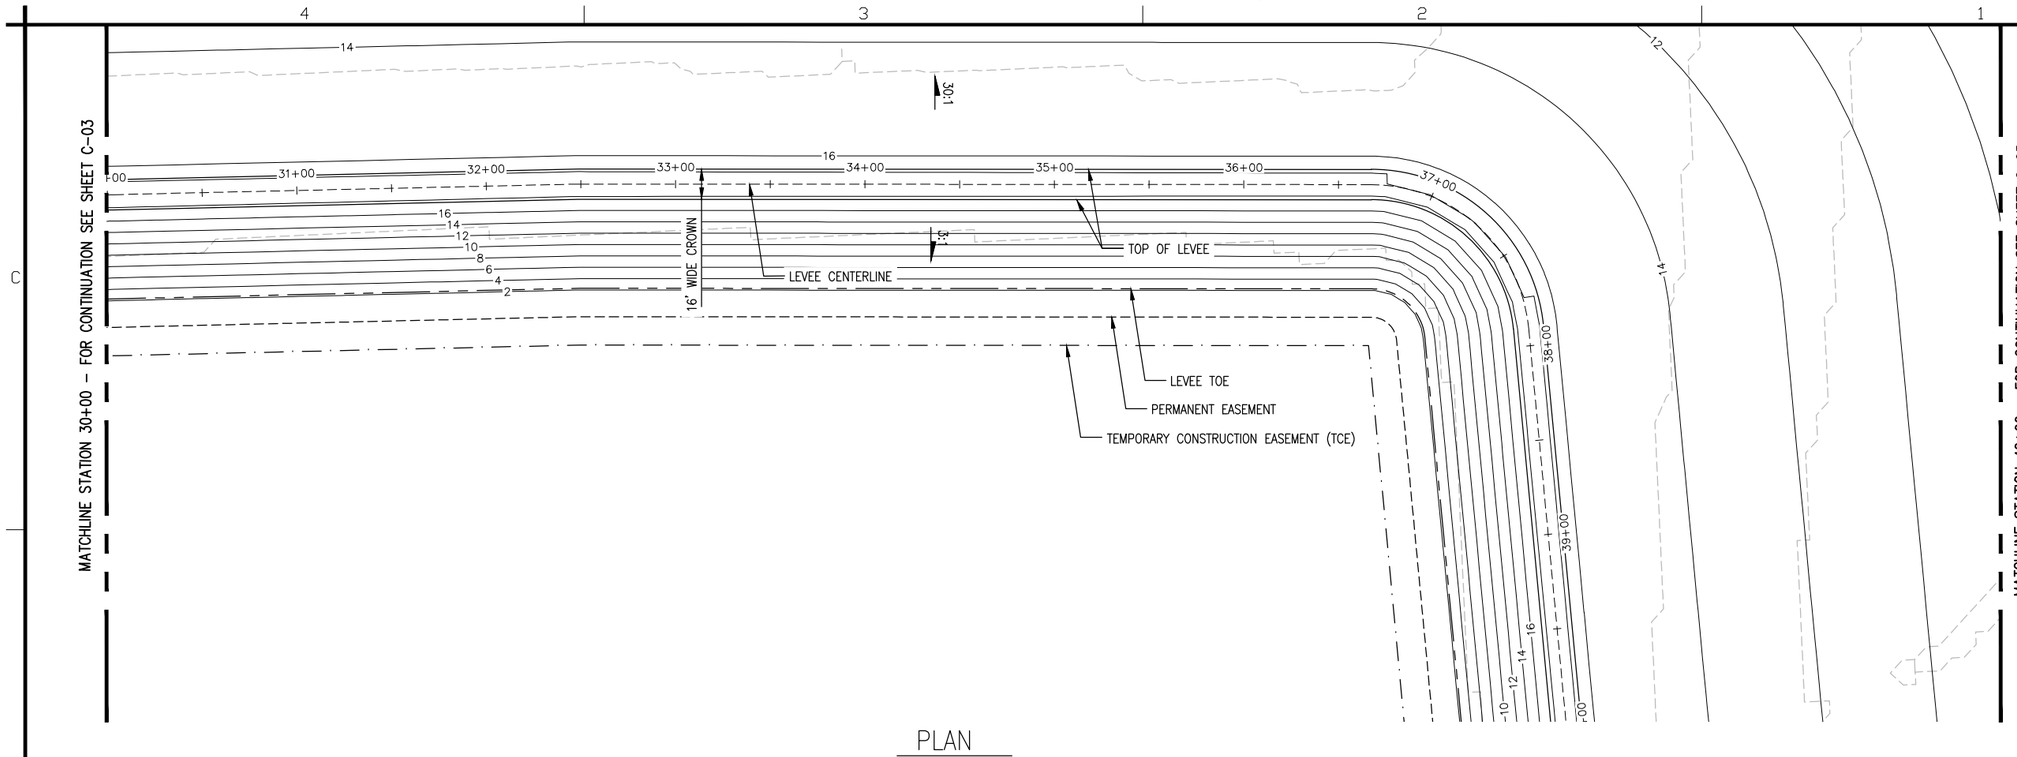

PLAN
SCALE: 1"=40'

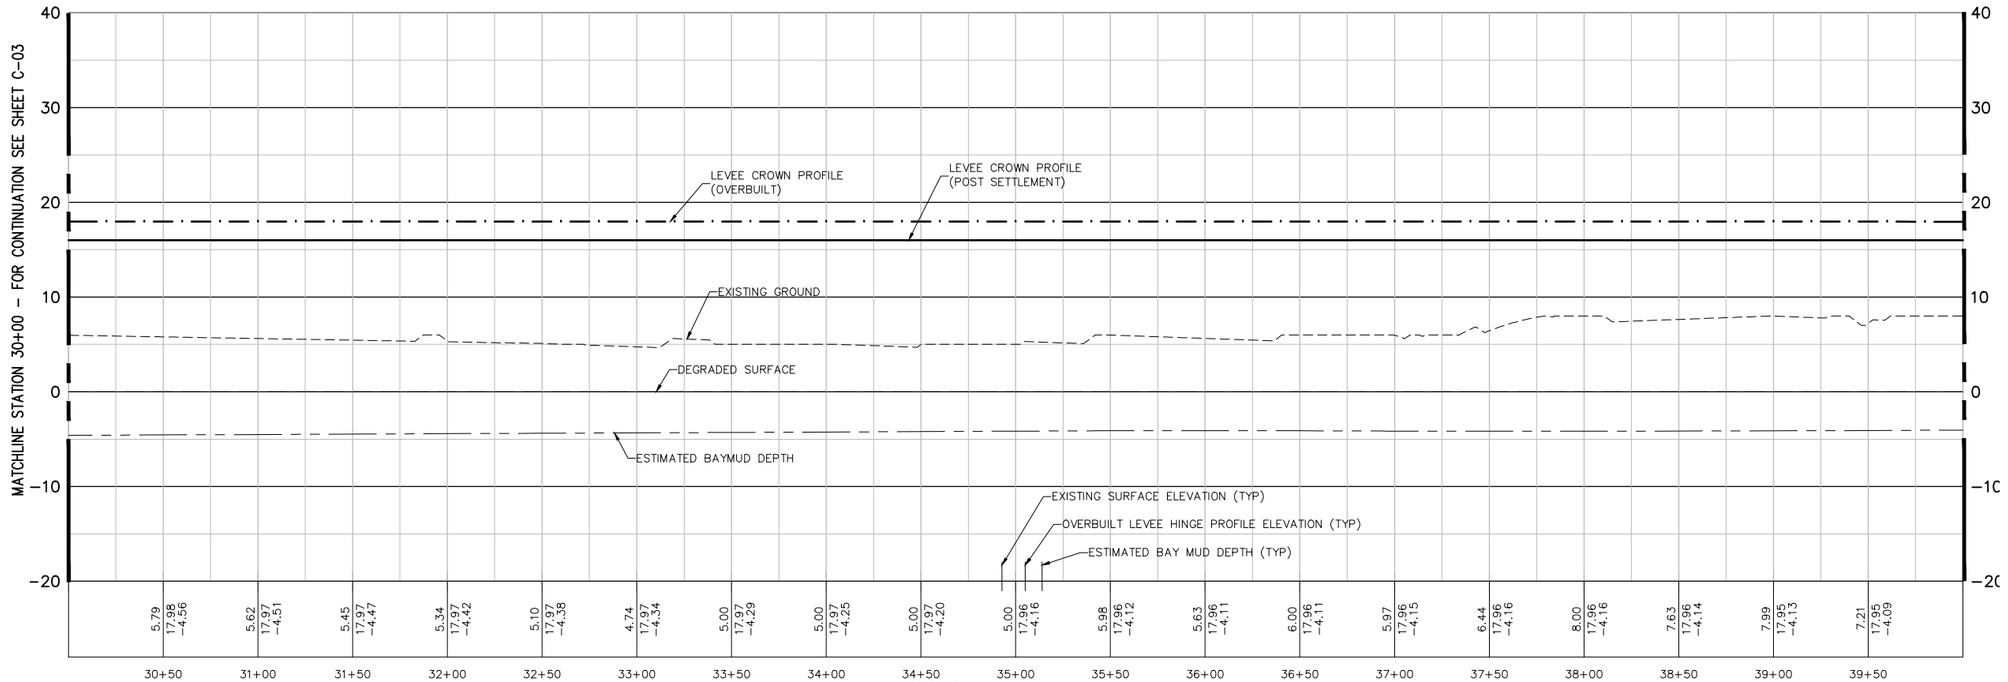

PROFILE
V: SCALE: 1"=5'

US Army Corps of Engineers
San Fransisco District

H = 1"=40'
V = 1"=5'


DEPARTMENT OF THE ARMY
CORPS OF ENGINEERS
SACRAMENTO, CALIFORNIA


HDR
2379 GATEWAY OAKS
SUITE 200
SACRAMENTO, CA 95899-4240
HDR Engineering, Inc.

SOUTH SAN FRANCISCO BAY SHORELINE
FLOOD RISK MANAGEMENT FEASIBILITY STUDY
SHORELINE LOCAL PREFERRED PLAN ALTERNATIVE
PLAN AND PROFILE STA 30+00 TO STA 40+00

Sheet reference number:
C-04

UPDATE

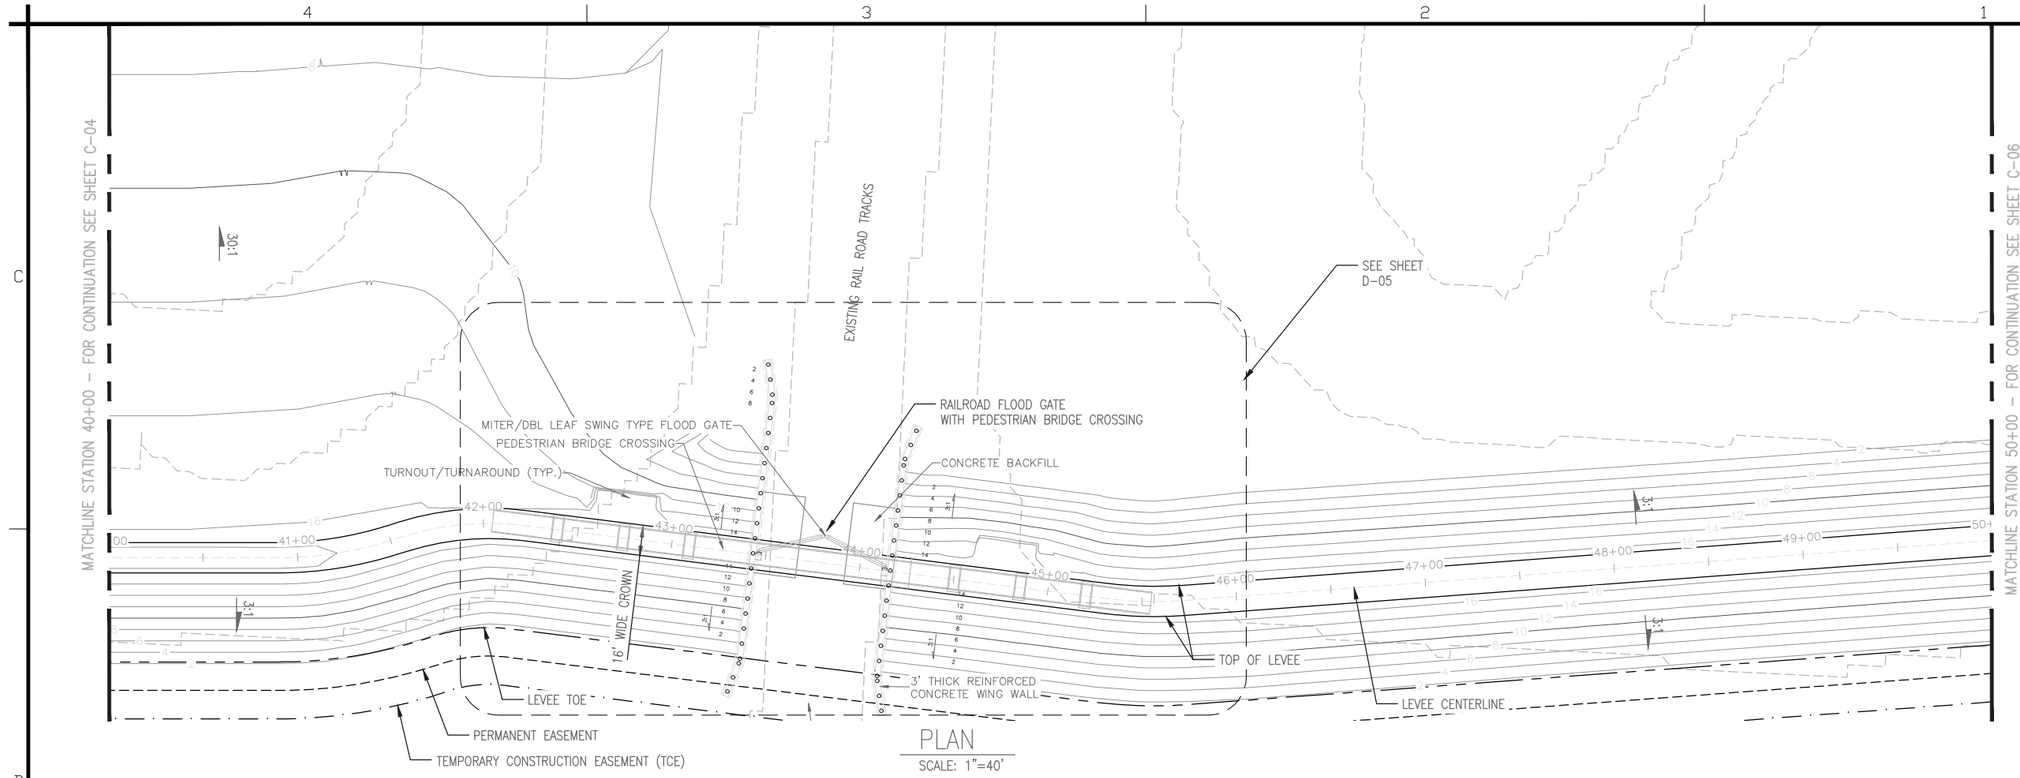

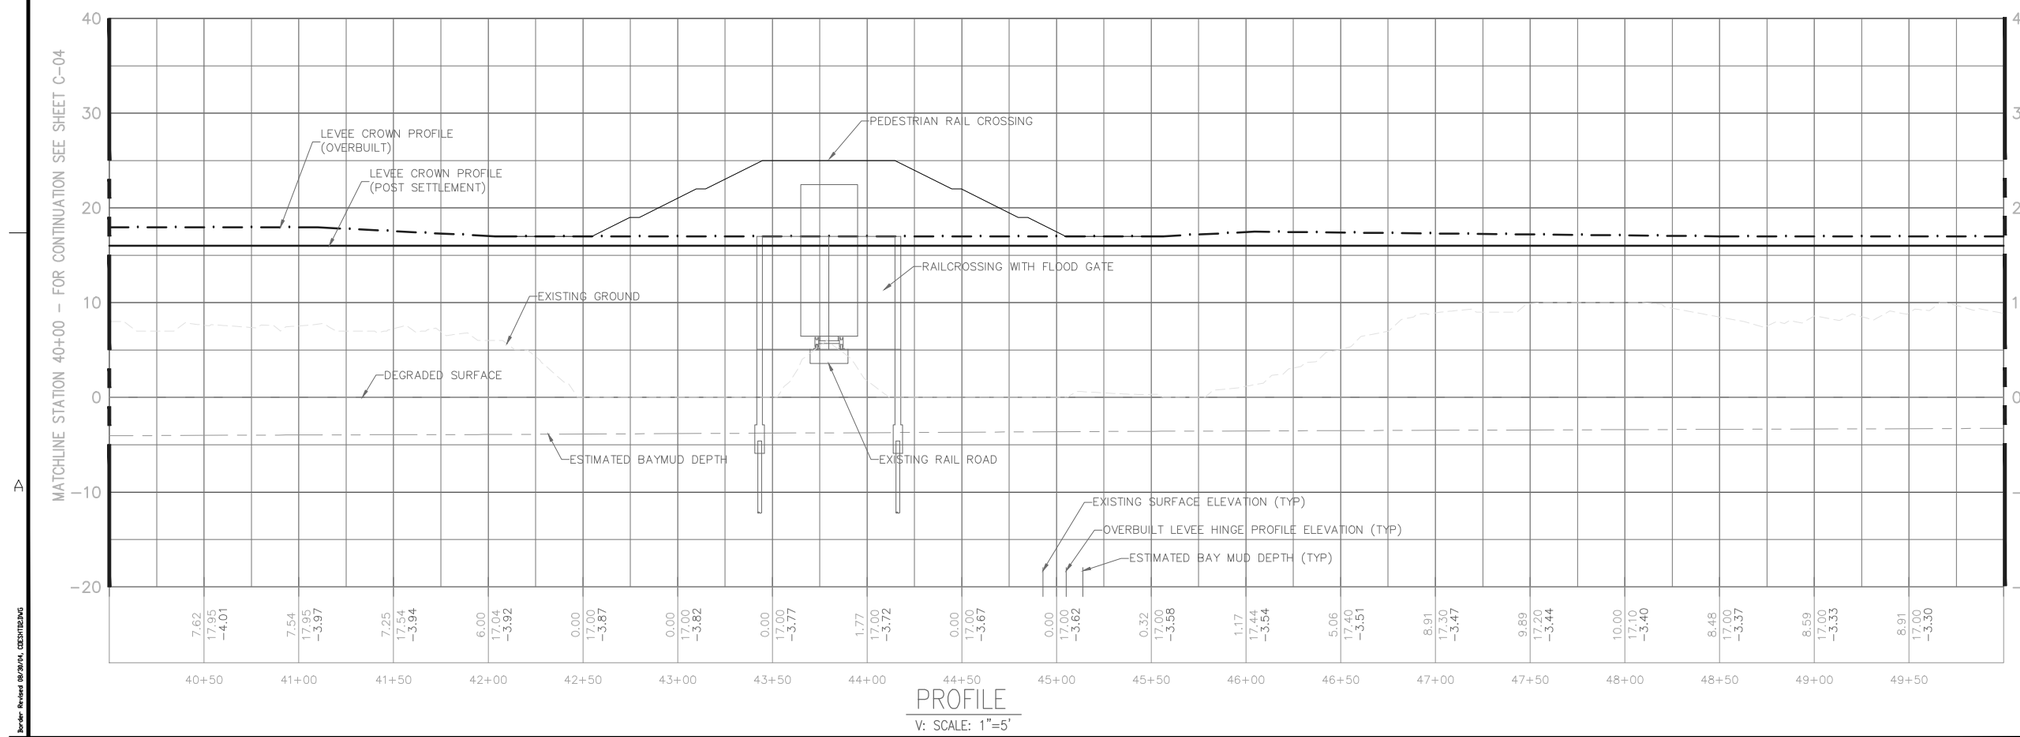

US Army Corps of Engineers
San Fransisco District

Approved	Date	Description	Symbol

Designed by: S. JIMENEZ	Date: 06/24/2014	Rev: XX	
Dwn by: V. RUSSO	Design file no: XXX	Spec No: XX	
Reviewed by: XX	Drawing Code:	File name: Plot date:	C-01
Submitted by: S. JIMENEZ	Dwg status:		

DEPARTMENT OF THE ARMY
CORPS OF ENGINEERS
SACRAMENTO, CALIFORNIA


HDR
2379 GATEWAY OAKS
SUITE 200
HDR Engineering, Inc. SACRAMENTO, CA 95899-4240

SOUTH SAN FRANCISCO BAY SHORELINE
FLOOD RISK MANAGEMENT FEASIBILITY STUDY
SHORELINE LOCAL PREFERRED PLAN ALTERNATIVE
PLAN AND PROFILE STA 40+00 TO STA 50+00


Sheet reference number:
C-05

UPDATE

Border Revised 08/29/14, DESIGNSAVE

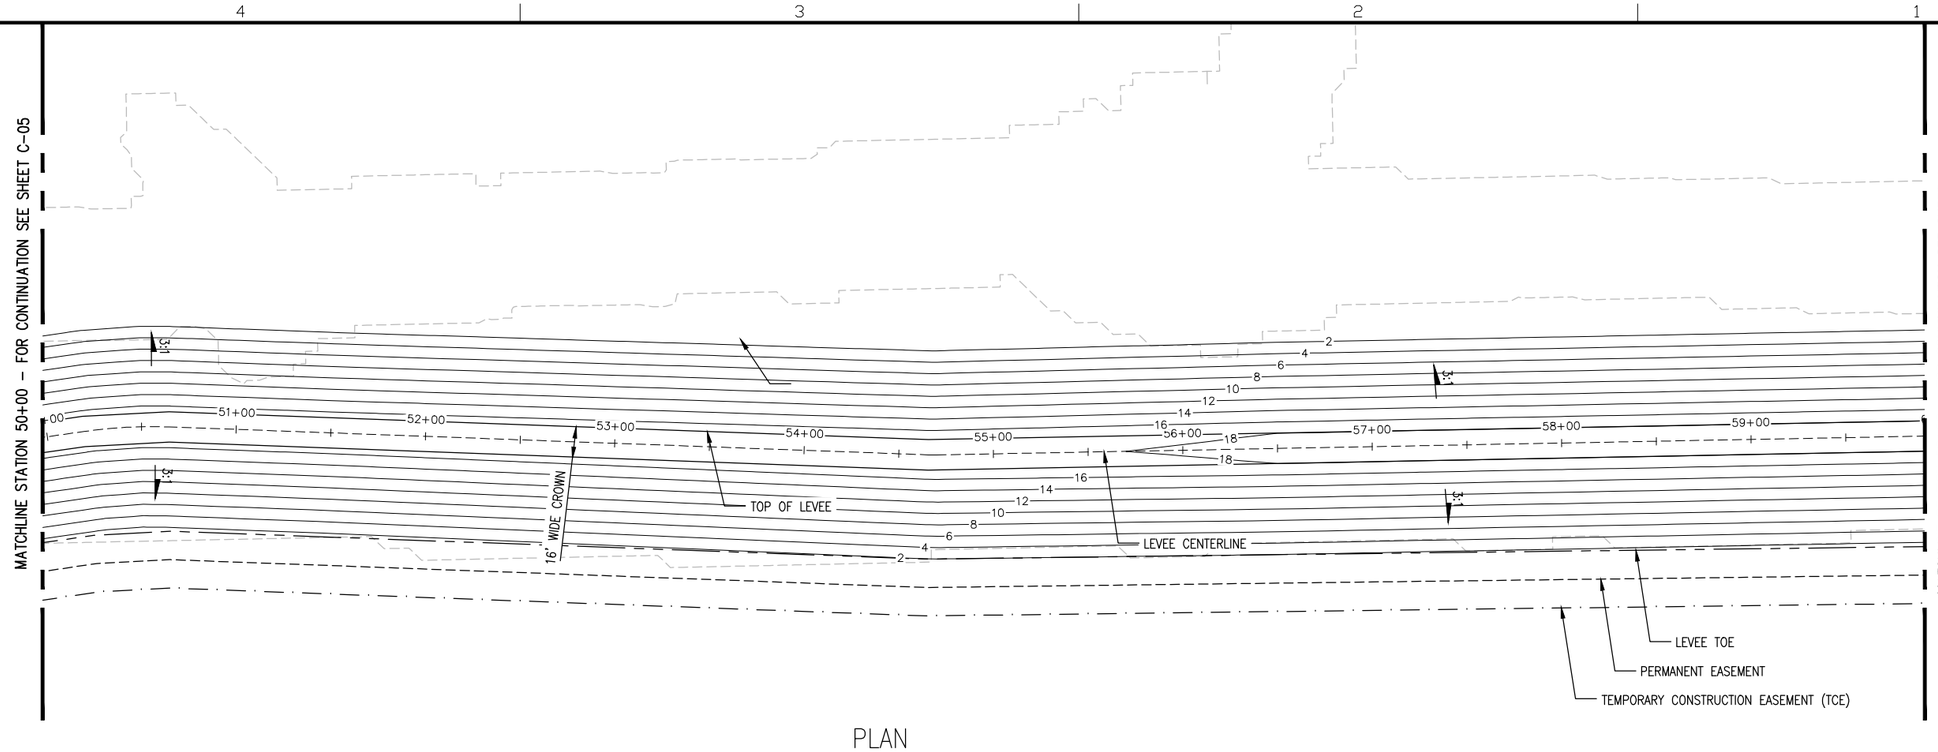

PLAN
SCALE: 1"=40'

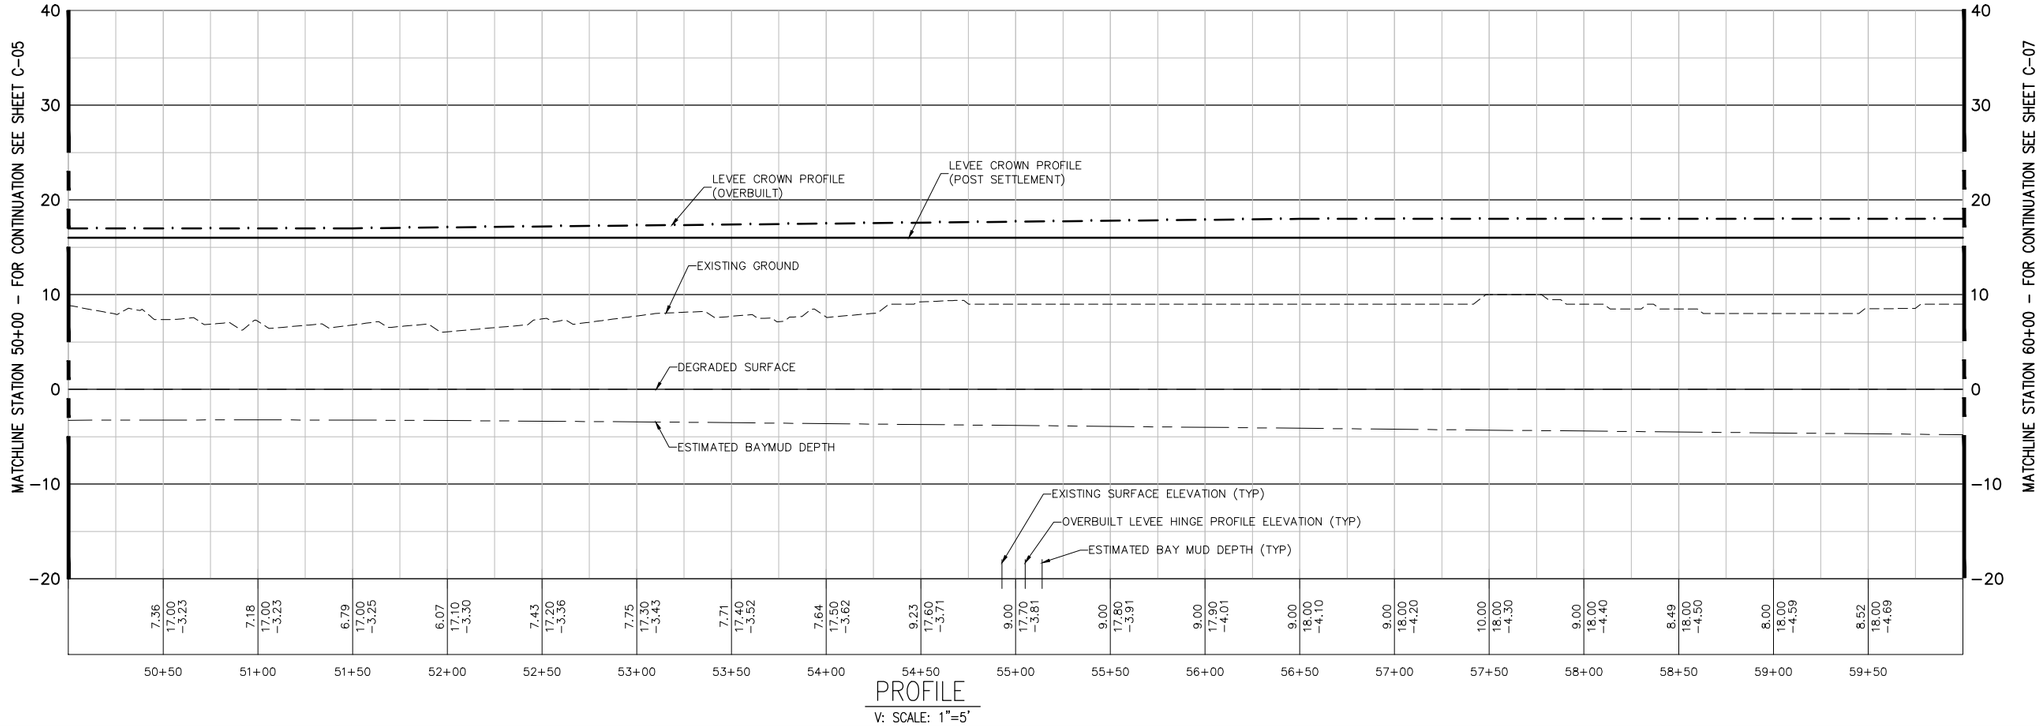

PROFILE
V: SCALE: 1"=5'

N

40' 20' 0 40'
H = 1"=40'
5' 2.5' 0 5'
V = 1"=5'

US Army Corps of Engineers
San Fransisco District

No.	Description	Date	Approved

Date: 06/24/2014
Design File no: XXX
Drawing Code:
Rev: XX
Spec No: XX
File name:
Plot date:
Dwg scale: C-01
Designed by: S. JIMENEZ
Drn by: V. ROSSO
Reviewed by: XX
Submitted by: S. JIMENEZ

DEPARTMENT OF THE ARMY
CORPS OF ENGINEERS
SACRAMENTO, CALIFORNIA


HDR
2379 GATEWAY OAKS
SUITE 200
SACRAMENTO, CA 95899-4240
HDR Engineering, Inc.

SOUTH SAN FRANCISCO BAY SHORELINE
FLOOD RISK MANAGEMENT FEASIBILITY STUDY
SHORELINE LOCAL PREFERRED PLAN ALTERNATIVE
PLAN AND PROFILE STA 50+00 TO STA 60+00


Sheet reference number:
C-06

UPDATE

Border Revised 03/28/14, CEISTEDING

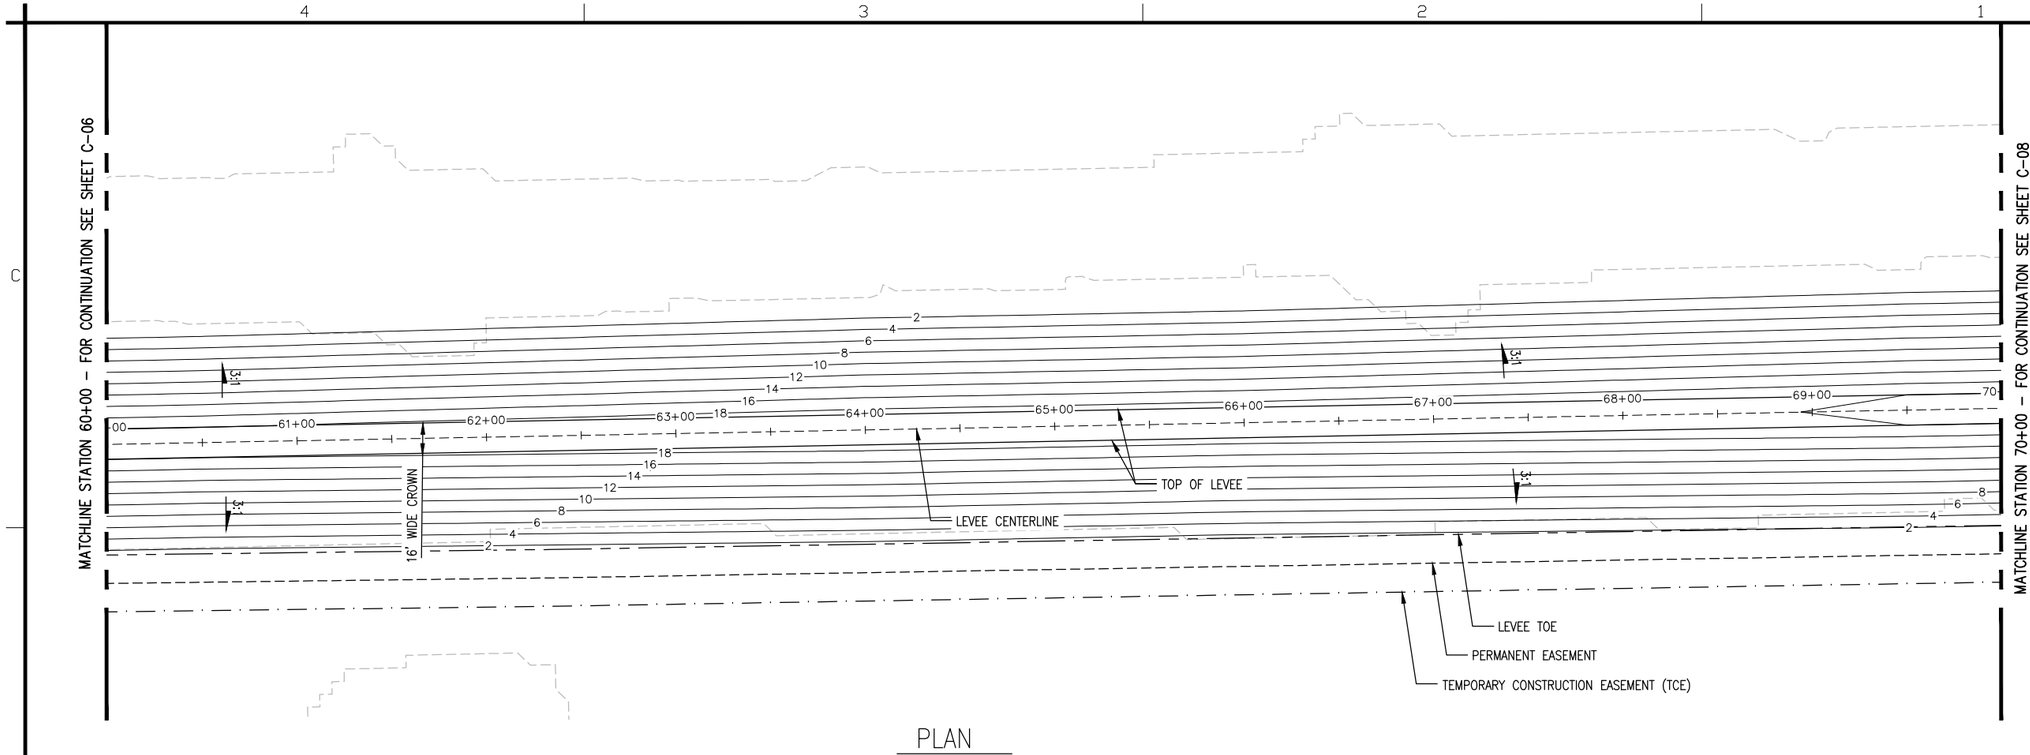

PLAN
SCALE: 1"=40'

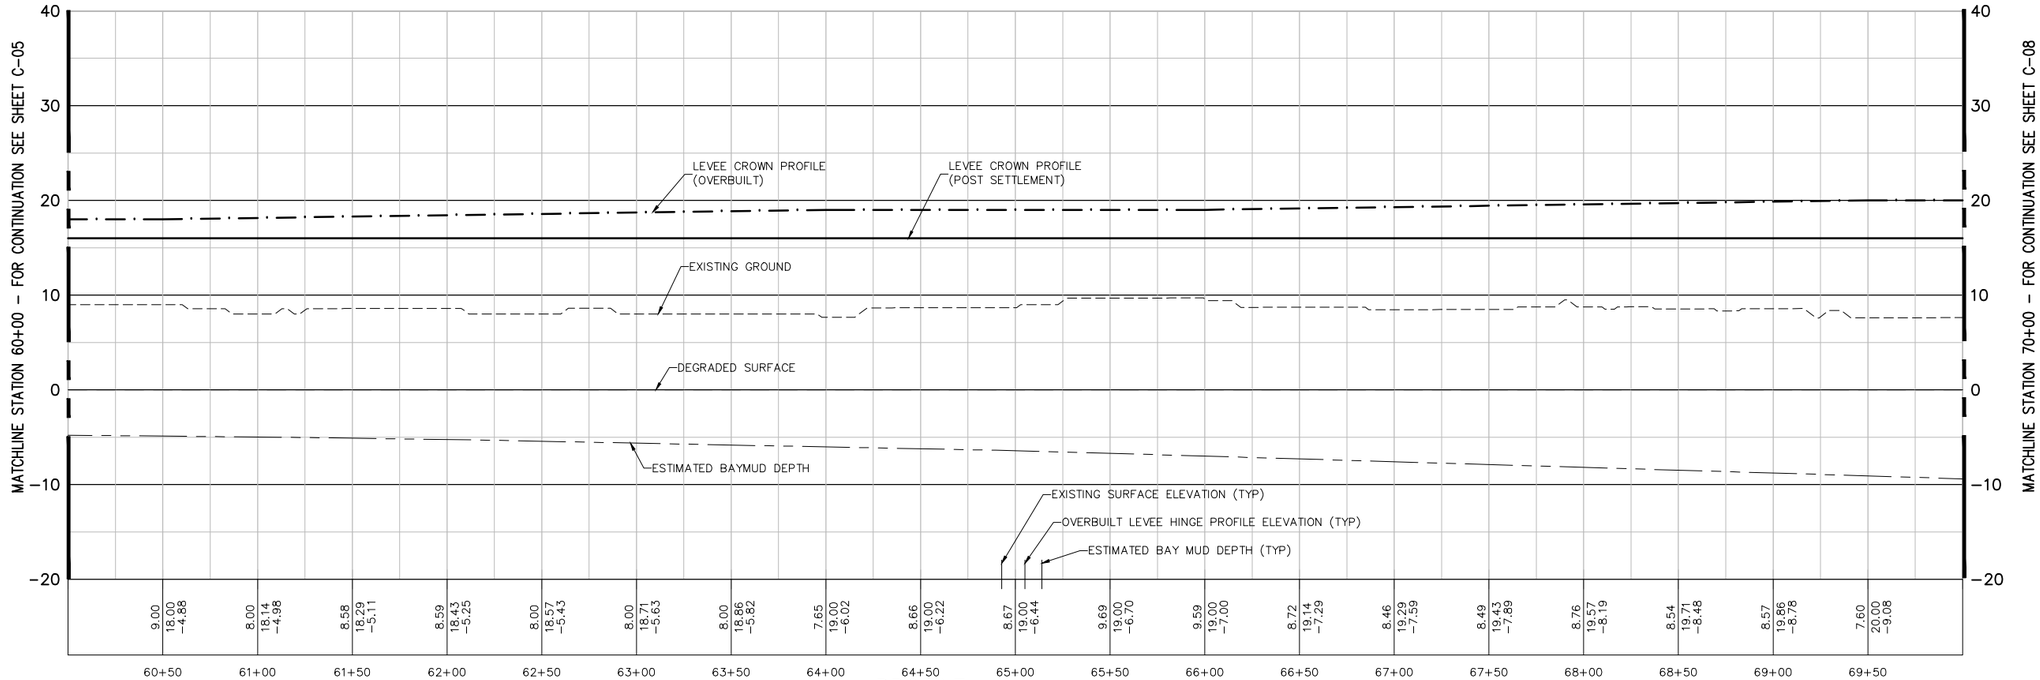

PROFILE
V: SCALE: 1"=5'

N

40' 20' 0 40'
H = 1"=40'

5' 2.5' 0 5'
V = 1"=5'

US Army Corps of Engineers
San Fransisco District

Approved
Date
Description
Symbol

Rev: XX
Date: 06/24/2014
Design File no: XXX
Spec No: XX
Drawing Code:
File name: C-01
Plot date:
Dwg scale:
Designed by: S. JIMENEZ
Drn by: V. ROSSO
Reviewed by: XX
Submitted by: S. JIMENEZ

DEPARTMENT OF THE ARMY
CORPS OF ENGINEERS
SACRAMENTO, CALIFORNIA

HDR
HDR Engineering, Inc.
2379 GATEWAY OAKS
SUITE 200
SACRAMENTO, CA 95899-4240

SOUTH SAN FRANCISCO BAY SHORELINE
FLOOD RISK MANAGEMENT FEASIBILITY STUDY
SHORELINE LOCAL PREFERRED PLAN ALTERNATIVE
PLAN AND PROFILE STA 60+00 TO STA 70+00

Sheet reference number:
C-07

UPDATE

Border Revised 03/28/14, CEDSTRZENG

MATCHLINE STATION 70+00 – FOR CONTINUATION SEE SHEET C-07

MATCHLINE STATION 80+00 – FOR CONTINUATION SEE SHEET C-09

N

40' 20' 0 40'

H = 1"=40'

5' 2.5' 0 5'

V = 1"=5'

16' WIDE CROWN

LEVEE CENTERLINE

TOP OF LEVEE

LEVEE TOE

PERMANENT EASEMENT

TEMPORARY CONSTRUCTION EASEMENT (TCE)

3:1

70+00 71+00 72+00 73+00 74+00 75+00 76+00 77+00 78+00 79+00 80+00

PLAN
SCALE: 1"=40'

LEVEE CROWN PROFILE (OVERBUILT)

LEVEE CROWN PROFILE (POST SETTLEMENT)

EXISTING GROUND

DEGRADED SURFACE

ESTIMATED BAYMUD DEPTH

EXISTING SURFACE ELEVATION (TYP)

OVERBUILT LEVEE HINGE PROFILE ELEVATION (TYP)

ESTIMATED BAY MUD DEPTH (TYP)

70+50	71+00	71+50	72+00	72+50	73+00	73+50	74+00	74+50	75+00	75+50	76+00	76+50	77+00	77+50	78+00	78+50	79+00	79+50
7.65	7.68	7.71	7.60	7.76	6.89	6.82	7.84	7.87	8.90	9.97	9.02	9.00	9.02	8.04	8.06	7.07	7.09	7.11
20.00	20.00	20.00	20.00	20.00	20.00	20.00	20.00	20.00	20.00	20.00	20.00	20.00	19.90	19.80	19.70	19.60	19.50	19.40
-9.71	-10.00	-10.00	-10.00	-10.00	-10.02	-10.05	-10.07	-10.10	-10.12	-10.15	-10.17	-10.20	-10.35	-10.19	-9.99	-9.78	-9.58	-9.37

PROFILE
V: SCALE: 1"=5'

US Army Corps of Engineers
San Fransisco District

No.	Description	Date	Approved

Designed by: S. JIMENEZ
Date: 06/24/2014
Rev: XX
Drawn by: V. ROSSO
Design File no: XXX
Spec No: XX
Drawing Code:
Reviewed by: XX
File name: C-08
Plot date:
Dwg scale:
Submitted by: S. JIMENEZ

DEPARTMENT OF THE ARMY
CORPS OF ENGINEERS
SACRAMENTO, CALIFORNIA


HDR
2379 GATEWAY OAKS
SUITE 200
SACRAMENTO, CA 95899-4240
HDR Engineering, Inc.

SOUTH SAN FRANCISCO BAY SHORELINE
FLOOD RISK MANAGEMENT FEASIBILITY STUDY
SHORELINE LOCAL PREFERRED PLAN ALTERNATIVE
PLAN AND PROFILE STA 70+00 TO STA 80+00


Sheet reference number:
C-08

UPDATE

Border Revised 08/28/14, CESTTEZVG

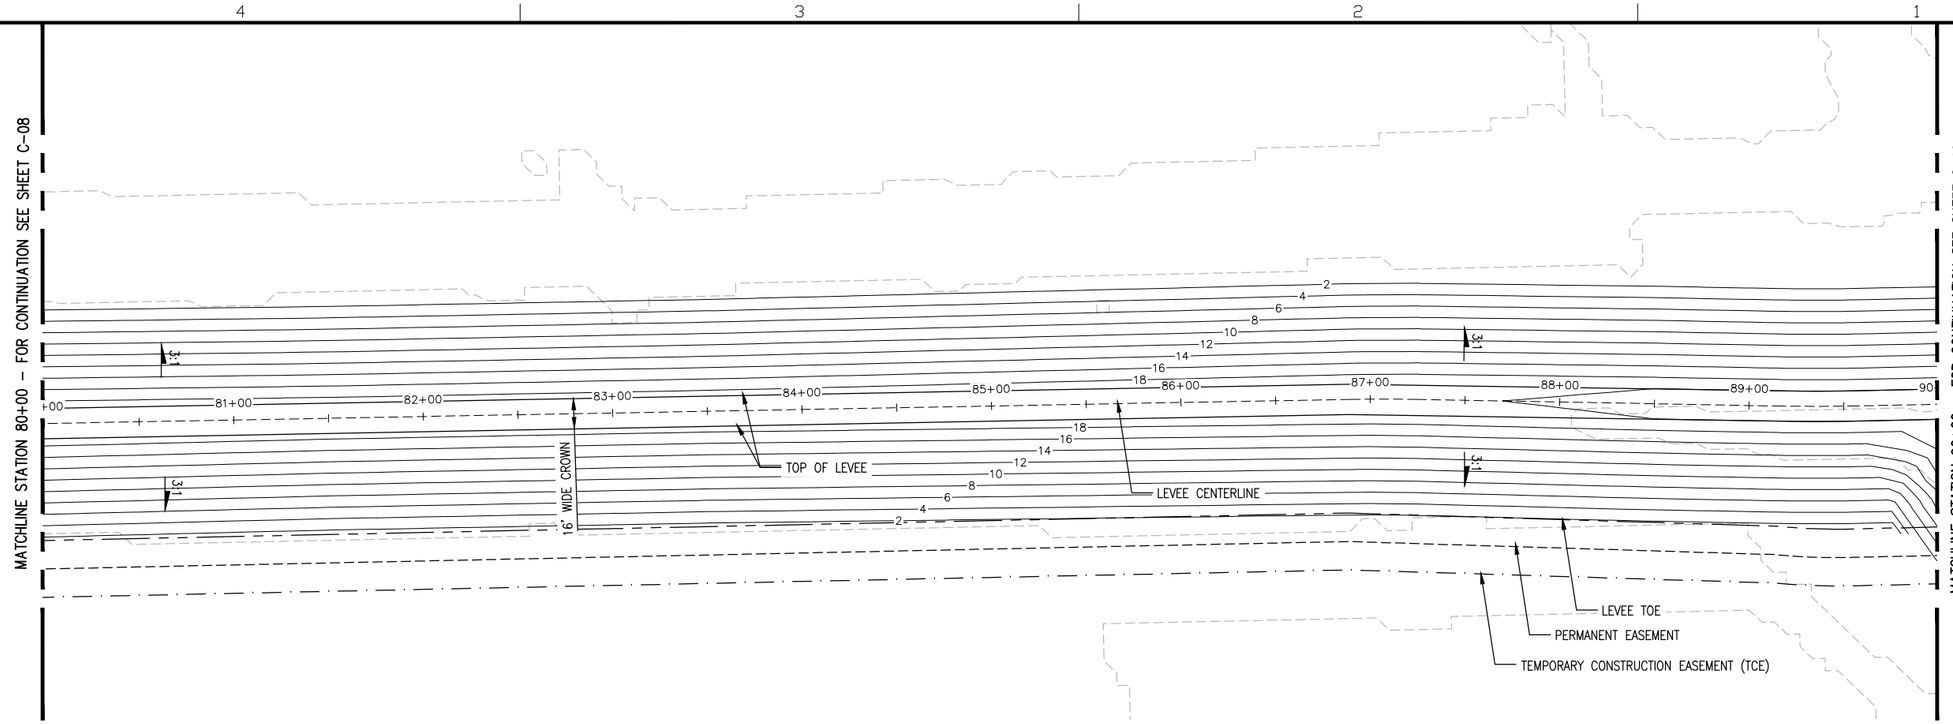

PLAN
SCALE: 1"=40'

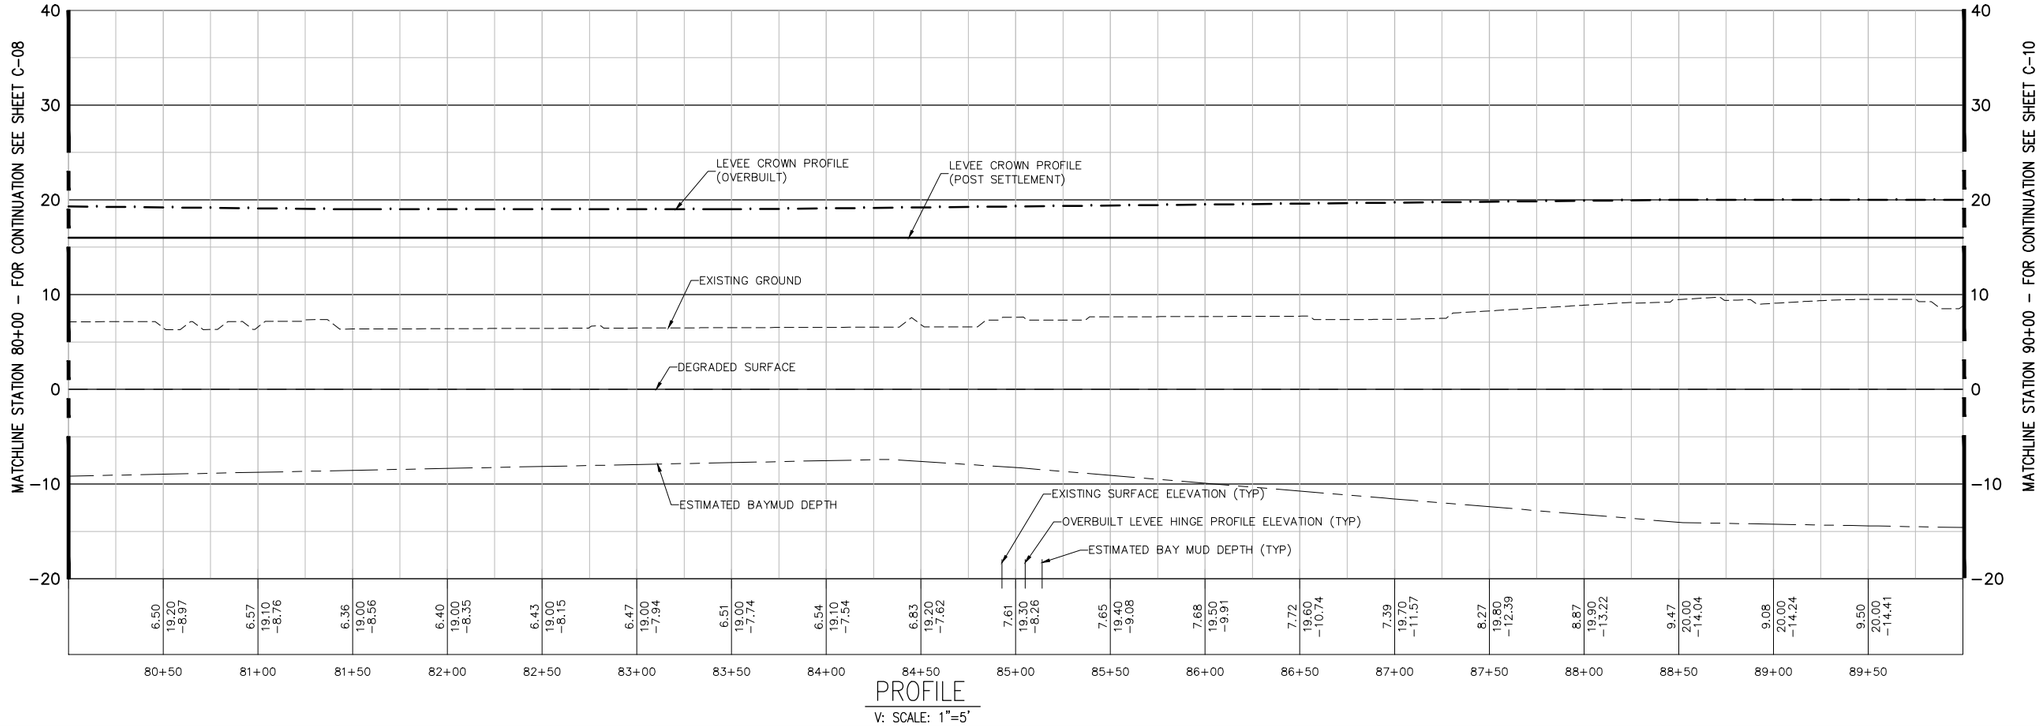

PROFILE
V: SCALE: 1"=5'

N

40' 20' 0 40'
H = 1"=40'
5' 2.5' 0 5'
V = 1"=5'

US Army Corps of Engineers
San Fransisco District

Approved
Date
Description
Symbol

Rev: XX
Date: 06/24/2014
Design File no: XXX
Drawing Code:
File name: C-01
Plot date:
Dwg scale:
Designed by: S. JIMENEZ
Spec No: XX
Dwn by: V. ROSSO
Reviewed by: XX
Submitted by: S. JIMENEZ

DEPARTMENT OF THE ARMY
CORPS OF ENGINEERS
SACRAMENTO, CALIFORNIA


HDR
2379 GATEWAY OAKS
SUITE 200
SACRAMENTO, CA 95899-4240
HDR Engineering, Inc.

SOUTH SAN FRANCISCO BAY SHORELINE
FLOOD RISK MANAGEMENT FEASIBILITY STUDY
SHORELINE LOCAL PREFERRED PLAN ALTERNATIVE
PLAN AND PROFILE STA 80+00 TO STA 90+00


Sheet reference number:
C-09

UPDATE

Border Revised 08/28/14, CEDSTRZWG

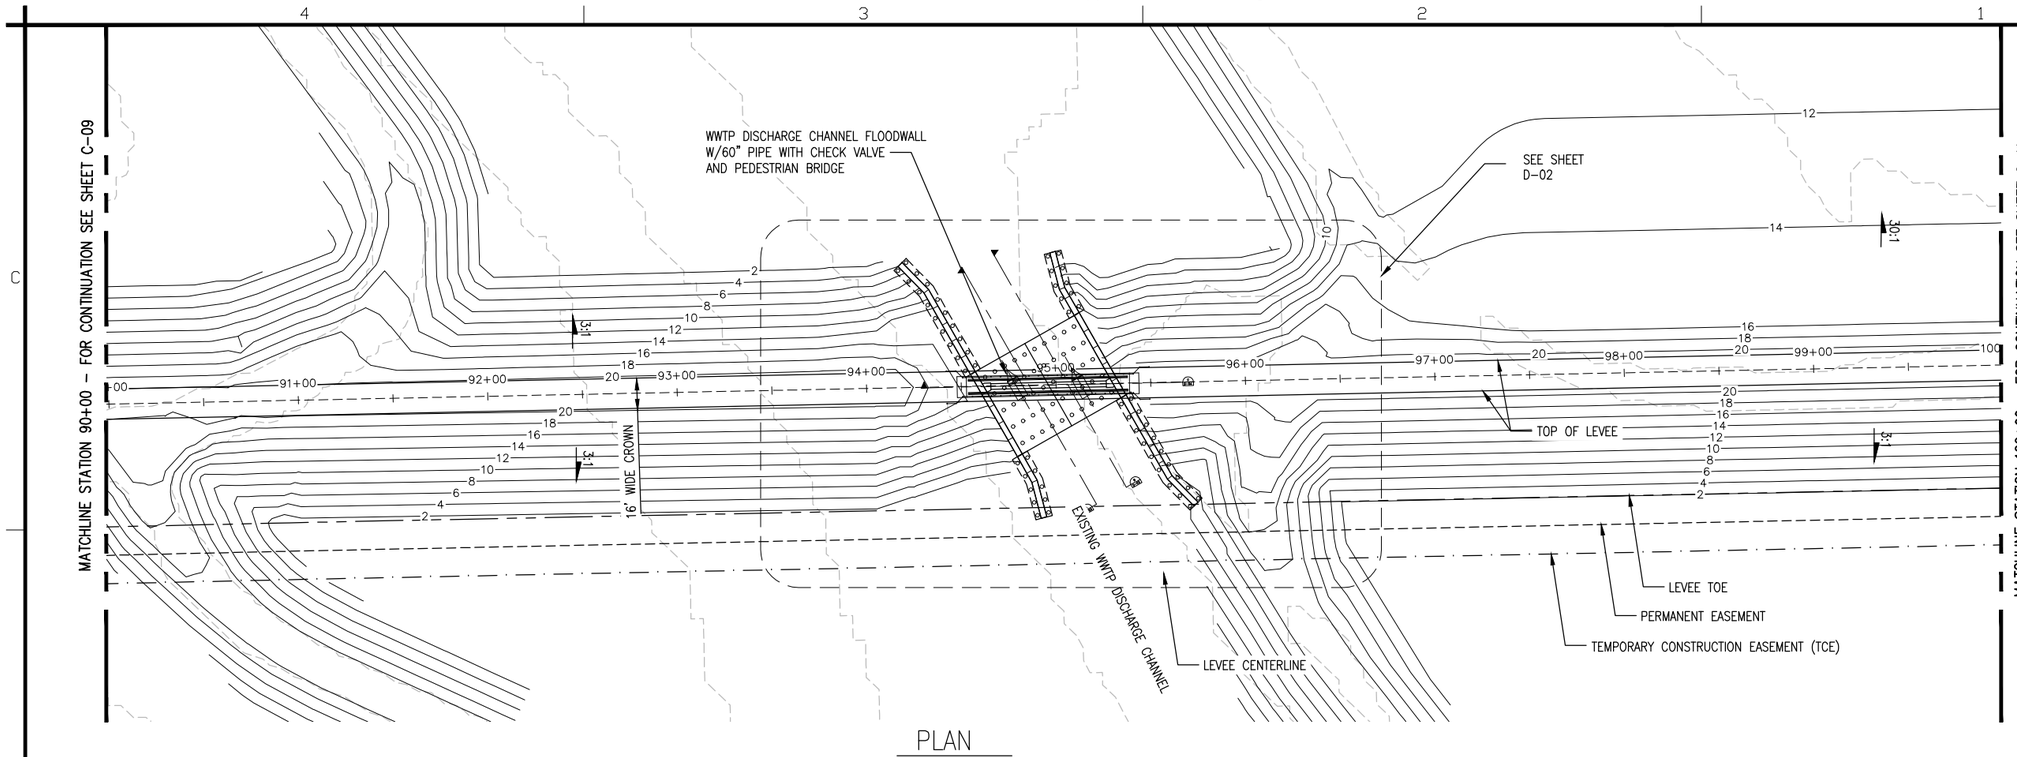

PLAN
SCALE: 1"=40'

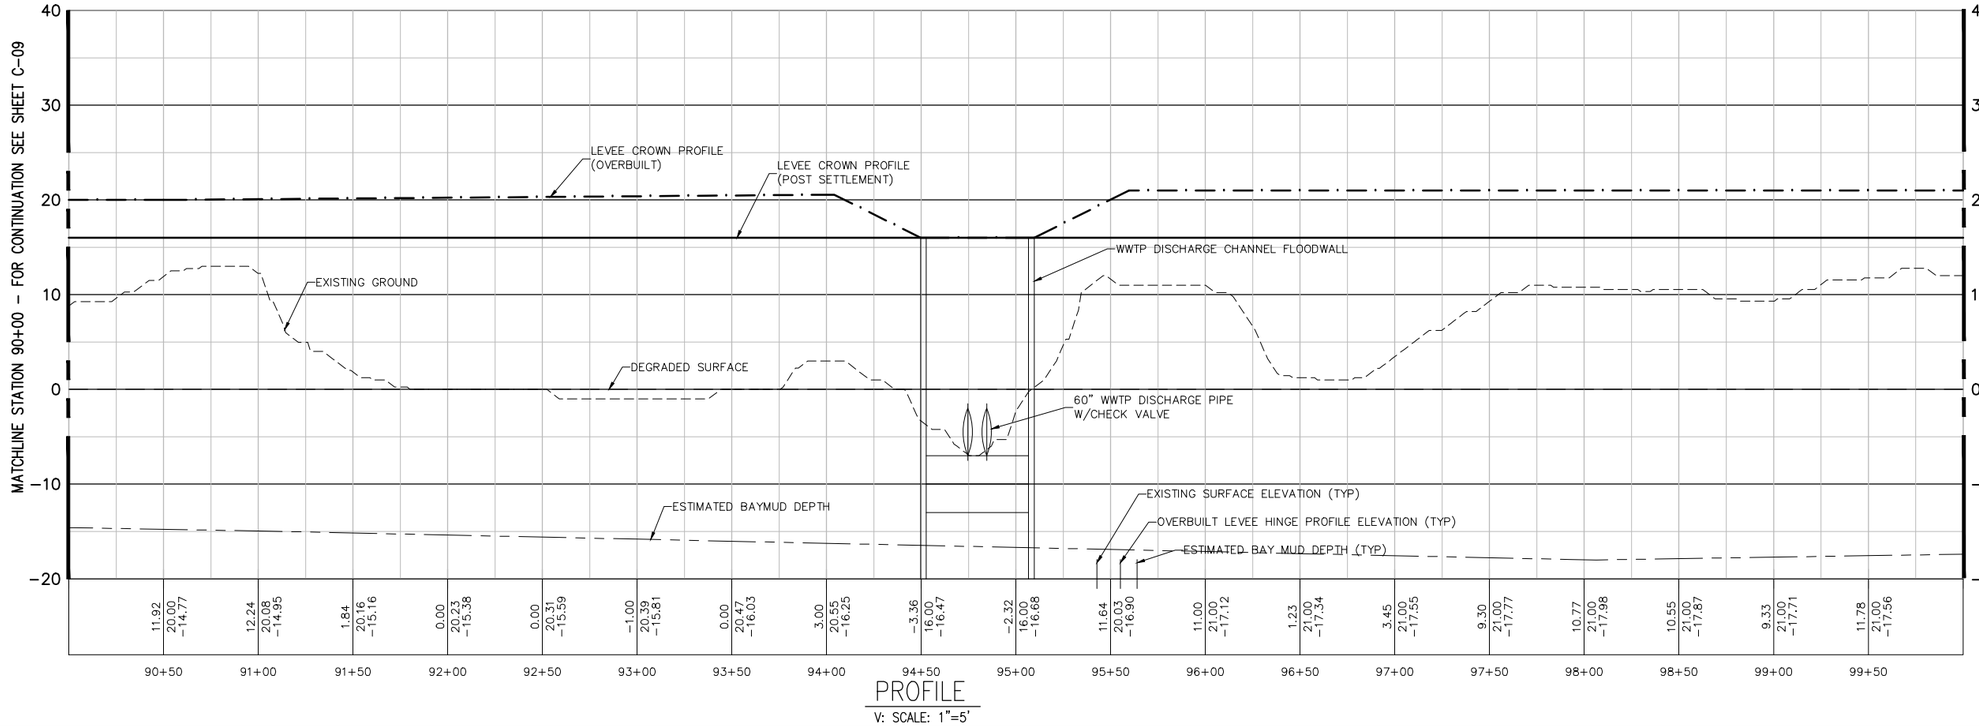

PROFILE
V: SCALE: 1"=5'

N

40' 20' 0 40'
H = 1"=40'
5' 2.5' 0 5'
V = 1"=5'

US Army Corps of Engineers
San Fransisco District

No.	Description	Date	Approved

Rev: XX
Date: 06/24/2014
Design file no: XXX
Drawing Code:
File name: C-01
Plot date:
Dwg scale:
Designed by: S. JIMENEZ
Drn by: V. RUSSO
Spec No: XX
Reviewed by: XX
Submitted by: S. JIMENEZ

DEPARTMENT OF THE ARMY
CORPS OF ENGINEERS
SACRAMENTO, CALIFORNIA

2379 GATEWAY OAKS
SUITE 200
SACRAMENTO, CA 95899-4240


HDR
HDR Engineering, Inc.

SOUTH SAN FRANCISCO BAY SHORELINE
FLOOD RISK MANAGEMENT FEASIBILITY STUDY
SHORELINE LOCAL PREFERRED PLAN ALTERNATIVE
PLAN AND PROFILE STA 90+00 TO STA 100+00


Sheet reference number:
C-10

UPDATE

Border Revised 08/28/14, CEDITTEONG

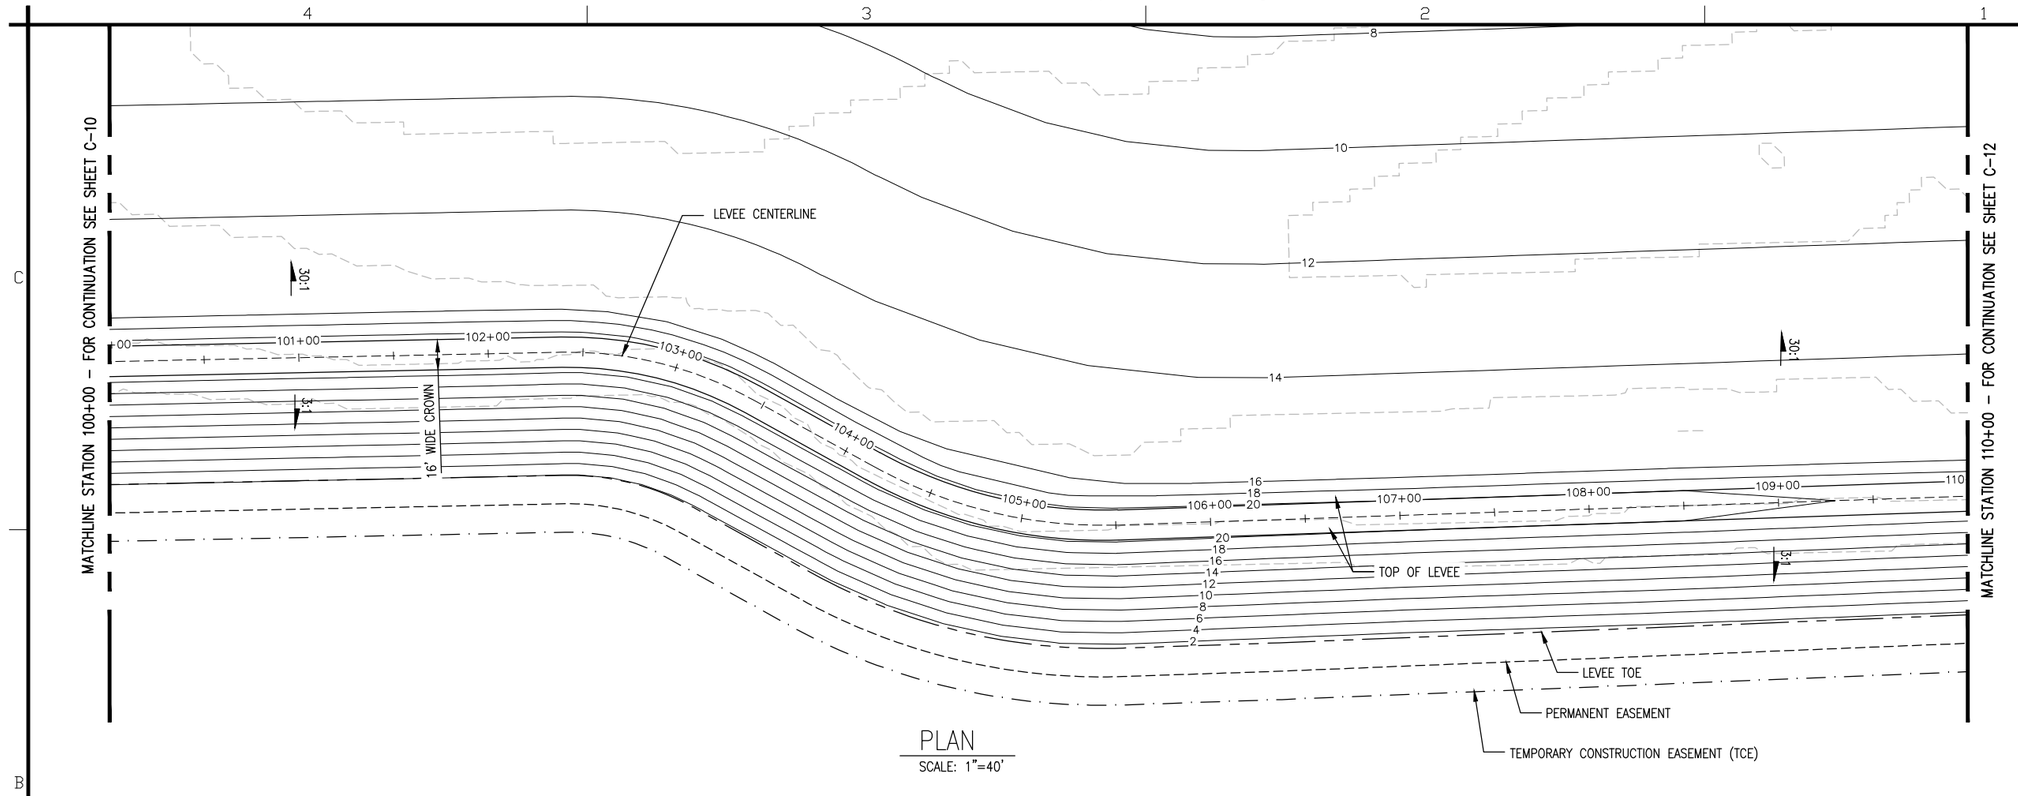

PLAN
SCALE: 1"=40'

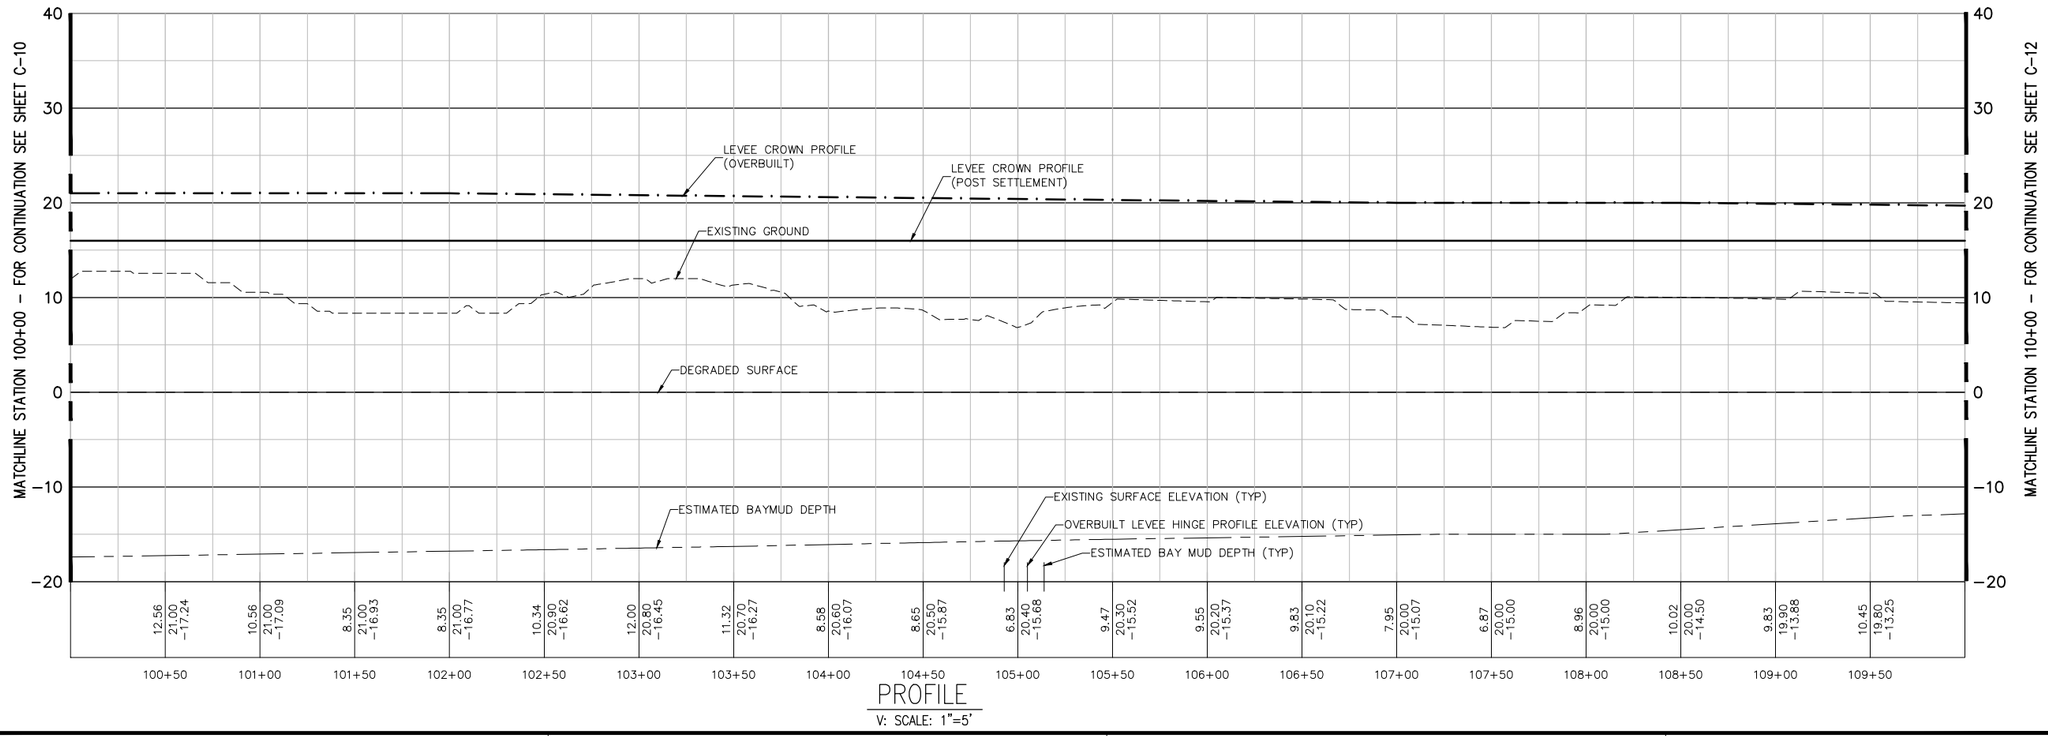

PROFILE
V: SCALE: 1"=5'

N

40' 20' 0 40'
H = 1"=40'
5' 2.5' 0 5'
V = 1"=5'

US Army Corps of Engineers
San Fransisco District

No.	Description	Date	Approved

Rev: XX
Date: 06/24/2014
Design File no: XXX
Drawing Code:
File name: C-11
Plot date:
Dwg scale:
Spec No: XX
Designed by: S. JIMENEZ
Dwn by: V. ROSSI
Reviewed by: XX
Submitted by: S. JIMENEZ

DEPARTMENT OF THE ARMY
CORPS OF ENGINEERS
SACRAMENTO, CALIFORNIA


HDR
2379 GATEWAY OAKS
SUITE 200
HDR Engineering, Inc. SACRAMENTO, CA 95899-4240

SOUTH SAN FRANCISCO BAY SHORELINE
FLOOD RISK MANAGEMENT FEASIBILITY STUDY
SHORELINE LOCAL PREFERRED PLAN ALTERNATIVE
PLAN AND PROFILE STA 100+00 TO STA 110+00


Sheet reference number:
C-11

UPDATE

Border Revised 09/29/04, DESIGNED

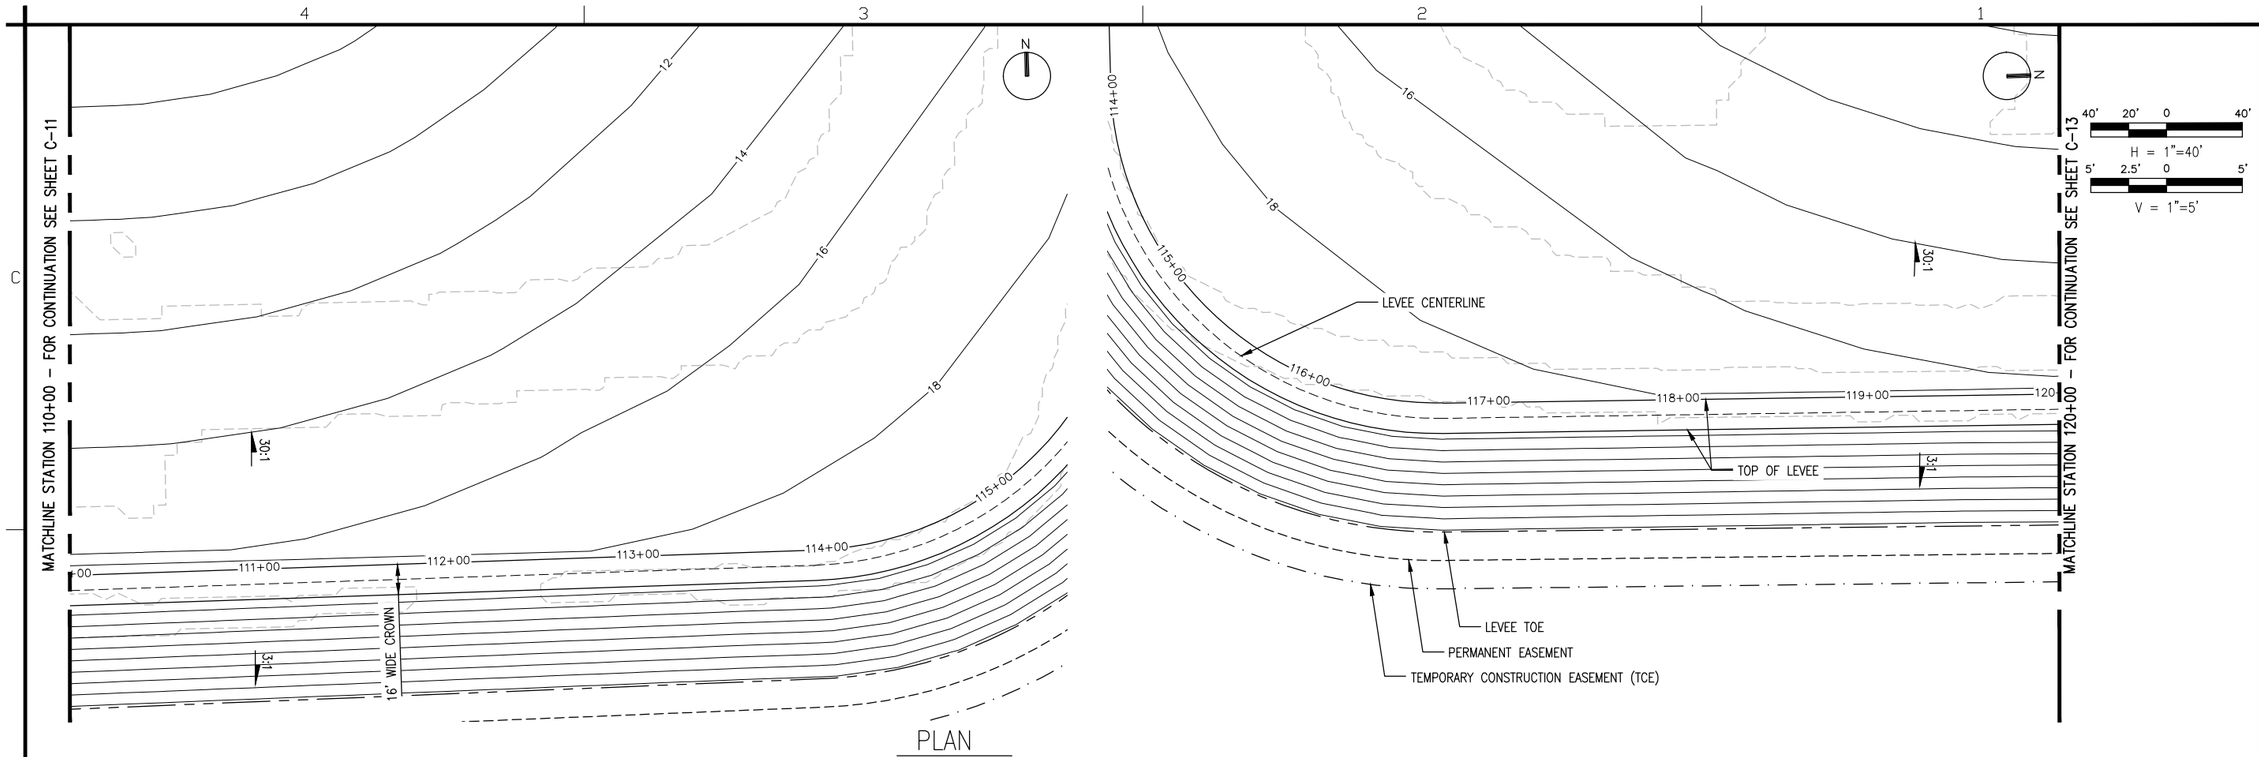

PLAN
SCALE: 1"=40'

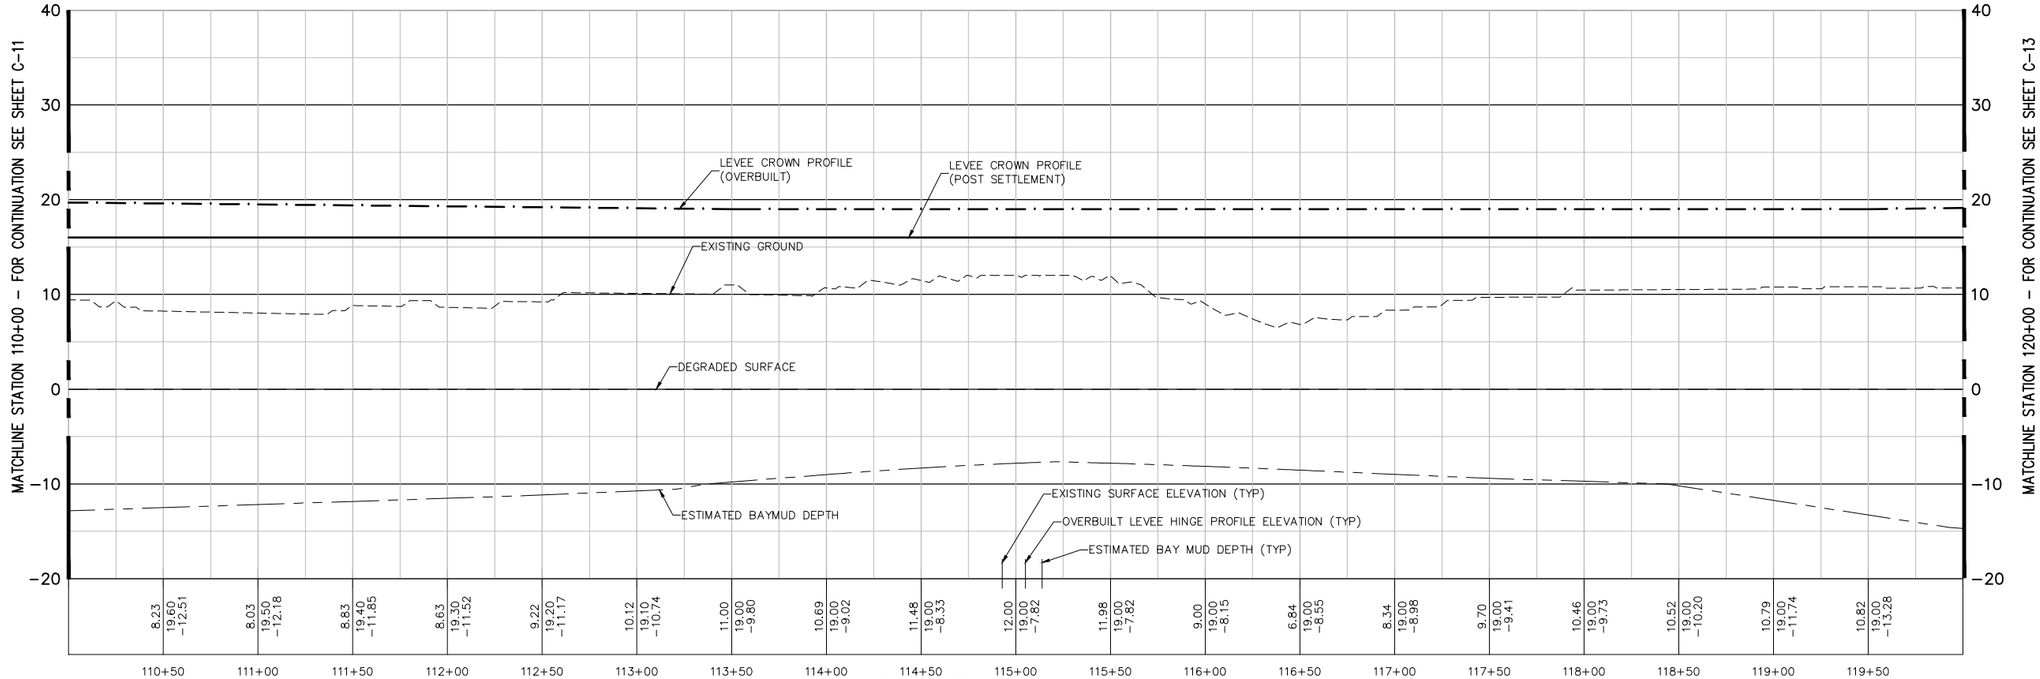

PROFILE
V: SCALE: 1"=5'

US Army Corps of Engineers
San Fransisco District

Rev: XX
Date: 06/24/2014
Design File no: XXX
Drawing Code:
File name: C-01
Plot date:
Dwg scale:
Designed by: S. JIMENEZ
Spec No: XX
Drawn by: V. ROSSO
Reviewed by: XX
Submitted by: S. JIMENEZ

DEPARTMENT OF THE ARMY
CORPS OF ENGINEERS
SACRAMENTO, CALIFORNIA

HDR
2379 GATEWAY OAKS
SUITE 200
SACRAMENTO, CA 95899-4240
HDR Engineering, Inc.

SOUTH SAN FRANCISCO BAY SHORELINE
FLOOD RISK MANAGEMENT FEASIBILITY STUDY
SHORELINE LOCAL PREFERRED PLAN ALTERNATIVE
PLAN AND PROFILE STA 110+00 TO STA 120+00

Sheet reference number:
C-12

UPDATE

Border Revised 08/28/14, CESTTEZWG

MATCHLINE STATION 120+00 – FOR CONTINUATION SEE SHEET C-12

MATCHLINE STATION 130+00 – FOR CONTINUATION SEE SHEET C-14

3:1

3:1

16' WIDE CROWN

LEVEE CENTERLINE

TOP OF LEVEE

LEVEE TOE

PERMANENT EASEMENT

TEMPORARY CONSTRUCTION EASEMENT (TCE)

N

40' 20' 0 40'


H = 1"=40'

5' 2.5' 0 5'

V = 1"=5'

PLAN

SCALE: 1"=40'

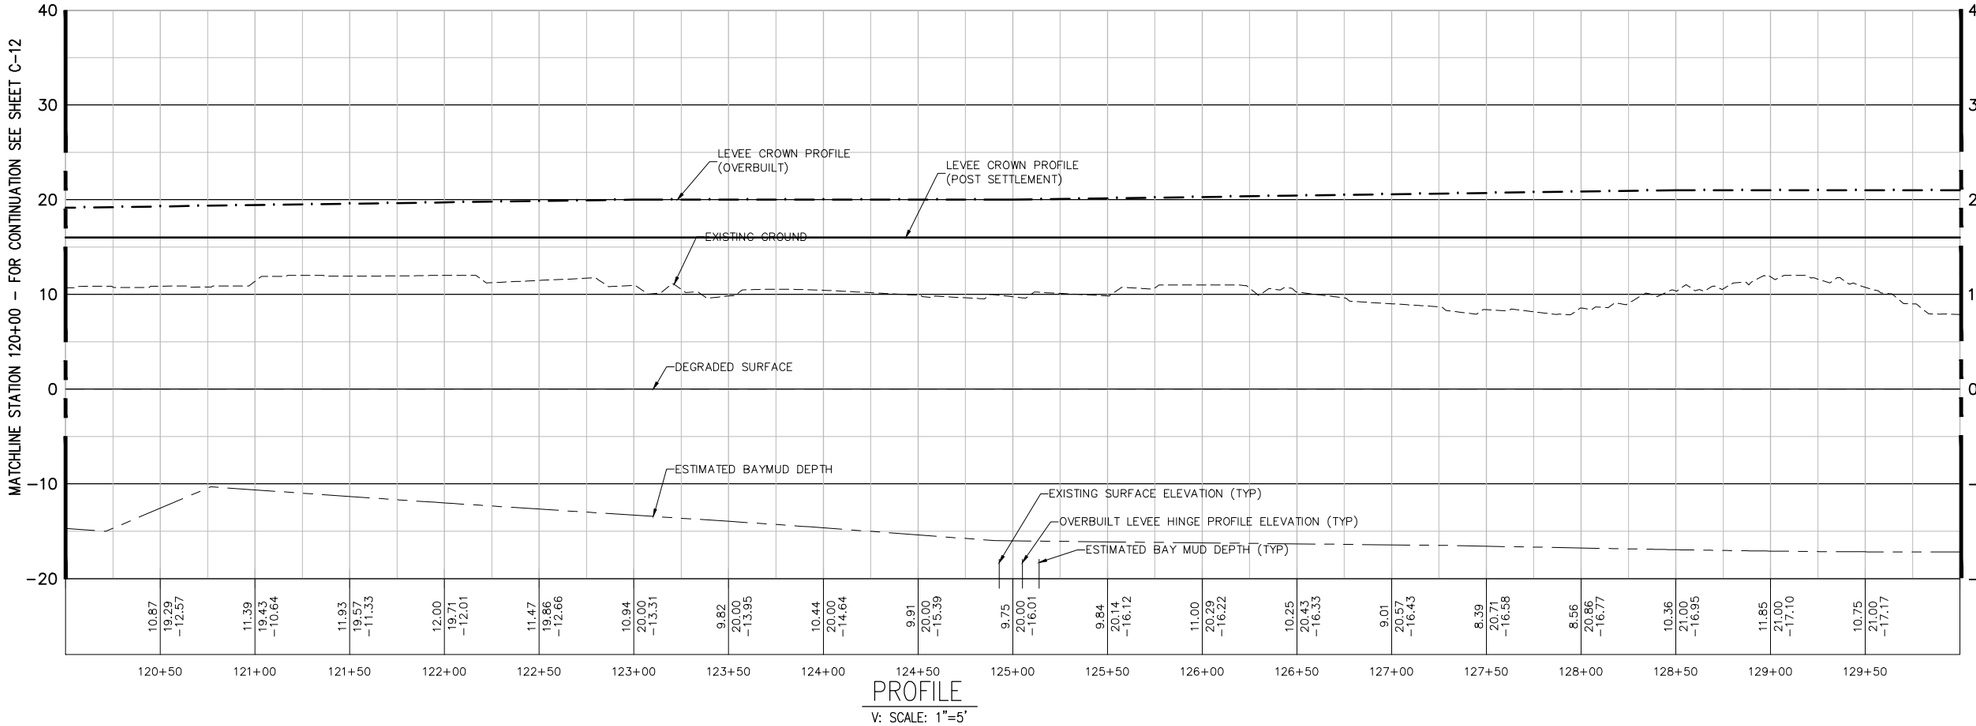

PROFILE

V: SCALE: 1"=5'

US Army Corps of Engineers
San Fransisco District

DEPARTMENT OF THE ARMY
CORPS OF ENGINEERS
SACRAMENTO, CALIFORNIA

HDR
2379 GATEWAY OAKS
SUITE 200
SACRAMENTO, CA 95899-4240
HDR Engineering, Inc.

SOUTH SAN FRANCISCO BAY SHORELINE
FLOOD RISK MANAGEMENT FEASIBILITY STUDY
SHORELINE LOCAL PREFERRED PLAN ALTERNATIVE
PLAN AND PROFILE STA 120+00 TO STA 130+00

Sheet reference number:
C-13

Rev: XX
Date: 06/24/2014
Design File no: XXX
Spec No: XX
Drawing Code:
File name: C-13
Plot date:
Dwg scale:
Designed by: S. JIMENEZ
Dwn by: V. ROSSO
Reviewed by: XX
Submitted by: S. JIMENEZ

Description | Date | Approved

Border Revised 03/28/14, CEISTEZING

UPDATE

MATCHLINE STATION 130+00 – FOR CONTINUATION SEE SHEET C-13

MATCHLINE STATION 140+00 – FOR CONTINUATION SEE SHEET C-15

LEVEE CENTERLINE

16' WIDE CROWN

LEVEE TOE

PERMANENT EASEMENT

TEMPORARY CONSTRUCTION EASEMENT (TCE)

TOP OF LEVEE

3:1

3:1

3:1

3:1

N

40' 20' 0 40'

H = 1"=40'

5' 2.5' 0 5'

V = 1"=5'

PLAN

SCALE: 1"=40'

LEVEE CROWN PROFILE (OVERBUILT)

LEVEE CROWN PROFILE (POST SETTLEMENT)

EXISTING GROUND

DEGRADED SURFACE

ESTIMATED BAYMUD DEPTH

EXISTING SURFACE ELEVATION (TYP)

OVERBUILT LEVEE HINGE PROFILE ELEVATION (TYP)

ESTIMATED BAY MUD DEPTH (TYP)

MATCHLINE STATION 130+00 – FOR CONTINUATION SEE SHEET C-13

MATCHLINE STATION 140+00 – FOR CONTINUATION SEE SHEET C-15

130+50	131+00	131+50	132+00	132+50	133+00	133+50	134+00	134+50	135+00	135+50	136+00	136+50	137+00	137+50	138+00	138+50	139+00	139+50
5.80	6.33	8.67	8.50	8.77	8.49	7.16	7.51	7.98	8.25	8.51	8.33	8.03	9.29	10.10	10.62	10.93	9.00	9.59
21.00	21.00	21.00	21.00	21.00	21.00	21.00	20.86	20.71	20.57	20.43	20.29	20.14	20.00	20.00	20.00	20.00	20.00	20.00
−17.17	−17.17	−17.14	−17.08	−16.99	−16.86	−16.75	−16.68	−16.66	−16.52	−16.31	−16.11	−15.88	−15.61	−15.33	−15.06	−14.56	−13.99	−13.43

PROFILE

V: SCALE: 1"=5'

US Army Corps of Engineers
San Fransisco District

Rev.	Description	Date	Approved
XX			

Date: 06/24/2014
Design File no: XXX
Drawing Code:
File name: C-01
Plot date:
Dwg scale:
Designed by: S. JIMENEZ
Spec No: XX
Dwn by: V. ROSSO
Reviewed by: XX
Submitted by: S. JIMENEZ

DEPARTMENT OF THE ARMY
CORPS OF ENGINEERS
SACRAMENTO, CALIFORNIA


HDR
HDR Engineering, Inc.
2379 GATEWAY OAKS
SUITE 200
SACRAMENTO, CA 95899-4240

SOUTH SAN FRANCISCO BAY SHORELINE
FLOOD RISK MANAGEMENT FEASIBILITY STUDY
SHORELINE LOCAL PREFERRED PLAN ALTERNATIVE
PLAN AND PROFILE STA 130+00 TO STA 140+00


Sheet reference number:
C-14

UPDATE

Border Revised 08/28/14, CEDITTEVIG

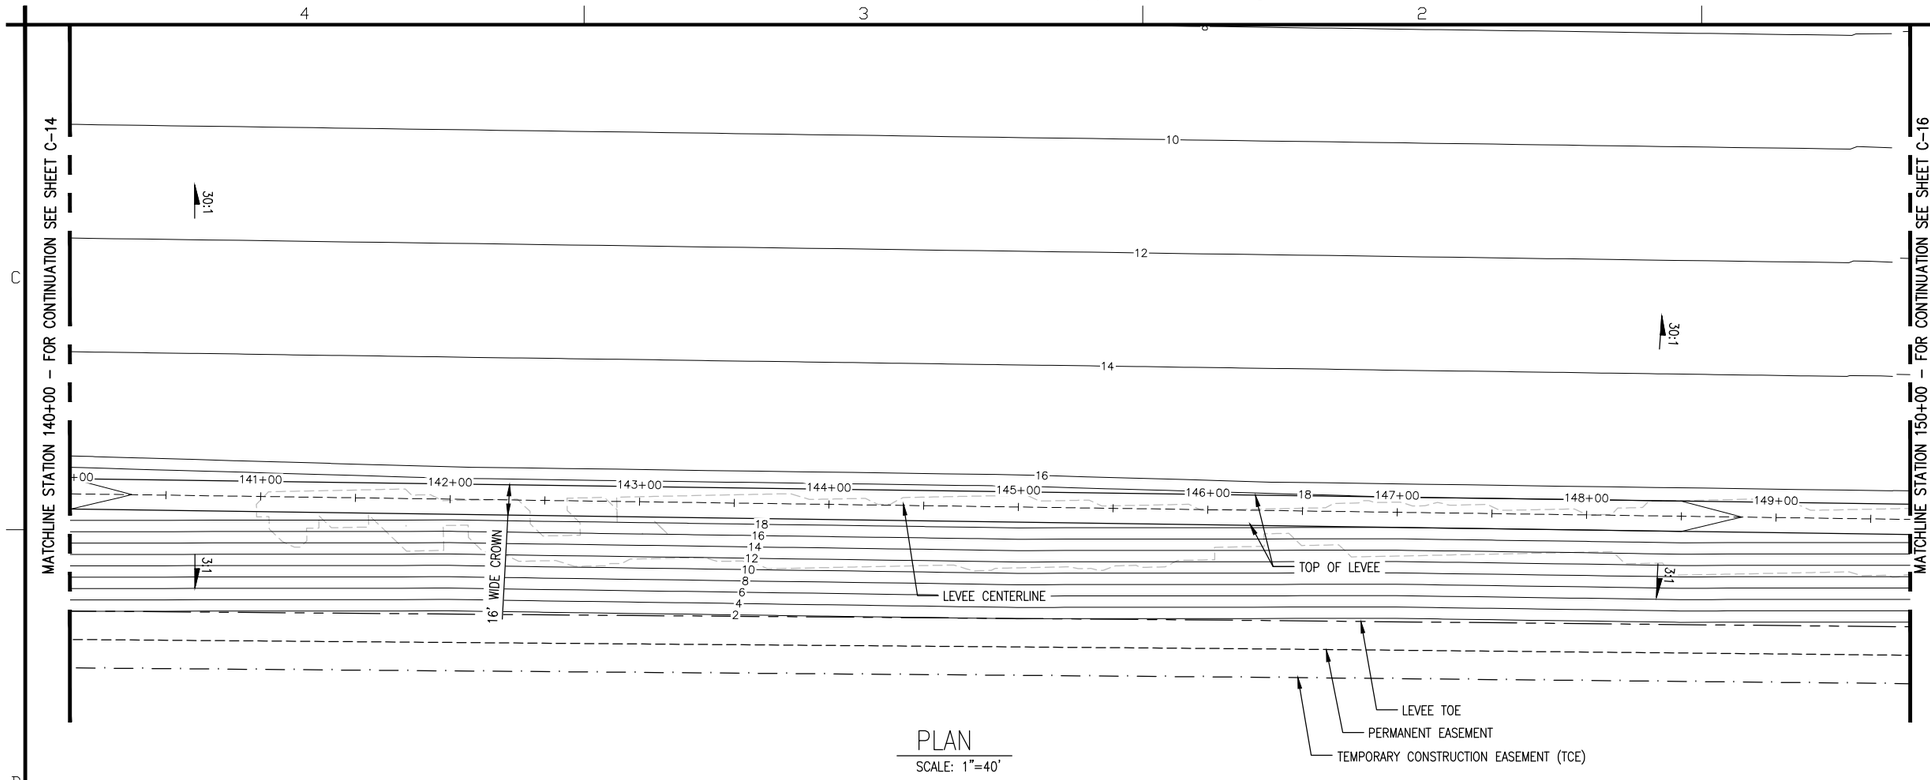

PLAN
SCALE: 1"=40'

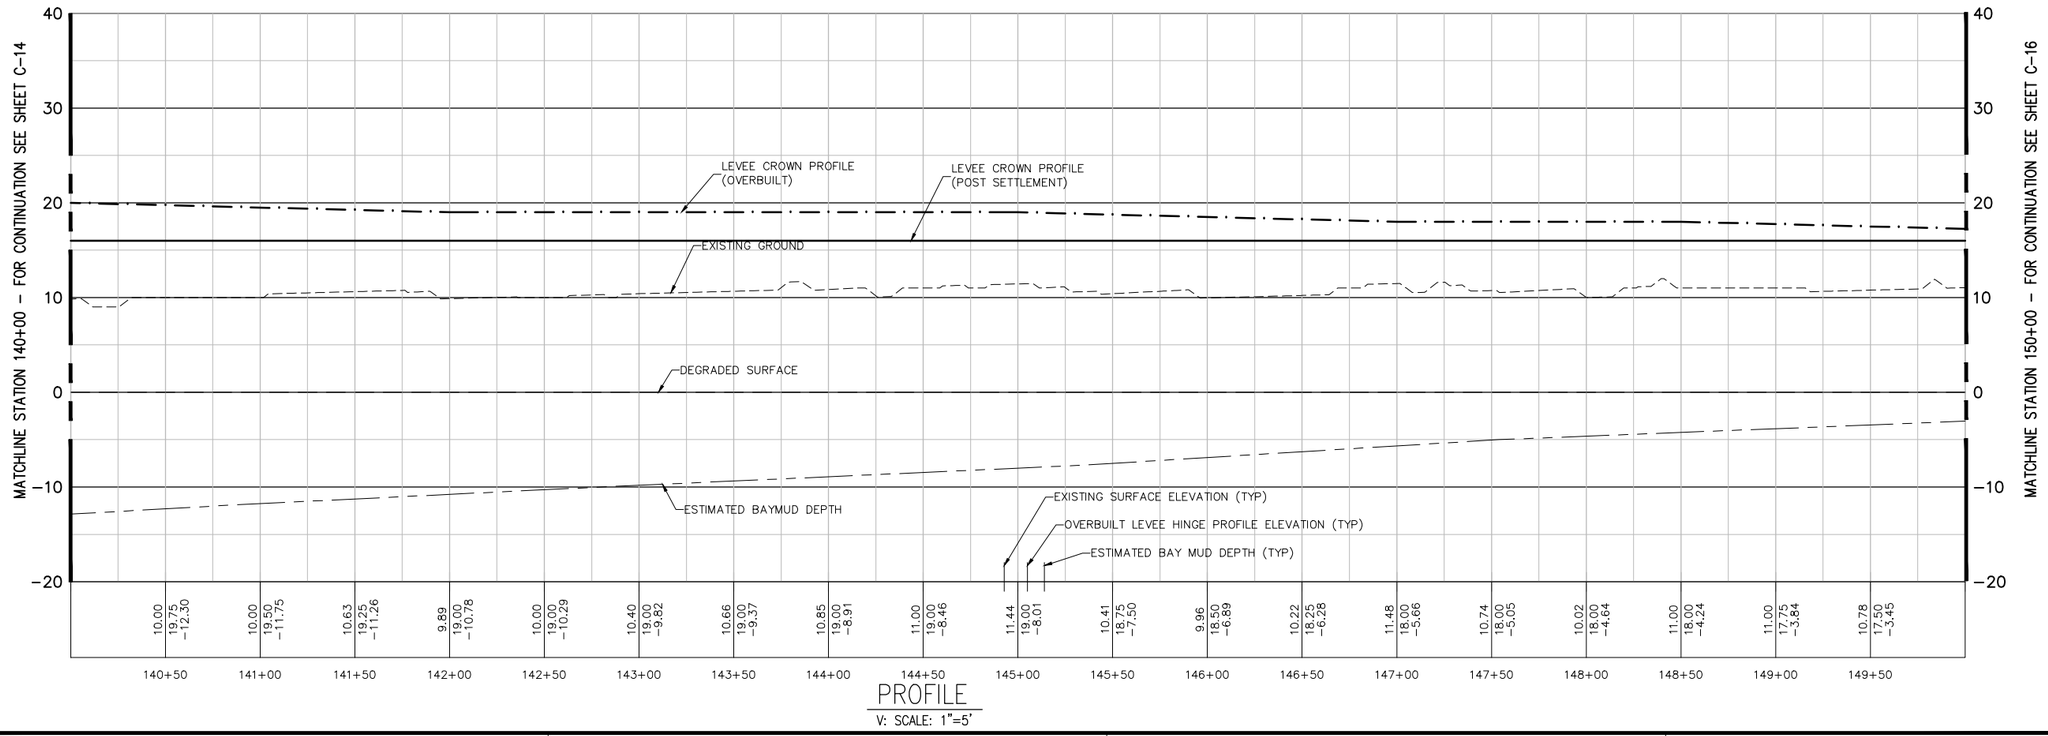

PROFILE
V: SCALE: 1"=5'

N
40' 20' 0 40'
H = 1"=40'
5' 2.5' 0 5'
V = 1"=5'

US Army Corps of Engineers
San Fransisco District

Rev. XX
Date: 06/24/2014
Design File no: XXX
Drawing Code:
File name: C-15
Plot date:
Dwg scale:
Spec No: XX
Designed by: S. JIMENEZ
Dwn by: V. ROSSI
Reviewed by: XX
Submitted by: S. JIMENEZ

DEPARTMENT OF THE ARMY
CORPS OF ENGINEERS
SACRAMENTO, CALIFORNIA


HDR
2379 GATEWAY OAKS
SUITE 200
HDR Engineering, Inc. SACRAMENTO, CA 95899-4240

SOUTH SAN FRANCISCO BAY SHORELINE
FLOOD RISK MANAGEMENT FEASIBILITY STUDY
SHORELINE LOCAL PREFERRED PLAN ALTERNATIVE
PLAN AND PROFILE STA 140+00 TO STA 150+00


Sheet reference number:
C-15

UPDATE

Border Revised 08/26/04, DESIGNED/DRAWN

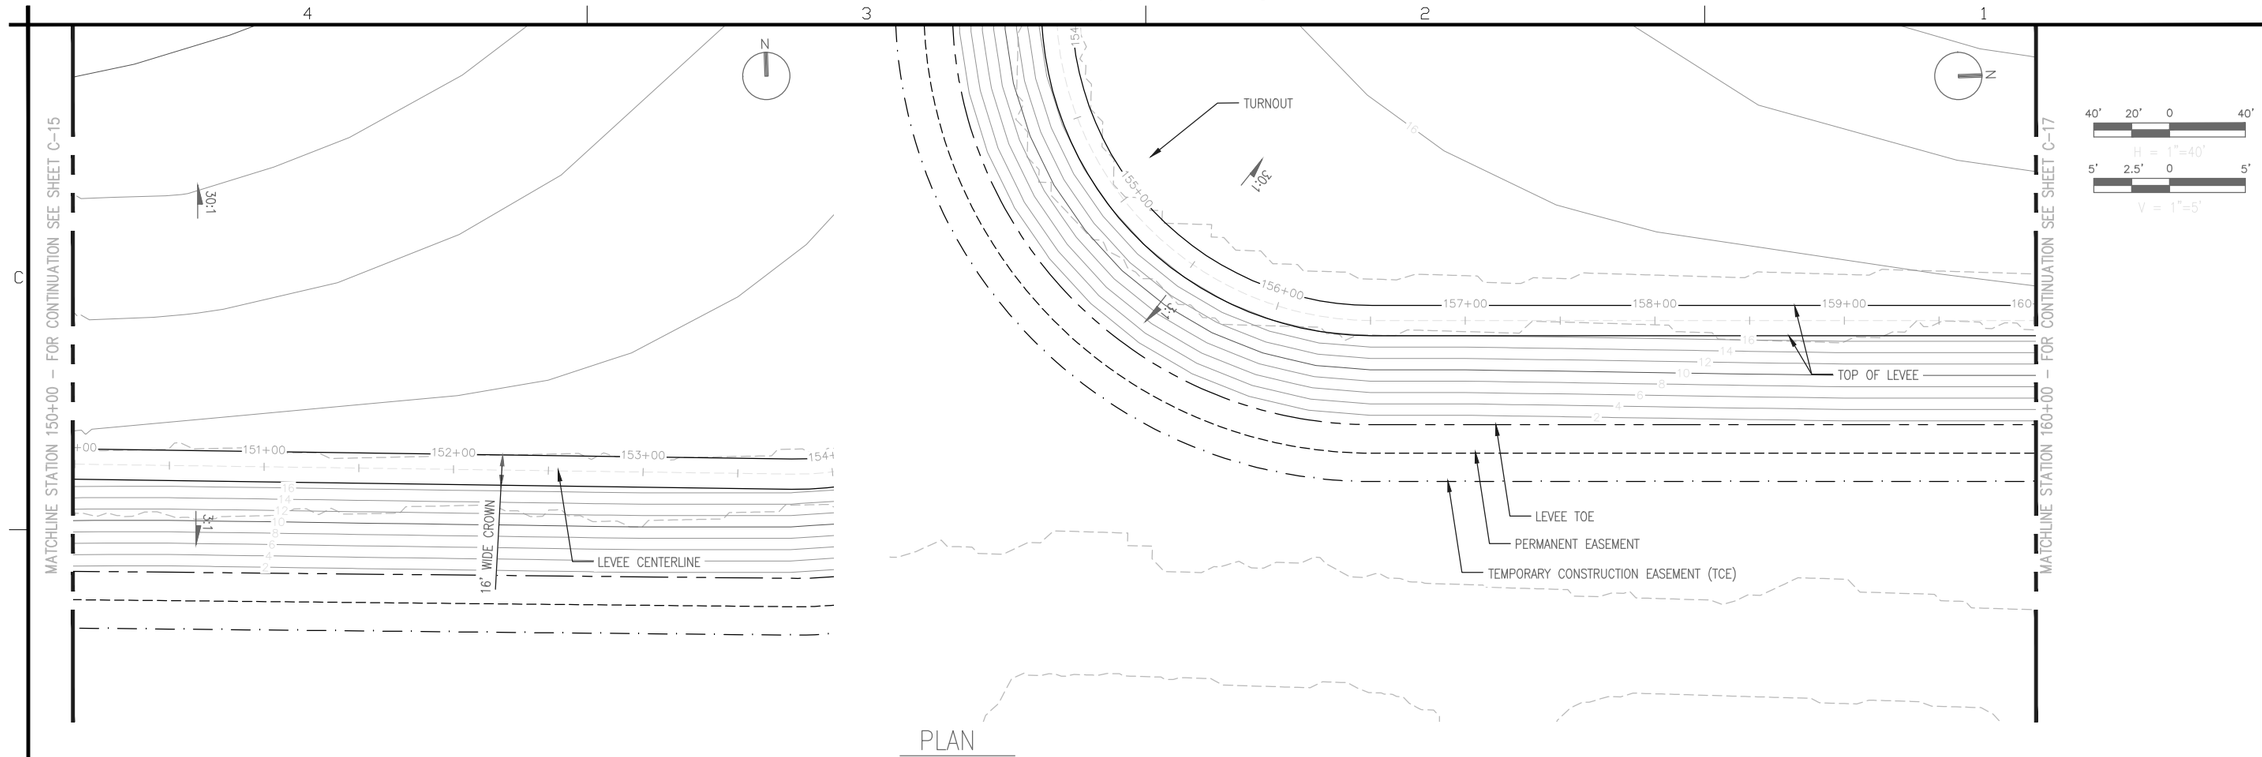

PLAN
SCALE: 1"=40'

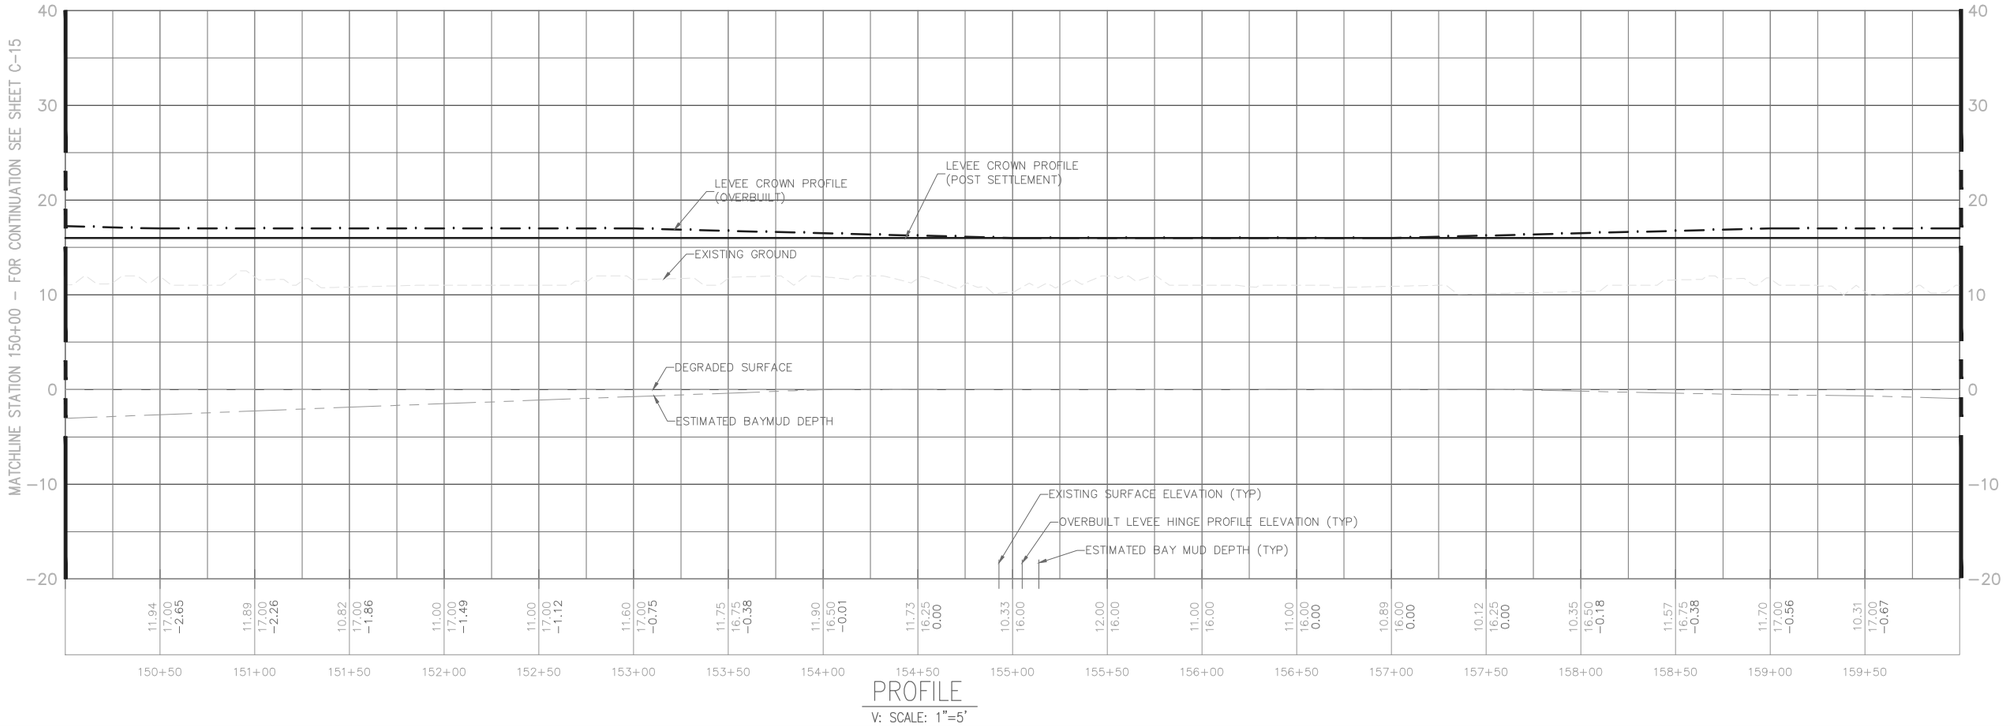

PROFILE
V: SCALE: 1"=5'

US Army Corps of Engineers
San Fransisco District

DEPARTMENT OF THE ARMY
CORPS OF ENGINEERS
SACRAMENTO, CALIFORNIA

HDR
2379 GATEWAY OAKS
SUITE 200
SACRAMENTO, CA 95899-4240
HDR Engineering, Inc.

SOUTH SAN FRANCISCO BAY SHORELINE
FLOOD RISK MANAGEMENT FEASIBILITY STUDY
SHORELINE LOCAL PREFERRED PLAN ALTERNATIVE
PLAN AND PROFILE STA 150+00 TO STA 160+00

Sheet reference number:
C-16

UPDATE

Border Revised 03/28/14, CESTTEZWG

MATCHLINE STATION 160+00 – FOR CONTINUATION SEE SHEET C-16

3:1

3:1

16' WIDE CROWN

TOP OF LEVEE

LEVEE CENTERLINE

LEVEE TOE

PERMANENT EASEMENT

TEMPORARY CONSTRUCTION EASEMENT (TCE)

MATCHLINE STATION 170+00 – FOR CONTINUATION SEE SHEET C-18

N

40' 20' 0 40'


H = 1"=40'

5' 2.5' 0 5'

V = 1"=5'

PLAN

SCALE: 1"=40'

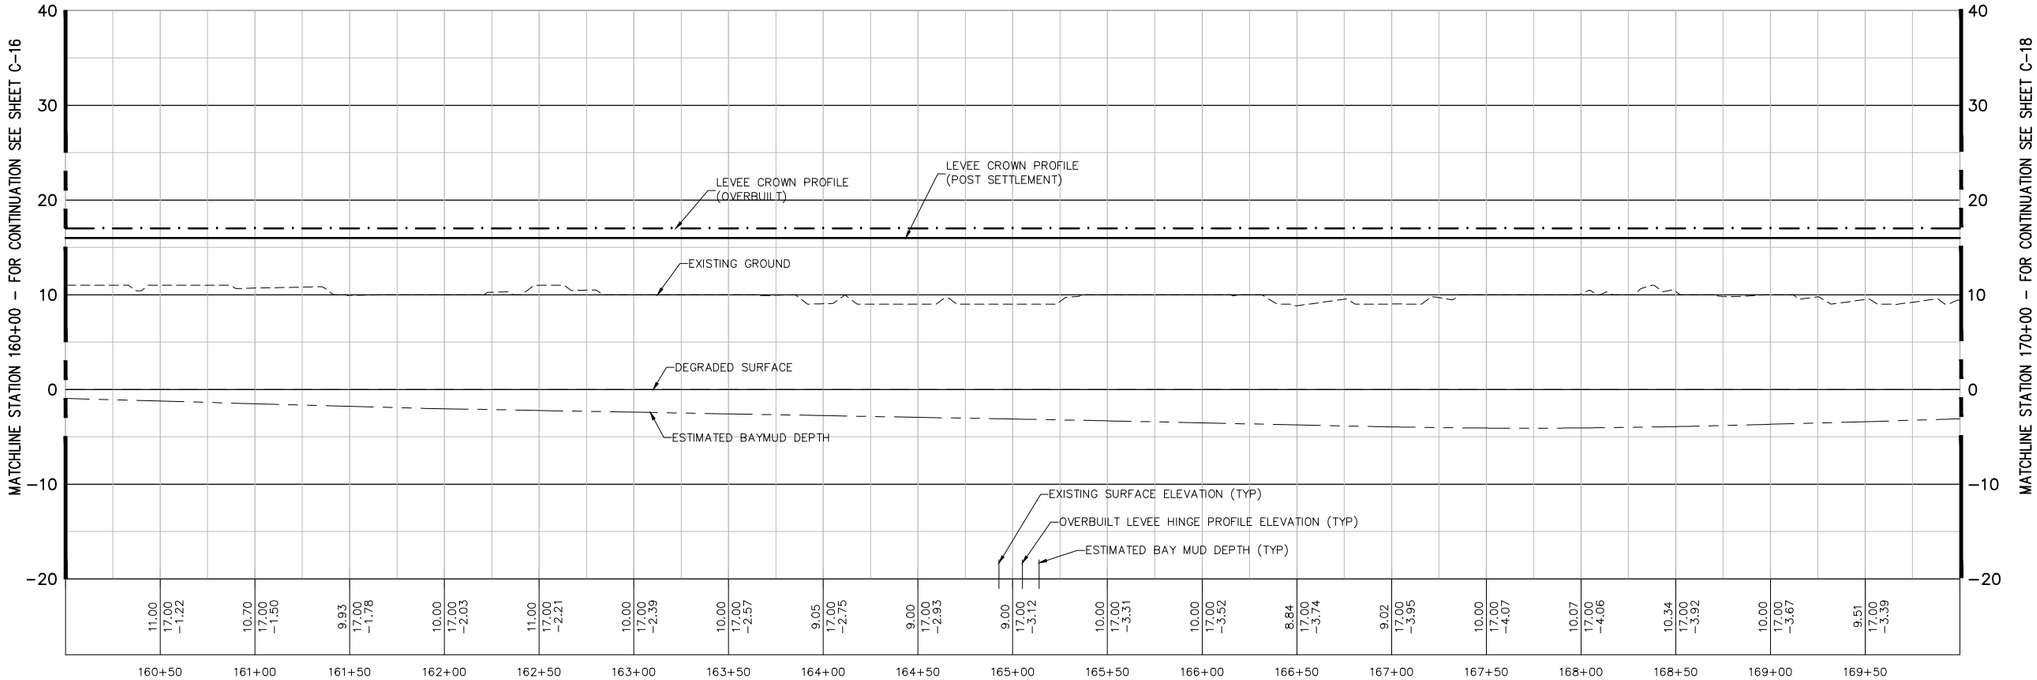

PROFILE

V: SCALE: 1"=5'

US Army Corps of Engineers
San Fransisco District

Approved
Date
Description
Symbol

Rev: XX
Date: 06/24/2014
Design File no: XXX
Drawing Code:
File name: C-18
Plot date:
Dwg scale:
Designed by: S. JIMENEZ
Spec No: XX
Drawn by: V. RUSSO
Reviewed by: XX
Submitted by: S. JIMENEZ

DEPARTMENT OF THE ARMY
CORPS OF ENGINEERS
SACRAMENTO, CALIFORNIA


HDR
HDR Engineering, Inc.
2379 GATEWAY OAKS
SUITE 200
SACRAMENTO, CA 95899-4240

SOUTH SAN FRANCISCO BAY SHORELINE
FLOOD RISK MANAGEMENT FEASIBILITY STUDY
SHORELINE LOCAL PREFERRED PLAN ALTERNATIVE
PLAN AND PROFILE STA 160+00 TO STA 170+00

Sheet reference number:
C-17

UPDATE

Border Revised 03/28/14, CESTTEZING

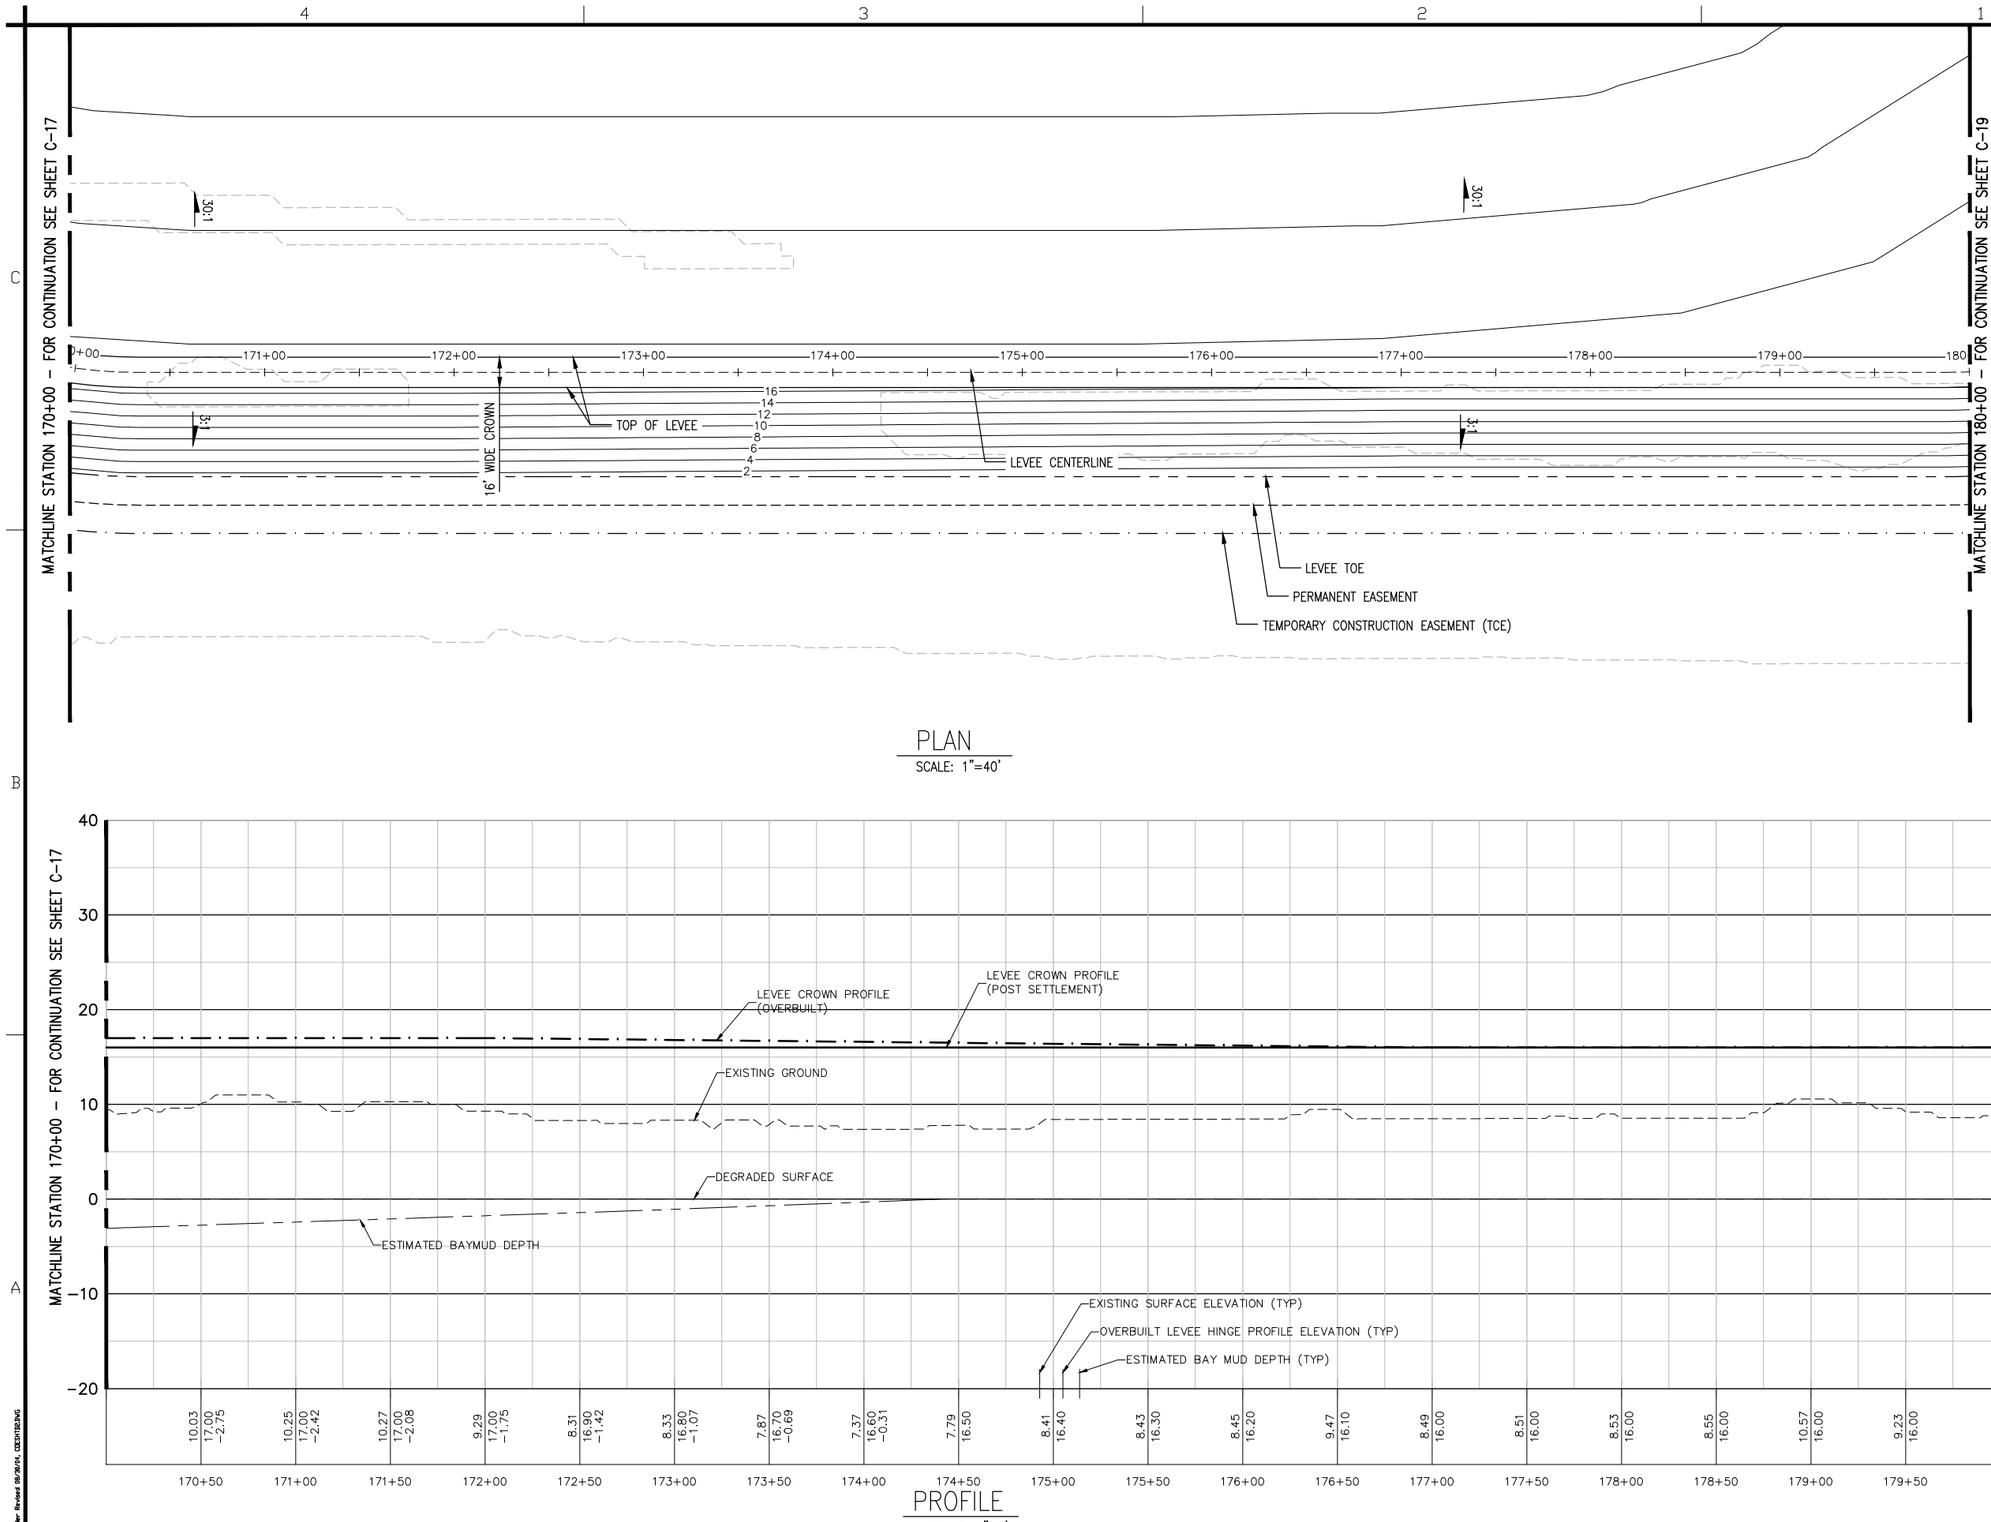

PLAN
SCALE: 1"=40'

PROFILE
V: SCALE: 1"=5'

N

40' 20' 0 40'
H = 1"=40'
5' 2.5' 0 5'
V = 1"=5'

US Army Corps of Engineers
San Fransisco District

No.	Description	Date	Approved

Rev: XX
Date: 06/24/2014
Design File no: XXX
Spec No: XX
Drawing Code:
File name: C-01
Plot date:
Dwg scale:
Designed by: S. JIMENEZ
Dwn by: V. RUSSO
Reviewed by: XX
Submitted by: S. JIMENEZ

DEPARTMENT OF THE ARMY
CORPS OF ENGINEERS
SACRAMENTO, CALIFORNIA


HDR
2379 GATEWAY OAKS
SUITE 200
HDR Engineering, Inc. SACRAMENTO, CA 95899-4240

SOUTH SAN FRANCISCO BAY SHORELINE
FLOOD RISK MANAGEMENT FEASIBILITY STUDY
SHORELINE LOCAL PREFERRED PLAN ALTERNATIVE
PLAN AND PROFILE STA 170+00 TO STA 180+00


Sheet reference number:
C-18

UPDATE

Border Revised 08/28/14, CEDITTBDNG

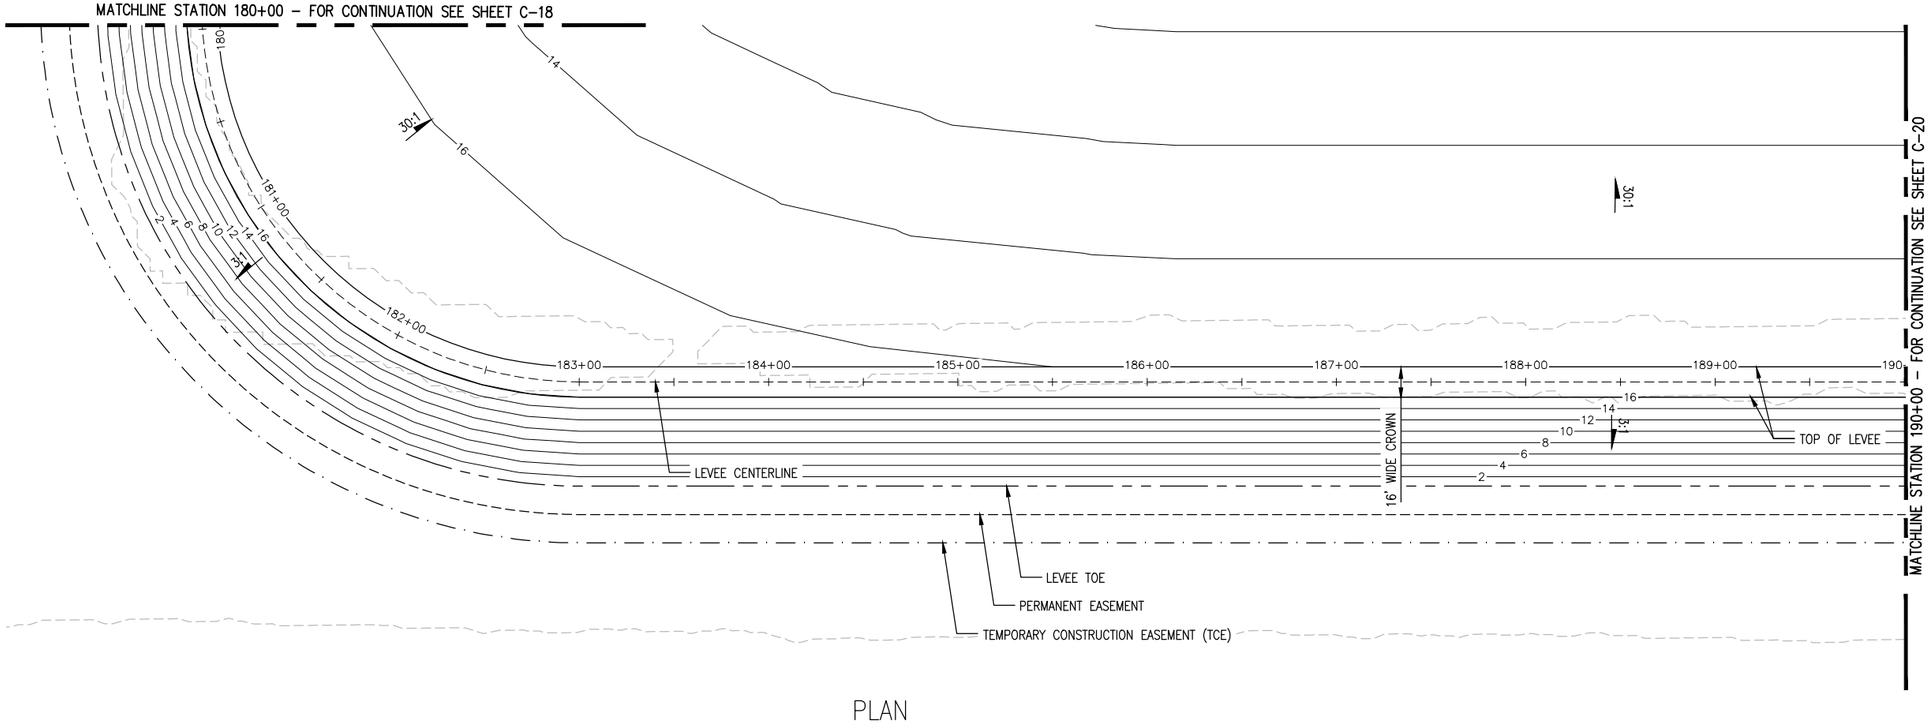

PLAN
SCALE: 1"=40'

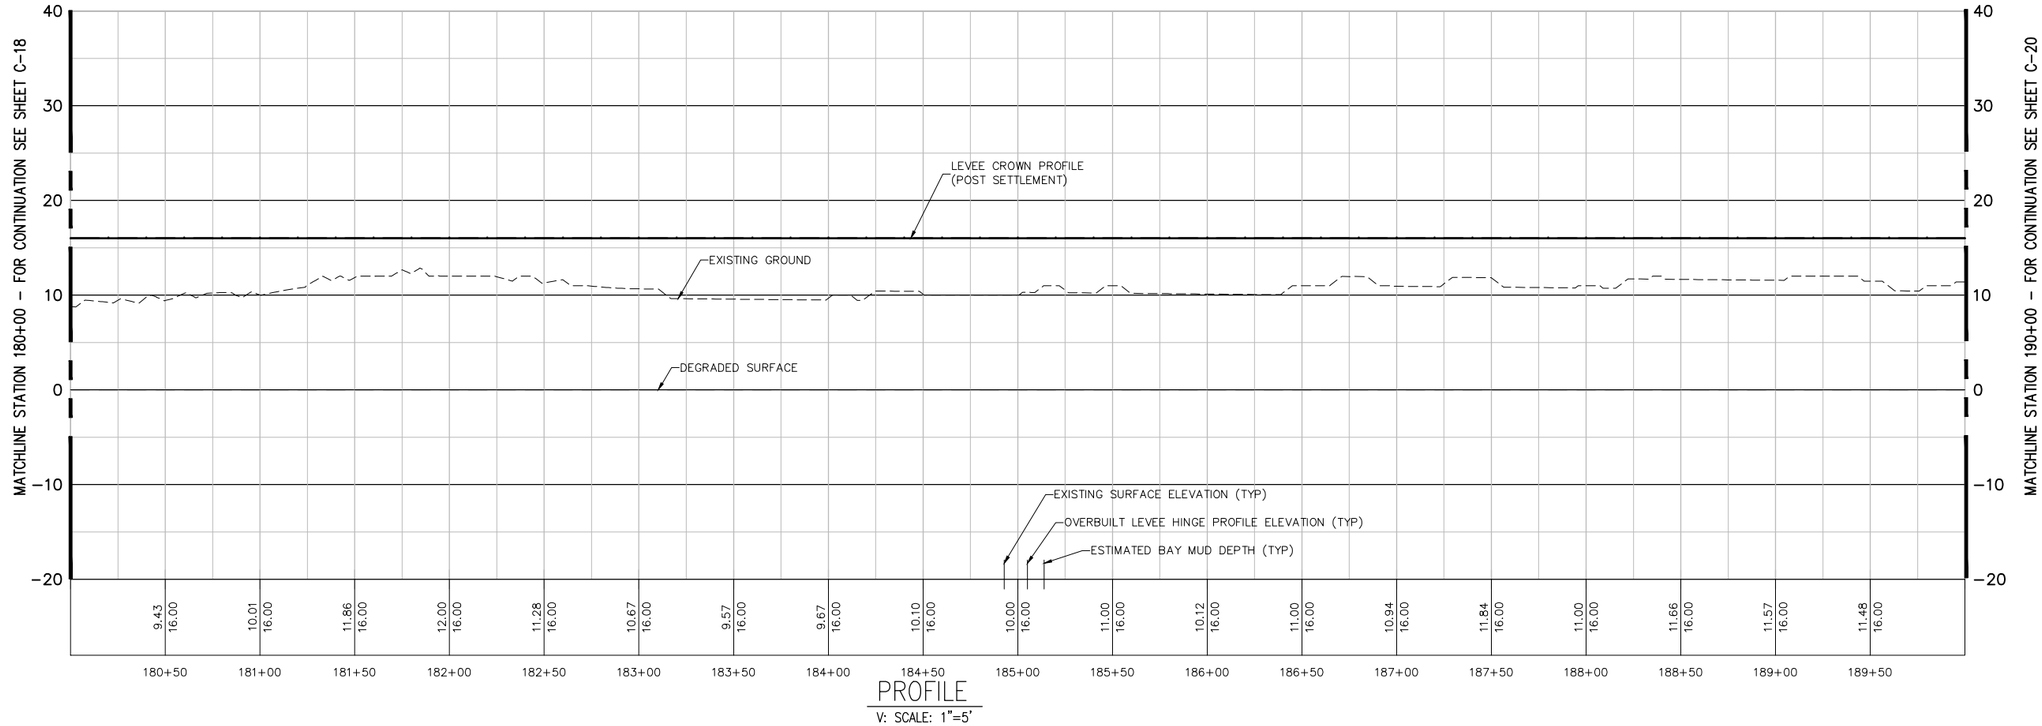

PROFILE
V: SCALE: 1"=5'

N

40' 20' 0 40'
H = 1"=40'
5' 2.5' 0 5'
V = 1"=5'

US Army Corps of Engineers
San Fransisco District

No.	Description	Date	Approved

Rev: XX
Date: 06/24/2014
Design File no: XXX
Drawing Code:
File name: C-01
Plot date:
Dwg scale:
Spec No: XX
Designed by: S. JIMENEZ
Drn by: V. ROSSO
Reviewed by: XX
Submitted by: S. JIMENEZ

DEPARTMENT OF THE ARMY
CORPS OF ENGINEERS
SACRAMENTO, CALIFORNIA


HDR
2379 GATEWAY OAKS
SUITE 200
HDR Engineering, Inc. SACRAMENTO, CA 95899-4240

SOUTH SAN FRANCISCO BAY SHORELINE
FLOOD RISK MANAGEMENT FEASIBILITY STUDY
SHORELINE LOCAL PREFERRED PLAN ALTERNATIVE
PLAN AND PROFILE STA 180+00 TO STA 190+00


Sheet reference number:
C-19

UPDATE

Border Revised 08/28/14, CEDITTERING

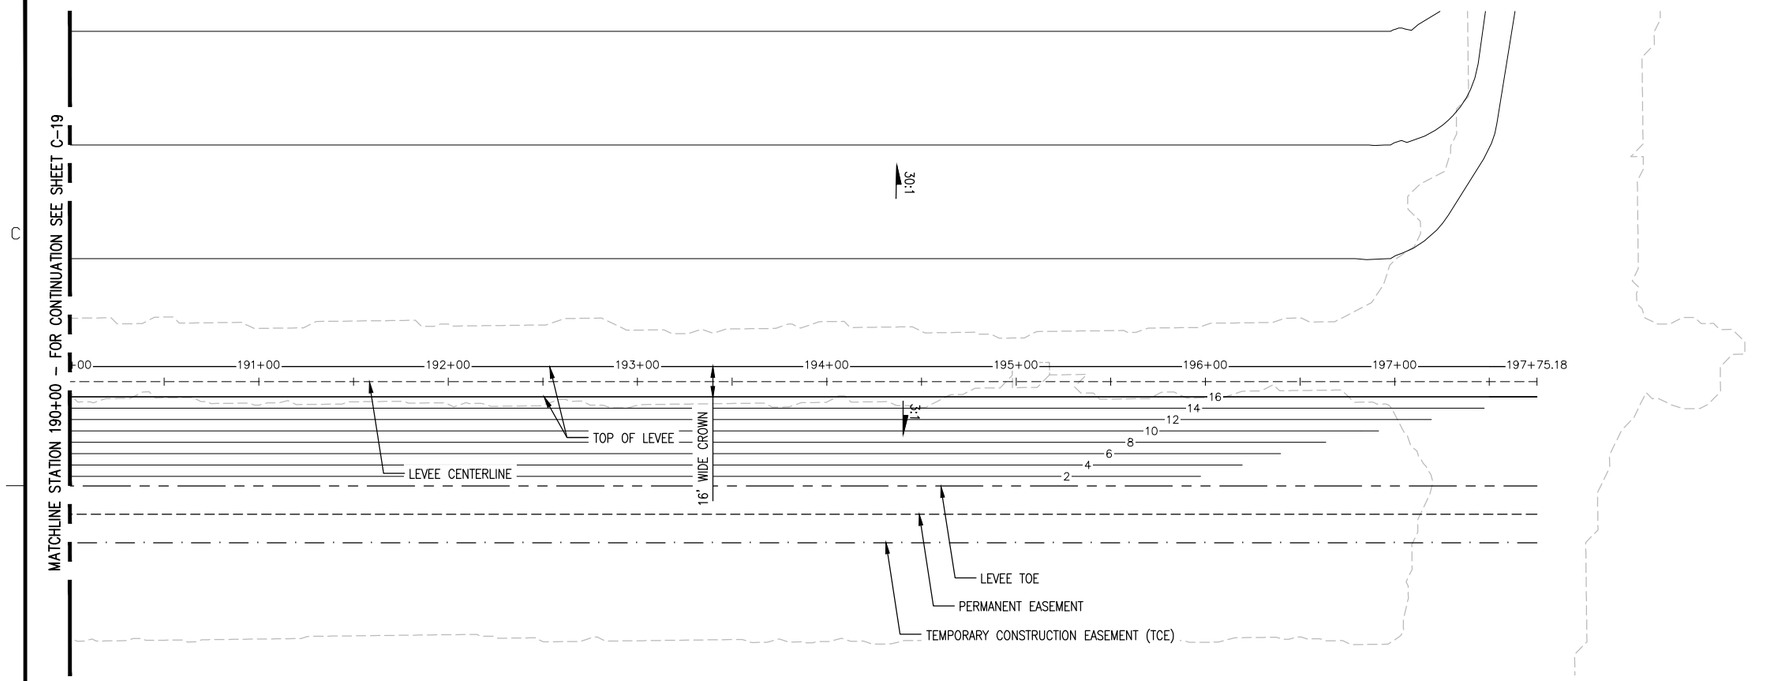

PLAN
SCALE: 1"=40'

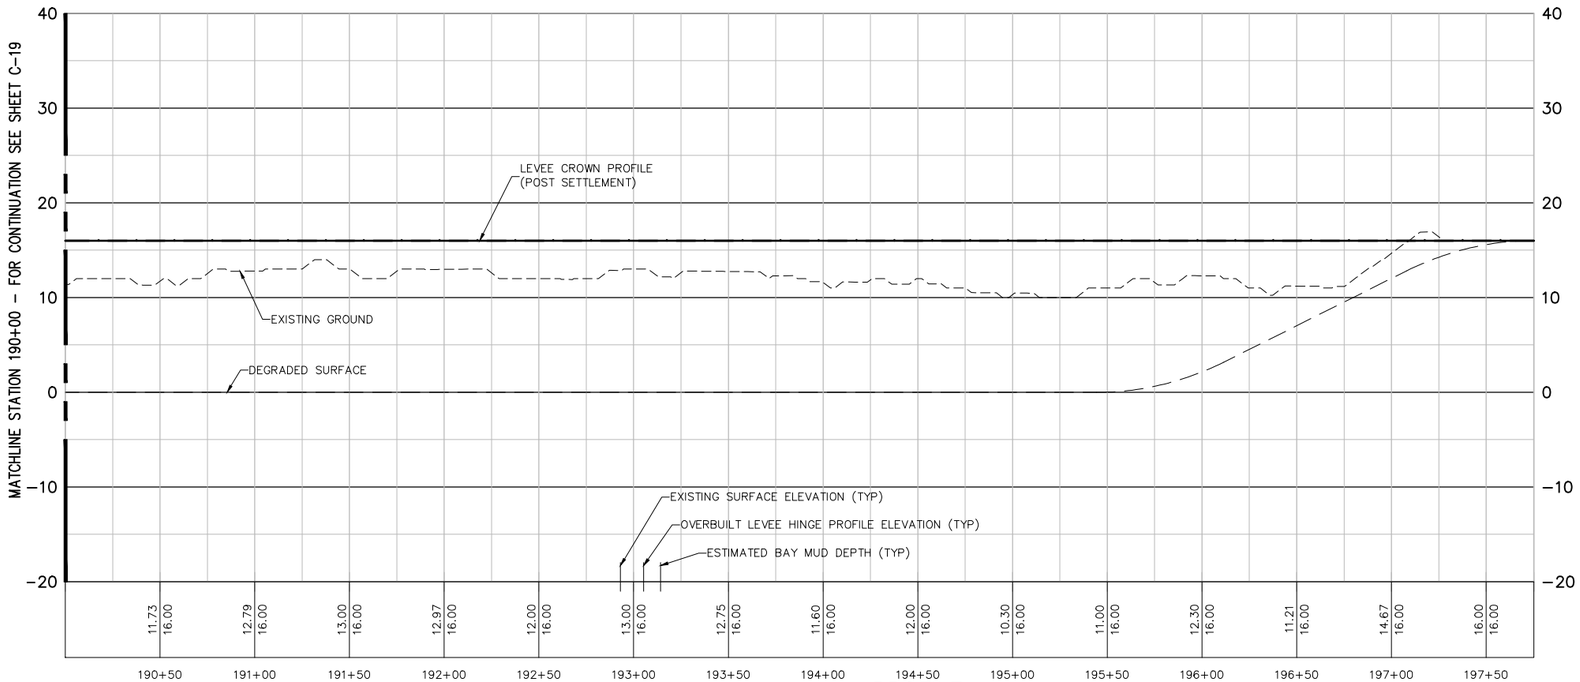

PROFILE
V: SCALE: 1"=5'

N

40' 20' 0 40'
H = 1"=40'
5' 2.5' 0 5'
V = 1"=5'

US Army Corps of Engineers
San Fransisco District

No.	Description	Date	Approved

Rev: XX
Date: 06/24/2014
Design File no: XXX
Drawing Code:
Spec No: XX
File name: C-01
Plot date:
Dwg scale:
Designed by: S. JIMENEZ
Dwn by: V. ROSSO
Reviewed by: XX
Submitted by: S. JIMENEZ

DEPARTMENT OF THE ARMY
CORPS OF ENGINEERS
SACRAMENTO, CALIFORNIA

HDR
HDR Engineering, Inc.
2379 GATEWAY OAKS
SUITE 200
SACRAMENTO, CA 95899-4240


SOUTH SAN FRANCISCO BAY SHORELINE
FLOOD RISK MANAGEMENT FEASIBILITY STUDY
SHORELINE LOCAL PREFERRED PLAN ALTERNATIVE
PLAN AND PROFILE STA 190+00 TO STA 197+75

Sheet reference number:
C-20


UPDATE

Border Revised 03/28/14, CEISTIEVING


STA 0+00

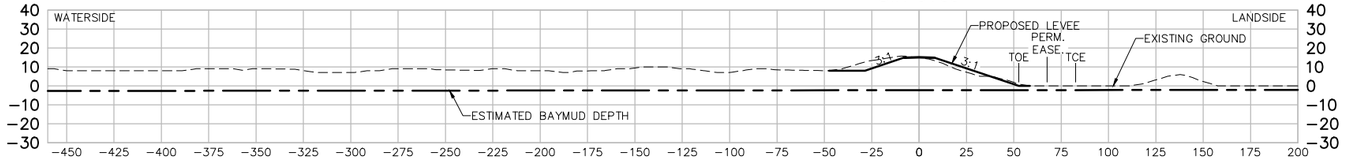


STA 1+00

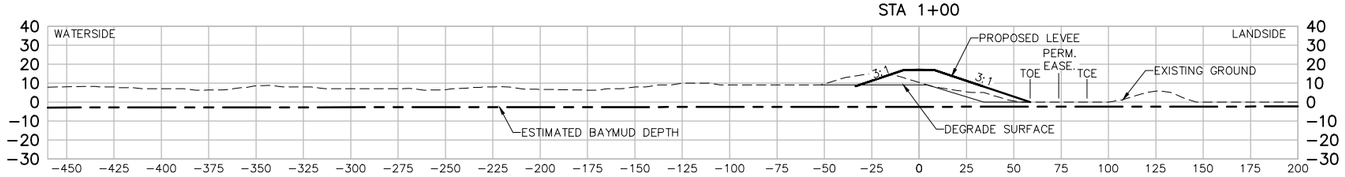


STA 2+00

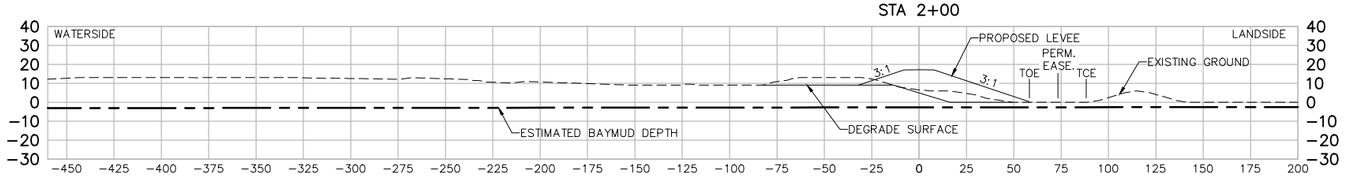


STA 3+00

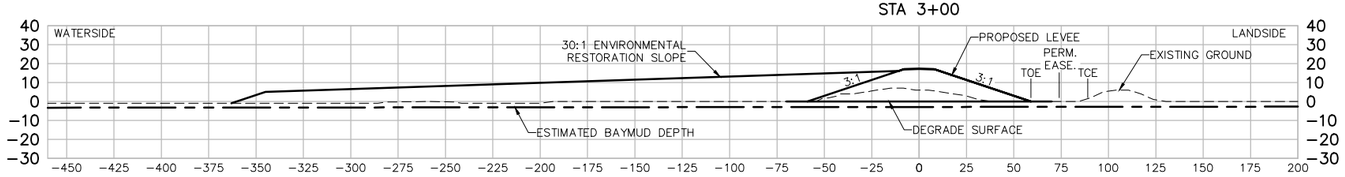

STA 4+00

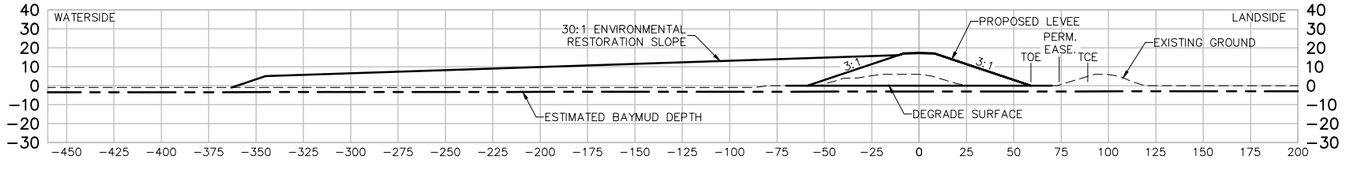

STA 5+00

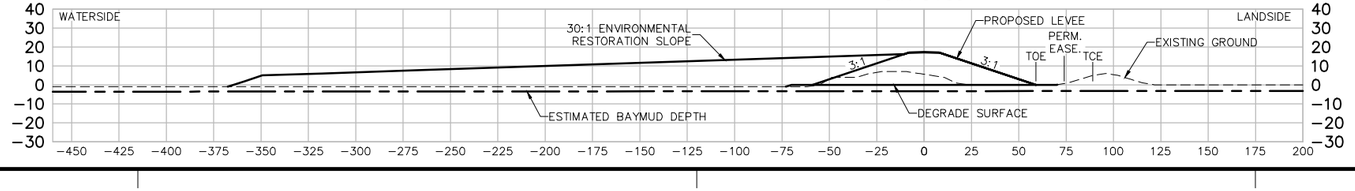

US Army Corps of Engineers
San Fransisco District

Approved
Date
Description
Symbol

Rev: XX
Date: 06/24/2014
Design file no: XXX
Drawing Code:
File name: C-21 Sections
Plot date:
Dwg scale:

Designed by: S. JIMENEZ
Spec No: XX
Dwn by: V. ROSSO
Reviewed by: XX
Submitted by: S. JIMENEZ

DEPARTMENT OF THE ARMY
CORPS OF ENGINEERS
SACRAMENTO, CALIFORNIA

2379 GATEWAY OAKS
SUITE 200
SACRAMENTO, CA 95899-4240

HDR Engineering, Inc.


SOUTH SAN FRANCISCO BAY SHORELINE
FLOOD RISK MANAGEMENT FEASIBILITY STUDY
SHORELINE LOCAL PREFERRED PLAN ALTERNATIVE
SECTIONS STA 0+00 TO STA 5+00

Sheet reference number:
C-21


UPDATE

Border Revised 09/30/14, CEDSTRLENG


STA 6+00

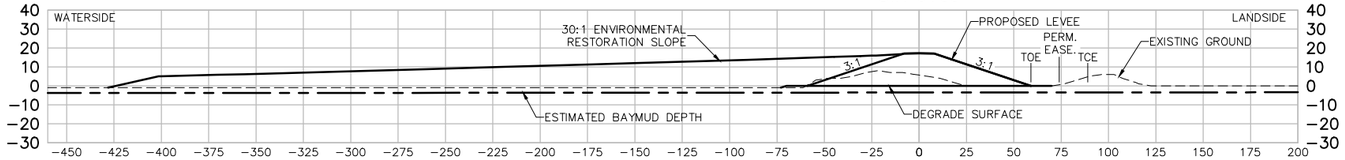


STA 7+00

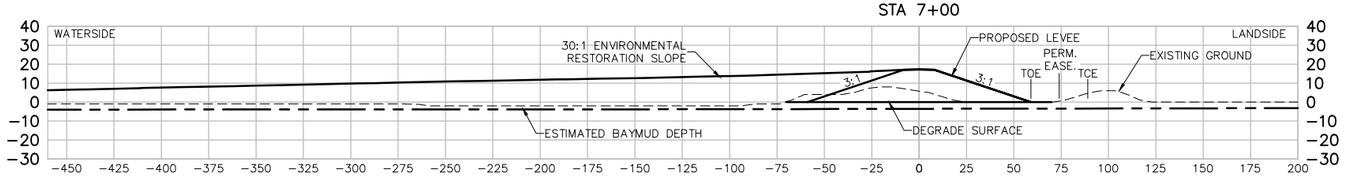


STA 8+00

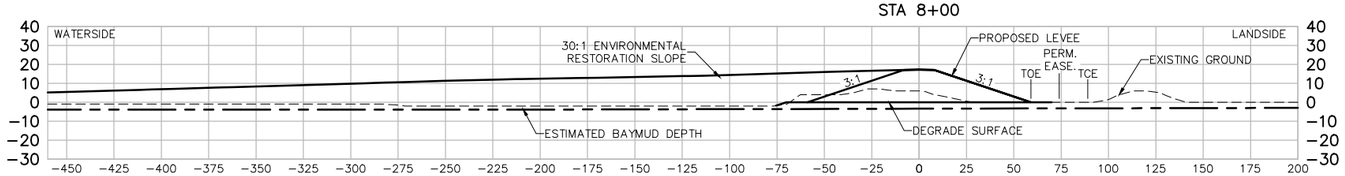


STA 9+00

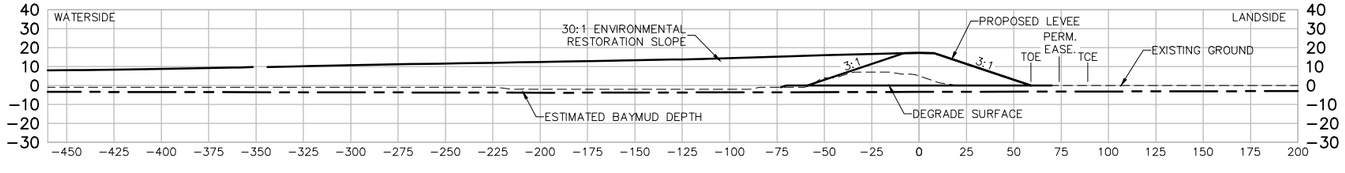

STA 10+00

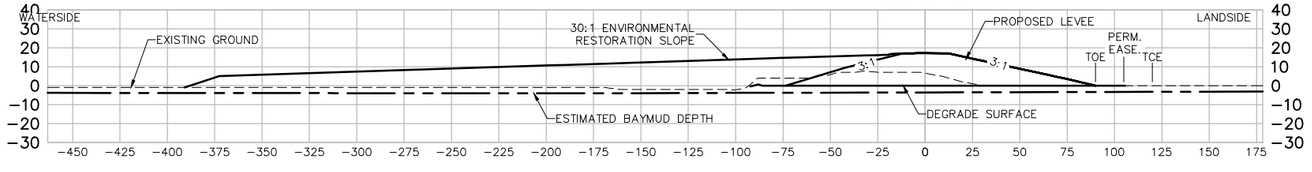

STA 11+00

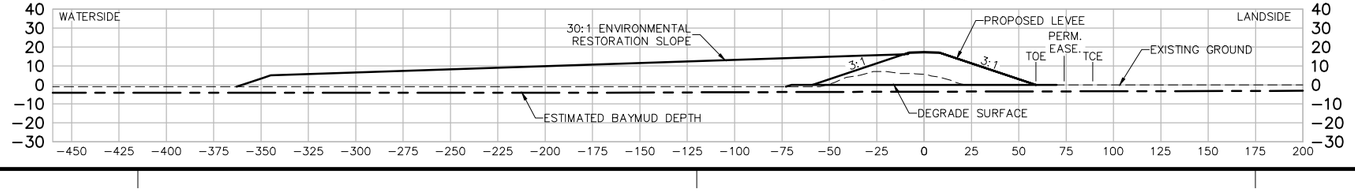

US Army Corps of Engineers
San Fransisco District

Approved
Date
Description
Symbol

Rev. XX
Date: 06/24/2014
Design file no: XXX
Drawing Code:
File name: C-21 Sections
Plot date:
Dwg scale:

Designed by: S. JIMENEZ
Spec No: XX
Dwn by: V. ROSSO
Reviewed by: XX
Submitted by: S. JIMENEZ

DEPARTMENT OF THE ARMY
CORPS OF ENGINEERS
SACRAMENTO, CALIFORNIA

2379 GATEWAY OAKS
SUITE 200
SACRAMENTO, CA 95899-4240


HDR Engineering, Inc.


SOUTH SAN FRANCISCO BAY SHORELINE
FLOOD RISK MANAGEMENT FEASIBILITY STUDY
SHORELINE LOCAL PREFERRED PLAN ALTERNATIVE
SECTIONS STA 6+00 TO STA 11+00


Sheet reference number:
C-22


UPDATE


Border Revised 09/2014, CESPN/ENG

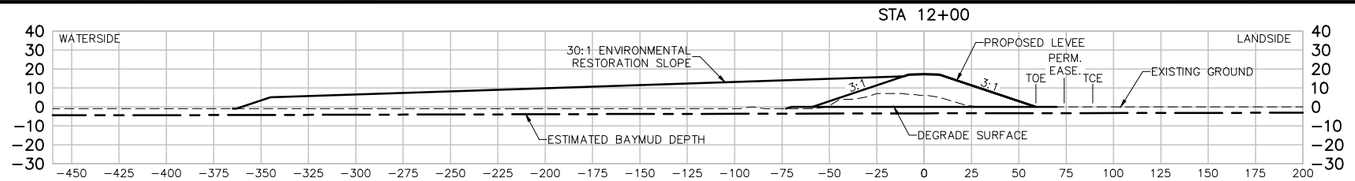


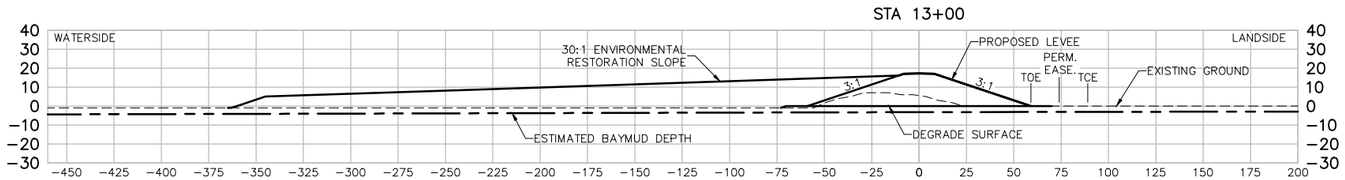

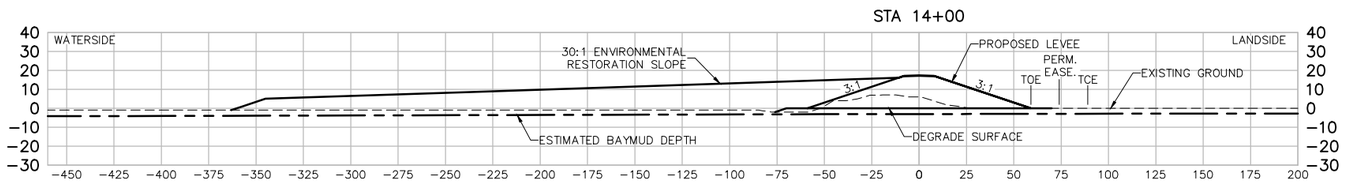

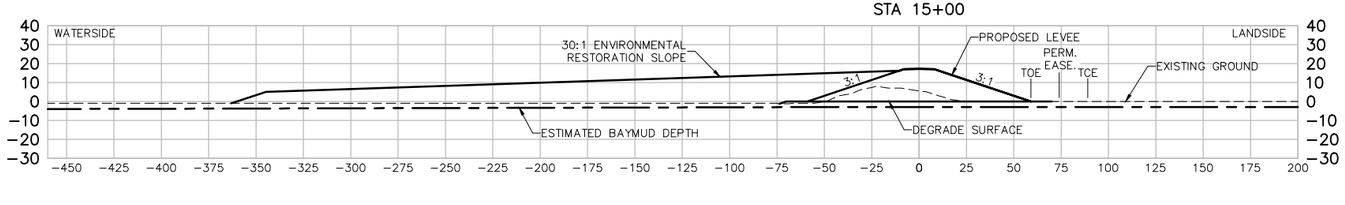

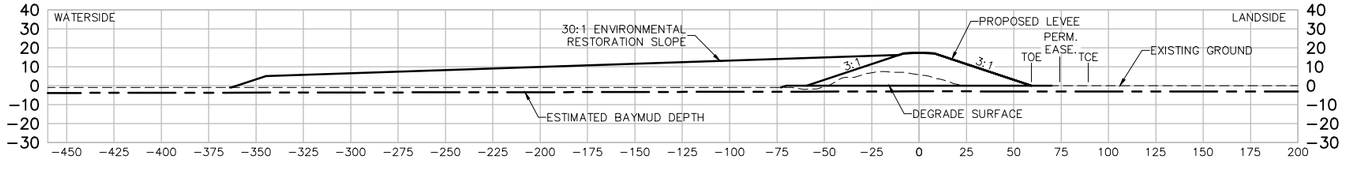

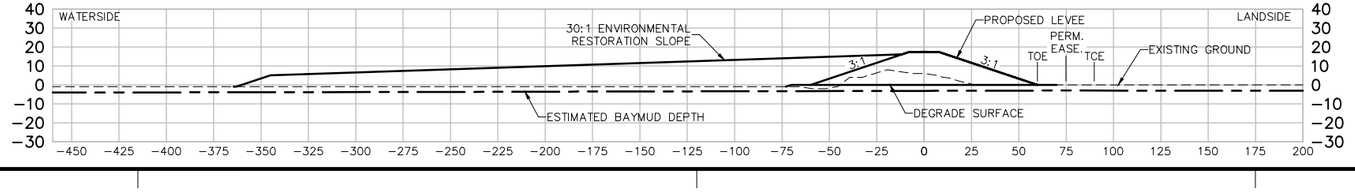

US Army Corps of Engineers
San Fransisco District

Approved
Date
Description
Appvd

Rev. XX
Date: 06/24/2014
Design file no: XXX
Drawing Code:
File name: C-21 Sections
Plot date:
Dwg scale:

Designed by: S. JIMENEZ
Spec No: XX
Dwn by: V. ROSSO
Reviewed by: XX
Submitted by: S. JIMENEZ

DEPARTMENT OF THE ARMY
CORPS OF ENGINEERS
SACRAMENTO, CALIFORNIA

2379 GATEWAY OAKS
SUITE 200
SACRAMENTO, CA 95899-4240


HDR Engineering, Inc.


SOUTH SAN FRANCISCO BAY SHORELINE
FLOOD RISK MANAGEMENT FEASIBILITY STUDY
SHORELINE LOCAL PREFERRED PLAN ALTERNATIVE
SECTIONS STA 12+00 TO STA 17+00


Sheet reference number:
C-23


UPDATE


Border Revised 09/2014, CEDITSENG

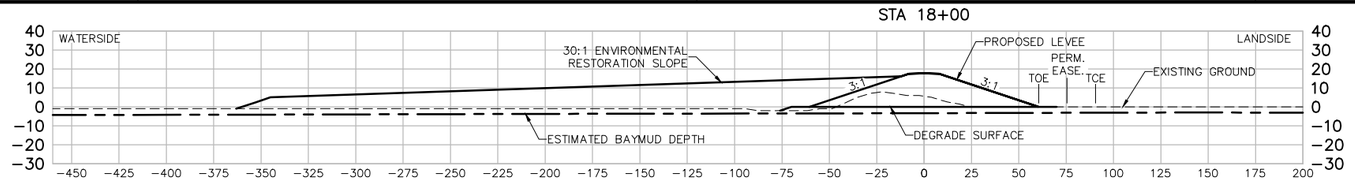


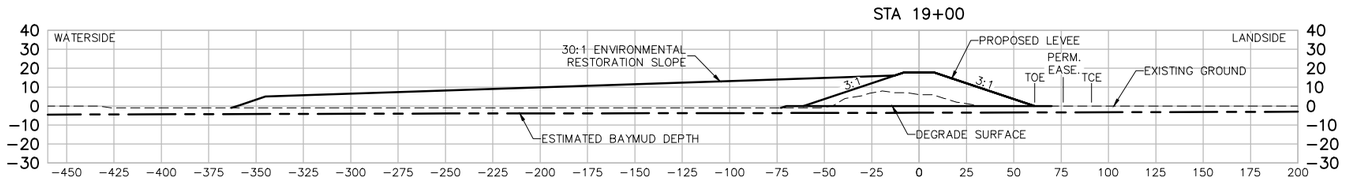

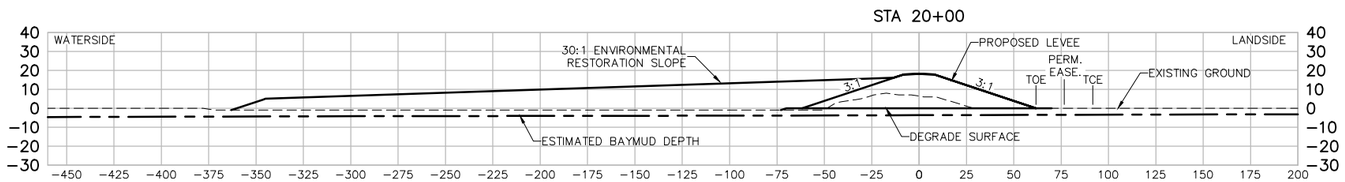

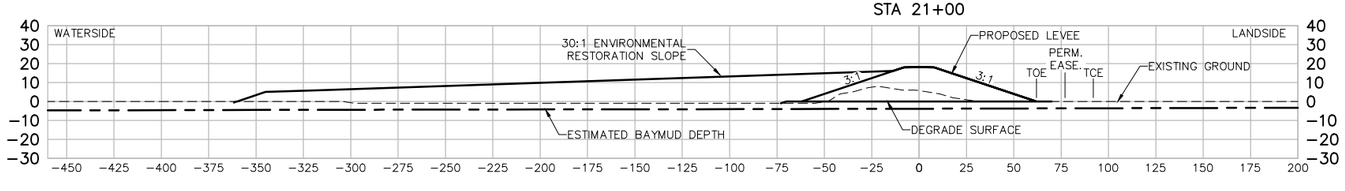

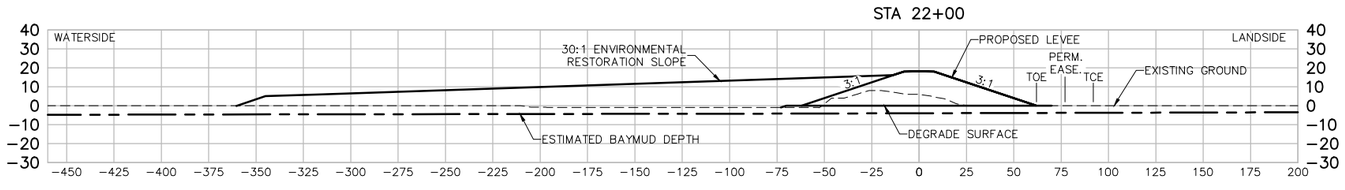

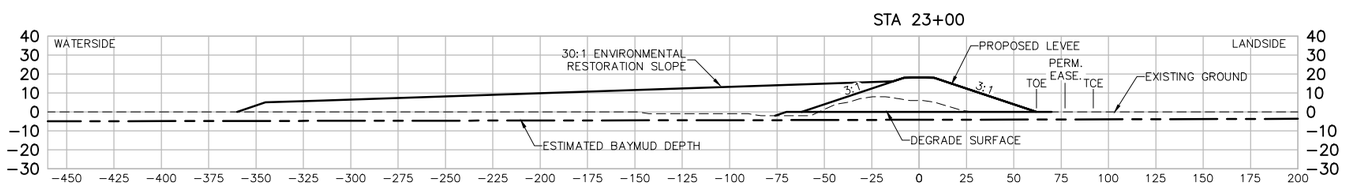

US Army Corps of Engineers
San Fransisco District

Approved
Date
Description
Rev.

Date: 06/24/2014
Design file no: XXX
Drawing Code:
File name: C-21 Sections
Plot date:
Dwg scale:

Designed by: S. JIMENEZ
Spec No: XX
Dwn by: V. ROSSO
Reviewed by: XX
Submitted by: S. JIMENEZ

DEPARTMENT OF THE ARMY
CORPS OF ENGINEERS
SACRAMENTO, CALIFORNIA

2379 GATEWAY OAKS
SUITE 200
SACRAMENTO, CA 95899-4240

HDR Engineering, Inc.


SOUTH SAN FRANCISCO BAY SHORELINE
FLOOD RISK MANAGEMENT FEASIBILITY STUDY
SHORELINE LOCAL PREFERRED PLAN ALTERNATIVE
SECTIONS STA 18+00 TO STA 23+00

Sheet reference number:
C-24


UPDATE

Border Revised 09/2014, CEDITSENG


STA 24+00

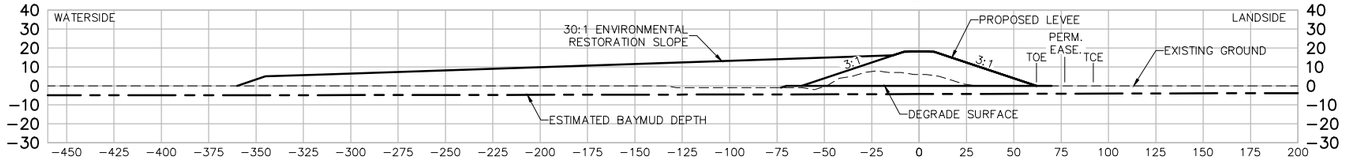


STA 25+00

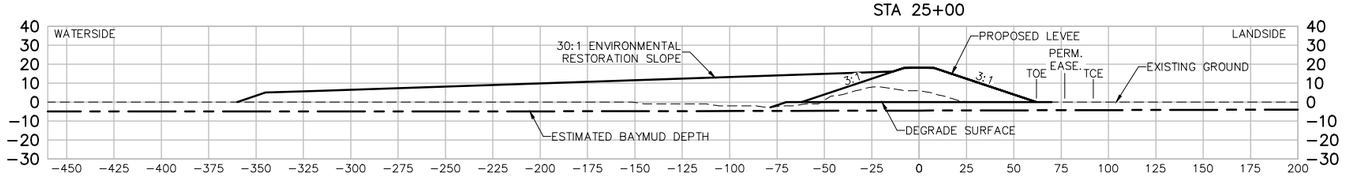


STA 26+00

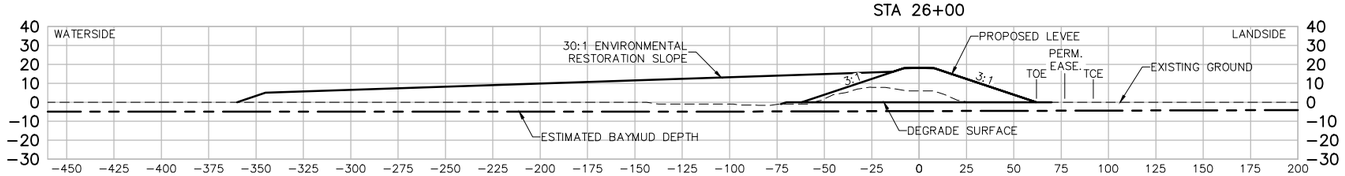


STA 27+00

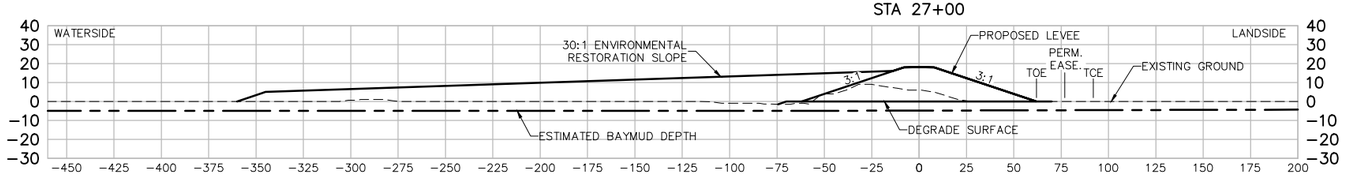

STA 28+00

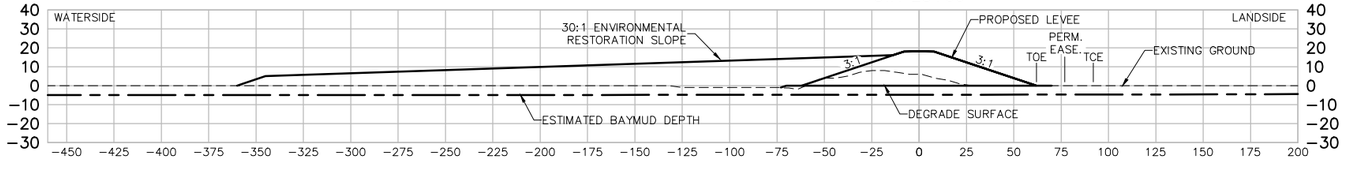

STA 29+00

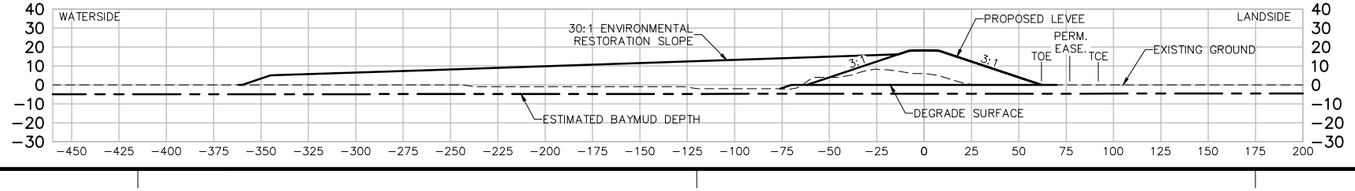

US Army Corps of Engineers
San Fransisco District

Approved
Date
Description
Appvd

Rev.
XX

Date:
06/24/2014

Design file no:
XXX

Drawing Code:

File name: C-21 Sections
Plot date:
Dwg scale:

Designed by:
S. JIMENEZ

Spec No:
XX

Dwn by:
V. ROSSO

Reviewed by:
XX

Submitted by:
S. JIMENEZ

DEPARTMENT OF THE ARMY
CORPS OF ENGINEERS
SACRAMENTO, CALIFORNIA

2379 GATEWAY OAKS
SUITE 200
SACRAMENTO, CA 95899-4240

HDR Engineering, Inc.


SOUTH SAN FRANCISCO BAY SHORELINE
FLOOD RISK MANAGEMENT FEASIBILITY STUDY
SHORELINE LOCAL PREFERRED PLAN ALTERNATIVE
SECTIONS STA 24+00 TO STA 29+00

Sheet reference number:
C-25


UPDATE

Border Revised 09/2014, CESPN/ENG


STA 30+00

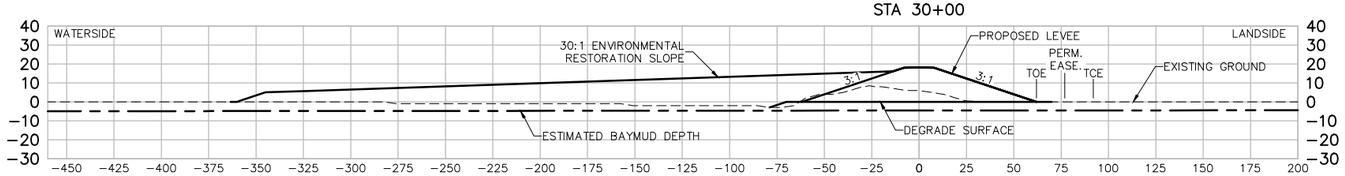


STA 31+00

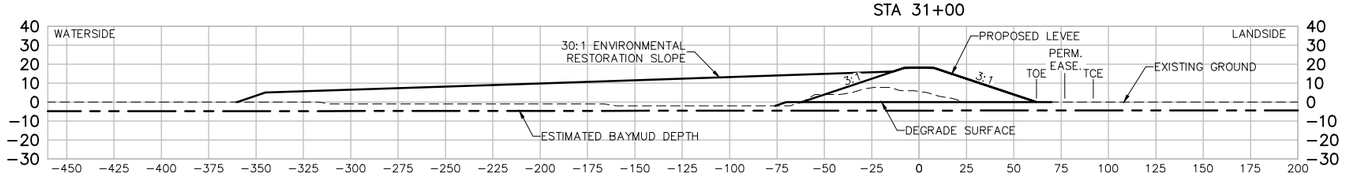


STA 32+00

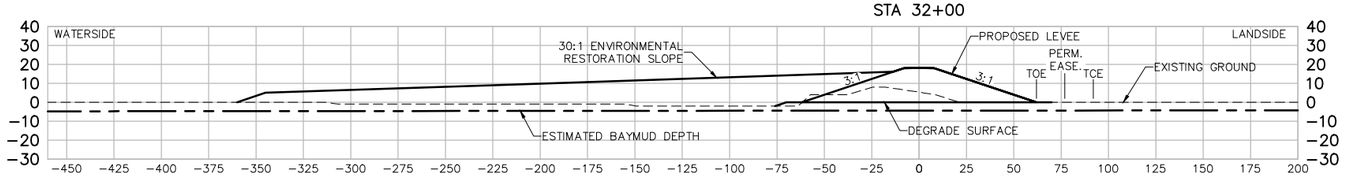


STA 33+00

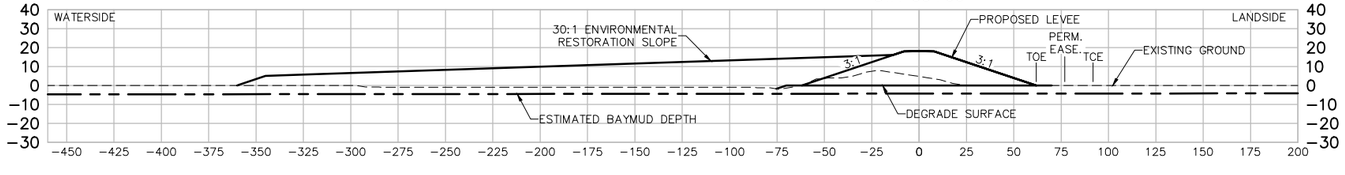

STA 34+00

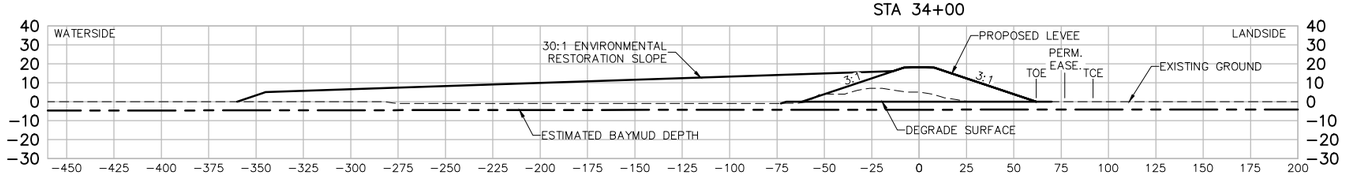

STA 35+00

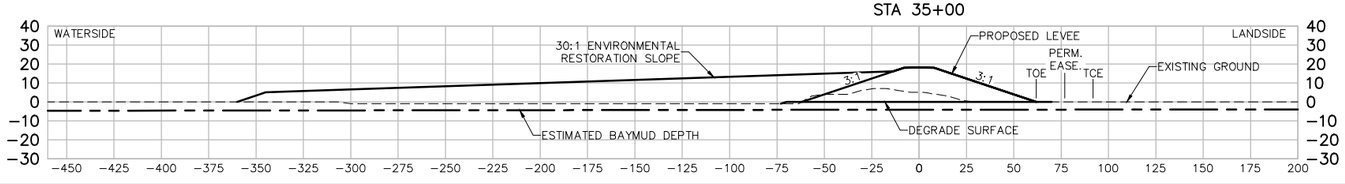

US Army Corps of Engineers
San Fransisco District

Approved
Date
Description
Rev.
XX

Date: 06/24/2014
Design file no: XXX
Drawing Code:
File name: C-21 Sections
Plot date:
Dwg scale:

Designed by: S. JIMENEZ
Spec No: XX
Dwn by: V. ROSSO
Reviewed by: XX
Submitted by: S. JIMENEZ

DEPARTMENT OF THE ARMY
CORPS OF ENGINEERS
SACRAMENTO, CALIFORNIA

2379 GATEWAY OAKS
SUITE 200
SACRAMENTO, CA 95899-4240

HDR Engineering, Inc.


SOUTH SAN FRANCISCO BAY SHORELINE
FLOOD RISK MANAGEMENT FEASIBILITY STUDY
SHORELINE LOCAL PREFERRED PLAN ALTERNATIVE
SECTIONS STA 30+00 TO STA 35+00

Sheet reference number:
C-26


UPDATE

Border Revised 09/2014, CEDITSEING


STA 36+00

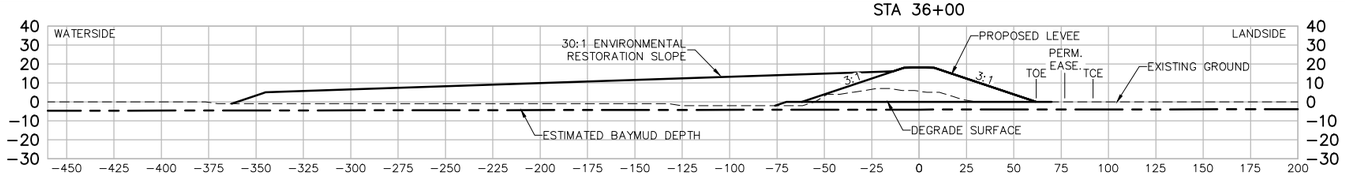


STA 37+00

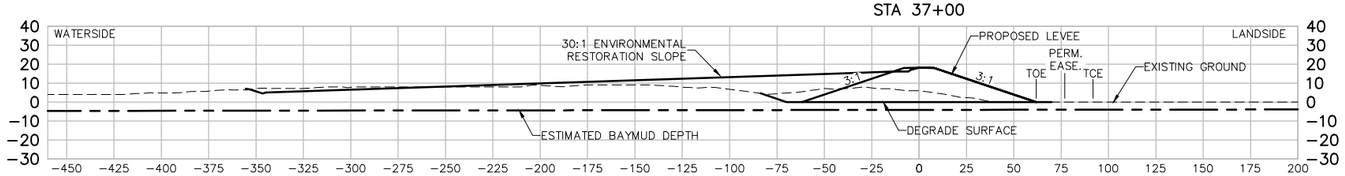


STA 38+00

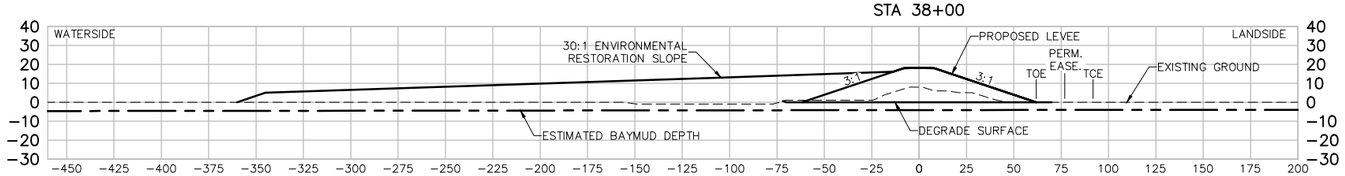


STA 39+00

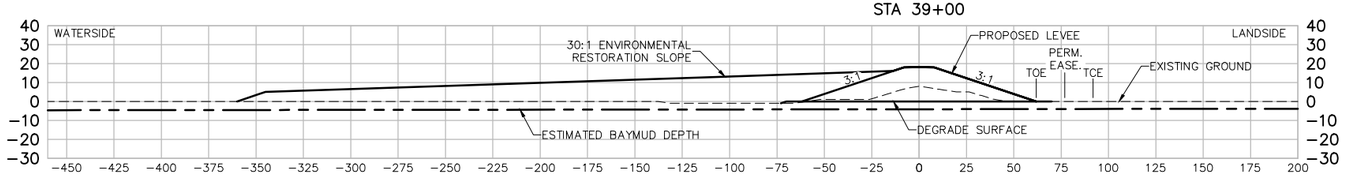

STA 40+00

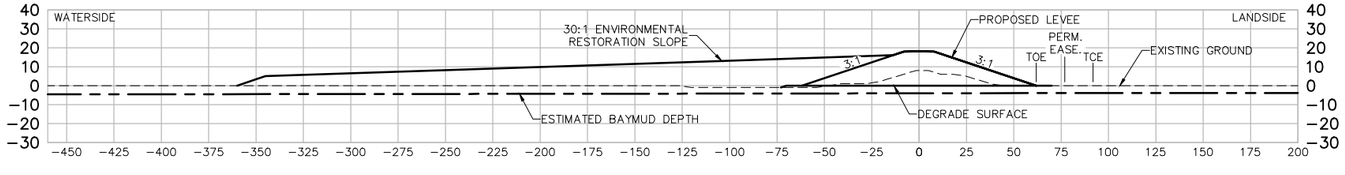

STA 41+00

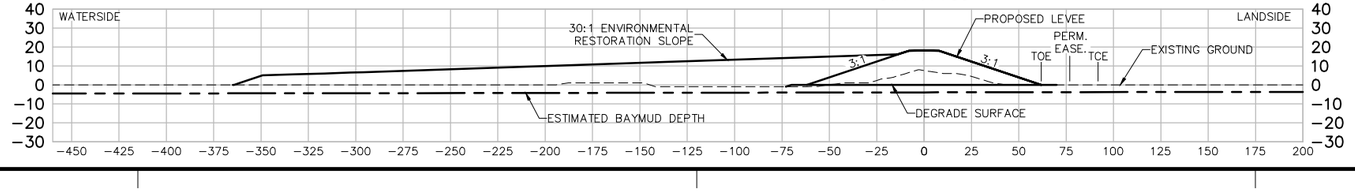

US Army Corps of Engineers
San Fransisco District

Approved
Date
Description
Appvd

Rev.
XX

Date:
06/24/2014

Design file no:
XXX

Spec No:
XX

Drawing Code:

File name: C-21 Sections
Plot date:
Dwg scale:

Designed by:
S. JIMENEZ

Dwn by:
V. ROSSO

Reviewed by:
XX

Submitted by:
S. JIMENEZ

DEPARTMENT OF THE ARMY
CORPS OF ENGINEERS
SACRAMENTO, CALIFORNIA

2379 GATEWAY OAKS
SUITE 200
SACRAMENTO, CA 95899-4240


HDR Engineering, Inc.


SOUTH SAN FRANCISCO BAY SHORELINE
FLOOD RISK MANAGEMENT FEASIBILITY STUDY
SHORELINE LOCAL PREFERRED PLAN ALTERNATIVE
SECTIONS STA 36+00 TO STA 41+00


Sheet reference number:
C-27


UPDATE


Border Revised 09/2014, CEDITSENG

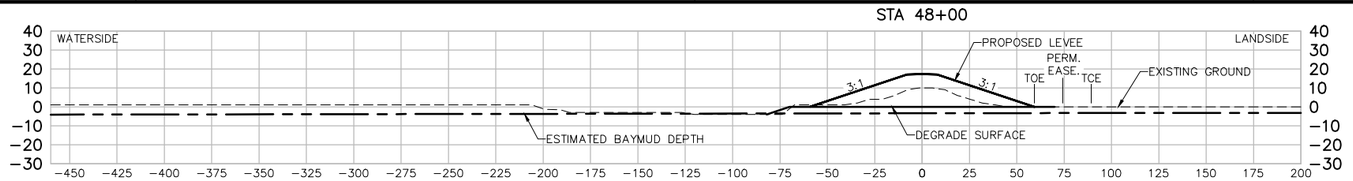


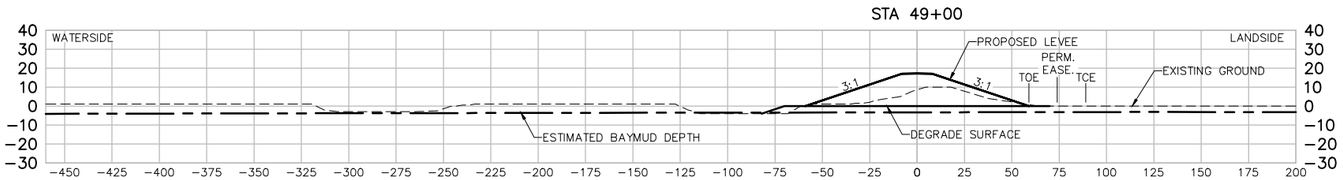

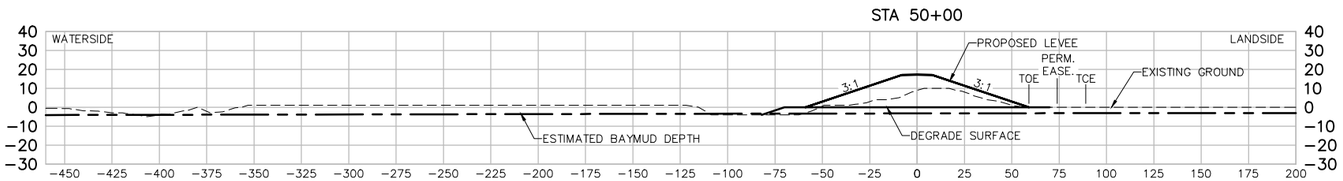

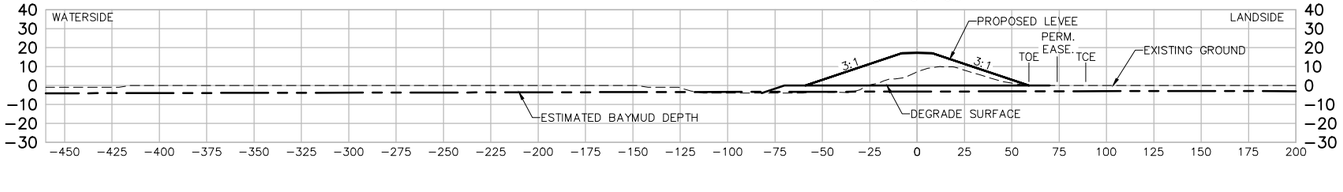

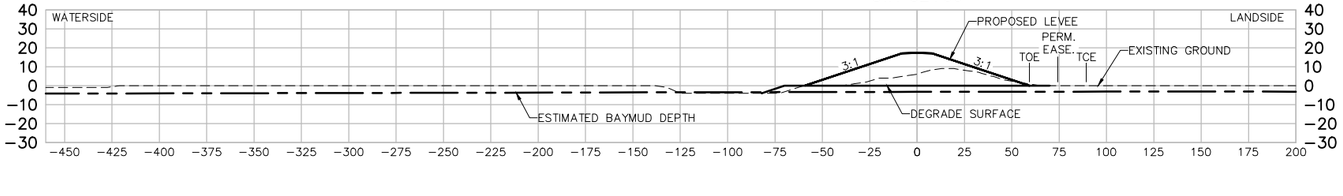

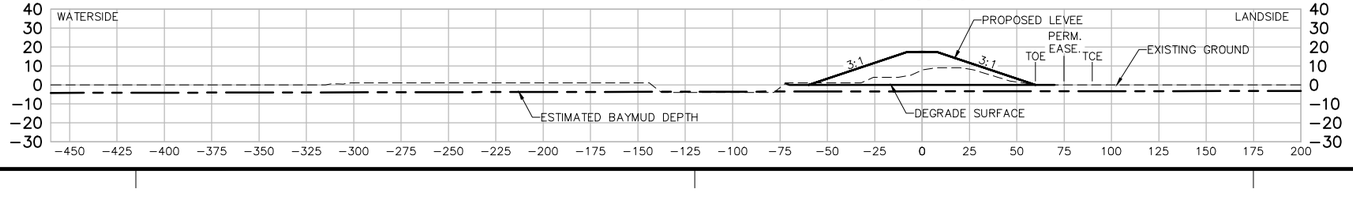

US Army Corps of Engineers
San Fransisco District

Approved
Date
Description

Rev.
XX

Date:
06/24/2014

Design file no:
XXX

Drawing Code:

File name: C-21 Sections
Plot date:
Dwg scale:

Designed by:
S. JIMENEZ

Spec No:
XX

Dwn by:
V. ROSSO

Reviewed by:
XX

Submitted by:
S. JIMENEZ

DEPARTMENT OF THE ARMY
CORPS OF ENGINEERS
SACRAMENTO, CALIFORNIA

2379 GATEWAY OAKS
SUITE 200
SACRAMENTO, CA 95899-4240


HDR Engineering, Inc.


SOUTH SAN FRANCISCO BAY SHORELINE
FLOOD RISK MANAGEMENT FEASIBILITY STUDY
SHORELINE LOCAL PREFERRED PLAN ALTERNATIVE
SECTIONS STA 48+00 TO STA 53+00


Sheet reference number:
C-29


UPDATE


Border Revised 09/2014, CEDITSEING

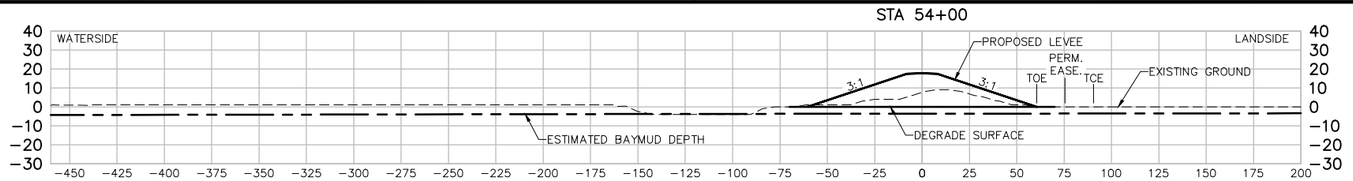


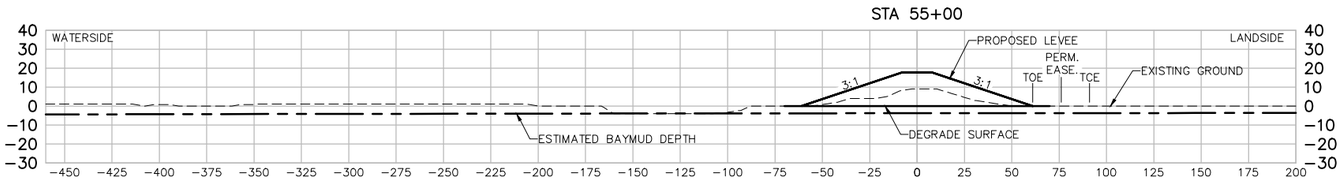

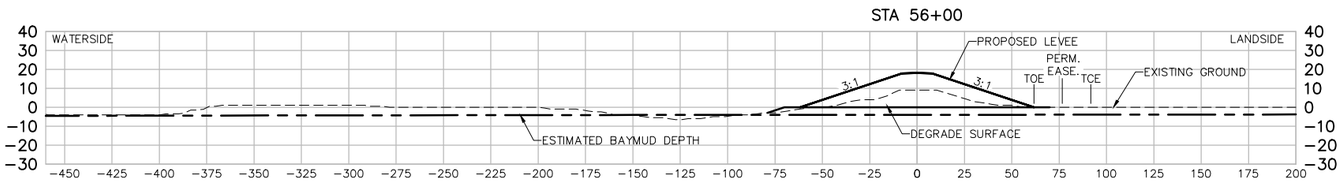

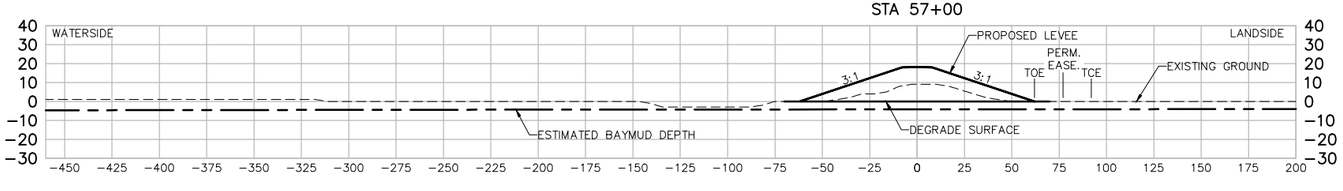

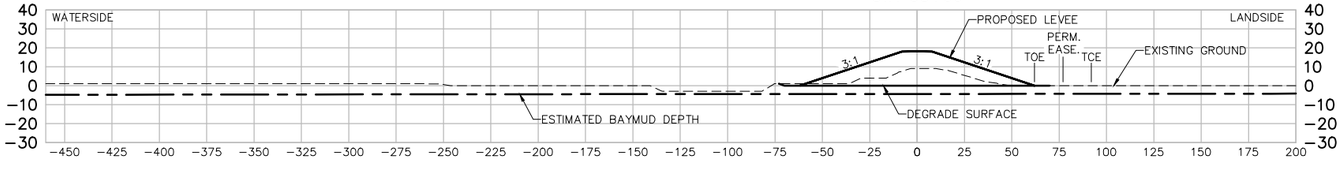

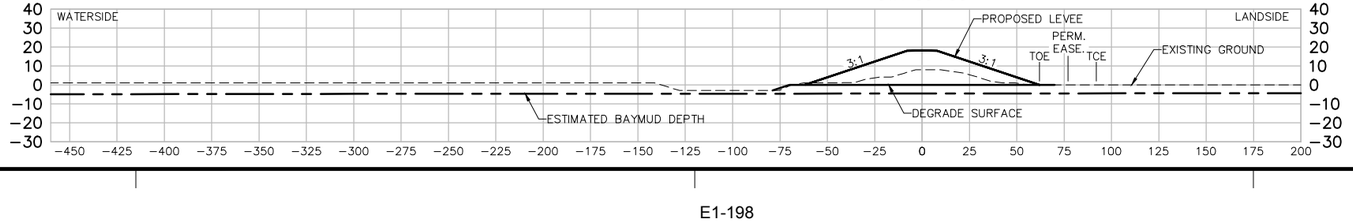

US Army Corps of Engineers
San Fransisco District

Approved
Date
Description
Appvd

Rev.
XX

Date:
06/24/2014

Design file no:
XXX

Drawing Code:

File name: C-21 Sections
Plot date:
Dwg scale:

Designed by:
S. JIMENEZ

Spec No:
XX

Dwn by:
V. ROSSO

Reviewed by:
XX

Submitted by:
S. JIMENEZ

DEPARTMENT OF THE ARMY
CORPS OF ENGINEERS
SACRAMENTO, CALIFORNIA

2379 GATEWAY OAKS
SUITE 200
SACRAMENTO, CA 95899-4240


HDR Engineering, Inc.


SOUTH SAN FRANCISCO BAY SHORELINE
FLOOD RISK MANAGEMENT FEASIBILITY STUDY
SHORELINE LOCAL PREFERRED PLAN ALTERNATIVE
SECTIONS STA 54+00 TO STA 59+00


Sheet reference number:
C-30


UPDATE


Border Revised 09/2014, CEDITSENG

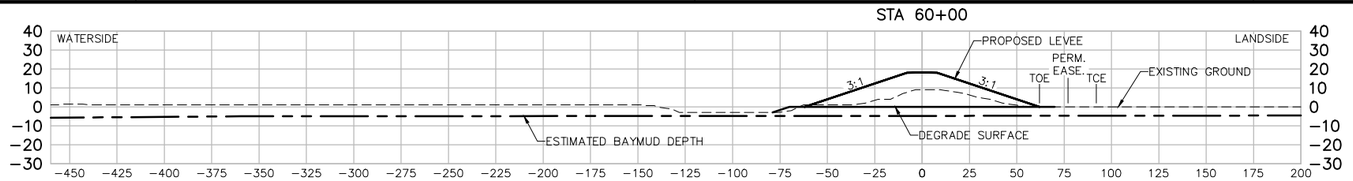


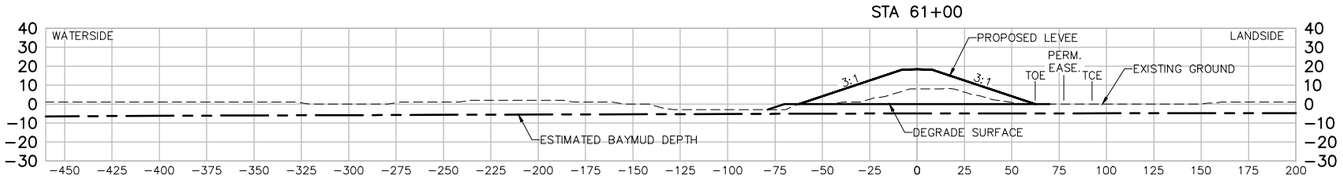

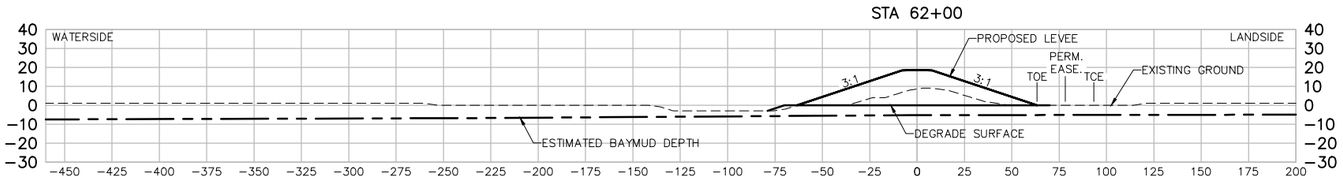

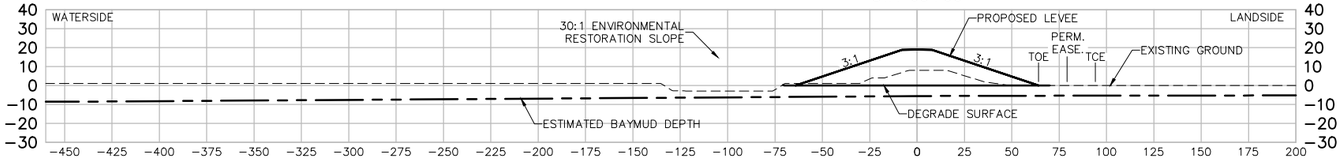

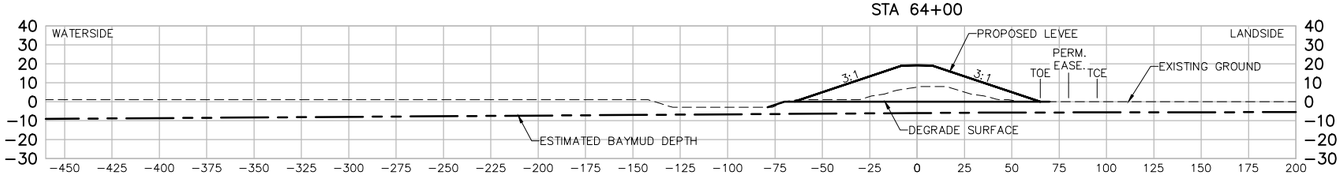

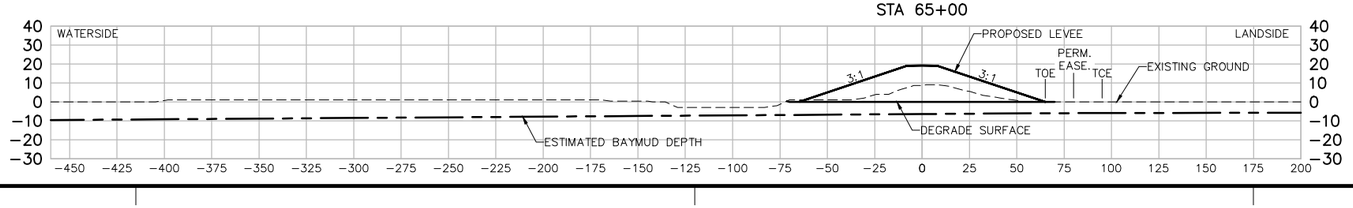

US Army Corps of Engineers
San Fransisco District

Approved
Date
Description
Symbol

Rev.
XX

Date:
06/24/2014

Design file no:
XXX

Drawing Code:

File name: C-21 Sections
Plot date:
Dwg scale:

Designed by:
S. JIMENEZ

Spec No:
XX

Dwn by:
V. ROSSO

Reviewed by:
XX

Submitted by:
S. JIMENEZ

DEPARTMENT OF THE ARMY
CORPS OF ENGINEERS
SACRAMENTO, CALIFORNIA

2379 GATEWAY OAKS
SUITE 200
SACRAMENTO, CA 95899-4240


HDR
HDR Engineering, Inc.


SOUTH SAN FRANCISCO BAY SHORELINE
FLOOD RISK MANAGEMENT FEASIBILITY STUDY
SHORELINE LOCAL PREFERRED PLAN ALTERNATIVE
SECTIONS STA 60+00 TO STA 65+00


Sheet reference number:
C-31


UPDATE


Border Revised 09/2014, CEDITSEING

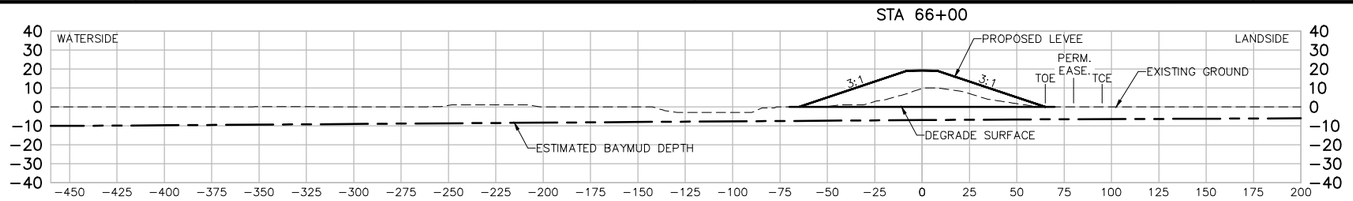


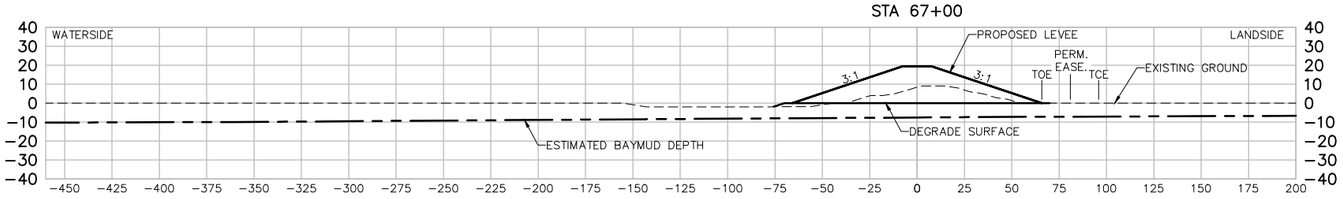

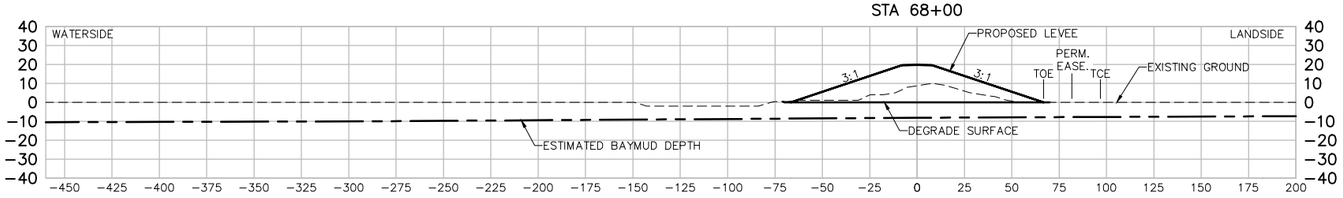

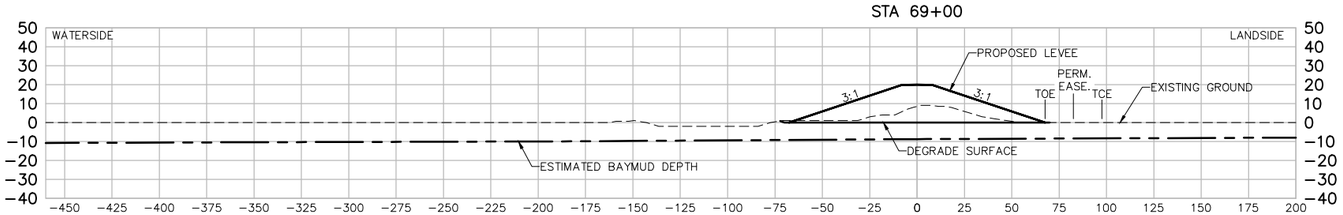

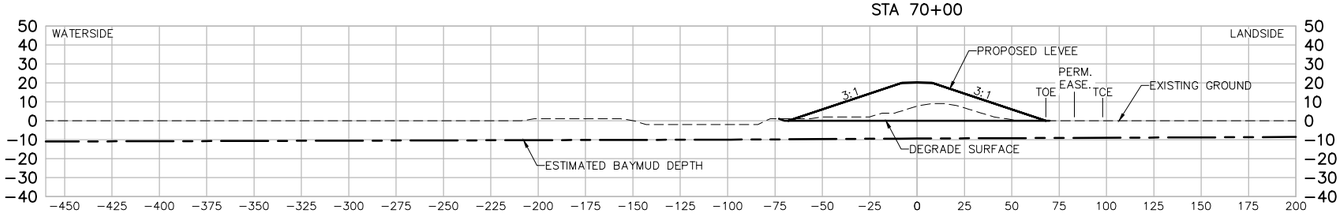

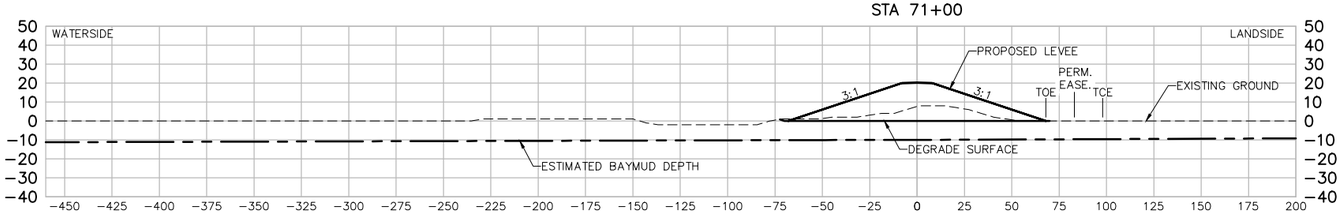

US Army Corps of Engineers
San Fransisco District

Approved
Date
Description
Appvd

Rev.
XX

Date:
06/24/2014

Design file no:
XXX

Drawing Code:

File name: C-21 Sections
Plot date:
Dwg scale:

Designed by:
S. JIMENEZ

Spec No:
XX

Drawn by:
V. ROSSO

Reviewed by:
XX

Submitted by:
S. JIMENEZ

DEPARTMENT OF THE ARMY
CORPS OF ENGINEERS
SACRAMENTO, CALIFORNIA

2379 GATEWAY OAKS
SUITE 200
SACRAMENTO, CA 95899-4240


HDR Engineering, Inc.


SOUTH SAN FRANCISCO BAY SHORELINE
FLOOD RISK MANAGEMENT FEASIBILITY STUDY
SHORELINE LOCAL PREFERRED PLAN ALTERNATIVE
SECTIONS STA 66+00 TO STA 71+00


Sheet reference number:
C-32


UPDATE


Border Revised 09/30/14, CESPN/ENG

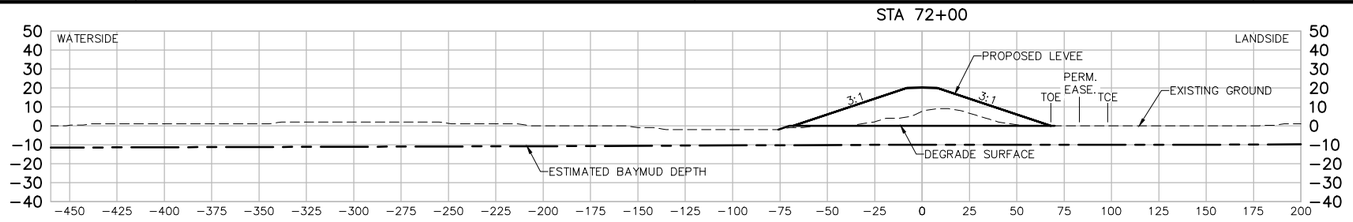


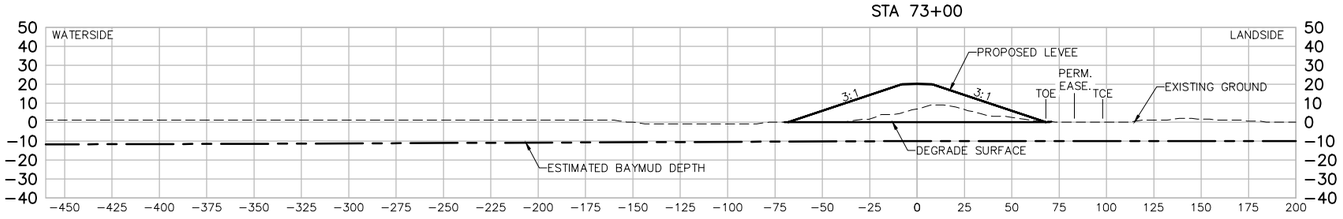

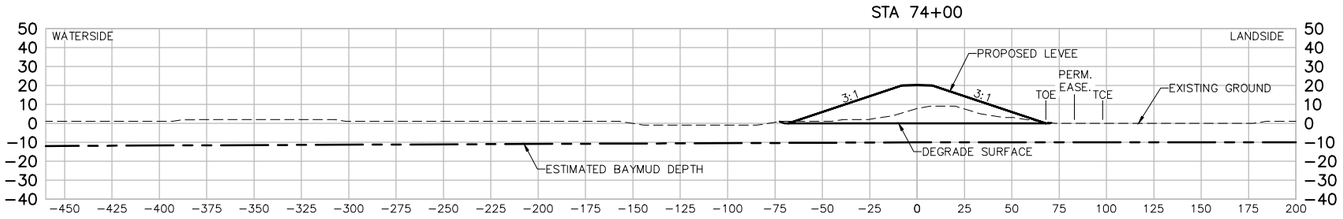

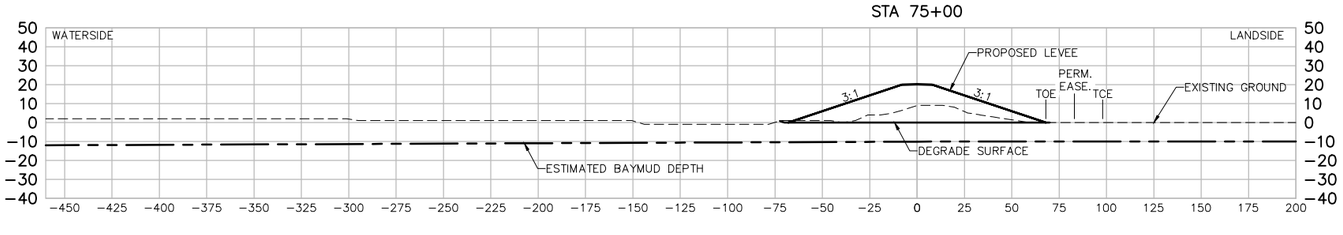

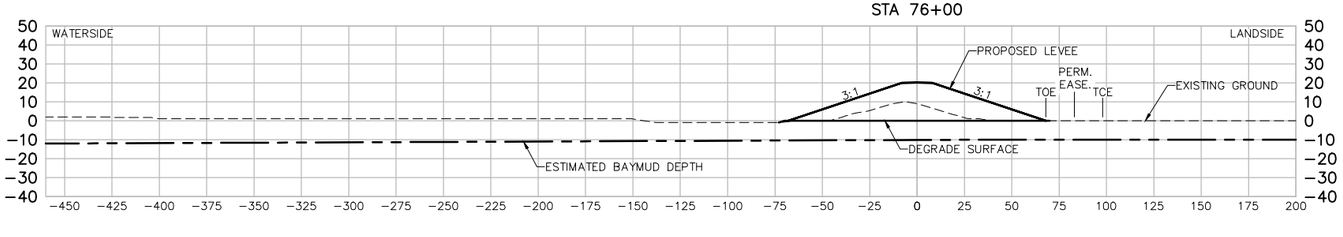

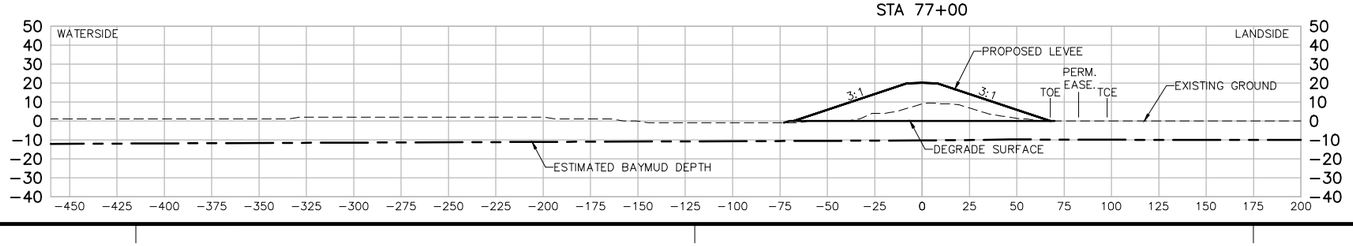

US Army Corps of Engineers
San Fransisco District

Approved
Date
Description
Rev.

Date: 06/24/2014
Design file no: XXX
Drawing Code:
File name: C-21 Sections
Plot date:
Dwg scale:

Designed by: S. JIMENEZ
Spec No: XX
Dwn by: V. ROSSO
Reviewed by: XX
Submitted by: S. JIMENEZ

DEPARTMENT OF THE ARMY
CORPS OF ENGINEERS
SACRAMENTO, CALIFORNIA

2379 GATEWAY OAKS
SUITE 200
SACRAMENTO, CA 95899-4240


HDR Engineering, Inc.


SOUTH SAN FRANCISCO BAY SHORELINE
FLOOD RISK MANAGEMENT FEASIBILITY STUDY
SHORELINE LOCAL PREFERRED PLAN ALTERNATIVE
SECTIONS STA 72+00 TO STA 77+00


Sheet reference number:
C-33


UPDATE


Border Revised 09/2014, CEDITSEING

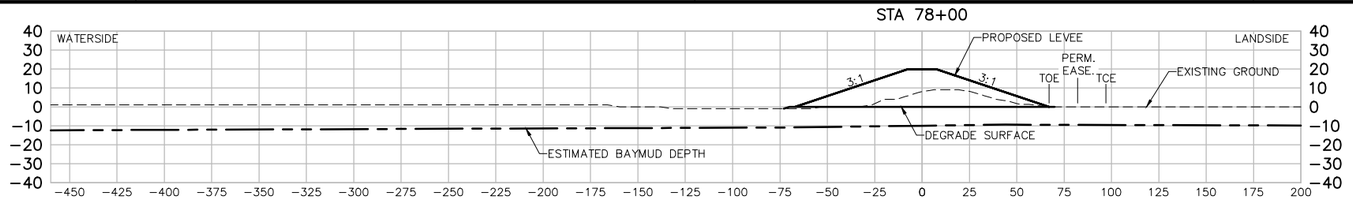


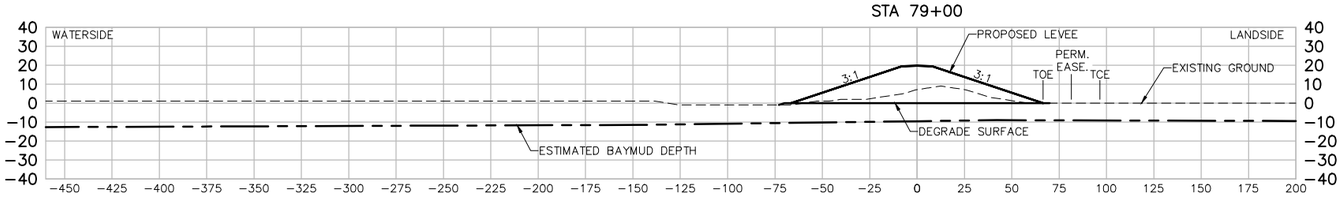

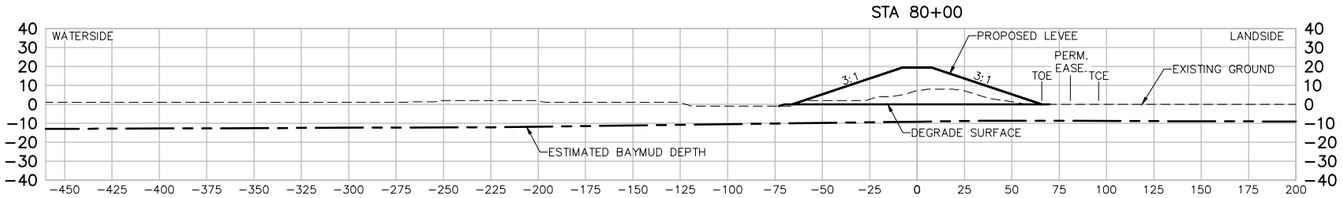

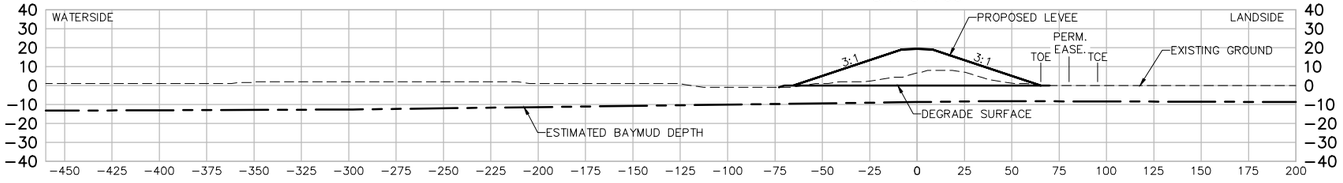

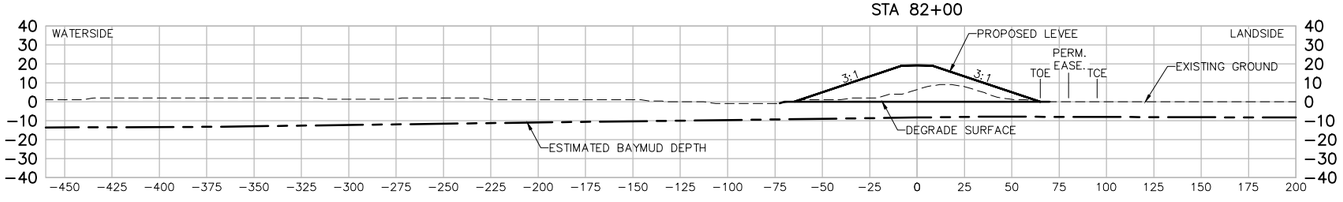

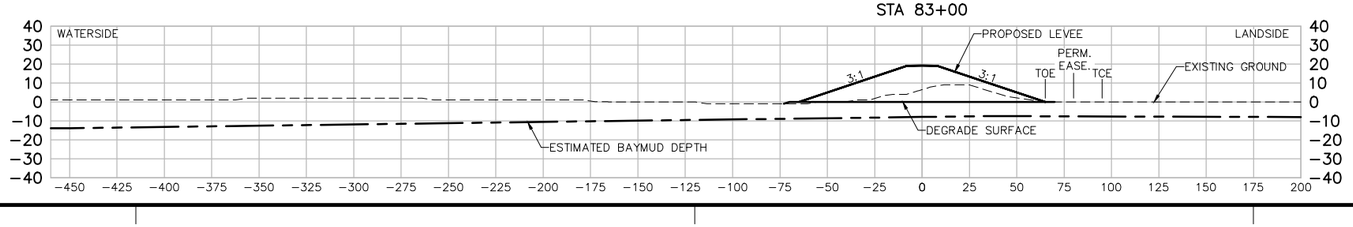

US Army Corps of Engineers
San Fransisco District

Approved
Date
Description
Symbol

Rev: XX
Date: 06/24/2014
Design file no: XXX
Drawing Code:
File name: C-21 Sections
Plot date:
Dwg scale:

Designed by: S. JIMENEZ
Spec No: XX
Dwn by: V. ROSSO
Reviewed by: XX
Submitted by: S. JIMENEZ

DEPARTMENT OF THE ARMY
CORPS OF ENGINEERS
SACRAMENTO, CALIFORNIA

HDR Engineering, Inc.
2379 GATEWAY OAKS
SUITE 200
SACRAMENTO, CA 95899-4240


SOUTH SAN FRANCISCO BAY SHORELINE
FLOOD RISK MANAGEMENT FEASIBILITY STUDY
SHORELINE LOCAL PREFERRED PLAN ALTERNATIVE
SECTIONS STA 78+00 TO STA 83+00

Sheet reference number:
C-34


UPDATE

Border Revised 09/2014, CEDITSEING


STA 84+00

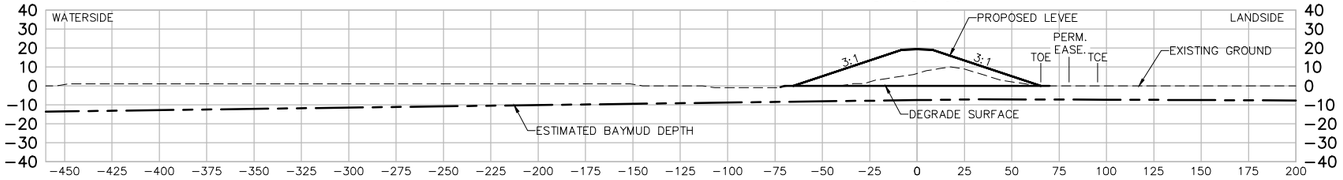


STA 85+00

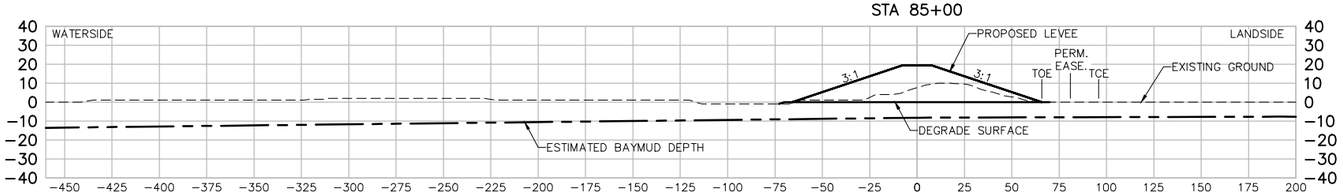


STA 86+00

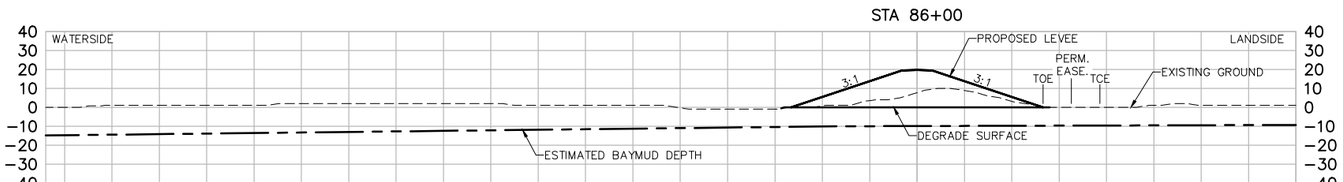


STA 87+00

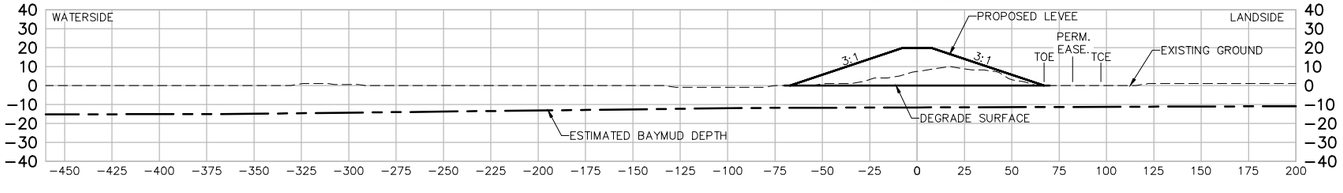

STA 88+00

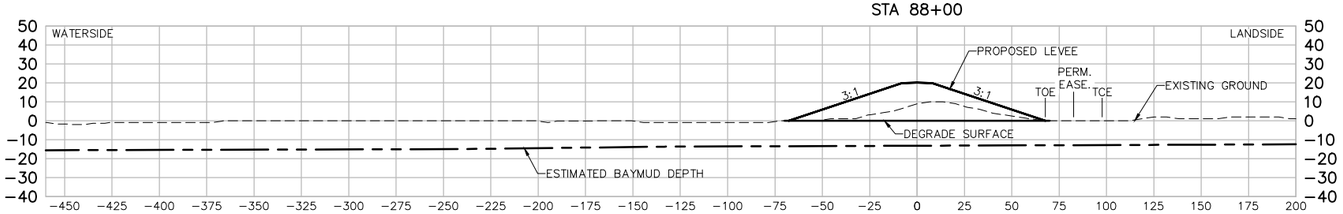

STA 89+00

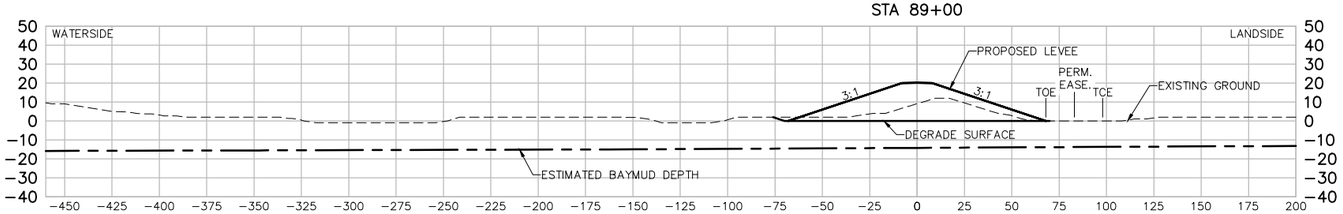

US Army Corps of Engineers
San Fransisco District

Approved
Date
Description
Project

Rev. XX
Date: 06/24/2014
Design File no: XXX
Drawing Code:
File name: C-21 Sections
Plot date:
Dwg scale:

Designed by: S. JIMENEZ
Spec No: XX
Dwn by: V. ROSSO
Reviewed by: XX
Submitted by: S. JIMENEZ

DEPARTMENT OF THE ARMY
CORPS OF ENGINEERS
SACRAMENTO, CALIFORNIA

2379 GATEWAY OAKS
SUITE 200
SACRAMENTO, CA 95899-4240


HDR Engineering, Inc.


SOUTH SAN FRANCISCO BAY SHORELINE
FLOOD RISK MANAGEMENT FEASIBILITY STUDY
SHORELINE LOCAL PREFERRED PLAN ALTERNATIVE
SECTIONS STA 84+00 TO STA 89+00


Sheet reference number:
C-35


UPDATE


Border Revised 09/30/14, CEDITSENG

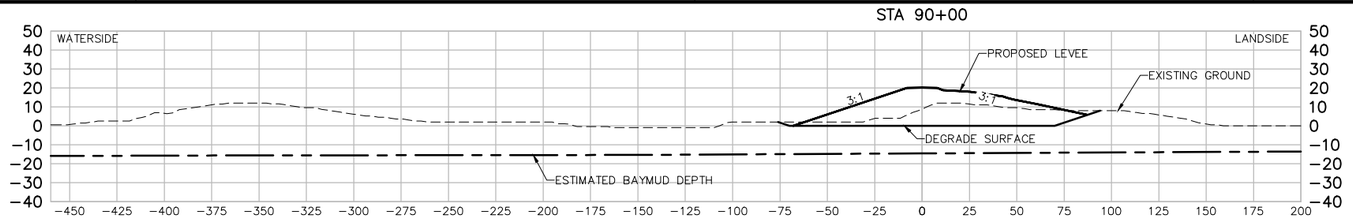


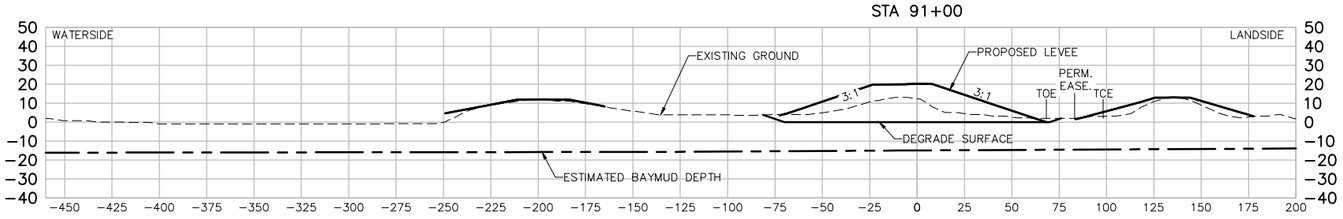

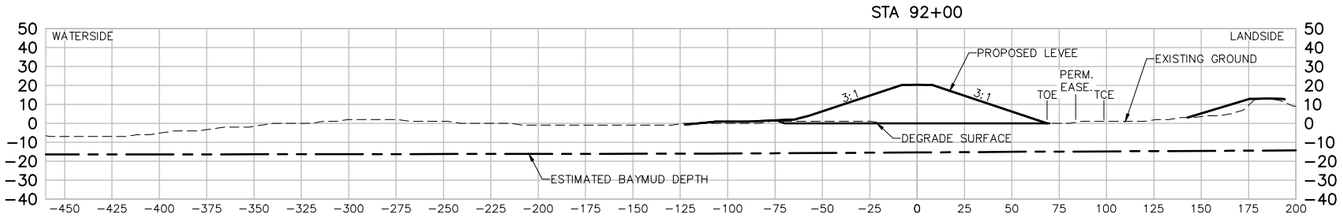

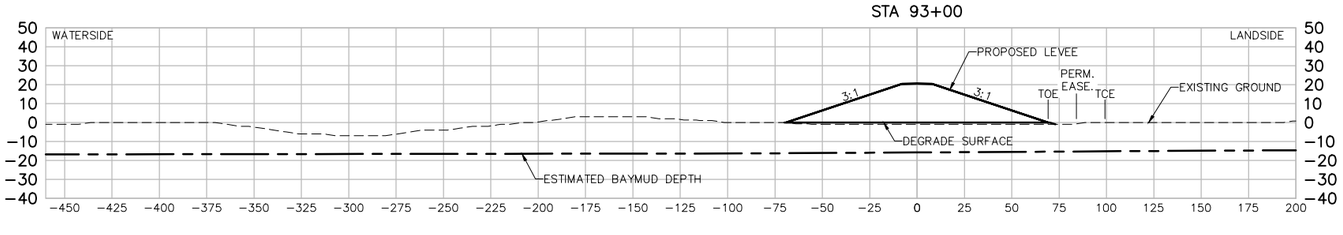

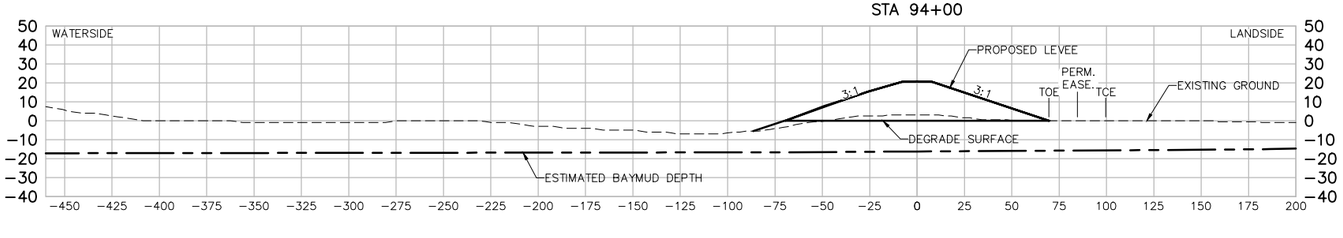

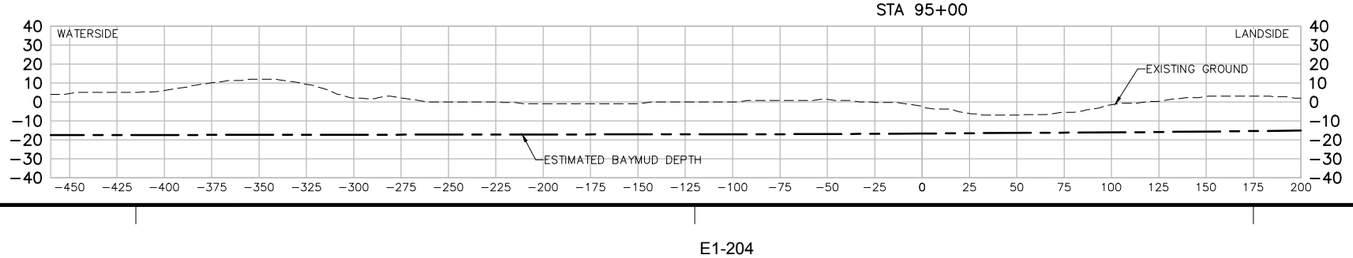

US Army Corps of Engineers
San Fransisco District

Approved
Date
Description
Symbol

Rev.
XX

Date:
06/24/2014

Design file no:
XXX

Drawing Code:

File name: C-21 Sections
Plot date:
Dwg scale:

Designed by:
S. JIMENEZ

Spec No:
XX

Dwn by:
V. ROSSO

Reviewed by:
XX

Submitted by:
S. JIMENEZ

DEPARTMENT OF THE ARMY
CORPS OF ENGINEERS
SACRAMENTO, CALIFORNIA

2379 GATEWAY OAKS
SUITE 200
SACRAMENTO, CA 95899-4240

HDR Engineering, Inc.


SOUTH SAN FRANCISCO BAY SHORELINE
FLOOD RISK MANAGEMENT FEASIBILITY STUDY
SHORELINE LOCAL PREFERRED PLAN ALTERNATIVE
SECTIONS STA 90+00 TO STA 95+00

Sheet reference number:
C-36


UPDATE

Border Revised 09/30/14, CEDITSEING


STA 96+00

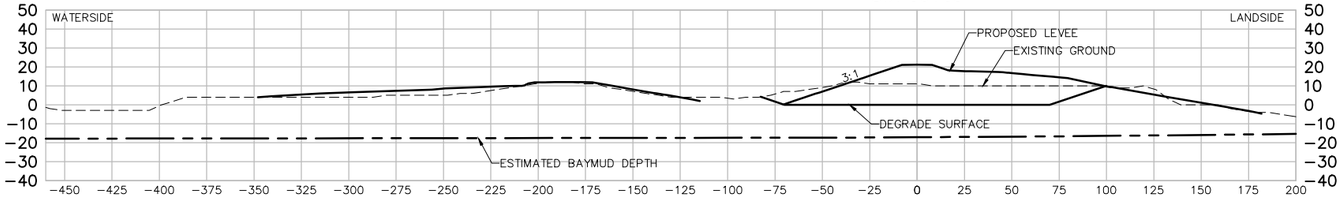


STA 97+00

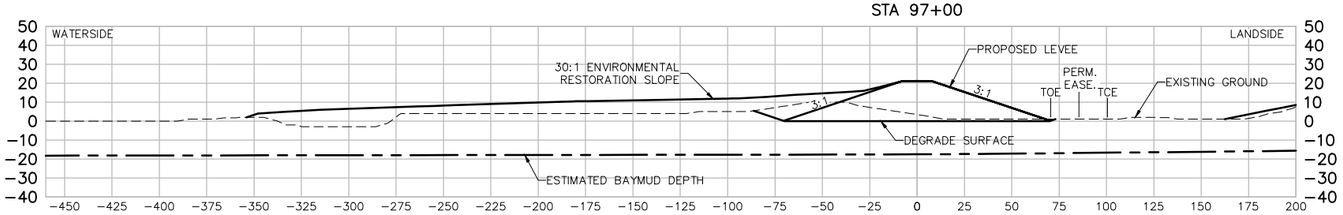


STA 98+00

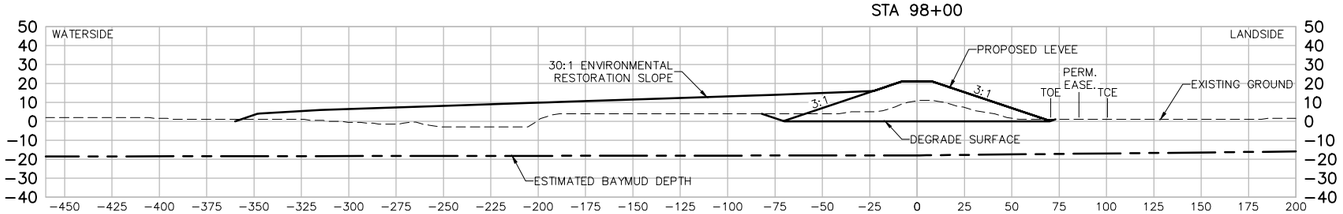


STA 99+00

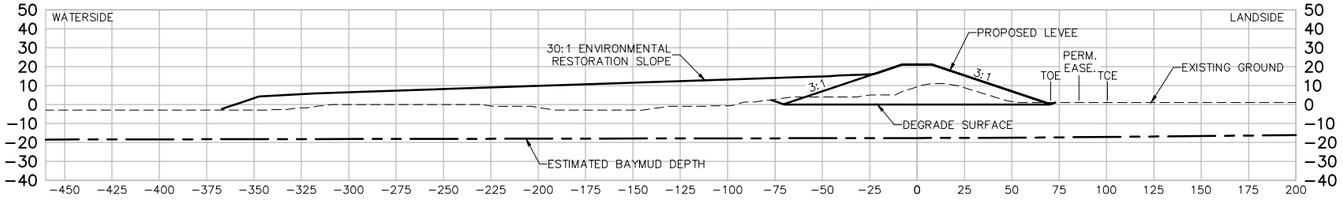

STA 100+00

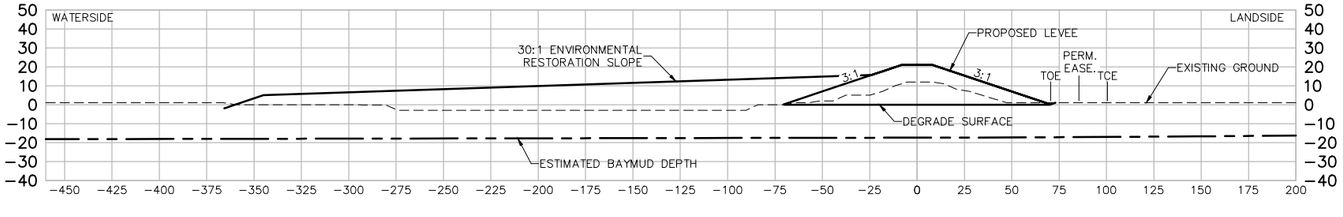

STA 101+00

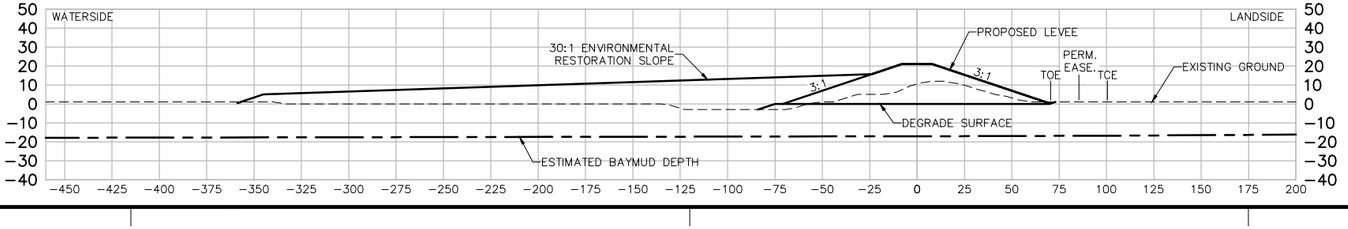

US Army Corps of Engineers
San Fransisco District

Approved / Date / Description / Symbol

Rev. XX
Date: 06/24/2014
Design file no: XXX
Drawing Code:
File name: C-21 Sections
Plot date:
Dwg scale:
Designed by: S. JIMENEZ
Spec No: XX
Dwn by: V. ROSSO
Reviewed by: XX
Submitted by: S. JIMENEZ

DEPARTMENT OF THE ARMY
CORPS OF ENGINEERS
SACRAMENTO, CALIFORNIA

2379 GATEWAY OAKS
SUITE 200
SACRAMENTO, CA 95899-4240

HDR Engineering, Inc.


SOUTH SAN FRANCISCO BAY SHORELINE
FLOOD RISK MANAGEMENT FEASIBILITY STUDY
SHORELINE LOCAL PREFERRED PLAN ALTERNATIVE
SECTIONS STA 96+00 TO STA 101+00

Sheet reference number:
C-37


UPDATE

Border Revised 09/2014, CEDITSEING


STA 102+00

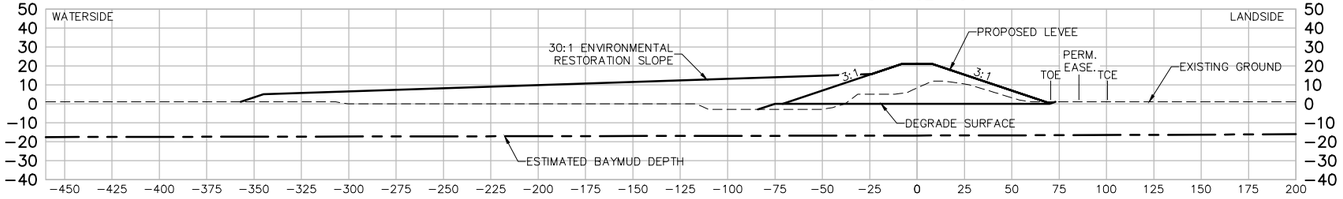


STA 103+00

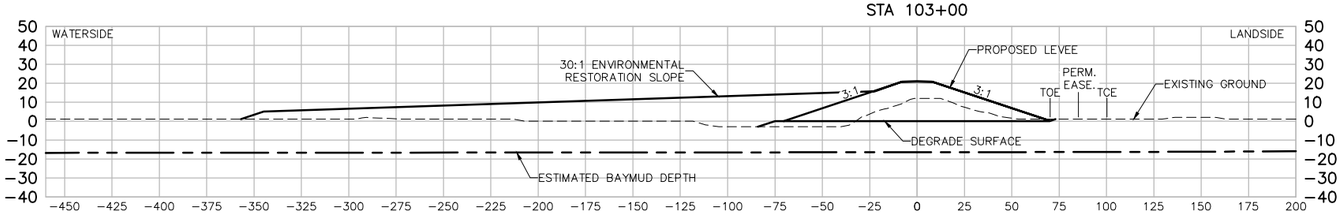


STA 104+00

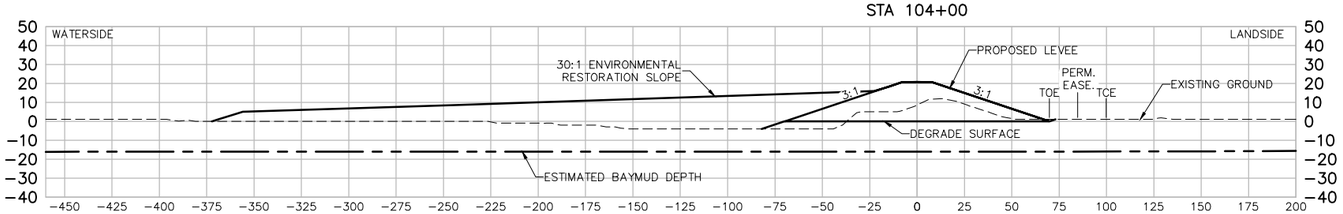


STA 105+00

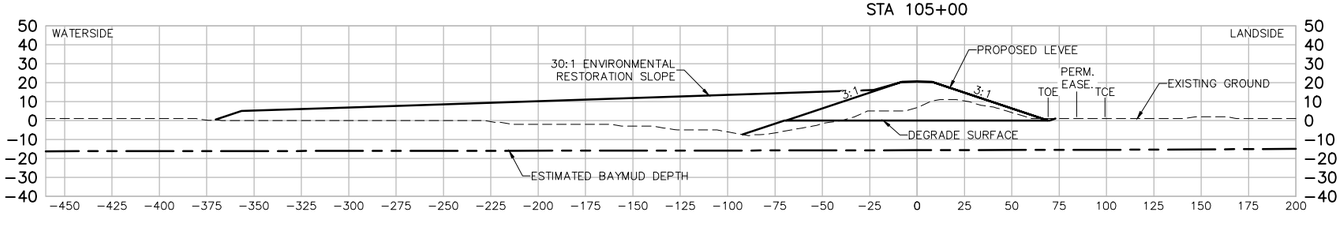

STA 106+00

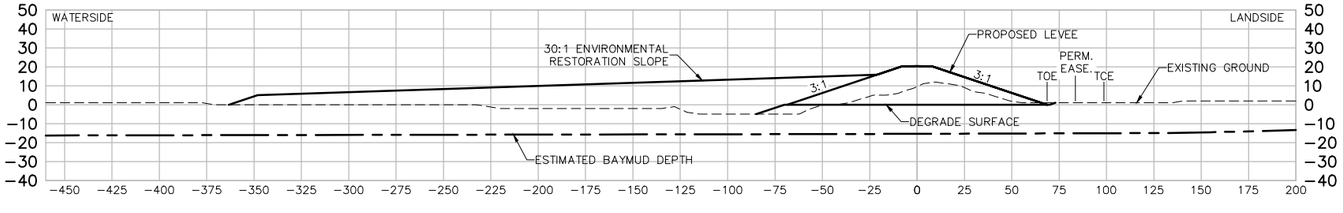

STA 107+00

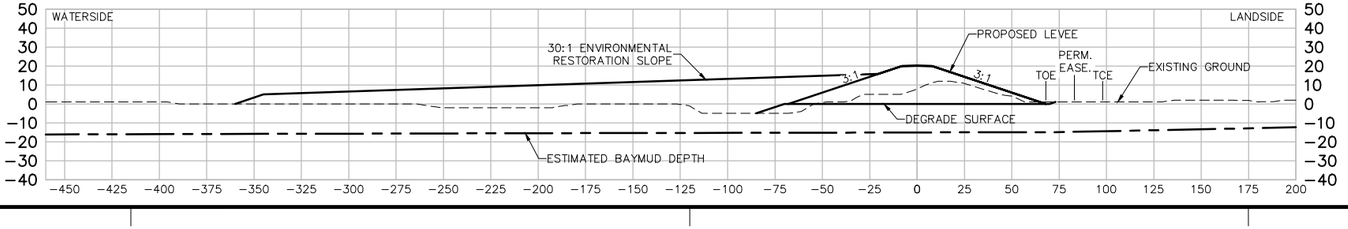

US Army Corps of Engineers
San Fransisco District

Approved
Date
Description
Drawn

Rev. XX
Date: 06/24/2014
Design file no: XXX
Drawing Code:
File name: C-21 Sections
Plot date:
Dwg scale:

Designed by: S. JIMENEZ
Spec No: XX
Dwn by: V. ROSSO
Reviewed by: XX
Submitted by: S. JIMENEZ

DEPARTMENT OF THE ARMY
CORPS OF ENGINEERS
SACRAMENTO, CALIFORNIA

2379 GATEWAY OAKS
SUITE 200
SACRAMENTO, CA 95899-4240

HDR Engineering, Inc.


SOUTH SAN FRANCISCO BAY SHORELINE
FLOOD RISK MANAGEMENT FEASIBILITY STUDY
SHORELINE LOCAL PREFERRED PLAN ALTERNATIVE
SECTIONS STA 102+00 TO STA 107+00

Sheet reference number:
C-38


UPDATE

Border Revised 09/30/14, CEDSTREENG


STA 108+00

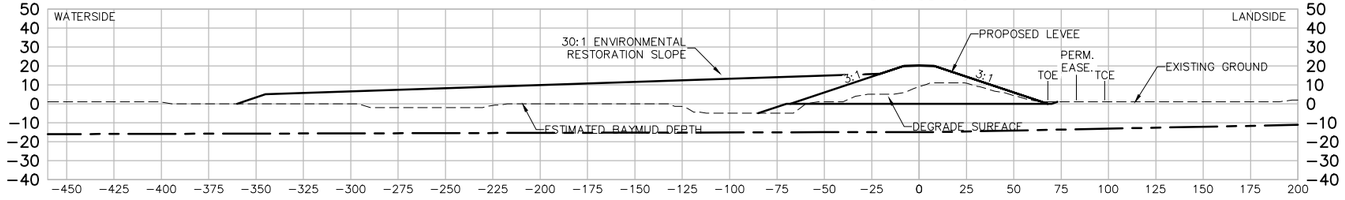


STA 109+00

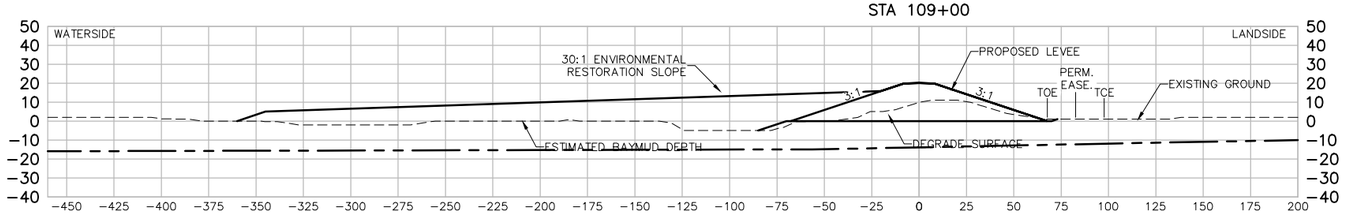


STA 110+00

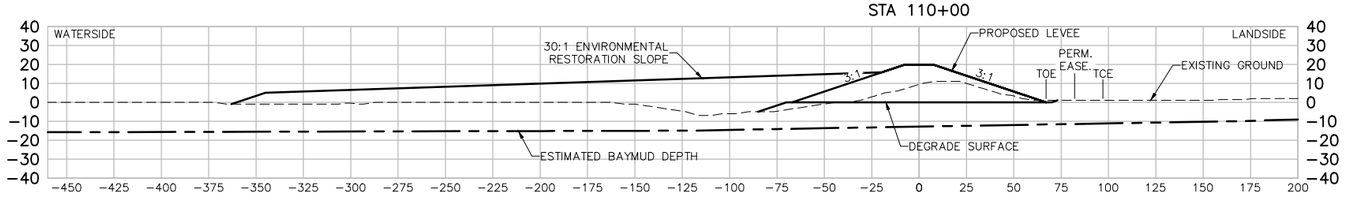


STA 111+00

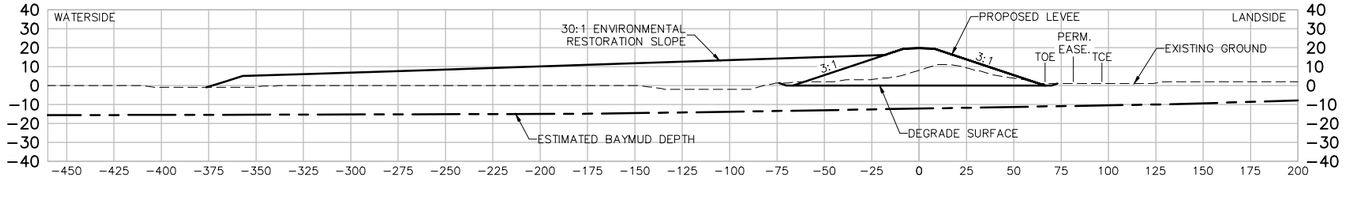

STA 112+00

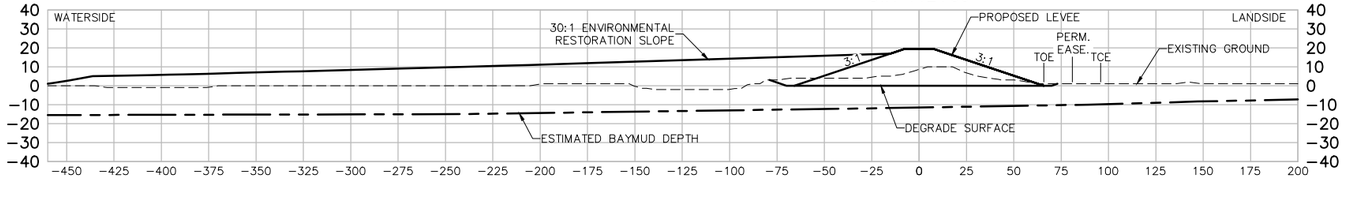

STA 113+00

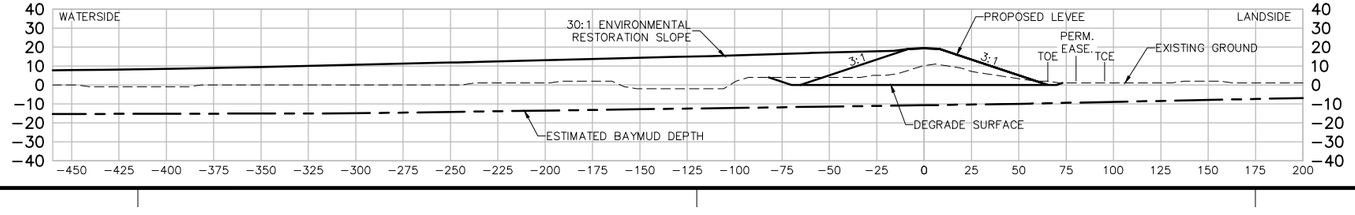

US Army Corps of Engineers
San Fransisco District

Approved
Date
Description
Symbol

Rev: XX
Date: 06/24/2014
Design file no: XXX
Drawing Code:
File name: C-21 Sections
Plot date:
Dwg scale:

Designed by: S. JIMENEZ
Spec No: XX
Dwn by: V. ROSSO
Reviewed by: XX
Submitted by: S. JIMENEZ

DEPARTMENT OF THE ARMY
CORPS OF ENGINEERS
SACRAMENTO, CALIFORNIA

2379 GATEWAY OAKS
SUITE 200
SACRAMENTO, CA 95899-4240

HDR Engineering, Inc.


SOUTH SAN FRANCISCO BAY SHORELINE
FLOOD RISK MANAGEMENT FEASIBILITY STUDY
SHORELINE LOCAL PREFERRED PLAN ALTERNATIVE
SECTIONS STA 108+00 TO STA 113+00

Sheet reference number:
C-39


UPDATE

Border Revised 09/2014, CEDITSEING


STA 114+00

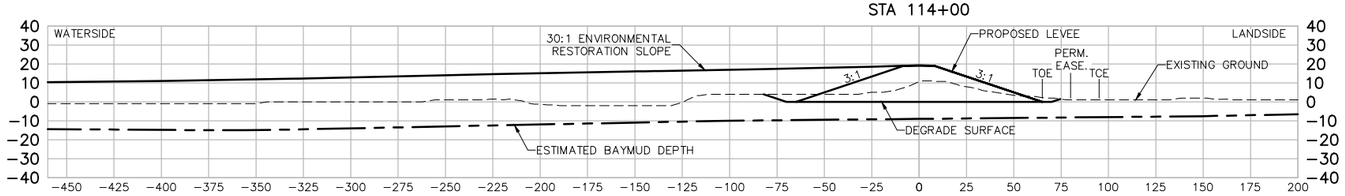


STA 115+00

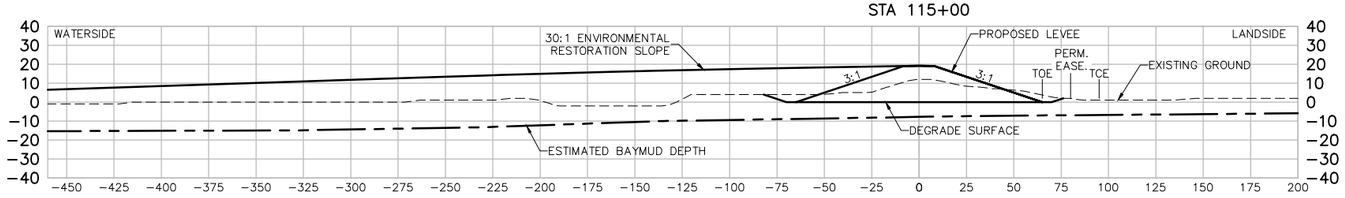


STA 116+00

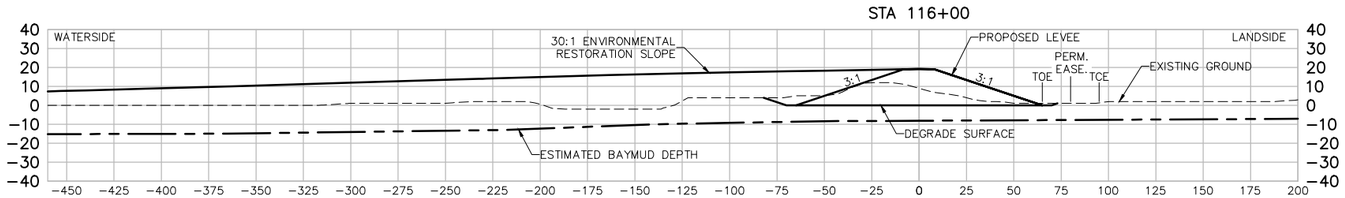


STA 117+00

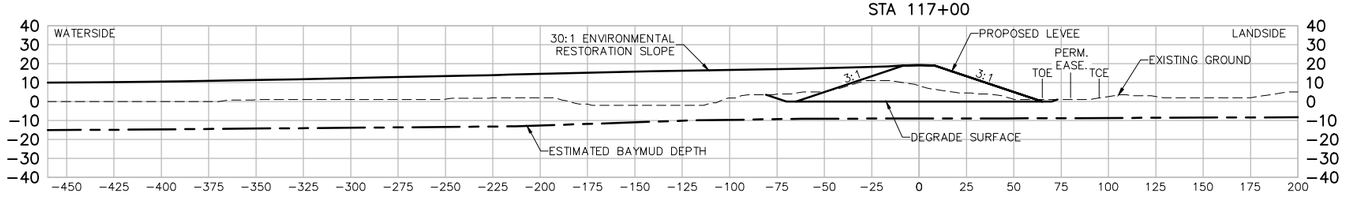

STA 118+00

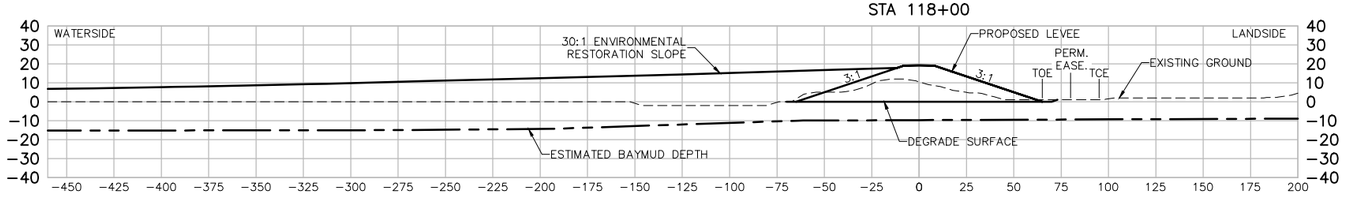

STA 119+00

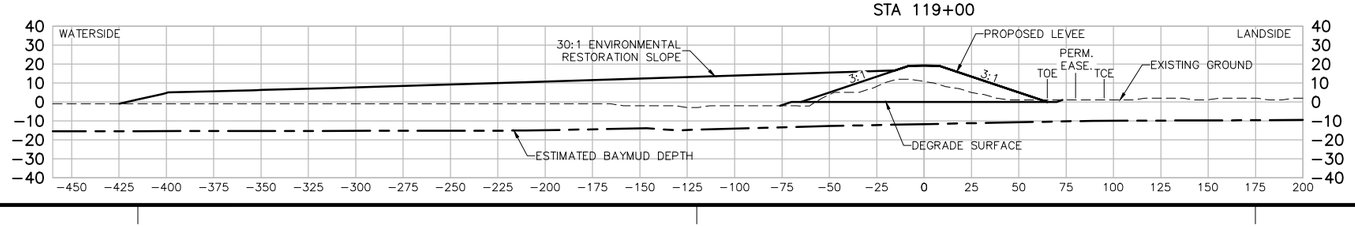

US Army Corps of Engineers
San Fransisco District

Approved
Date
Description
Symbol

Rev: XX
Date: 06/24/2014
Design file no: XXX
Drawing Code:
File name: C-21 Sections
Plot date:
Dwg scale:

Designed by: S. JIMENEZ
Spec No: XX
Dwn by: V. ROSSO
Reviewed by: XX
Submitted by: S. JIMENEZ

DEPARTMENT OF THE ARMY
CORPS OF ENGINEERS
SACRAMENTO, CALIFORNIA

2379 GATEWAY OAKS
SUITE 200
SACRAMENTO, CA 95899-4240


HDR Engineering, Inc.


SOUTH SAN FRANCISCO BAY SHORELINE
FLOOD RISK MANAGEMENT FEASIBILITY STUDY
SHORELINE LOCAL PREFERRED PLAN ALTERNATIVE
SECTIONS STA 114+00 TO STA 119+00


Sheet reference number:
C-40


UPDATE


Border Revised 09/2014, CEDITSEING

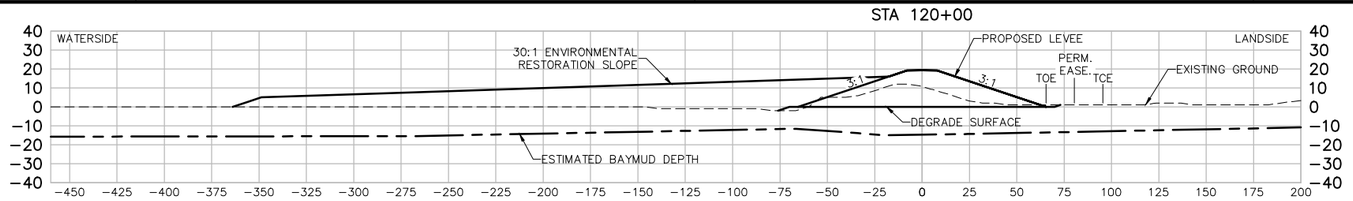


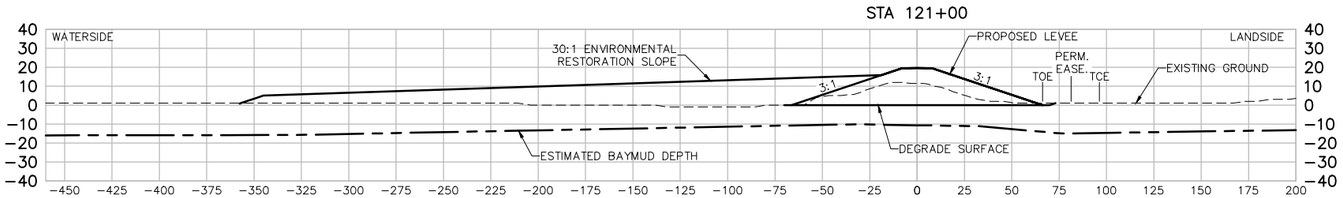

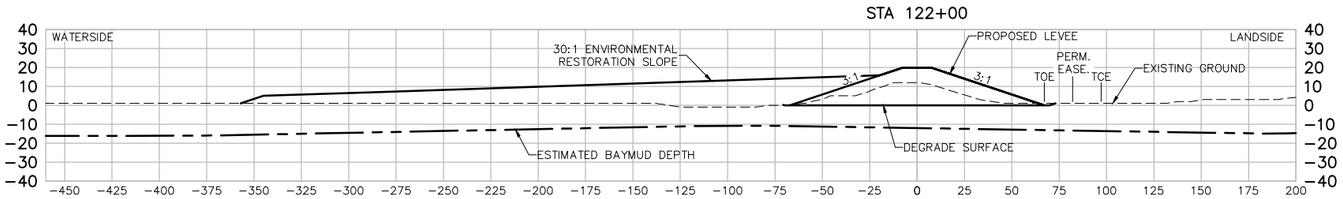

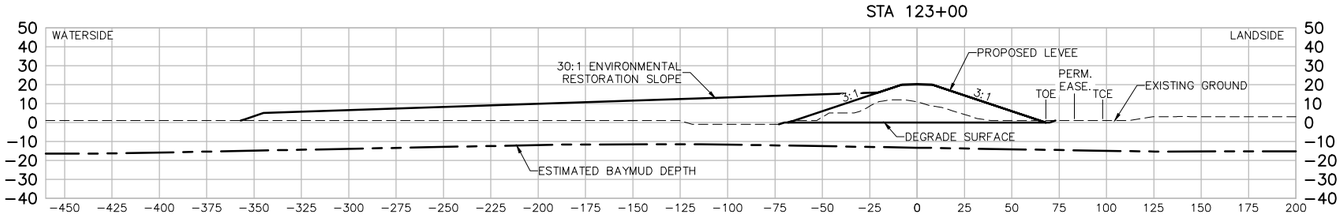

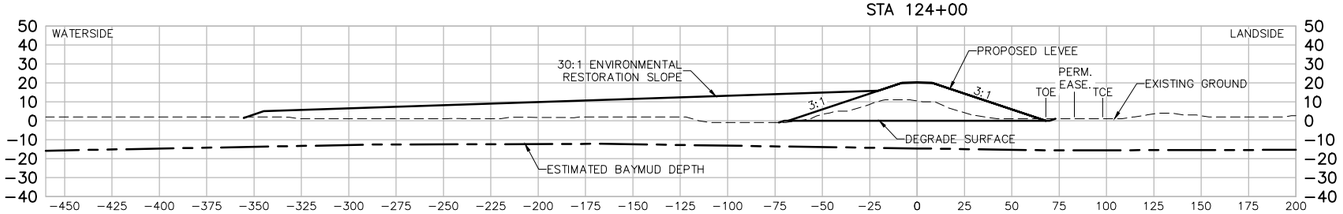

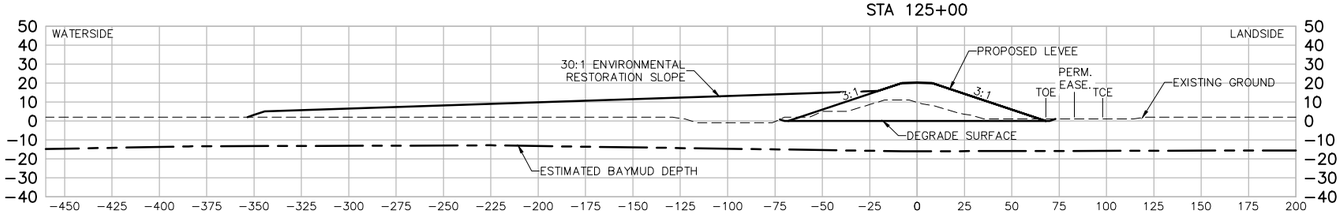

US Army Corps of Engineers
San Fransisco District

Approved
Date
Description
Symbol

Rev. XX
Date: 06/24/2014
Design file no: XXX
Drawing Code:
File name: C-21 Sections
Plot date:
Dwg scale:

Designed by: S. JIMENEZ
Spec No: XX
Dwn by: V. ROSSO
Reviewed by: XX
Submitted by: S. JIMENEZ

DEPARTMENT OF THE ARMY
CORPS OF ENGINEERS
SACRAMENTO, CALIFORNIA

2379 GATEWAY OAKS
SUITE 200
SACRAMENTO, CA 95899-4240

HDR Engineering, Inc.


SOUTH SAN FRANCISCO BAY SHORELINE
FLOOD RISK MANAGEMENT FEASIBILITY STUDY
SHORELINE LOCAL PREFERRED PLAN ALTERNATIVE
SECTIONS STA 120+00 TO STA 125+00

Sheet reference number:
C-41


UPDATE

Border Revised 09/30/14, CESPN/ENG


STA 126+00

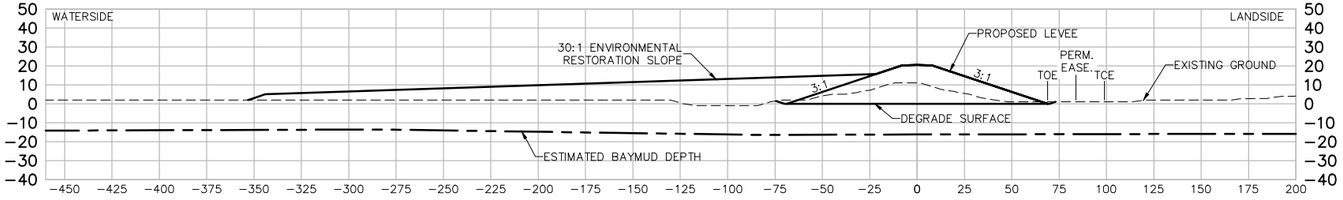


STA 127+00

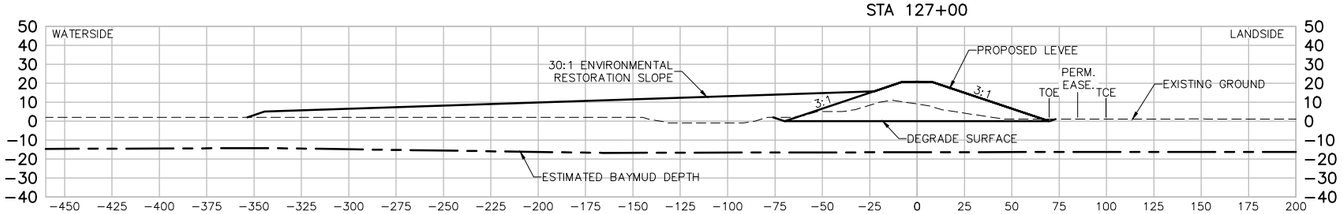


STA 128+00

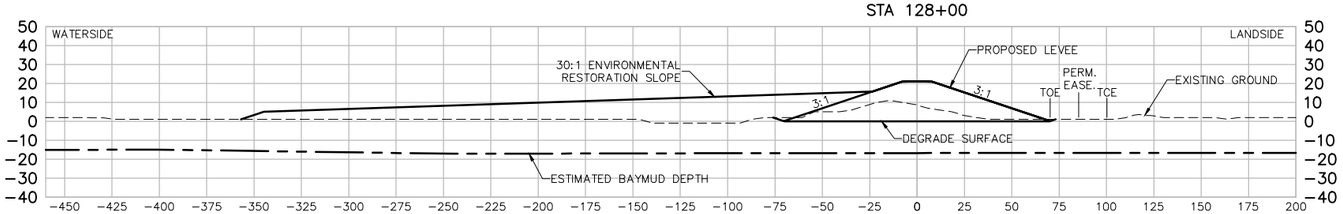


STA 129+00

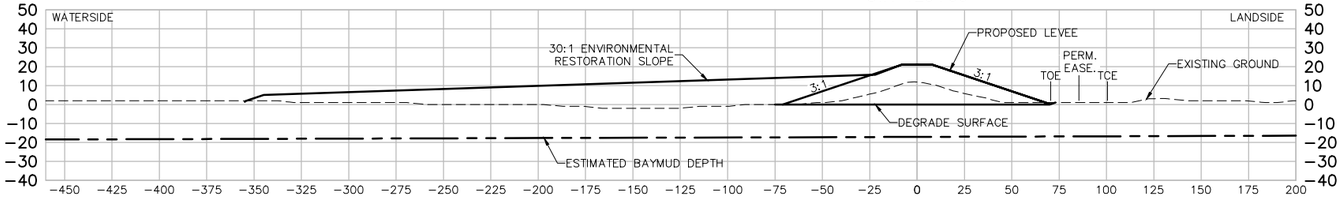

STA 130+00

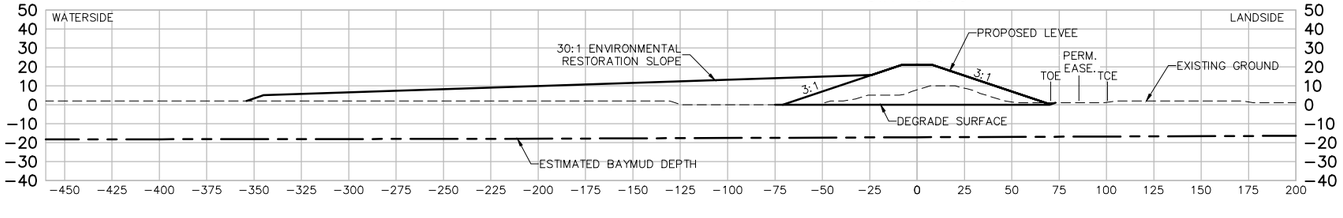

STA 131+00

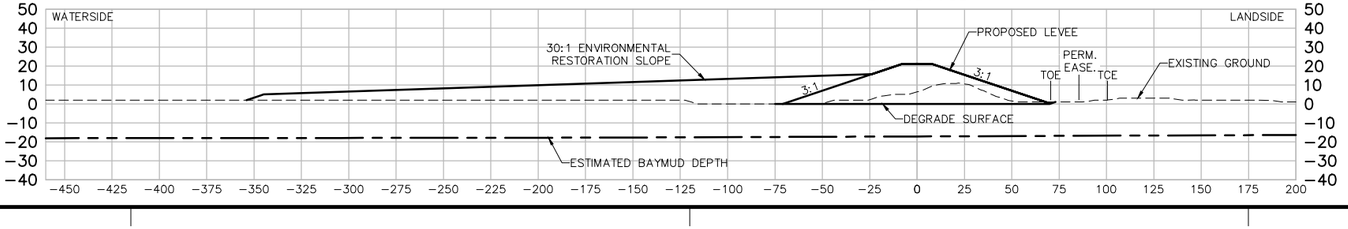

US Army Corps of Engineers
San Fransisco District

Approved
Date
Description
Symbol

Rev. XX
Date: 06/24/2014
Design file no: XXX
Drawing Code:
File name: C-21 Sections
Plot date:
Dwg scale:

Designed by: S. JIMENEZ
Spec No: XX
Dwn by: V. ROSSO
Reviewed by: XX
Submitted by: S. JIMENEZ

DEPARTMENT OF THE ARMY
CORPS OF ENGINEERS
SACRAMENTO, CALIFORNIA

2379 GATEWAY OAKS
SUITE 200
SACRAMENTO, CA 95899-4240

HDR Engineering, Inc.


SOUTH SAN FRANCISCO BAY SHORELINE
FLOOD RISK MANAGEMENT FEASIBILITY STUDY
SHORELINE LOCAL PREFERRED PLAN ALTERNATIVE
SECTIONS STA 128+00 TO STA 131+00

Sheet reference number:
C-42


UPDATE

Border Revised 09/2014, CEDITSEING


STA 132+00

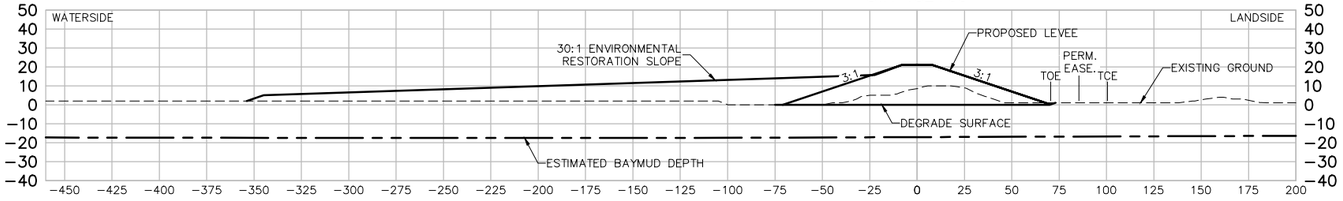


STA 133+00

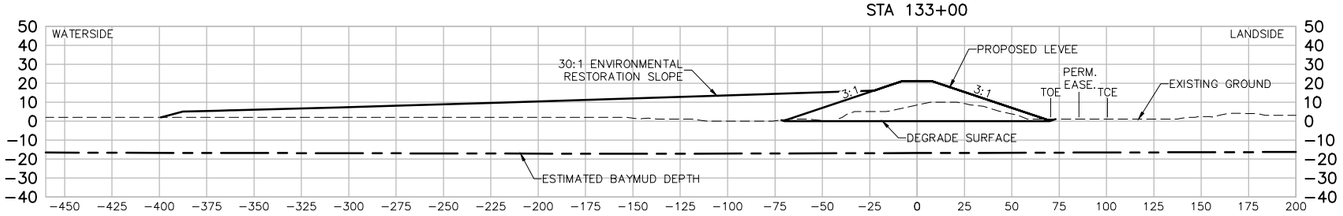


STA 134+00

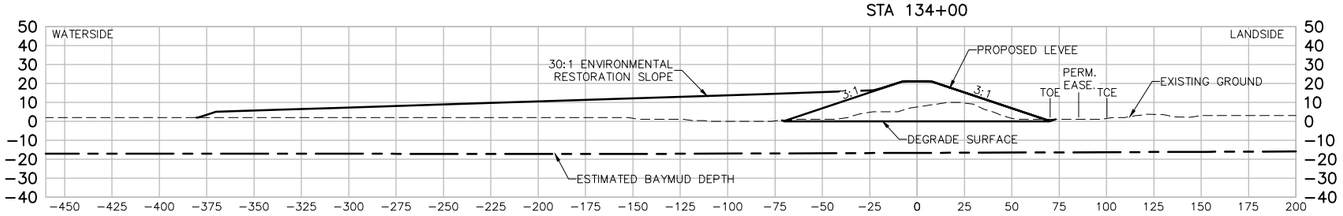


STA 135+00

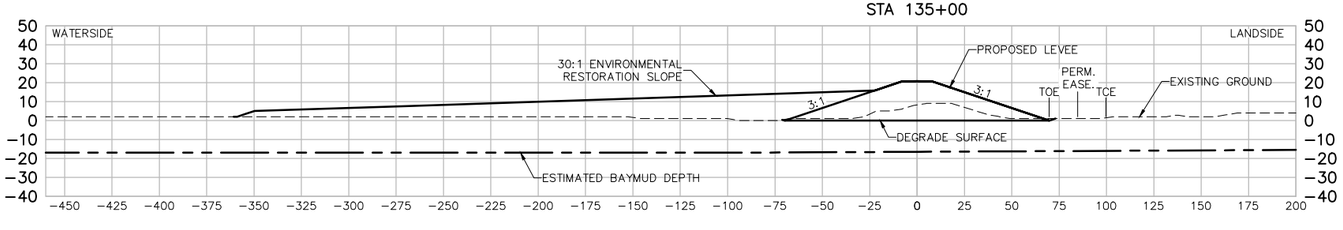

STA 136+00

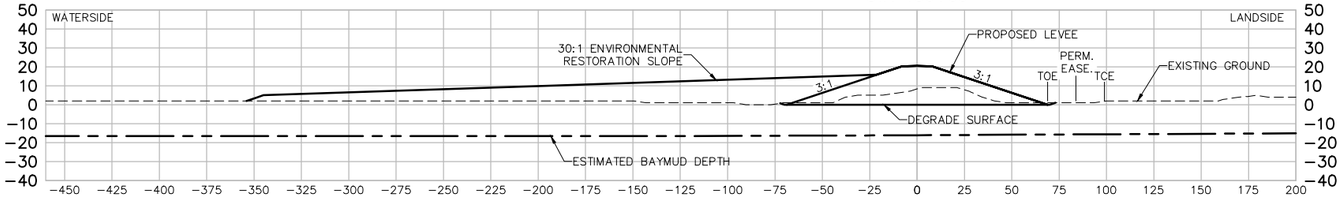

STA 137+00

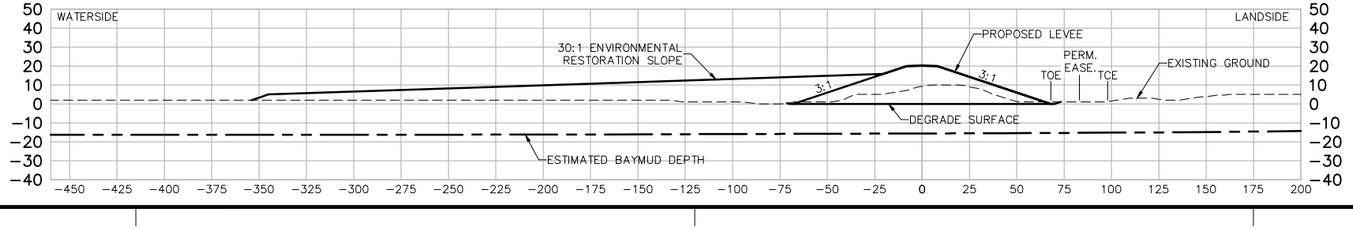

US Army Corps of Engineers
San Fransisco District

Approved | Date | Description | Symbol

Rev. XX
Date: 06/24/2014
Design file no: XXX
Drawing Code:
File name: C-21 Sections
Plot date:
Dwg scale:

Designed by: S. JIMENEZ
Spec No: XX
Dwn by: V. ROSSO
Reviewed by: XX
Submitted by: S. JIMENEZ

DEPARTMENT OF THE ARMY
CORPS OF ENGINEERS
SACRAMENTO, CALIFORNIA

2379 GATEWAY OAKS
SUITE 200
SACRAMENTO, CA 95899-4240

HDR Engineering, Inc.


SOUTH SAN FRANCISCO BAY SHORELINE
FLOOD RISK MANAGEMENT FEASIBILITY STUDY
SHORELINE LOCAL PREFERRED PLAN ALTERNATIVE
SECTIONS STA 132+00 TO STA 137+00

Sheet reference number:
C-43


UPDATE

Border Revised 09/2014, CEDITSEING


STA 138+00

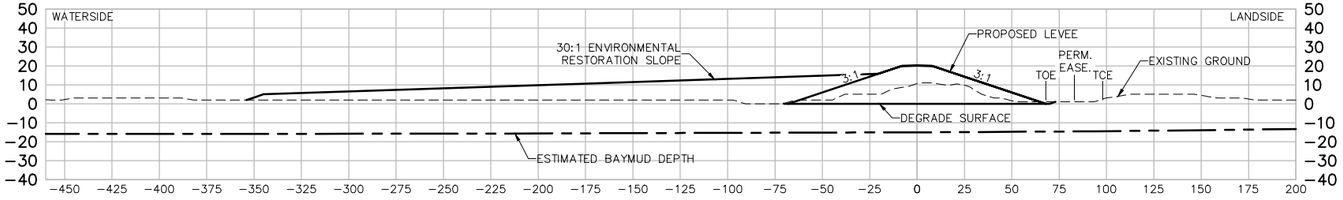


STA 139+00

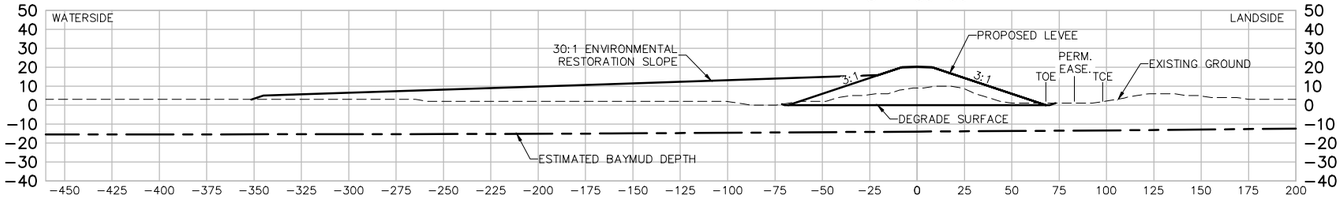


STA 140+00

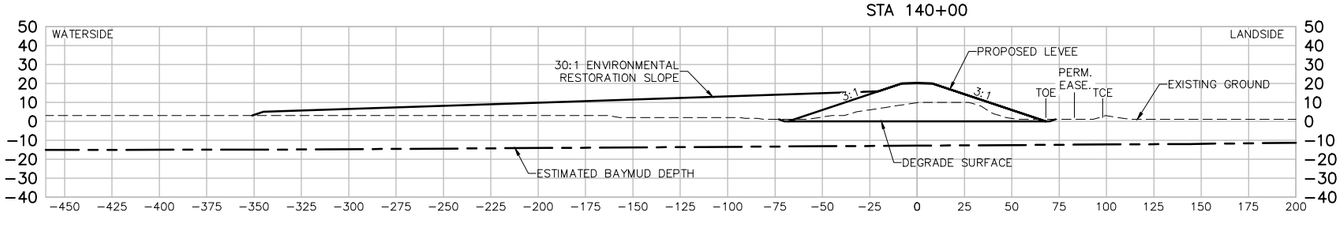


STA 141+00

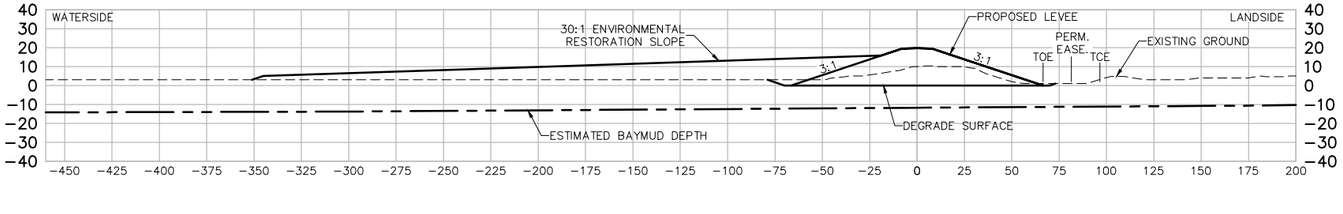

STA 142+00

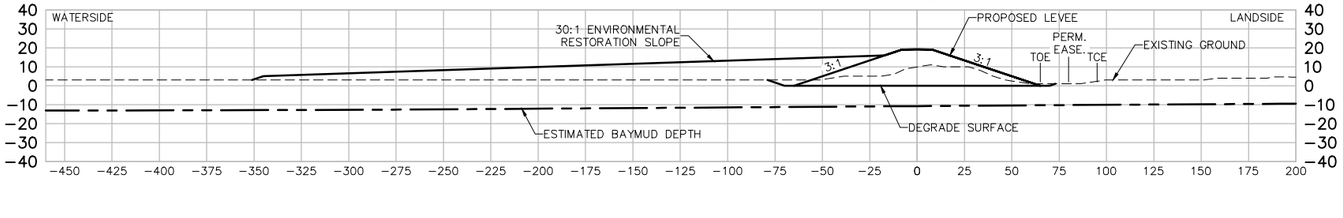

STA 143+00

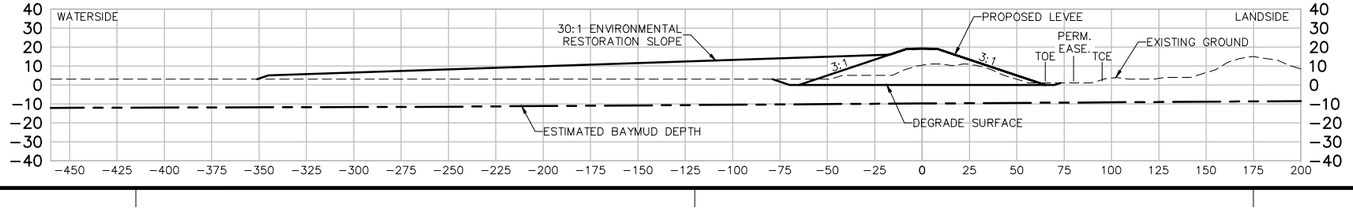

US Army Corps of Engineers
San Fransisco District

Approved
Date
Description
Symbol

Rev. XX
Date: 06/24/2014
Design file no: XXX
Drawing Code:
File name: C-21 Sections
Plot date:
Dwg scale:

Designed by: S. JIMENEZ
Spec No: XX
Dwn by: V. ROSSO
Reviewed by: XX
Submitted by: S. JIMENEZ

DEPARTMENT OF THE ARMY
CORPS OF ENGINEERS
SACRAMENTO, CALIFORNIA

2379 GATEWAY OAKS
SUITE 200
SACRAMENTO, CA 95899-4210


HDR Engineering, Inc.


SOUTH SAN FRANCISCO BAY SHORELINE
FLOOD RISK MANAGEMENT FEASIBILITY STUDY
SHORELINE LOCAL PREFERRED PLAN ALTERNATIVE
SECTIONS STA 138+00 TO STA 143+00


Sheet reference number:
C-44


UPDATE


Border Revised 09/30/14, CEDITSEING

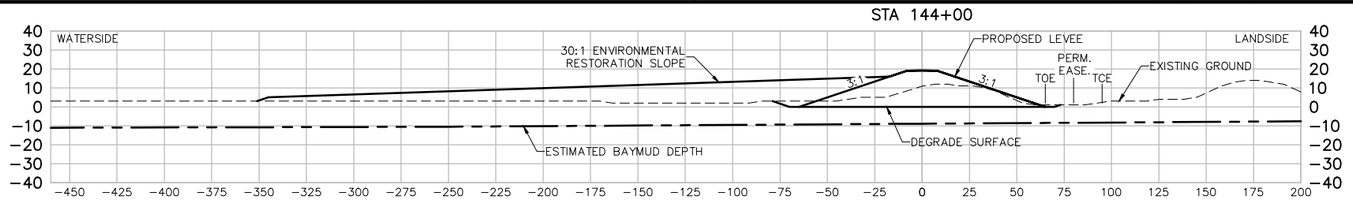


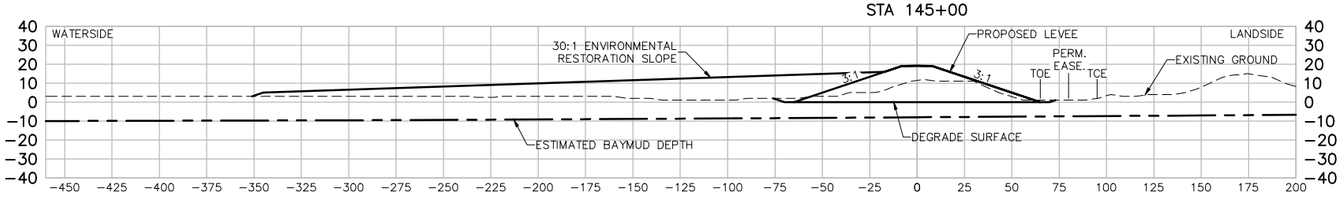

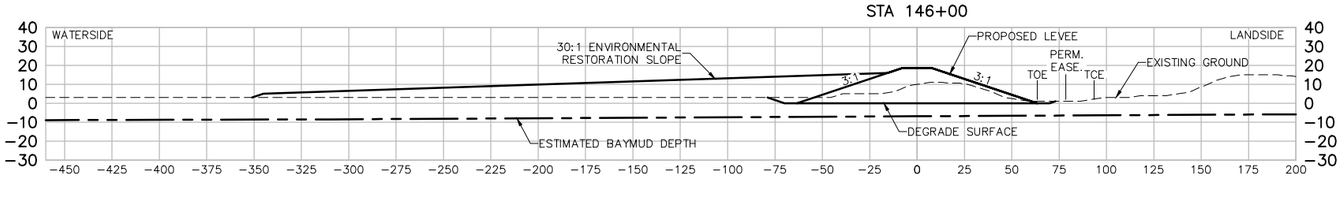

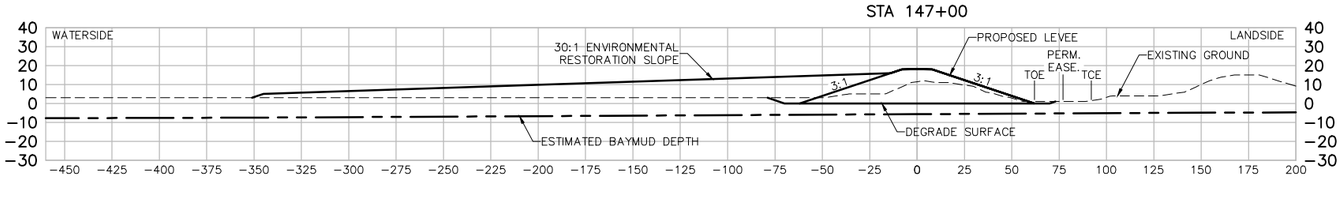

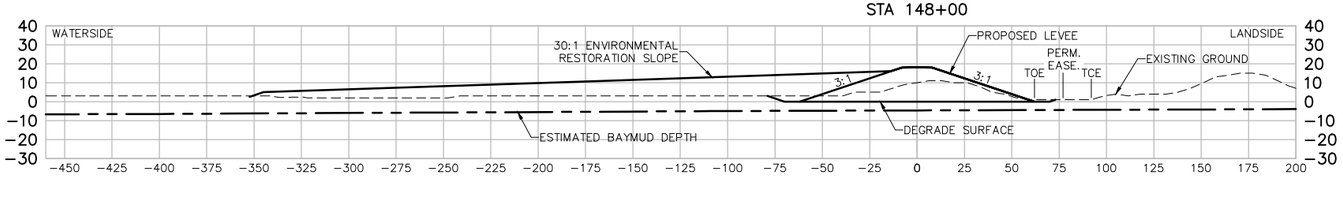

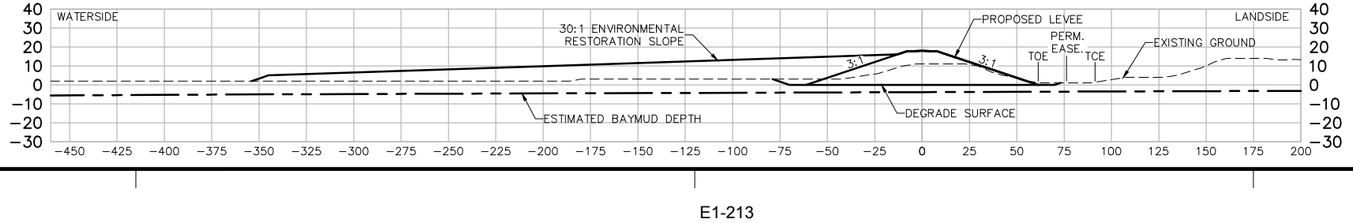

US Army Corps of Engineers
San Fransisco District

Approved
Date
Description
Project

Rev. XX
Date: 06/24/2014
Design file no: XXX
Drawing Code:
File name: C-21 Sections
Plot date:
Dwg scale:
Designed by: S. JIMENEZ
Spec No: XX
Dwn by: V. ROSSO
Reviewed by: XX
Submitted by: S. JIMENEZ

DEPARTMENT OF THE ARMY
CORPS OF ENGINEERS
SACRAMENTO, CALIFORNIA

2379 GATEWAY OAKS
SUITE 200
SACRAMENTO, CA 95899-4240

HDR Engineering, Inc.


SOUTH SAN FRANCISCO BAY SHORELINE
FLOOD RISK MANAGEMENT FEASIBILITY STUDY
SHORELINE LOCAL PREFERRED PLAN ALTERNATIVE
SECTIONS STA 144+00 TO STA 149+00

Sheet reference number:
C-45


UPDATE

Border Revised 09/30/14, CEDITSENG


STA 150+00

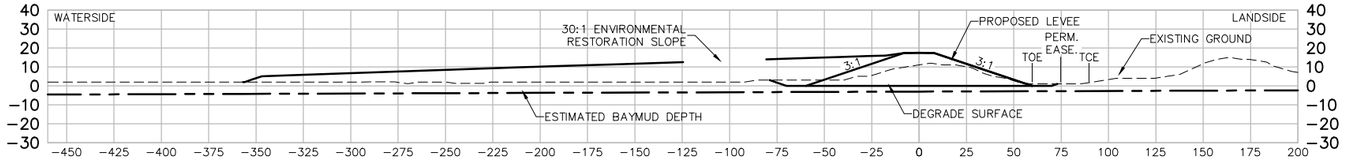


STA 151+00

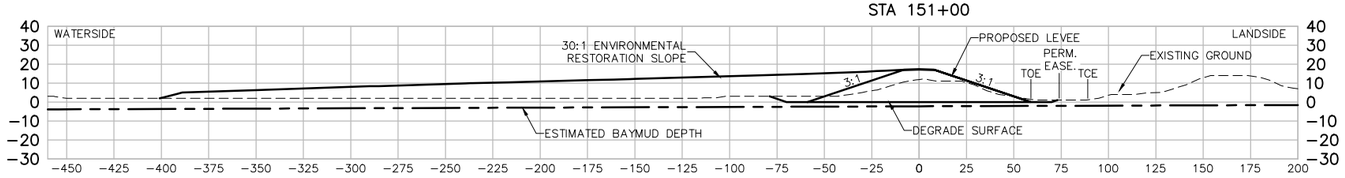


STA 152+00

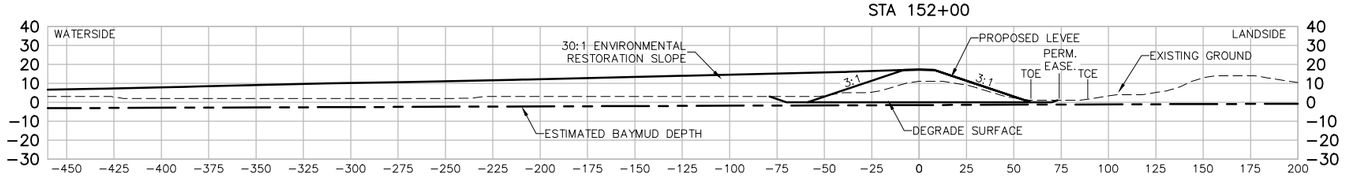


STA 153+00

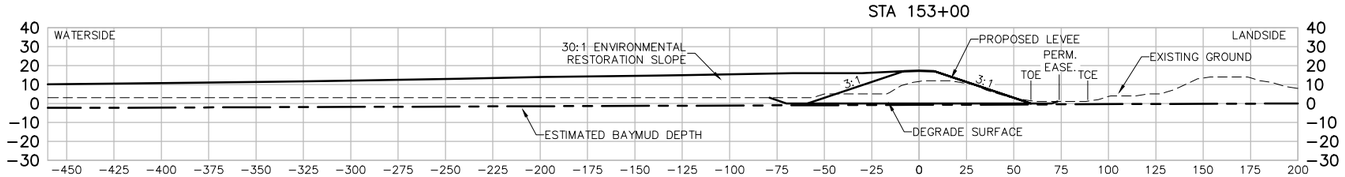

STA 154+00

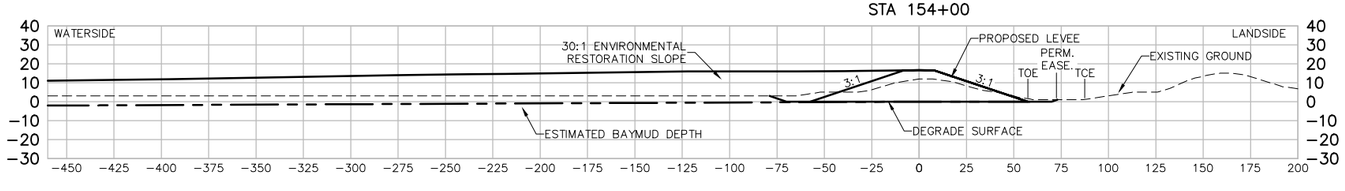

STA 155+00

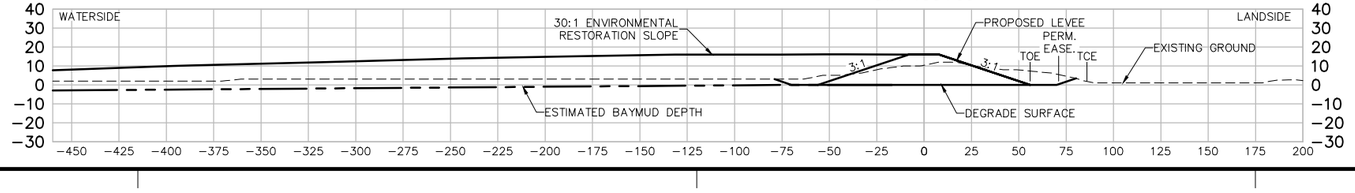

US Army Corps of Engineers
San Fransisco District

Approved | Date | Description

Rev. XX

Date: 06/24/2014
Design file no: XXX
Drawing Code:
File name: C-21 Sections
Plot date:
Dwg scale:

Designed by: S. JIMENEZ
Spec No: XX
Dsn by: V. ROSSO
Reviewed by: XX
Submitted by: S. JIMENEZ

DEPARTMENT OF THE ARMY
CORPS OF ENGINEERS
SACRAMENTO, CALIFORNIA

2379 GATEWAY OAKS
SUITE 200
SACRAMENTO, CA 95899-4240

HDR Engineering, Inc.


SOUTH SAN FRANCISCO BAY SHORELINE
FLOOD RISK MANAGEMENT FEASIBILITY STUDY
SHORELINE LOCAL PREFERRED PLAN ALTERNATIVE
SECTIONS STA 150+00 TO STA 155+00

Sheet reference number:
C-46


UPDATE

Border Revised 09/30/14, CEDITSEWG


STA 156+00

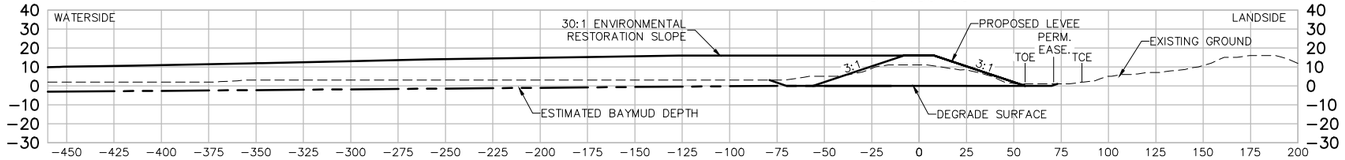


STA 157+00

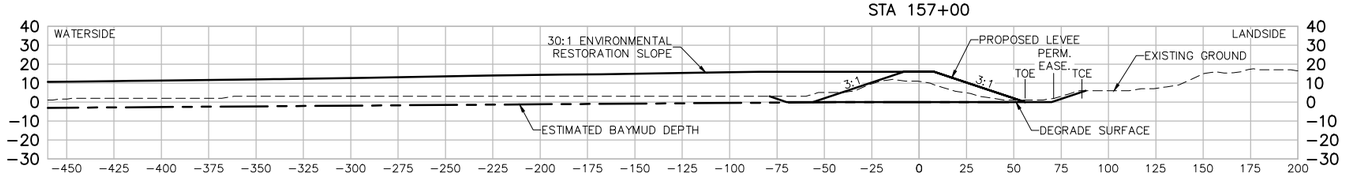


STA 158+00

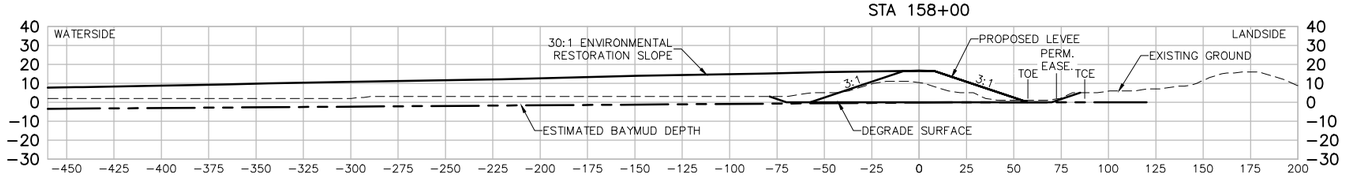


STA 159+00

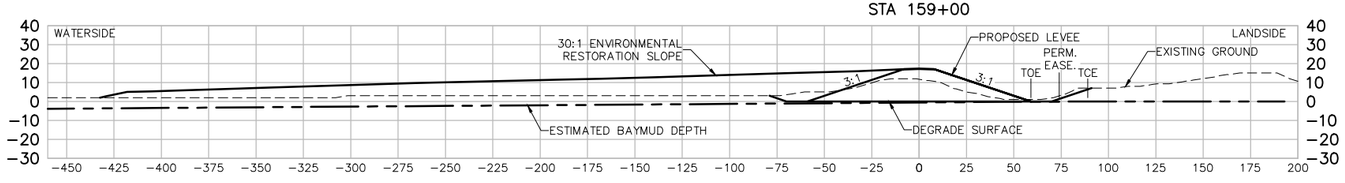

STA 160+00

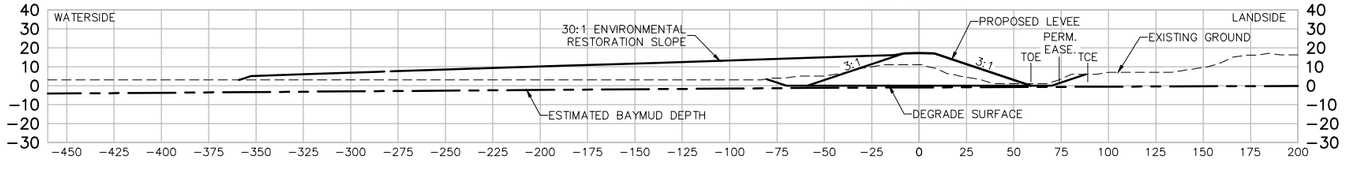

STA 161+00

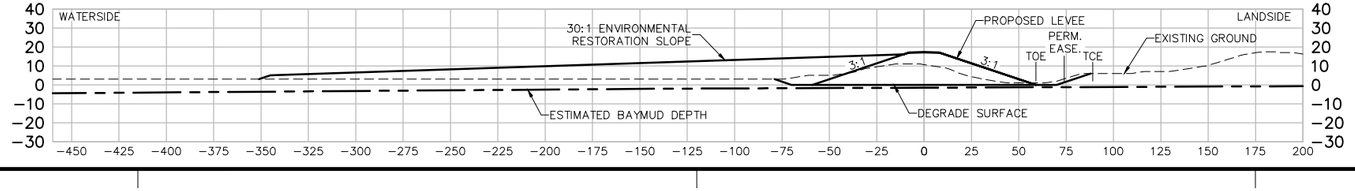

US Army Corps of Engineers
San Fransisco District

Approved
Date
Description
Symbol

Rev. XX
Date: 06/24/2014
Design file no: XXX
Drawing Code:
File name: C-21 Sections
Plot date:
Dwg scale:

Designed by: S. JIMENEZ
Spec No: XX
Dwn by: V. ROSSO
Reviewed by: XX
Submitted by: S. JIMENEZ

DEPARTMENT OF THE ARMY
CORPS OF ENGINEERS
SACRAMENTO, CALIFORNIA

2379 GATEWAY OAKS
SUITE 200
SACRAMENTO, CA 95899-4240

HDR Engineering, Inc.


SOUTH SAN FRANCISCO BAY SHORELINE
FLOOD RISK MANAGEMENT FEASIBILITY STUDY
SHORELINE LOCAL PREFERRED PLAN ALTERNATIVE
SECTIONS STA 156+00 TO STA 161+00

Sheet reference number:
C-47


UPDATE

Border Revised 09/2014, CEDITSENG


STA 162+00

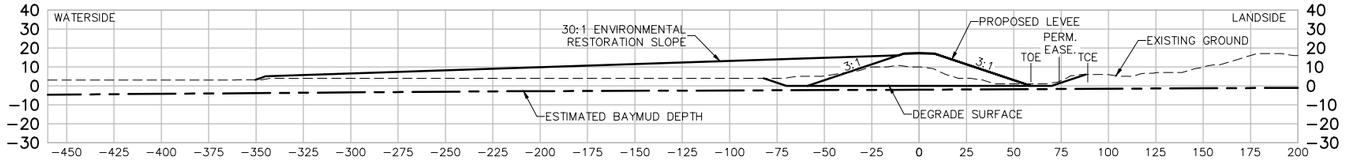


STA 163+00

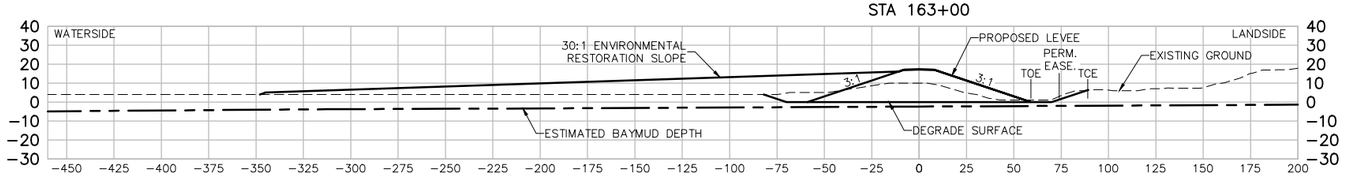


STA 164+00

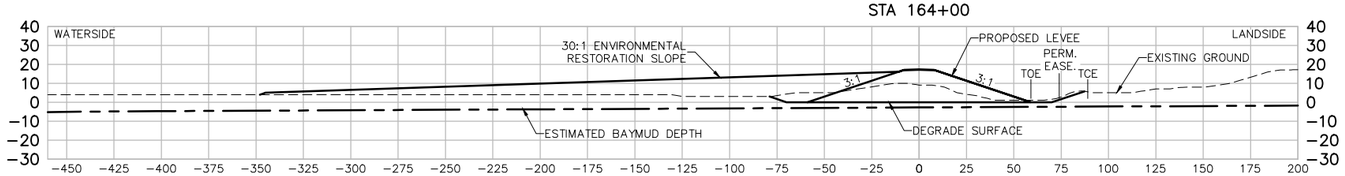


STA 165+00

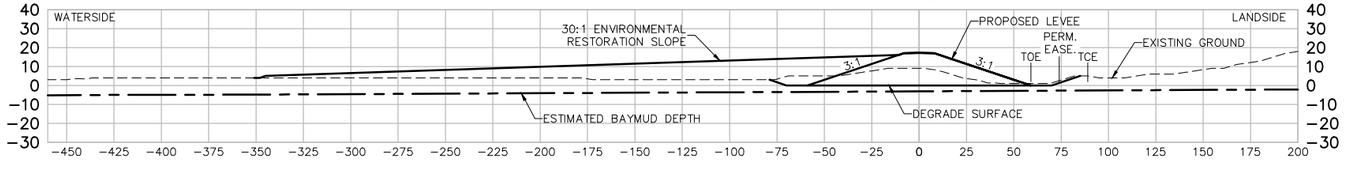

STA 166+00

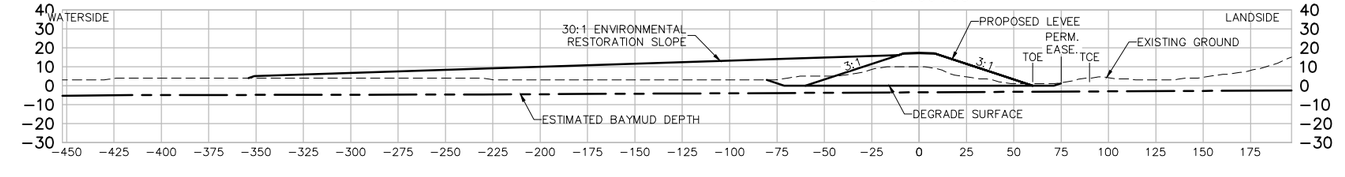

STA 167+00

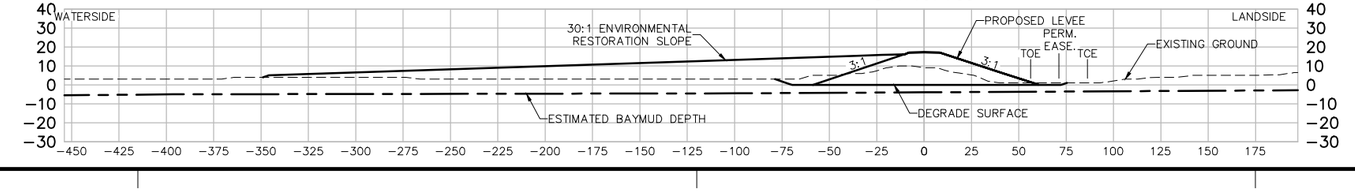

US Army Corps of Engineers
San Fransisco District

Approved
Date
Description
Appvd

Rev. XX
Date: 06/24/2014
Design file no: XXX
Drawing Code:
File name: C-21 Sections
Plot date:
Dwg scale:

Designed by: S. JIMENEZ
Spec No: XX
Dwn by: V. ROSSO
Reviewed by: XX
Submitted by: S. JIMENEZ

DEPARTMENT OF THE ARMY
CORPS OF ENGINEERS
SACRAMENTO, CALIFORNIA

2379 GATEWAY OAKS
SUITE 200
SACRAMENTO, CA 95899-4240

HDR Engineering, Inc.


SOUTH SAN FRANCISCO BAY SHORELINE
FLOOD RISK MANAGEMENT FEASIBILITY STUDY
SHORELINE LOCAL PREFERRED PLAN ALTERNATIVE
SECTIONS STA 162+00 TO STA 167+00

Sheet reference number:
C-48


UPDATE

Border Revised 09/2014, CEDITSEING


STA 168+00

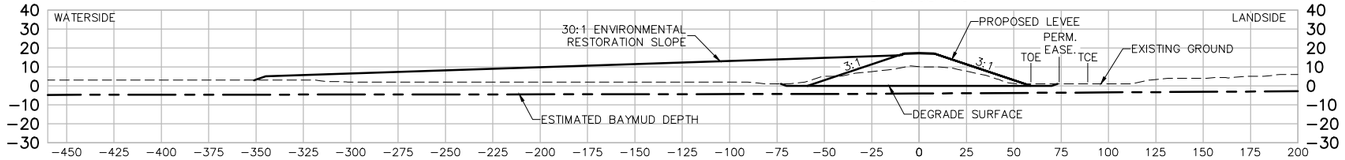


STA 169+00

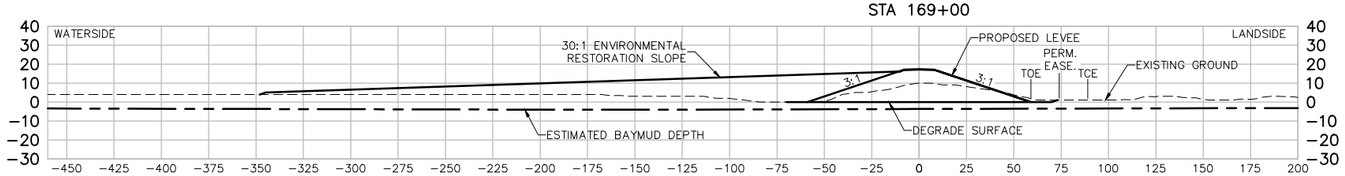


STA 170+00

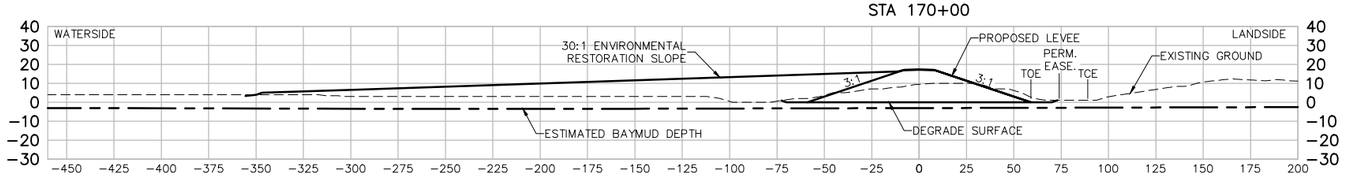


STA 171+00

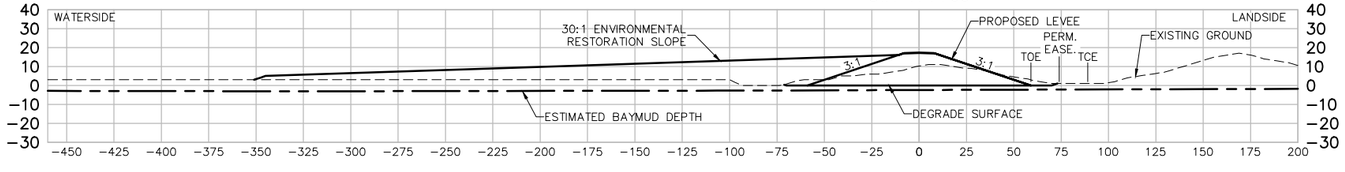

STA 172+00

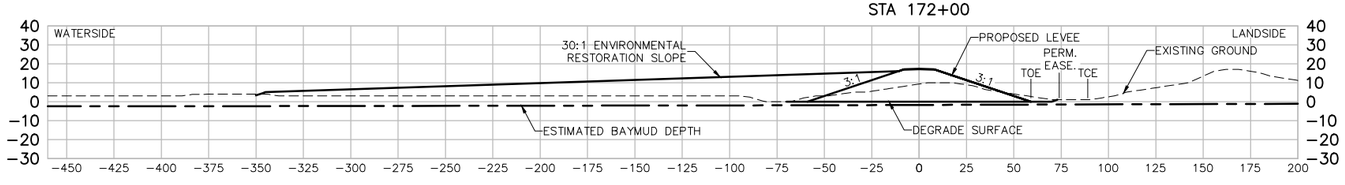

STA 173+00

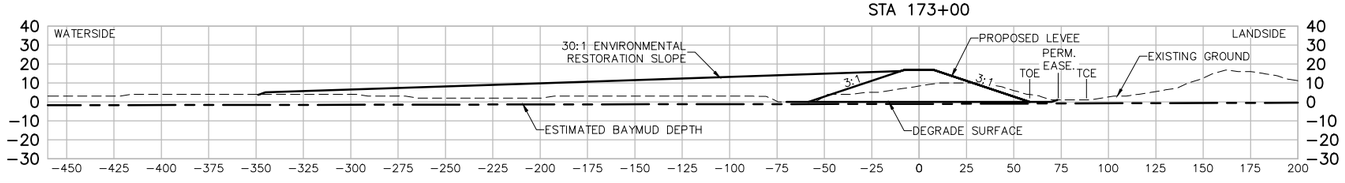

US Army Corps of Engineers
San Fransisco District

Approved | Date | Description | Symbol

Rev. XX
Date: 06/24/2014
Design File no: XXX
Drawing Code:
File name: C-21 Sections
Plot date:
Dwg scale:

Designed by: S. JIMENEZ
Spec No: XX
Dwn by: V. ROSSO
Reviewed by: XX
Submitted by: S. JIMENEZ

DEPARTMENT OF THE ARMY
CORPS OF ENGINEERS
SACRAMENTO, CALIFORNIA

2379 GATEWAY OAKS
SUITE 200
SACRAMENTO, CA 95899-4240

HDR Engineering, Inc.


SOUTH SAN FRANCISCO BAY SHORELINE
FLOOD RISK MANAGEMENT FEASIBILITY STUDY
SHORELINE LOCAL PREFERRED PLAN ALTERNATIVE
SECTIONS STA 168+00 TO STA 173+00

Sheet reference number:
C-49


UPDATE

Border Revised 09/30/14, CESTOCKTON


STA 174+00

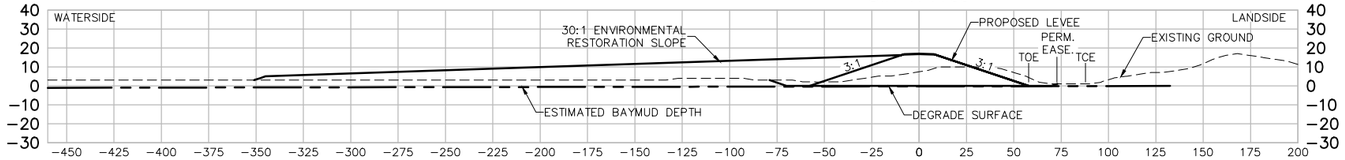


STA 175+00

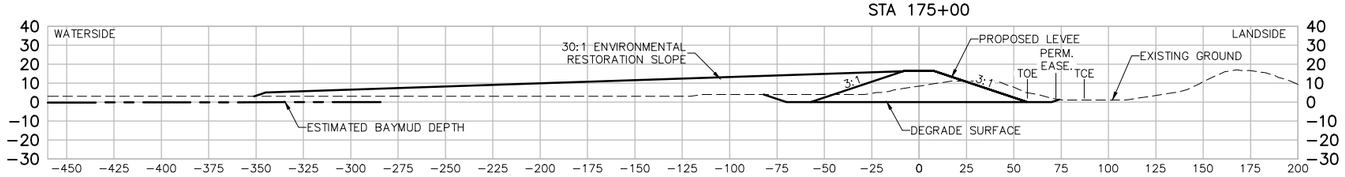


STA 176+00

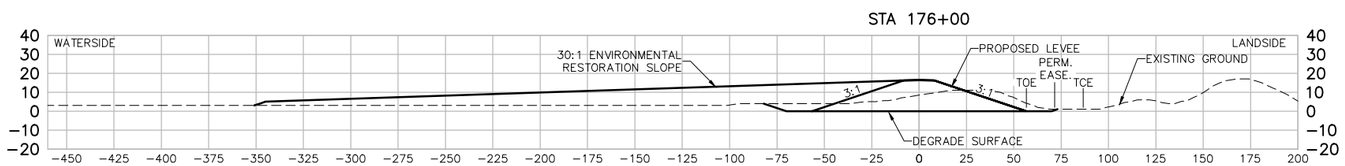


STA 177+00

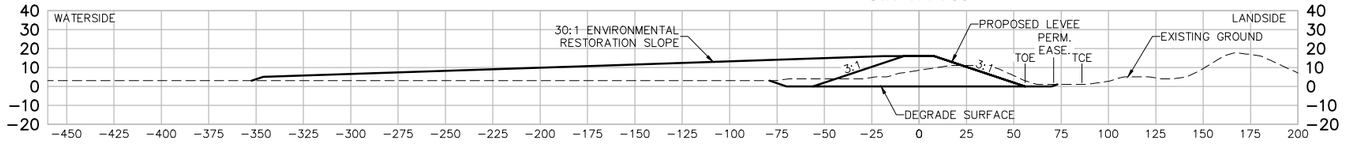

STA 178+00

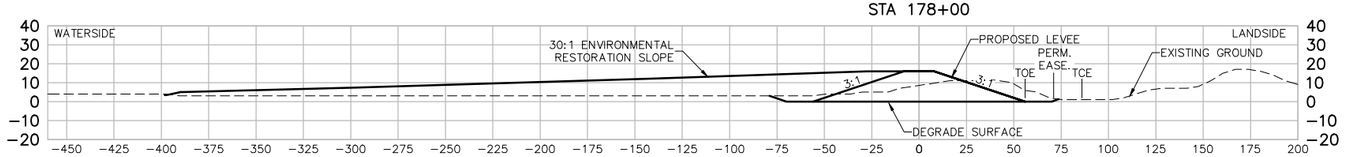

STA 179+00

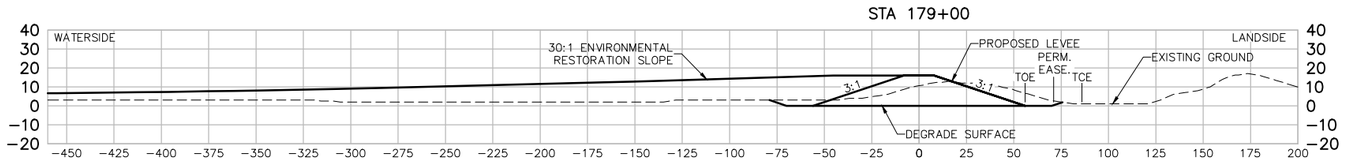

US Army Corps of Engineers
San Fransisco District

Approved
Date
Description
Symbol

Rev: XX
Date: 06/24/2014
Design file no: XXX
Drawing Code:
File name: C-21 Sections
Plot date:
Dwg scale:

Designed by: S. JIMENEZ
Spec No: XX
Dwn by: V. ROSSO
Reviewed by: XX
Submitted by: S. JIMENEZ

DEPARTMENT OF THE ARMY
CORPS OF ENGINEERS
SACRAMENTO, CALIFORNIA

2379 GATEWAY OAKS
SUITE 200
SACRAMENTO, CA 95899-4240

HDR Engineering, Inc.


SOUTH SAN FRANCISCO BAY SHORELINE
FLOOD RISK MANAGEMENT FEASIBILITY STUDY
SHORELINE LOCAL PREFERRED PLAN ALTERNATIVE
SECTIONS STA 174+00 TO STA 179+00

Sheet reference number:
C-50


UPDATE

Border Revised 09/30/14, CESTOCKTON


STA 180+00

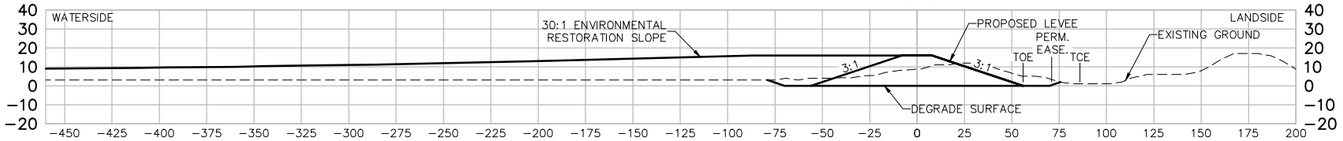


STA 181+00

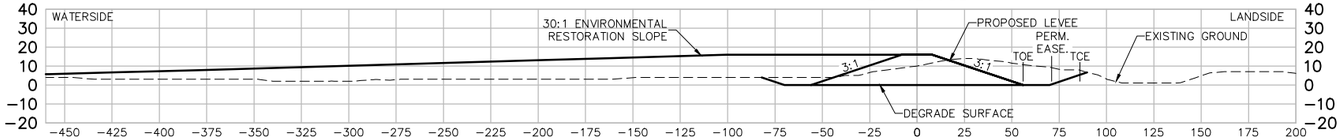


STA 182+00

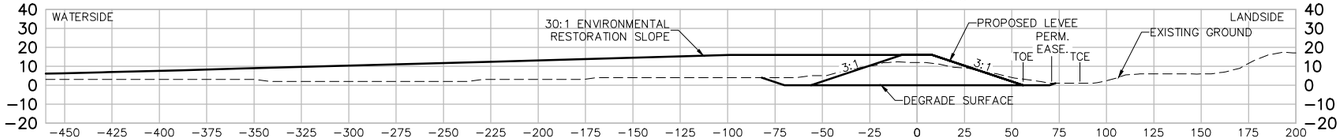


STA 183+00

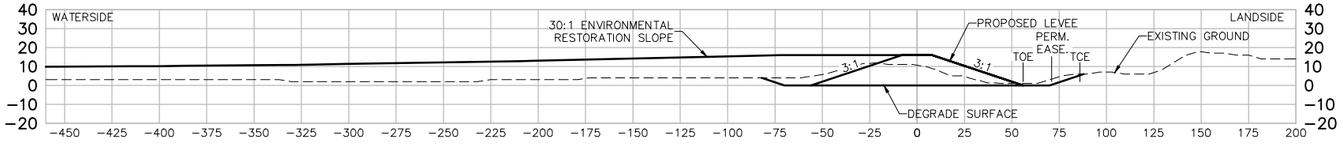

STA 184+00

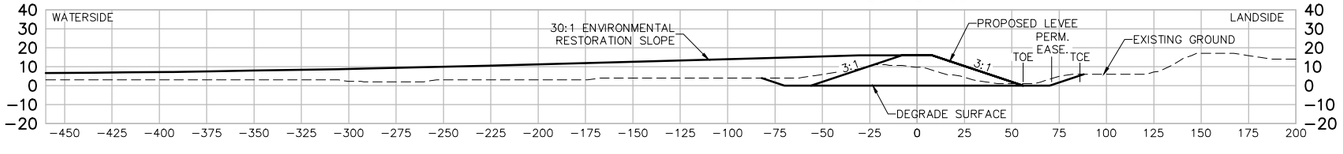

STA 185+00

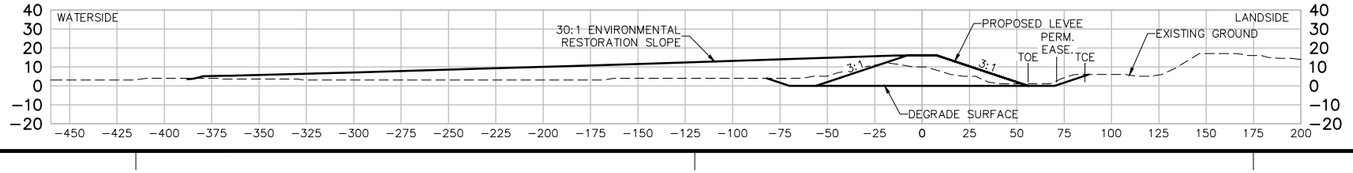

US Army Corps of Engineers
San Fransisco District

Approved | Date | Description | Symbol

Rev: XX
Date: 06/24/2014
Design File no: XXX
Drawing Code:
File name: C-21 Sections
Plot date:
Dwg scale:

Designed by: S. JIMENEZ
Spec No: XX
Dwn by: V. ROSSO
Reviewed by: XX
Submitted by: S. JIMENEZ

DEPARTMENT OF THE ARMY
CORPS OF ENGINEERS
SACRAMENTO, CALIFORNIA

2379 GATEWAY OAKS
SUITE 200
SACRAMENTO, CA 95899-4240

HDR Engineering, Inc.


SOUTH SAN FRANCISCO BAY SHORELINE
FLOOD RISK MANAGEMENT FEASIBILITY STUDY
SHORELINE LOCAL PREFERRED PLAN ALTERNATIVE
SECTIONS STA 180+00 TO STA 185+00

Sheet reference number:
C-51


UPDATE

Border Revised 09/2014, CEDITSEING


STA 186+00

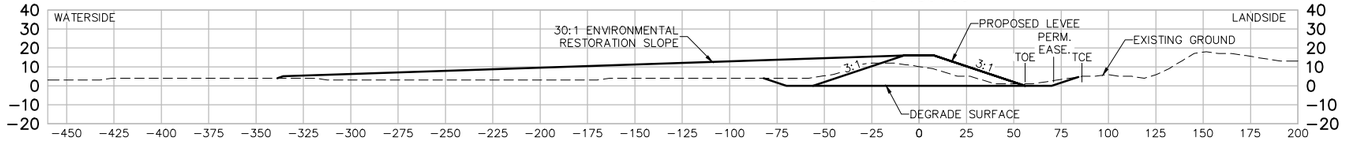


STA 187+00

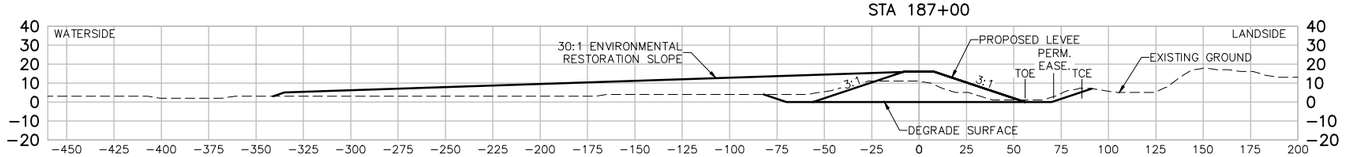


STA 188+00

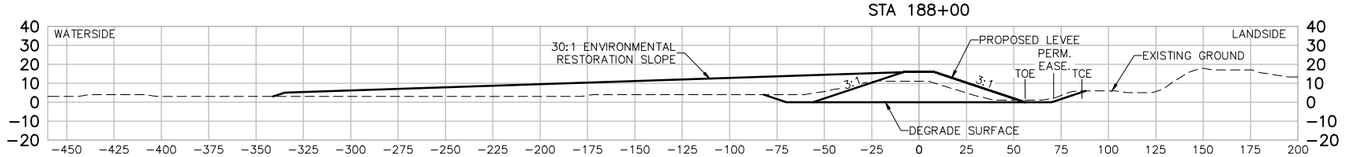


STA 189+00

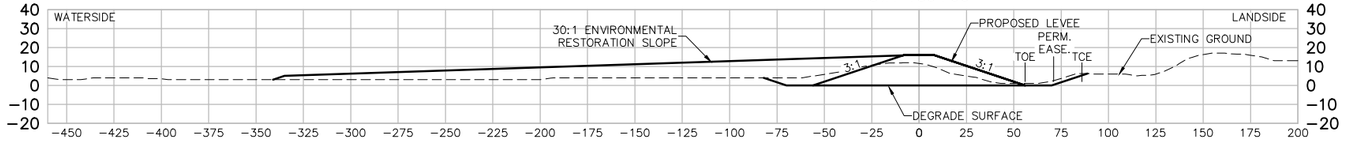

STA 190+00

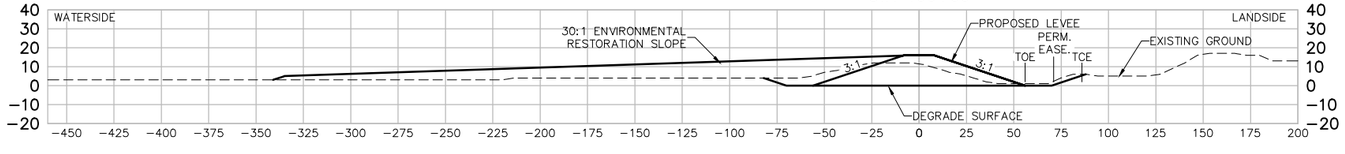

STA 191+00

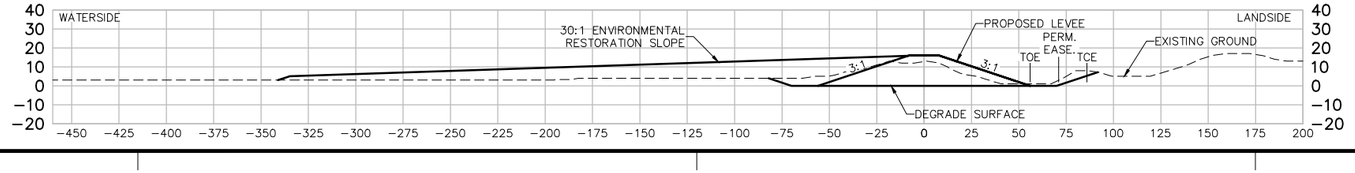

US Army Corps of Engineers
San Fransisco District

Approved | Date | Description | Symbol

Rev. XX
Date: 06/24/2014
Design file no: XXX
Drawing Code:
File name: C-21 Sections
Plot date:
Dwg scale:
Designed by: S. JIMENEZ
Spec No: XX
Dwn by: V. ROSSO
Reviewed by: XX
Submitted by: S. JIMENEZ

DEPARTMENT OF THE ARMY
CORPS OF ENGINEERS
SACRAMENTO, CALIFORNIA

2379 GATEWAY OAKS
SUITE 200
SACRAMENTO, CA 95899-4240

HDR Engineering, Inc.


SOUTH SAN FRANCISCO BAY SHORELINE
FLOOD RISK MANAGEMENT FEASIBILITY STUDY
SHORELINE LOCAL PREFERRED PLAN ALTERNATIVE
SECTIONS STA 186+00 TO STA 191+00

Sheet reference number:
C-52


UPDATE

Border Revised 09/30/14, CESTOCKTON


STA 192+00

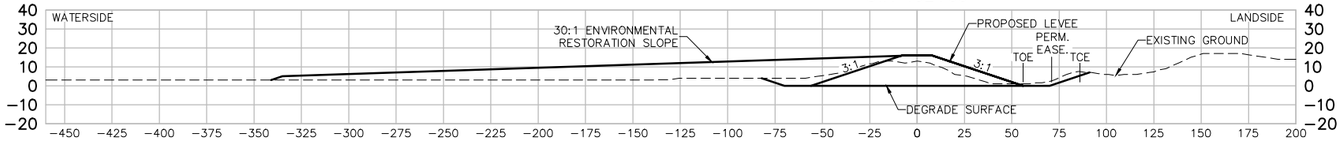


STA 193+00

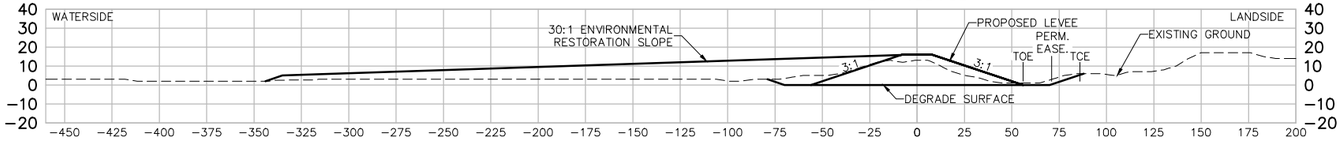


STA 194+00

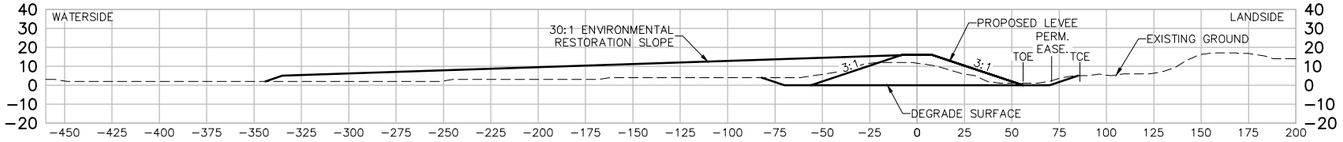


STA 195+00

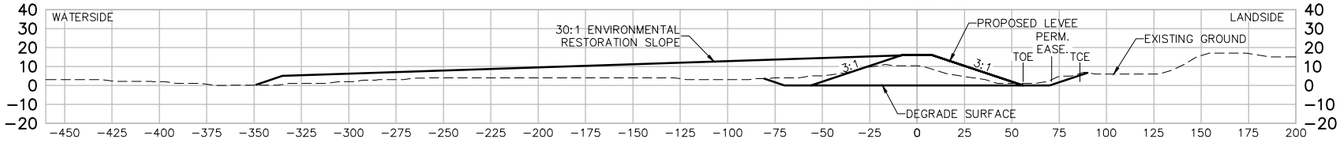

STA 196+00

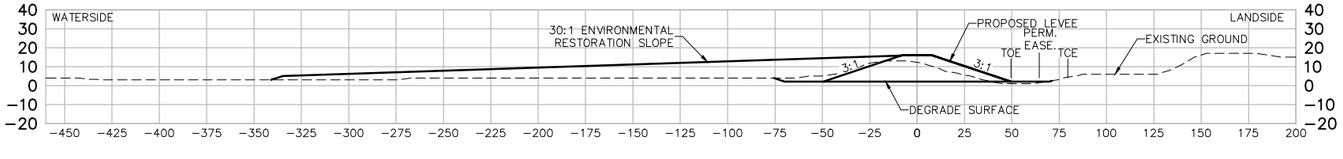

STA 197+00

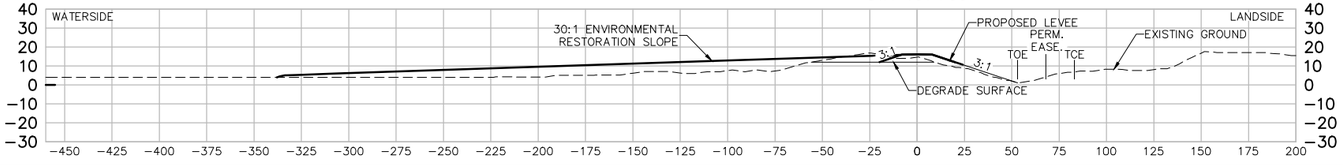

US Army Corps of Engineers
San Fransisco District

Approved
Date
Description
Symbol

Rev: XX
Date: 06/24/2014
Design file no: XXX
Drawing Code:
File name: C-21 Sections
Plot date:
Dwg scale:

Designed by: S. JIMENEZ
Spec No: XX
Dwn by: V. ROSSO
Reviewed by: XX
Submitted by: S. JIMENEZ

DEPARTMENT OF THE ARMY
CORPS OF ENGINEERS
SACRAMENTO, CALIFORNIA

2379 GATEWAY OAKS
SUITE 200
SACRAMENTO, CA 95899-4240


HDR Engineering, Inc.

SOUTH SAN FRANCISCO BAY SHORELINE
FLOOD RISK MANAGEMENT FEASIBILITY STUDY
SHORELINE LOCAL PREFERRED PLAN ALTERNATIVE
SECTIONS STA 192+00 TO STA 197+00

Sheet reference number:
C-53

UPDATE

Border Revised 09/2014, CEDITSEING

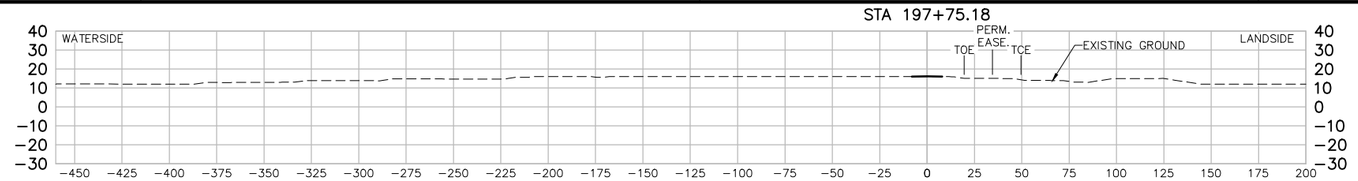

US Army Corps of Engineers
San Fransisco District

No.	Description	Date	Approved
Symbol			

Designed by: S. JIMENEZ
Drawn by: V. ROSSO
Reviewed by: XX
Submitted by: S. JIMENEZ
Date: 06/24/2014
Spec No: XX
Design File no: XXX
Drawing Code:
File name: C-21 Sections
Plot date:
Dwg scale:
Rev: XX

DEPARTMENT OF THE ARMY
CORPS OF ENGINEERS
SACRAMENTO, CALIFORNIA

HDR
HDR Engineering, Inc.
2379 GATEWAY OAKS
SUITE 200
SACRAMENTO, CA 95899-4240

SOUTH SAN FRANCISCO BAY SHORELINE
FLOOD RISK MANAGEMENT FEASIBILITY STUDY
SHORELINE LOCAL PREFERRED PLAN ALTERNATIVE
SECTION STA 197+75.18

Sheet reference number:
C-54

Border Revised 09/2014, CEDSTREING

UPDATE



US Army Corps of Engineers
San Fransisco District

No.	Description	Date	Approved

Rev: XX

Date: 06/23/2023

Design file no: XXX

Spec No: XX

Drawing Code:

File name: C-01

Plot date:

Dwg scale:

Designed by: S. JIMENEZ

Dwn by: V. ROSSI

Reviewed by: XX

Submitted by: S. JIMENEZ

DEPARTMENT OF THE ARMY
CORPS OF ENGINEERS
SACRAMENTO, CALIFORNIA

HDR


HDR Engineering, Inc.
2379 GATEWAY OAKS
SUITE 200
SACRAMENTO, CA 95699-4240

SOUTH SAN FRANCISCO BAY SHORELINE
FLOOD RISK MANAGEMENT FEASIBILITY STUDY
SHORELINE LOCAL PREFERRED PLAN ALTERNATIVE
IN POND RESTORATION PLAN

Sheet reference number:
C-55


UPDATE

Border Revised 09/26/08, DESIGNED.DWG

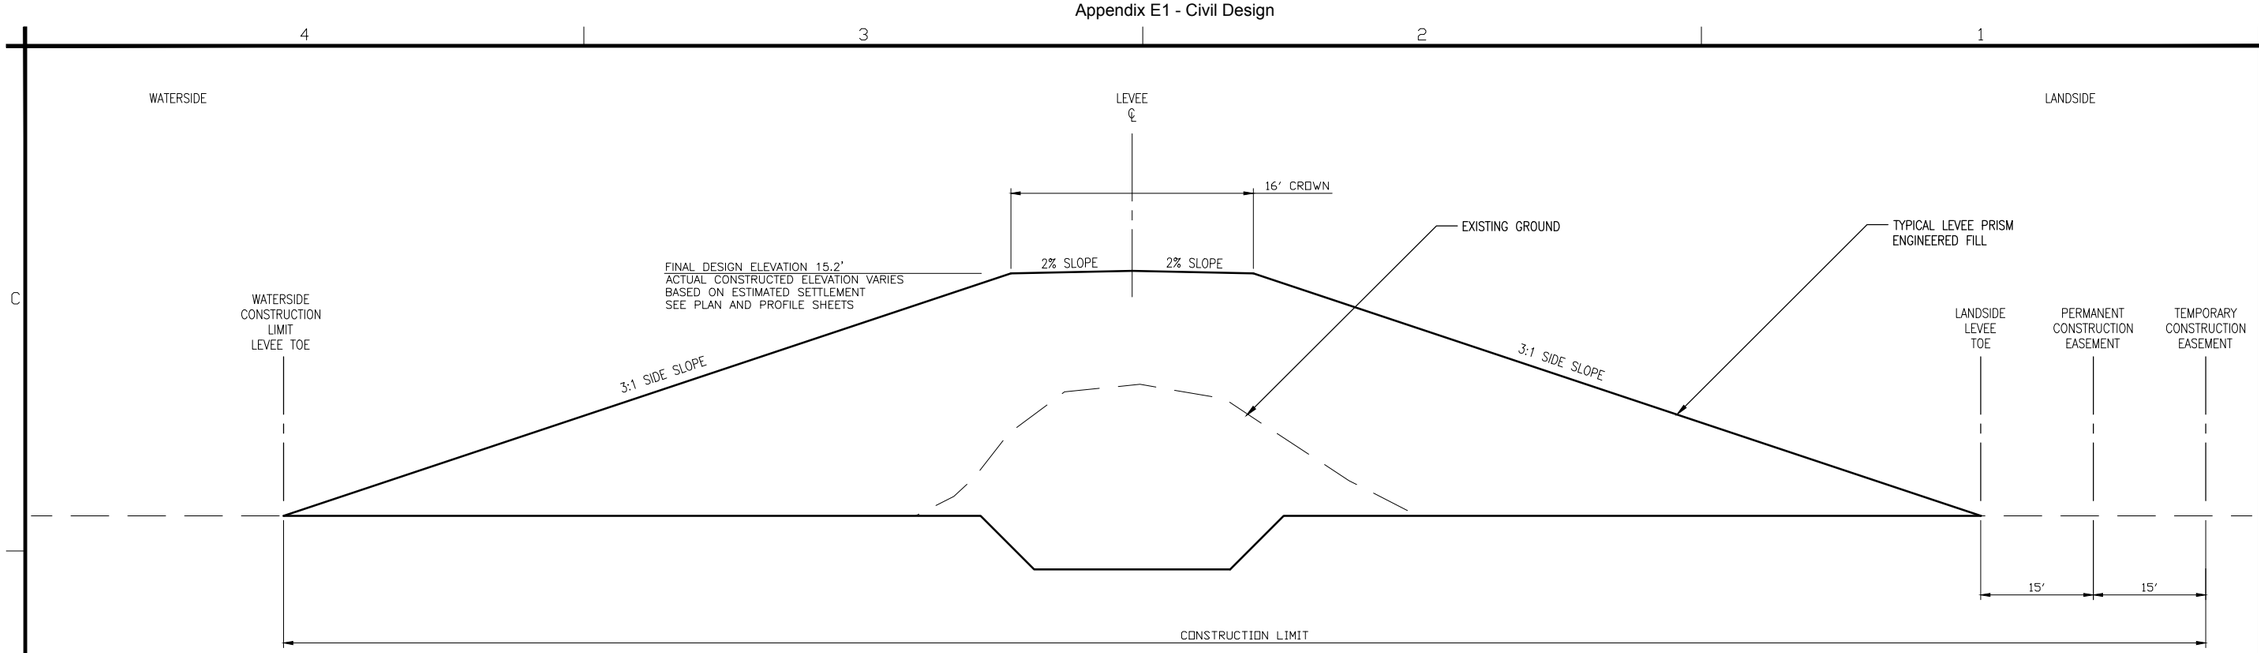

TYPICAL LEVEE CROSS SECTION

SCALE: NTS

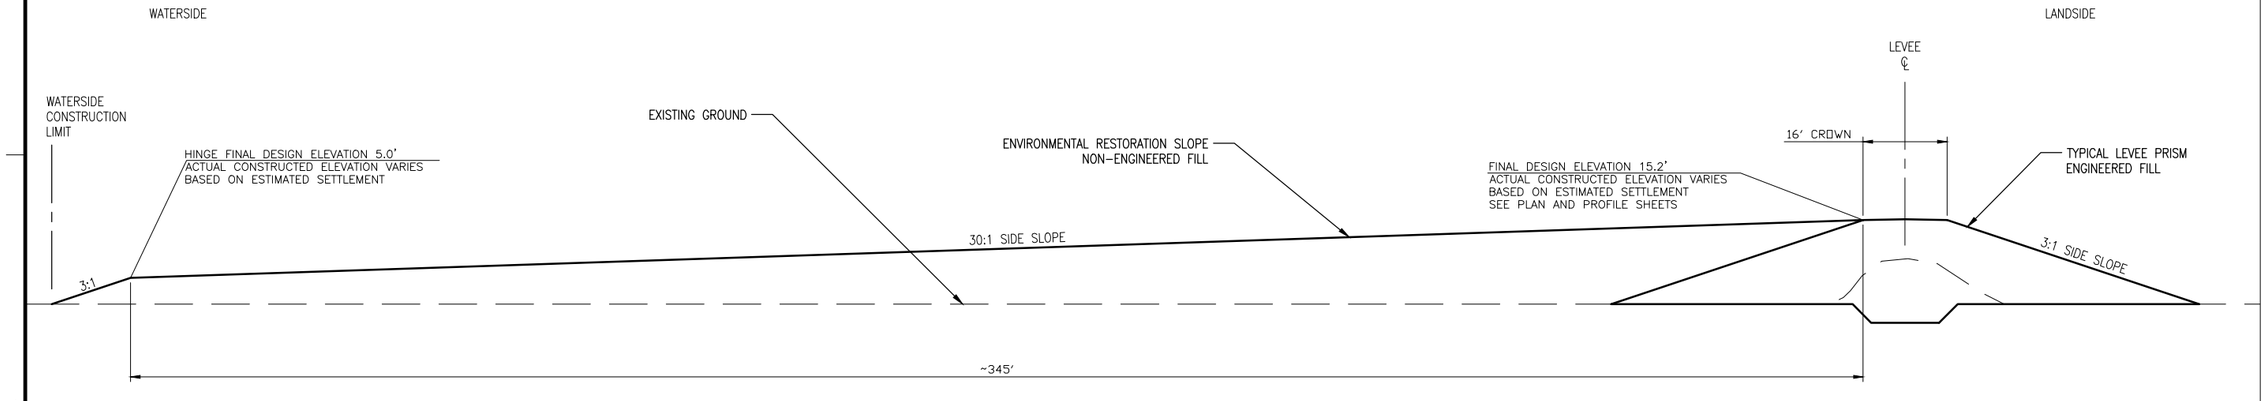

TYPICAL LEVEE CROSS SECTION
W/ENVIRONMENTAL RESTORATION SLOPE

SCALE: NTS

US Army Corps of Engineers
San Fransisco District

Approved | Date | Description | Symbol

Rev: XX
Date: 06/23/2024
Design file no: XXX
Drawing Code:
File name: C-01
Plot date:
Dwg scale:

Designed by: S. JIMENEZ
Spec No: XX
Dwn by: V. ROSSO
Reviewed by: XX
Submitted by: S. JIMENEZ

DEPARTMENT OF THE ARMY
CORPS OF ENGINEERS
SACRAMENTO, CALIFORNIA

2379 GATEWAY OAKS
SUITE 200
SACRAMENTO, CA 95899-4210

HDR Engineering, Inc.

SOUTH SAN FRANCISCO BAY SHORELINE
FLOOD RISK MANAGEMENT FEASIBILITY STUDY
SHORELINE LOCAL PREFERRED PLAN ALTERNATIVE
TYPICAL LEVEE CROSS SECTIONS

Sheet reference number:
D-01

UPDATE

Border Revised 09/30/14, CESPN/ENG

SEE SHEET C-10

24" DIA CONCRETE PILES

DUCKBILL CHECK VALVE

HEADWALL

PEDESTRIAN CROSSING

FUTURE 72" DISCHARGE PIPE

72" DISCHARGE PIPE

SLOPE

3:1

10'

50'

60'

6'

9'

94+00

95+00

96+00

C D-04

B D-03

A D-03

LEVEE TOE

PERMANENT EASEMENT

TEMPORARY CONSTRUCTION EASEMENT (TCE)

WPCP HEADWALL
DISCHARGE AND PEDESTRIAN BRIDGE PLAN
1" = 10'

US Army Corps of Engineers
San Fransisco District

Approved | Date | Description | Symbol

Rev: XX
Date: 06/24/2014
Design File no: XXX
Drawing Code:
File name: D-02
Plot date:
Dwg scale:
Spec No: XX
Designed by: S. JIMENEZ
Dsn by: V. RUSSO
Reviewed by: XX
Submitted by: S. JIMENEZ

DEPARTMENT OF THE ARMY
CORPS OF ENGINEERS
SACRAMENTO, CALIFORNIA


2379 GATEWAY OAKS
SUITE 200
SACRAMENTO, CA 95899-4240

HDR Engineering, Inc.


SOUTH SAN FRANCISCO BAY SHORELINE
FLOOD RISK MANAGEMENT FEASIBILITY STUDY
SHORELINE LOCAL PREFERRED PLAN ALTERNATIVE
WWTP FLOOD WALL PLAN VIEW

Sheet reference number:
D-02

UPDATE

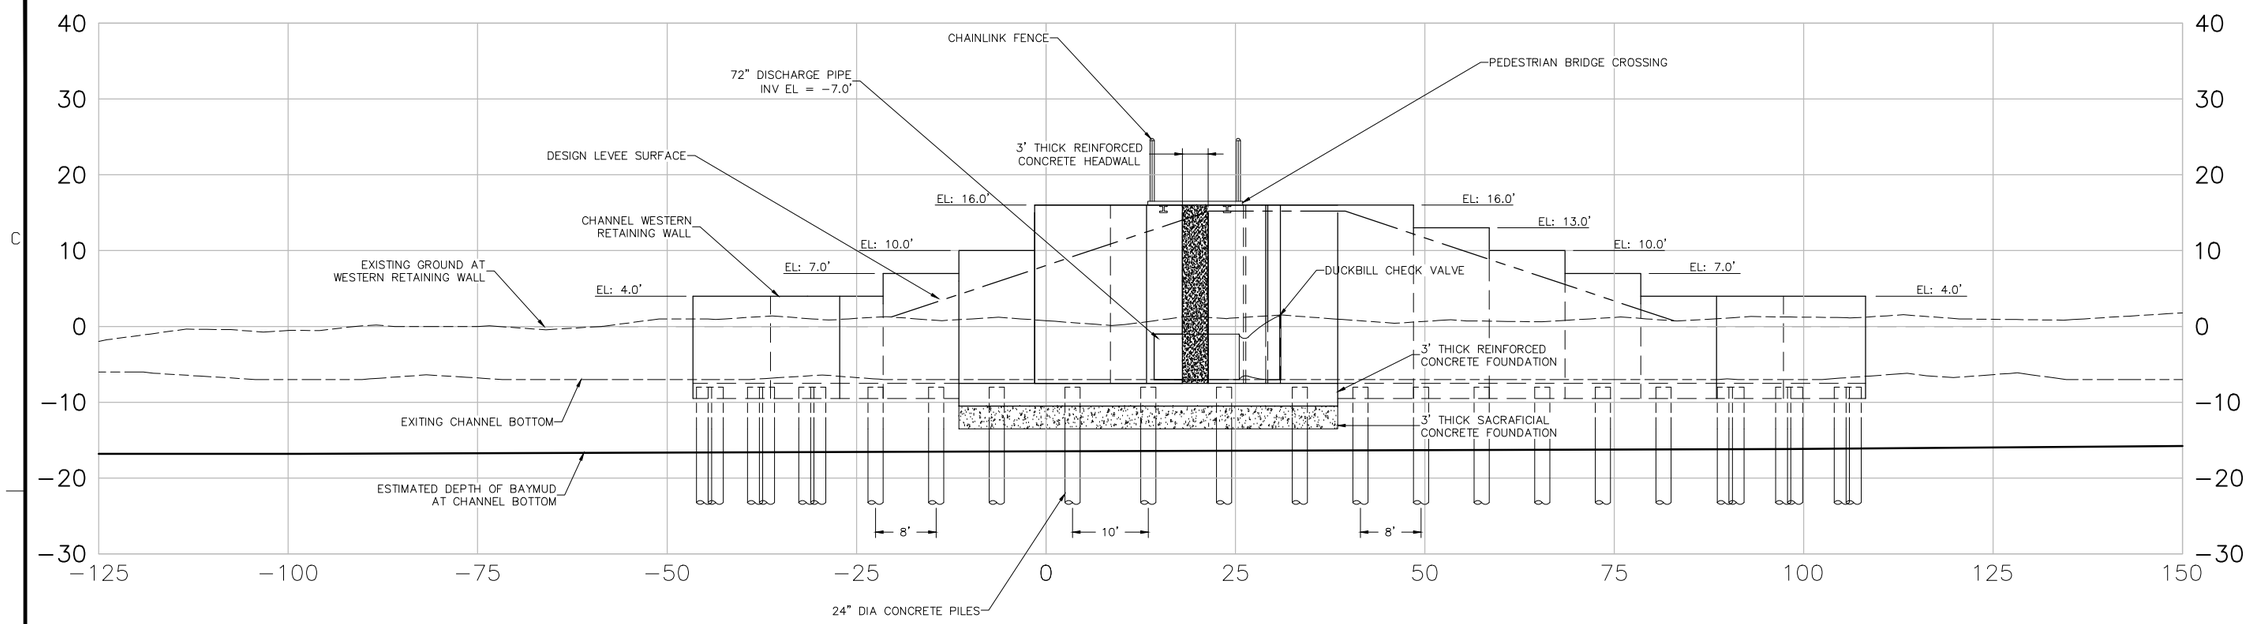

WESTERN SECTION VIEW (A / D−02)
1" = 10'

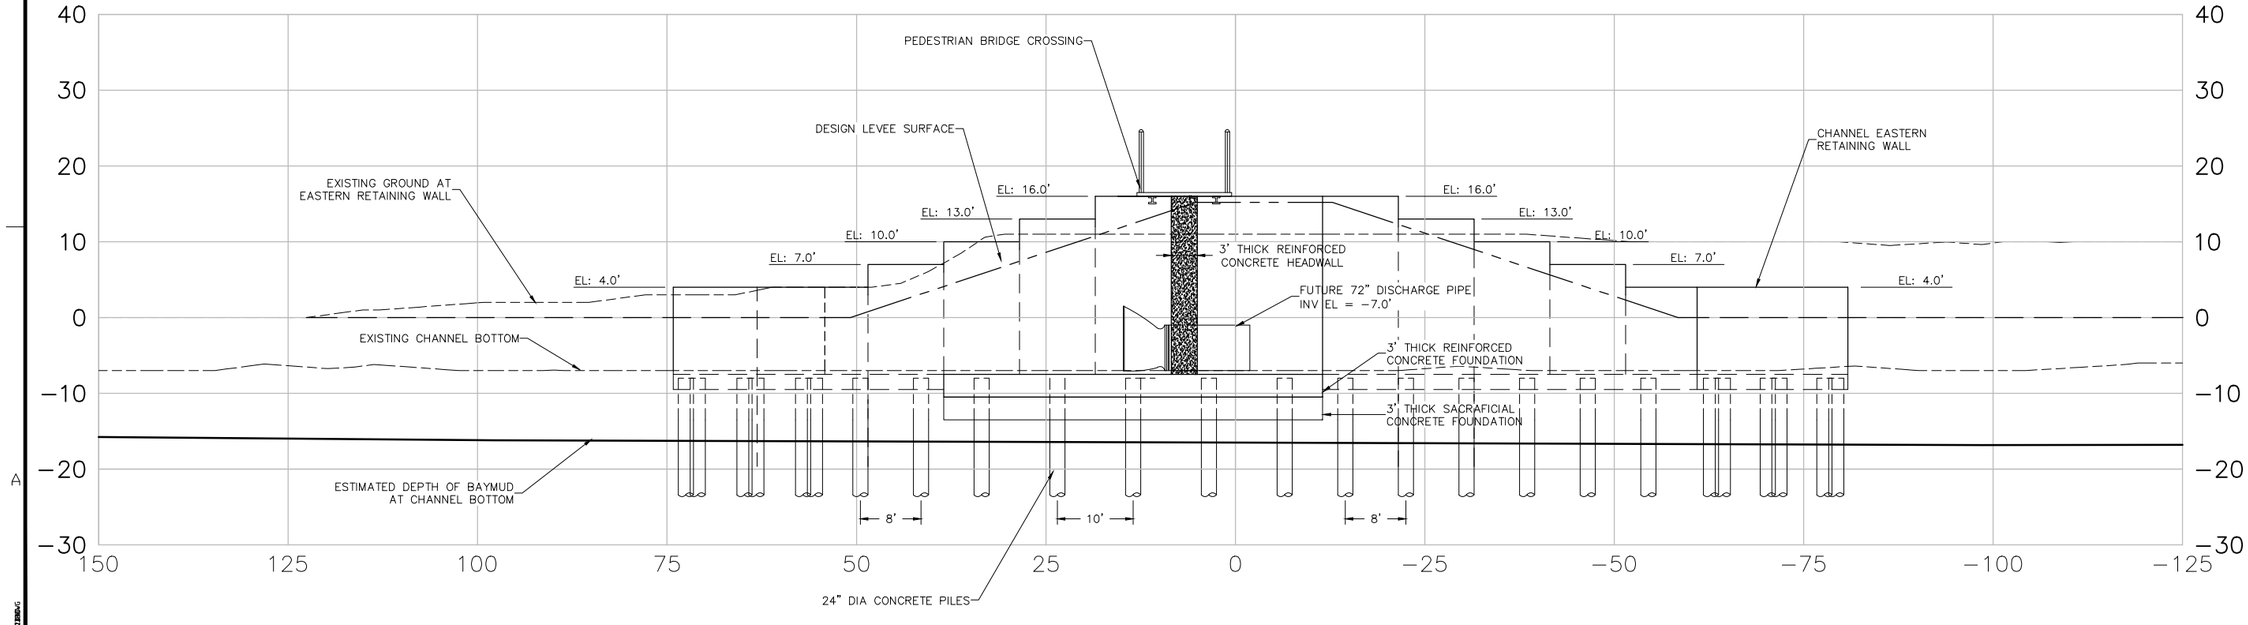

EASTERN SECTION VIEW (B / D−02)
1" = 10'

US Army Corps of Engineers
San Fransisco District

Approved | Date | Description | Symbol

Rev: XX
Date: 06/24/2014
Design File no: XXX
Spec No: XX
Drawing Code:
File name: D-03
Plot date:
Designed by: S. JIMENEZ
Dwn by: V. RUSSO
Reviewed by: XX
Submitted by: S. JIMENEZ

DEPARTMENT OF THE ARMY
CORPS OF ENGINEERS
SACRAMENTO, CALIFORNIA


2379 GATEWAY OAKS
SUITE 200
SACRAMENTO, CA 95899-4240

HDR Engineering, Inc.

SOUTH SAN FRANCISCO BAY SHORELINE
FLOOD RISK MANAGEMENT FEASIBILITY STUDY
SHORELINE LOCAL PREFERRED PLAN ALTERNATIVE
WWTP FLOOD WALL SECTIONS I

Sheet reference number:
D−03

UPDATE

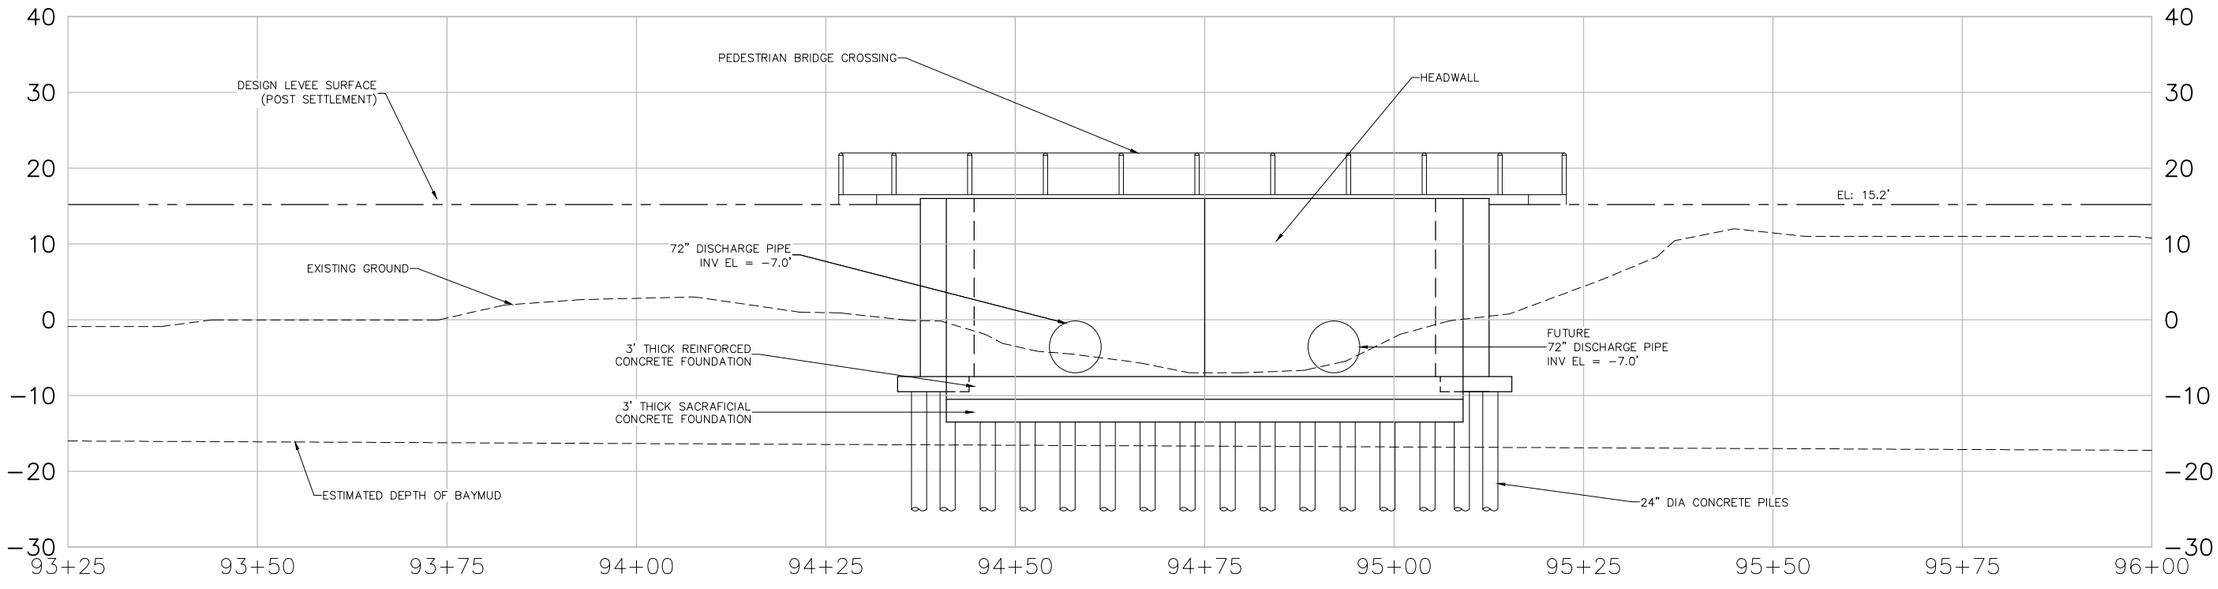

SOUTHERN SECTION VIEW

C

US Army Corps of Engineers
San Fransisco District

No.	Description	Date	Approved

Rev: XX
Date: 06/24/2014
Design File no: XXX
Spec No: XX
Drawing Code:
File name: D-04
Plot date:
Dwg scale:
Designed by: S. JIMENEZ
Dwn by: V. ROSSO
Reviewed by: XX
Submitted by: S. JIMENEZ

DEPARTMENT OF THE ARMY
CORPS OF ENGINEERS
SACRAMENTO, CALIFORNIA

2379 GATEWAY OAKS
SUITE 200
SACRAMENTO, CA 95899-4240

HDR Engineering, Inc.

SOUTH SAN FRANCISCO BAY SHORELINE
FLOOD RISK MANAGEMENT FEASIBILITY STUDY
SHORELINE LOCAL PREFERRED PLAN ALTERNATIVE
WWTP FLOOD WALL SECTIONS II

Sheet reference number:
D−04

UPDATE

SEE SHEET C-05

MITER/DBL LEAF SWING TYPE FLOOD GATE

PEDESTRIAN BRIDGE CROSSING

CONCRETE BACKFILL

3" THICK REINFORCED CONCRETE WING WALL

EXISTING RAIL ROAD TRACKS

LEVEE TOE

PERMANENT EASEMENT

TEMPORARY CONSTRUCTION EASEMENT (TCE)

41+00 42+00 43+00 44+00 45+00 46+00

3:1

RAIL ROAD FLOODGATE AND PEDESTRIAN BRIDGE PLAN

1" = 20'

US Army Corps of Engineers
San Fransisco District

Rev. XX
Date: 06/24/2014
Design File no: XXX
Drawing Code:
File name: D-05
Plot date:
Dwg scale:
Spec No: XX
Designed by: S. JIMENEZ
Drn by: V. ROSSI
Reviewed by: XX
Submitted by: S. JIMENEZ


DEPARTMENT OF THE ARMY
CORPS OF ENGINEERS
SACRAMENTO, CALIFORNIA

HDR Engineering, Inc. 2379 GATEWAY OAKS SUITE 200 SACRAMENTO, CA 95899-4240

SOUTH SAN FRANCISCO BAY SHORELINE
FLOOD RISK MANAGEMENT FEASIBILITY STUDY
SHORELINE LOCAL PREFERRED PLAN ALTERNATIVE
RAIL ROAD FLOODGATE PLAN


Sheet reference number: D-05

UPDATE

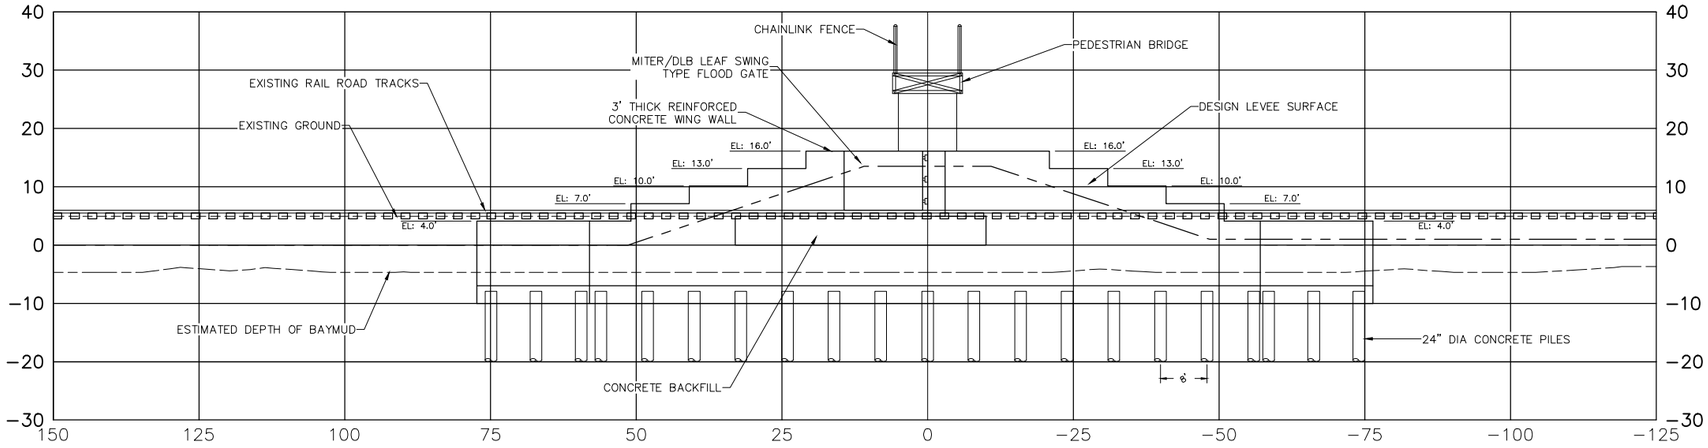

SECTION VIEW
NTS

A
–

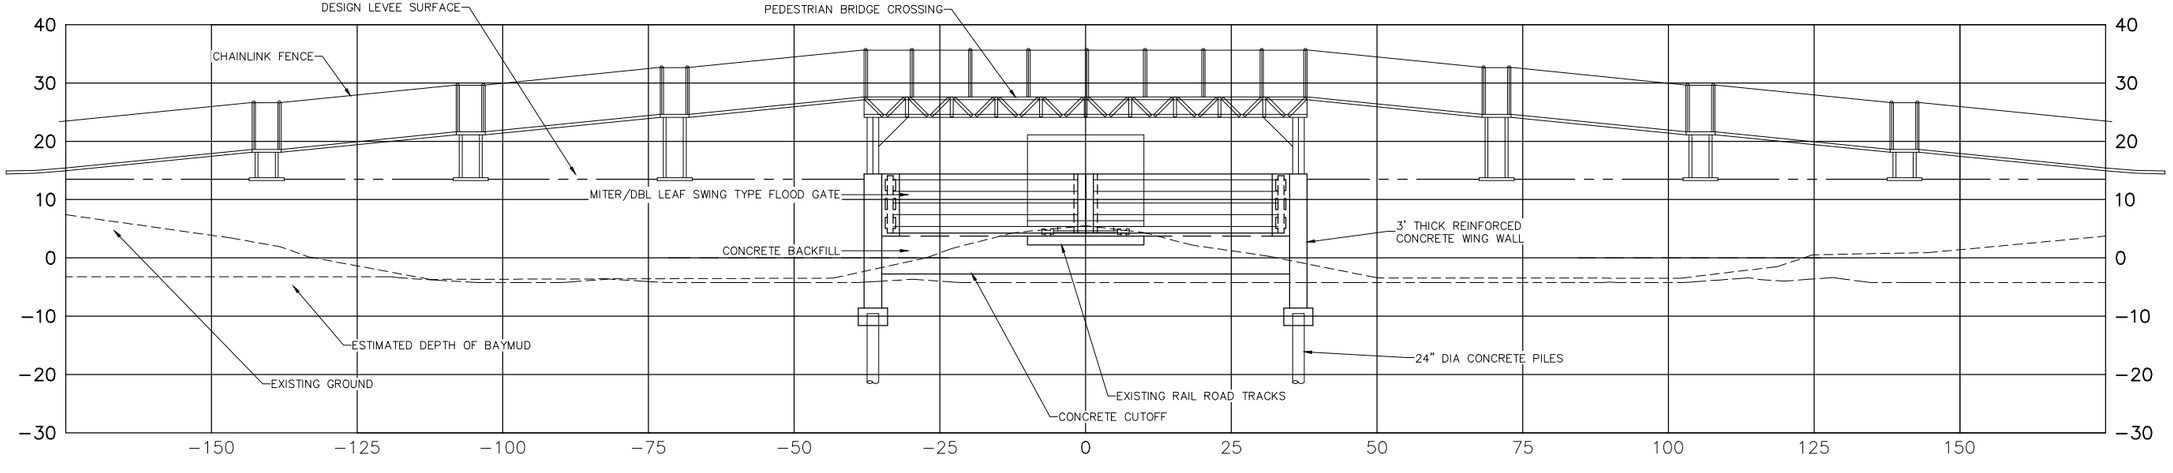

SECTION VIEW
NTS

B
–

US Army Corps of Engineers
San Fransisco District

Approved
Date
Description
Symbol

Rev: XX
Date: 06/24/2014
Design File no: XXX
Drawing Code:
File name: D-06
Plot date:
Dwg scale:
Designed by: S. JIMENEZ
Spec No: XX
Dwn by: V. ROSSO
Reviewed by: XX
Submitted by: S. JIMENEZ

DEPARTMENT OF THE ARMY
CORPS OF ENGINEERS
SACRAMENTO, CALIFORNIA


2379 GATEWAY OAKS
SUITE 200
SACRAMENTO, CA 95899-4240

HDR Engineering, Inc.

SOUTH SAN FRANCISCO BAY SHORELINE
FLOOD RISK MANAGEMENT FEASIBILITY STUDY
SHORELINE LOCAL PREFERRED PLAN ALTERNATIVE
WWTP FLOOD WALL SECTIONS I


Sheet reference number:
D–06

UPDATE

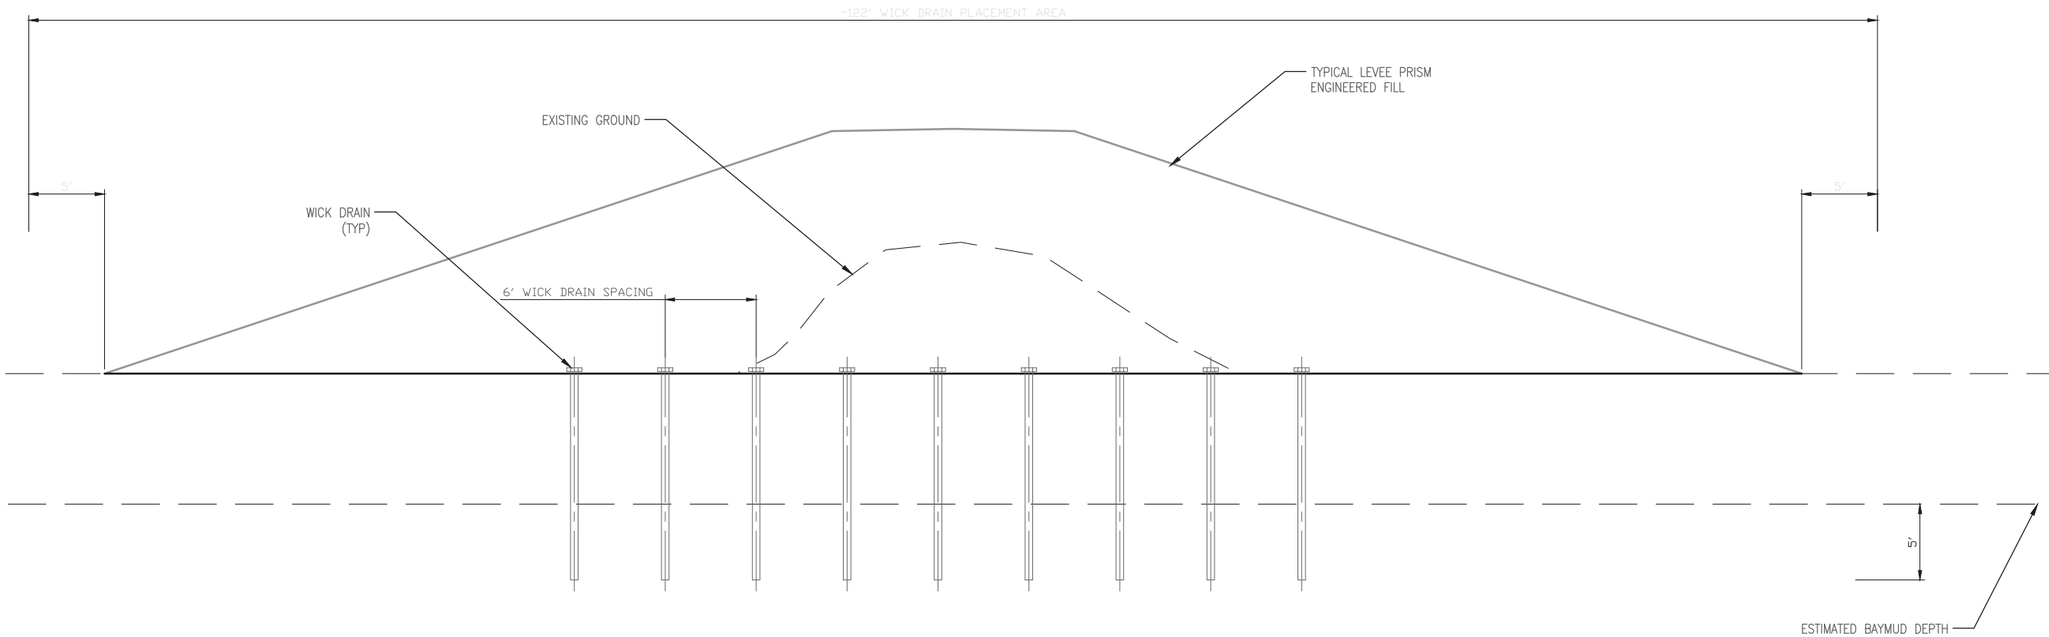

TYPICAL WICK DRAIN PLACEMENT SECTION

SCALE: NTS

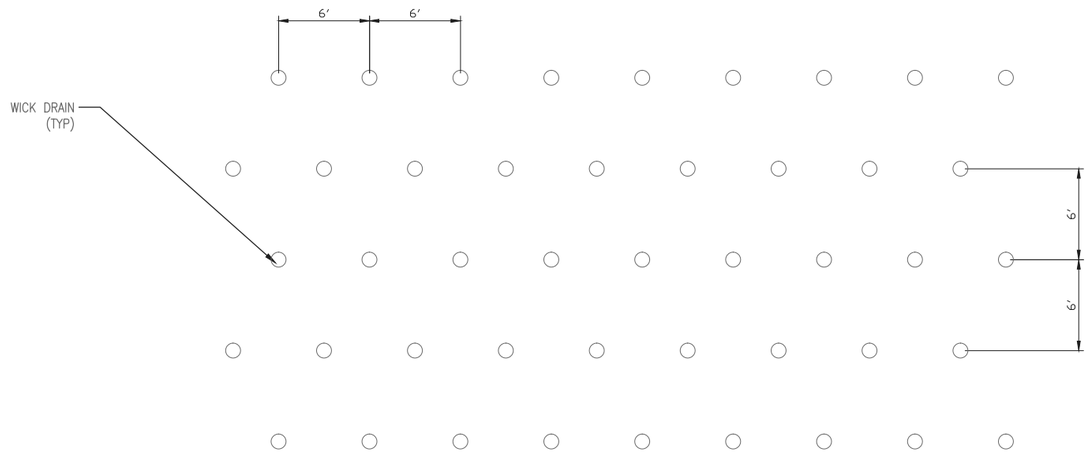

TYPICAL WICK DRAIN PLACEMENT PLAN

SCALE: NTS

US Army Corps of Engineers
San Fransisco District

Approved | Date | Description | Symbol

Rev. XX
Date: 05/24/2014
Design file no: XXX
Drawing Code: C-48
File name:
Plot date:
Dwg scale:

Designed by: S. JIMENEZ
Drawn by: V. RUSSO
Spec No: XX
Reviewed by: XX
Submitted by: S. JIMENEZ

DEPARTMENT OF THE ARMY
CORPS OF ENGINEERS
SACRAMENTO, CALIFORNIA

HDR
HDR Engineering, Inc.
2379 GATEWAY OAKS
SUITE 200
SACRAMENTO, CA 95899-4210

SOUTH SAN FRANCISCO BAY SHORELINE
FLOOD RISK MANAGEMENT FEASIBILITY STUDY
SHORELINE LOCAL PREFERRED PLAN ALTERNATIVE

WICK DRAIN DETAILS

Sheet reference number:
D-07

UPDATE

Border Revised 09/2014, CEDITBLDG